


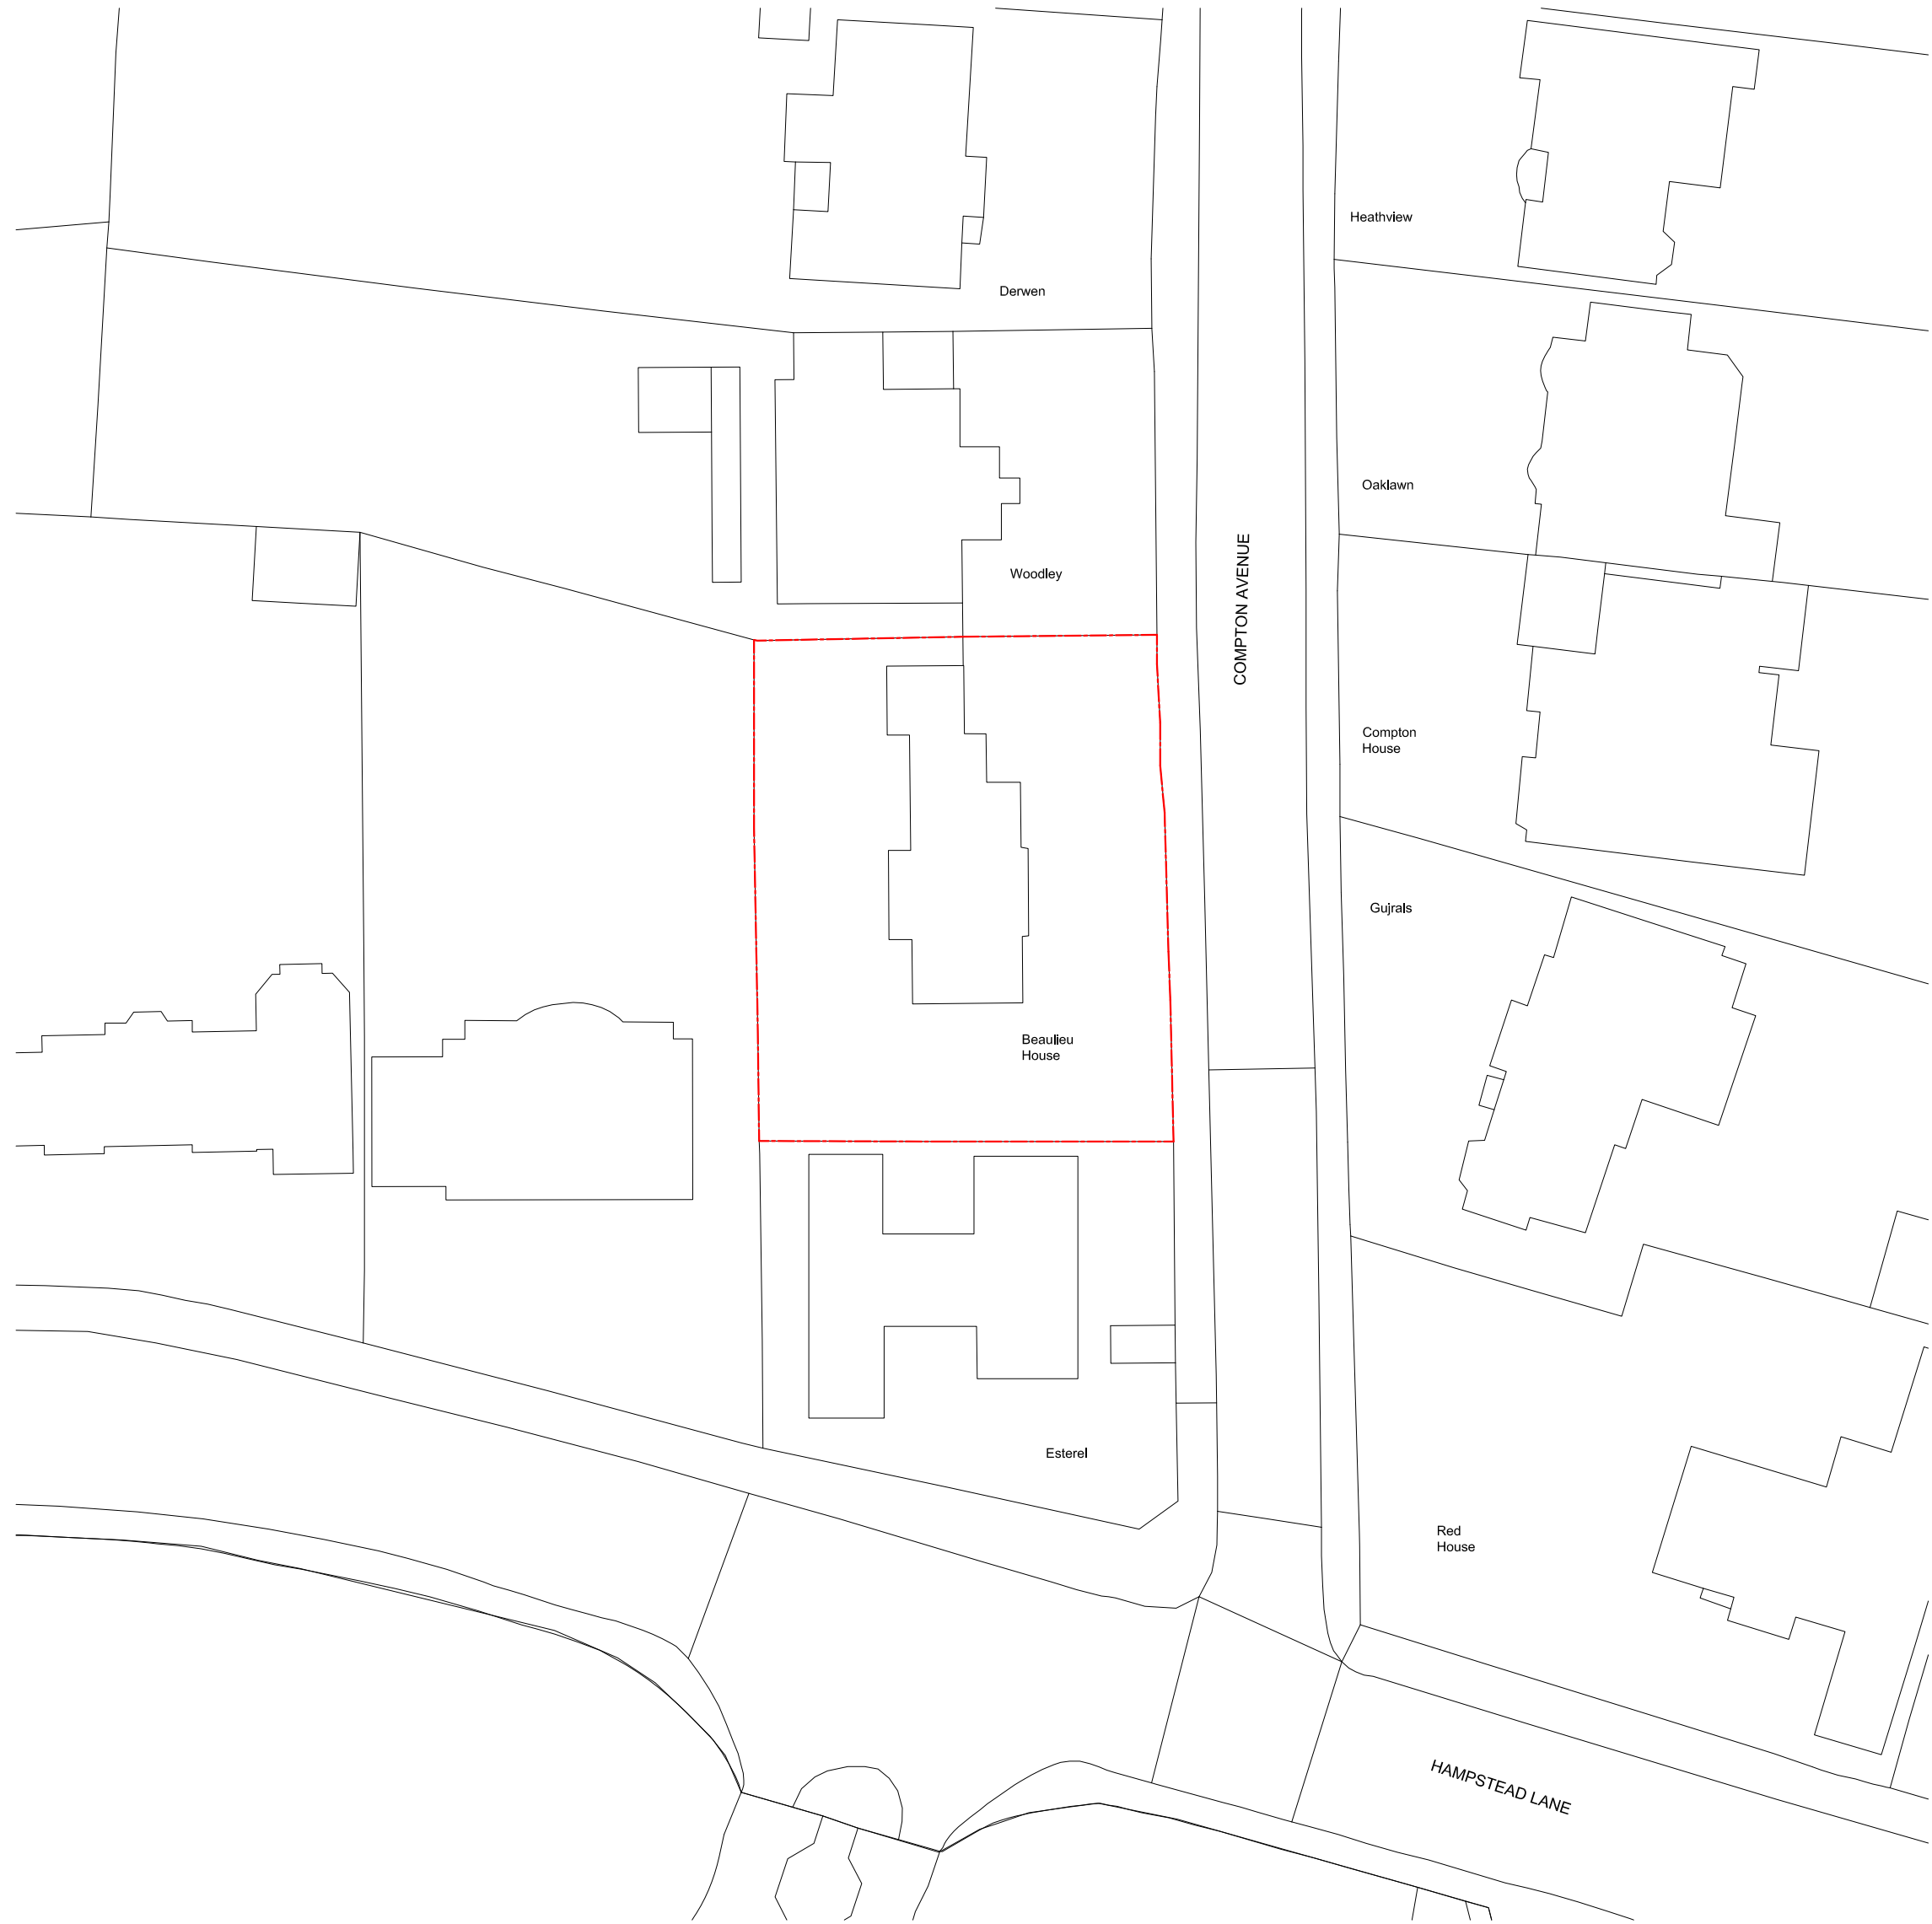

General notes:

Do not scale from drawings.  
Errors to be reported immediately to the Architect.  
To be read in conjunction with all relevant Architects', Services and Structural Engineers' drawings.  
All existing site, tree and building information has been compiled from different sources.  
All dimensions to be checked on site.

Comments:


Key:

Site Boundary

|      |      |             |       |       |
|------|------|-------------|-------|-------|
|      |      |             |       |       |
|      |      |             |       |       |
| Rev. | Date | Description | Drawn | Check |

|      |      |             |       |       |
|------|------|-------------|-------|-------|
|      |      |             |       |       |
|      |      |             |       |       |
| Rev. | Date | Description | Drawn | Check |

Key Plan

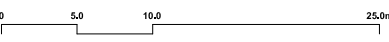

BÜF

161-165 Kingsland Road  
London E2 8AL

T : +44 (0)20 3409 0881  
E: info@bufarchitecture.com  
W: www.bufarchitecture.com

© BÜF Architecture Ltd.

Project

Beaulieu House, Compton Avenue  
London, N6 4LH

Drawing name

As Existing  
Block Plan

Client

Noor Ahmed

Date

07.05.21

Scale / Format

1:1000 @A3

Drawn / Checked

FH / NF

Approved

NF

1:500 @A1

Project number

A041

Status

PLANNING

Job no.

A041

Source

A

Zone

XX

Element

DR

Drawing no.

20-P002

Revision