
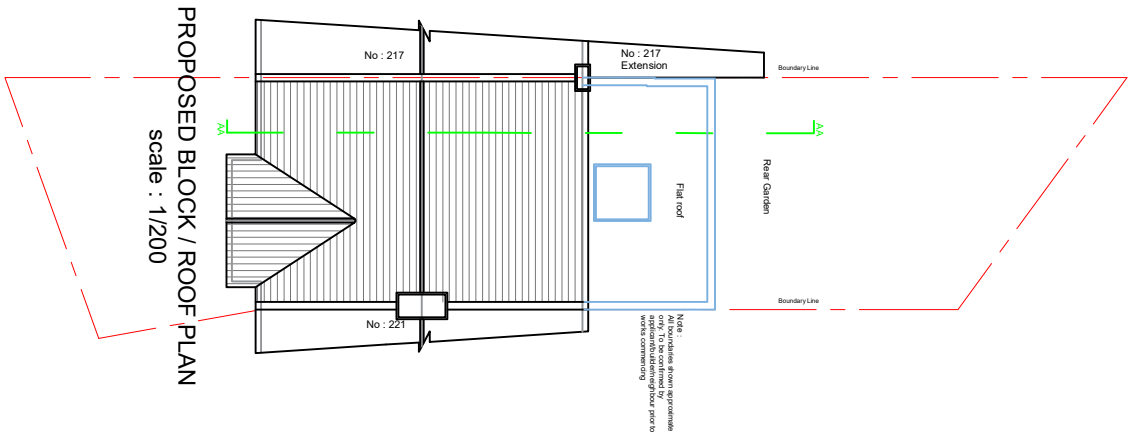
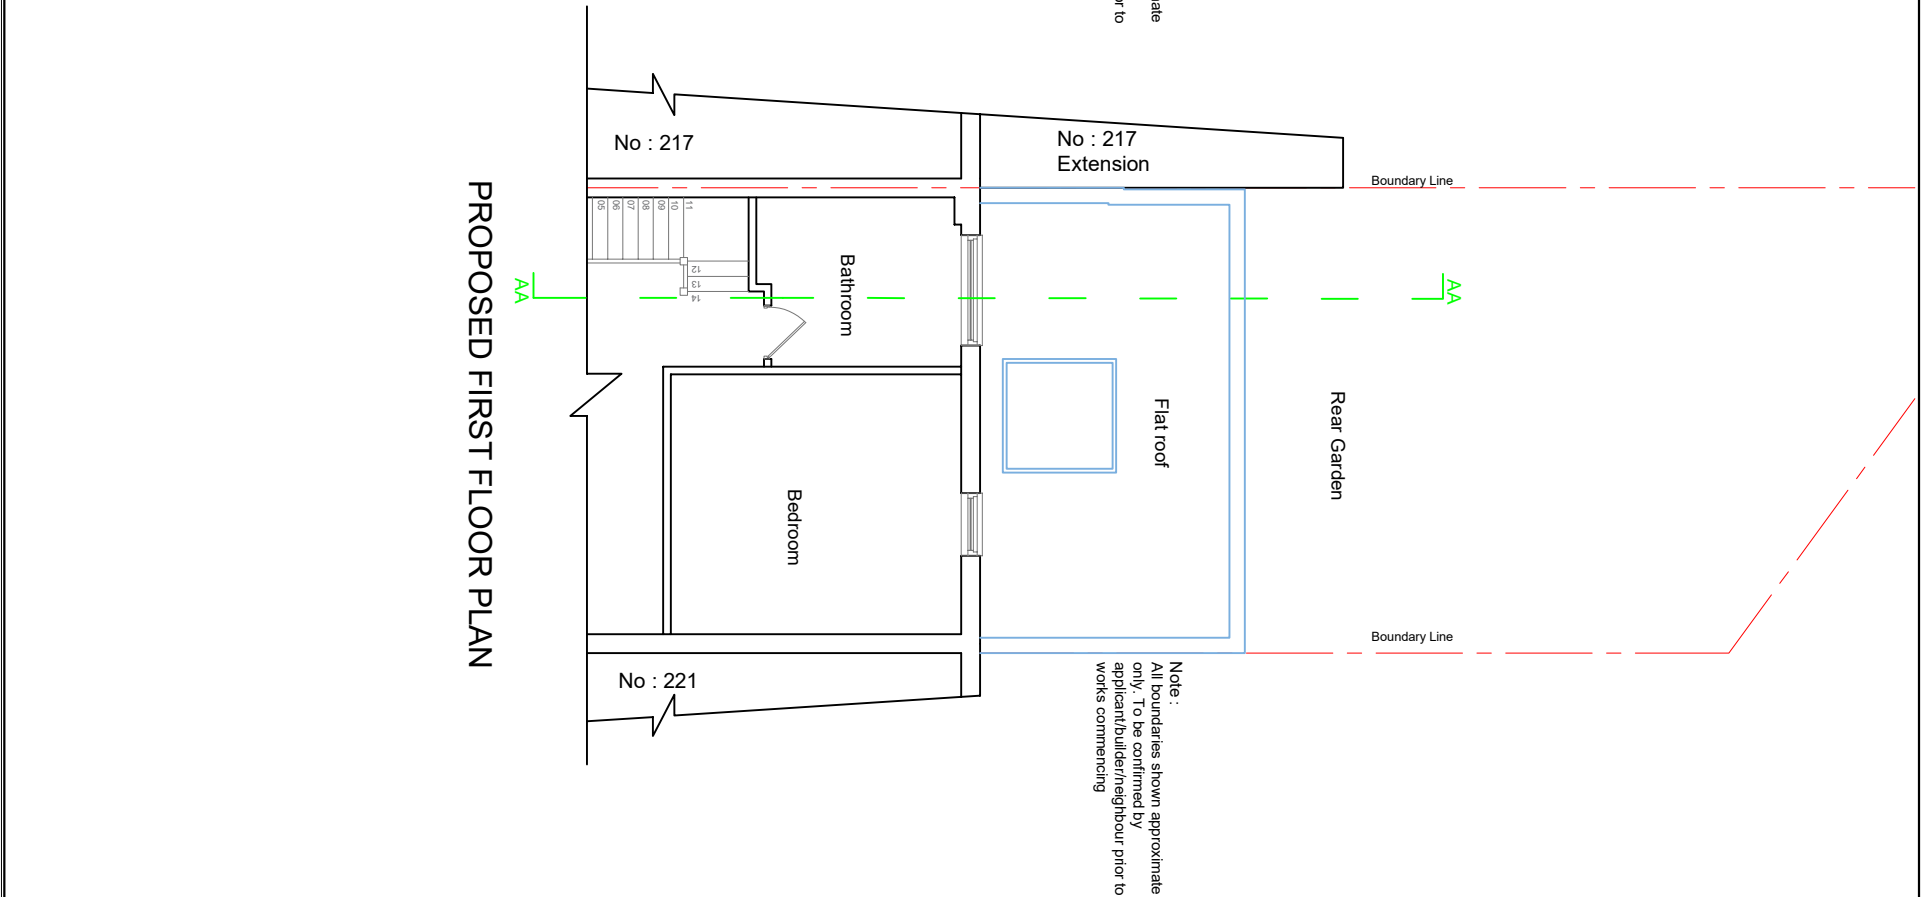


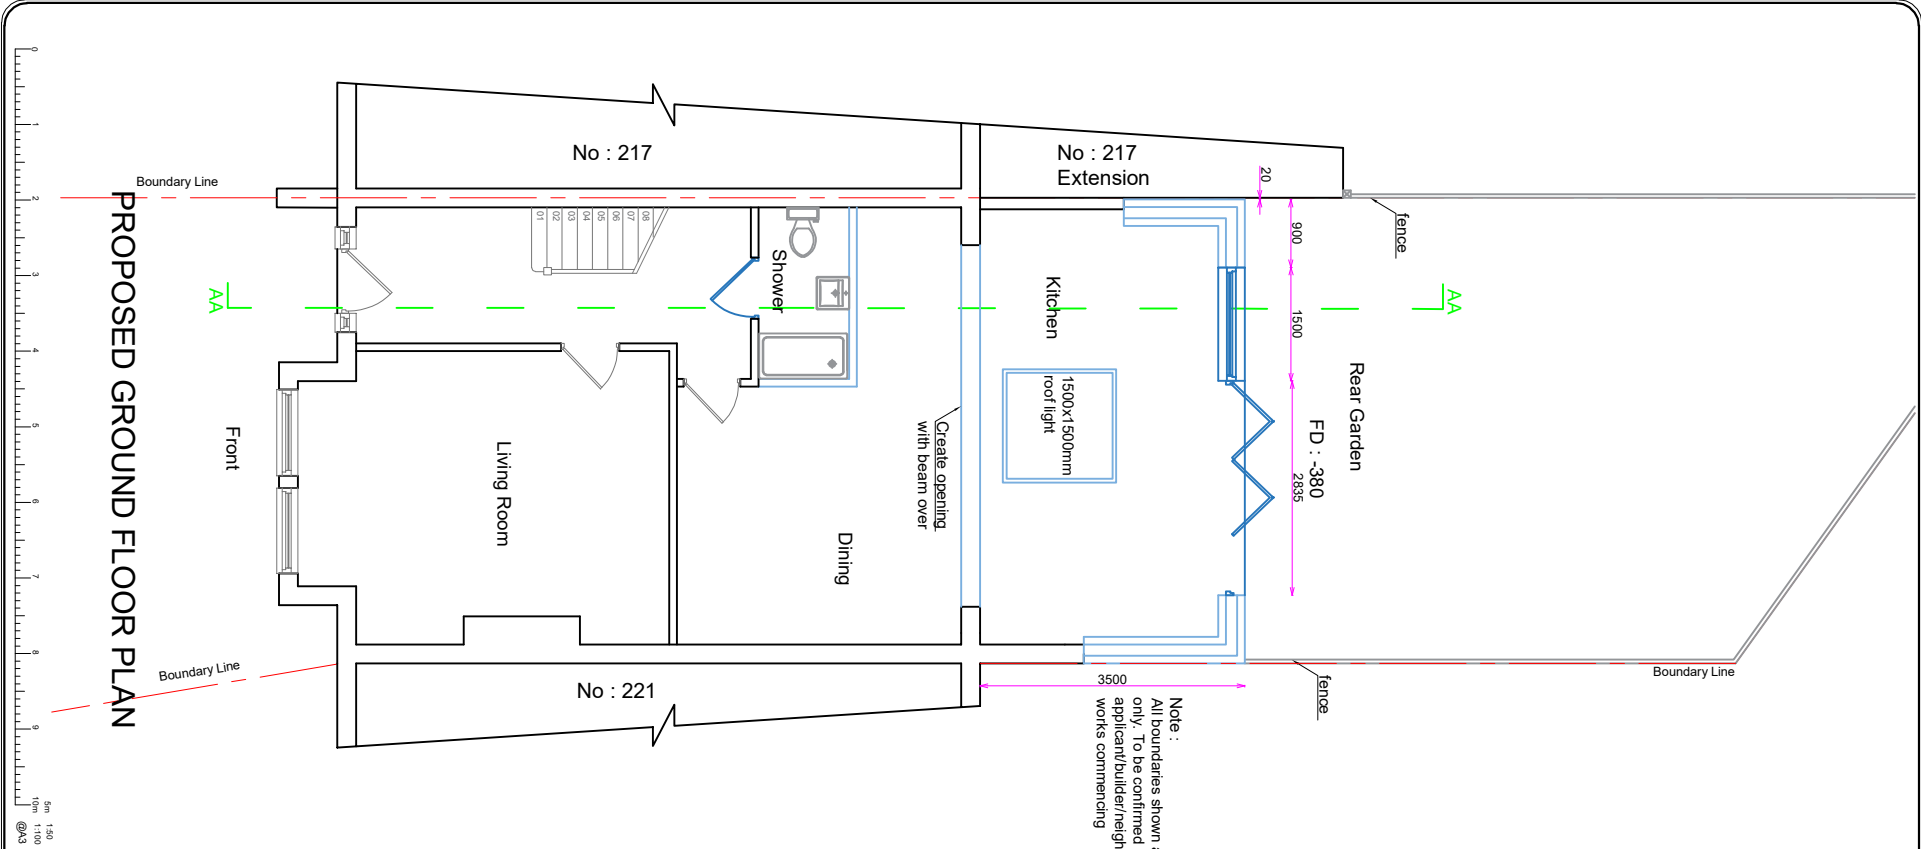

COPYRIGHT :
JOB TITLE : 219 Lansdowne Road, Totenham, N17 0NU
DRAWING TITLE : Proposed Plans
SCALE : 1/100
Date : 11.03.2023
DRG No : 219LANS03