


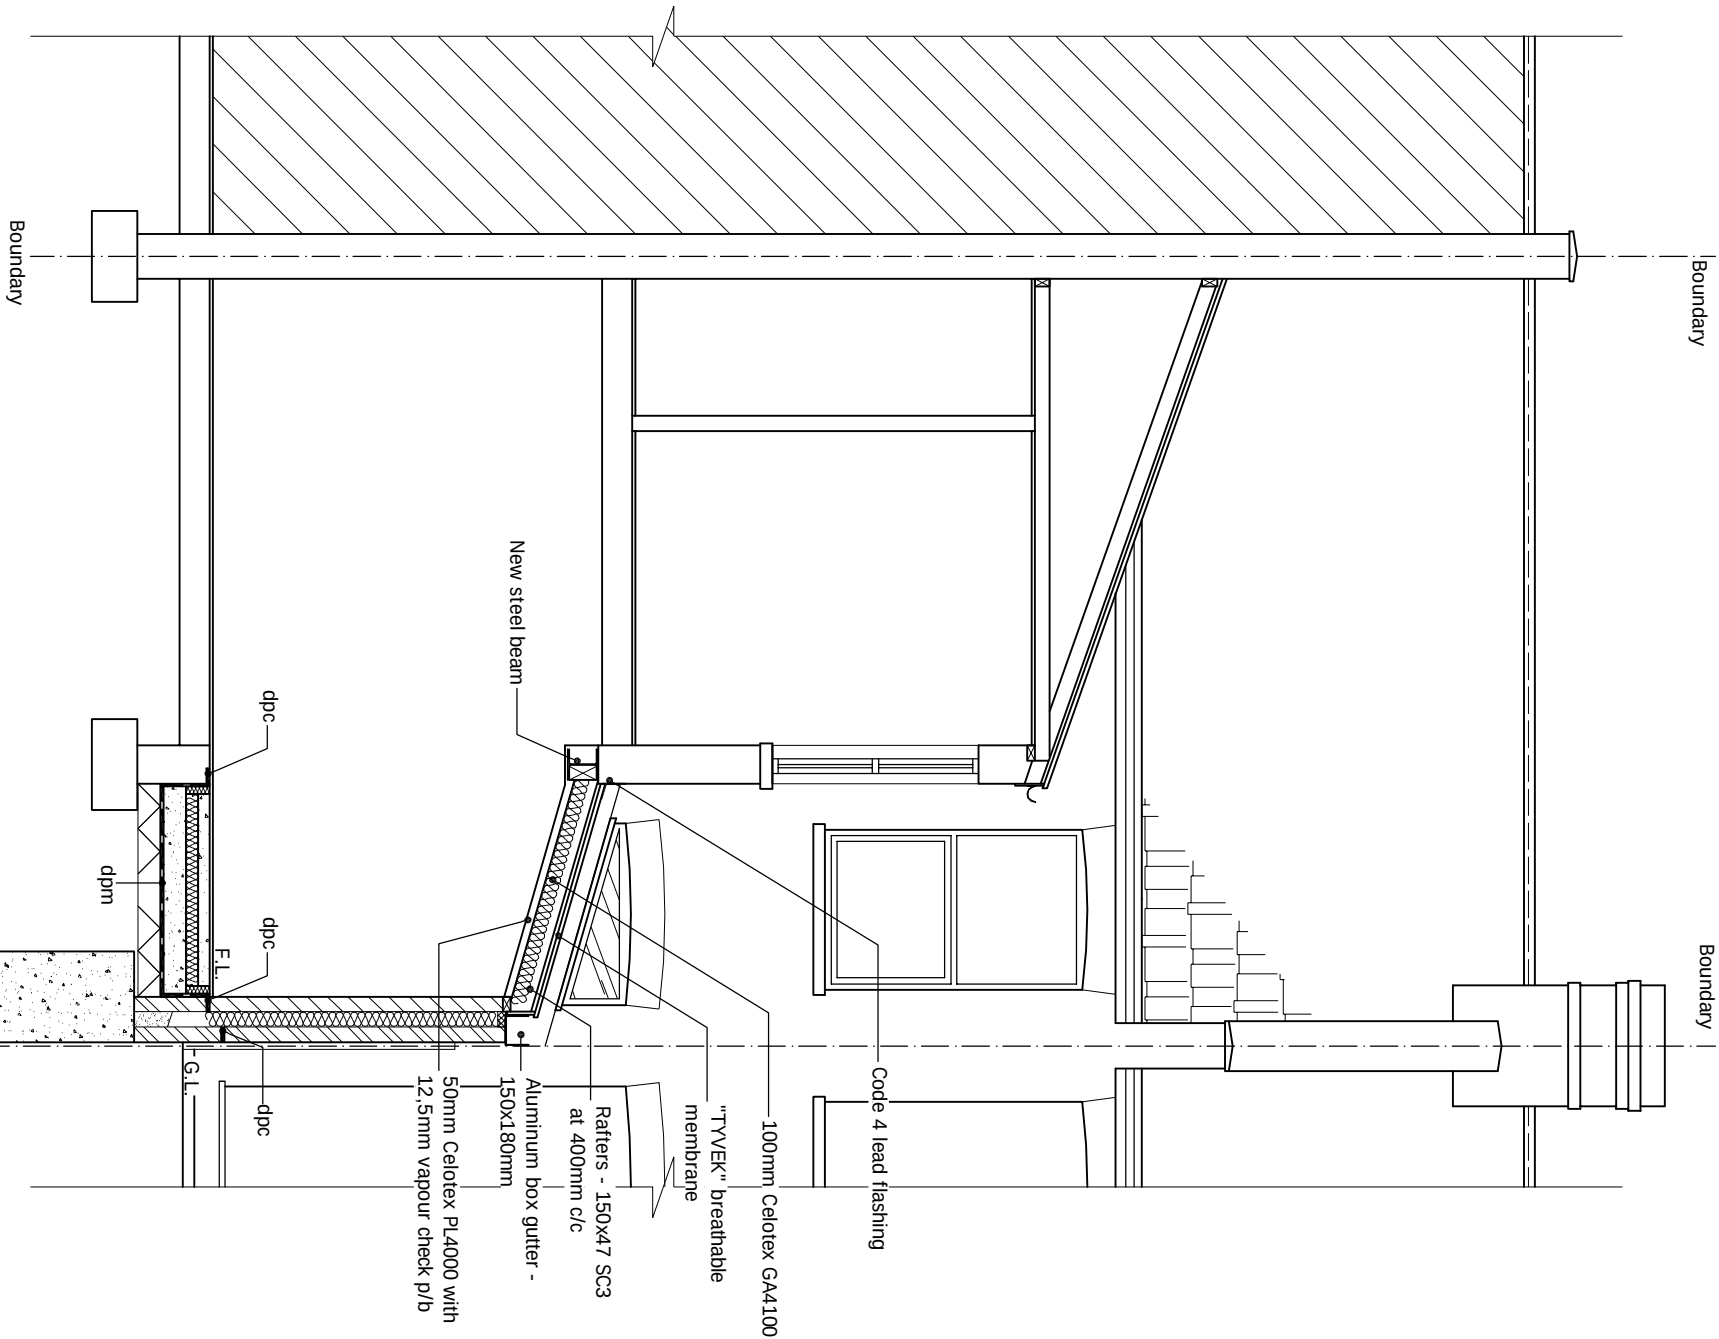

PROPOSED SECTION B-B

scale 1:50

© This drawing and the works shown are the copyright of DISCOUNT PLANS LTD and may not be reproduced except by written permission.

ALL STRUCTURAL ELEMENTS (such as beams, lintels, joists, rafters, columns, walls, foundations and etc.) SHOWN ON DRAWINGS ARE ONLY INDICATIVE, THEY ARE SUBJECTED TO FURTHER STRUCTURAL ENGINEER'S CONSIDERATION.

DRAWING STATUS		CONSTRUCTION	
REV.	DATE	NAME	DESCRIPTION
		Architectural Design Studio	
		4 ST ANNES, DORIC WAY, EUSTON, LONDON NW1 1LG	
		+44 07838 135 957	

PRINT @ A3 SHEET SIZE
discountplansltd@gmail.com

FOR GENERAL NOTES ON THIS DRAWING REFER
TO DPL.01 AS ALL DRAWINGS ARE BOND

THIS DRAWING and ALL CONTENT INCLUDING NOTES IS BOND TO SIGNED AGREED CONTRACT BETWEEN "CLIENT" & "DISCOUNT PLANS LTD"

SITE ADDRESS	
65 WALDECK ROAD, SOUTH TOTTENHAM, LONDON, N15 3EL	
DRAWING TITLE PROPOSED DRAWINGS	
DRAWN AT	DRAWN BY
HEAD OFFICE	
SCALE	as shown @ A3
22. MARCH. 2023	
DRAWING No.	REVISION
DPL . 12 .	a
www.discountplansltd.com	