


- Mersea Buff Handmade Facing Brick
- Lepus Facing Brick
- VM Zinc - Colour Anthracite
- Cedral Click - Colour C05 Grey

All external doors and windows to be Velfac Powder Coated Aluminium RAL Colour 7021


- Protuding brick feature - refer to dwg SK-104

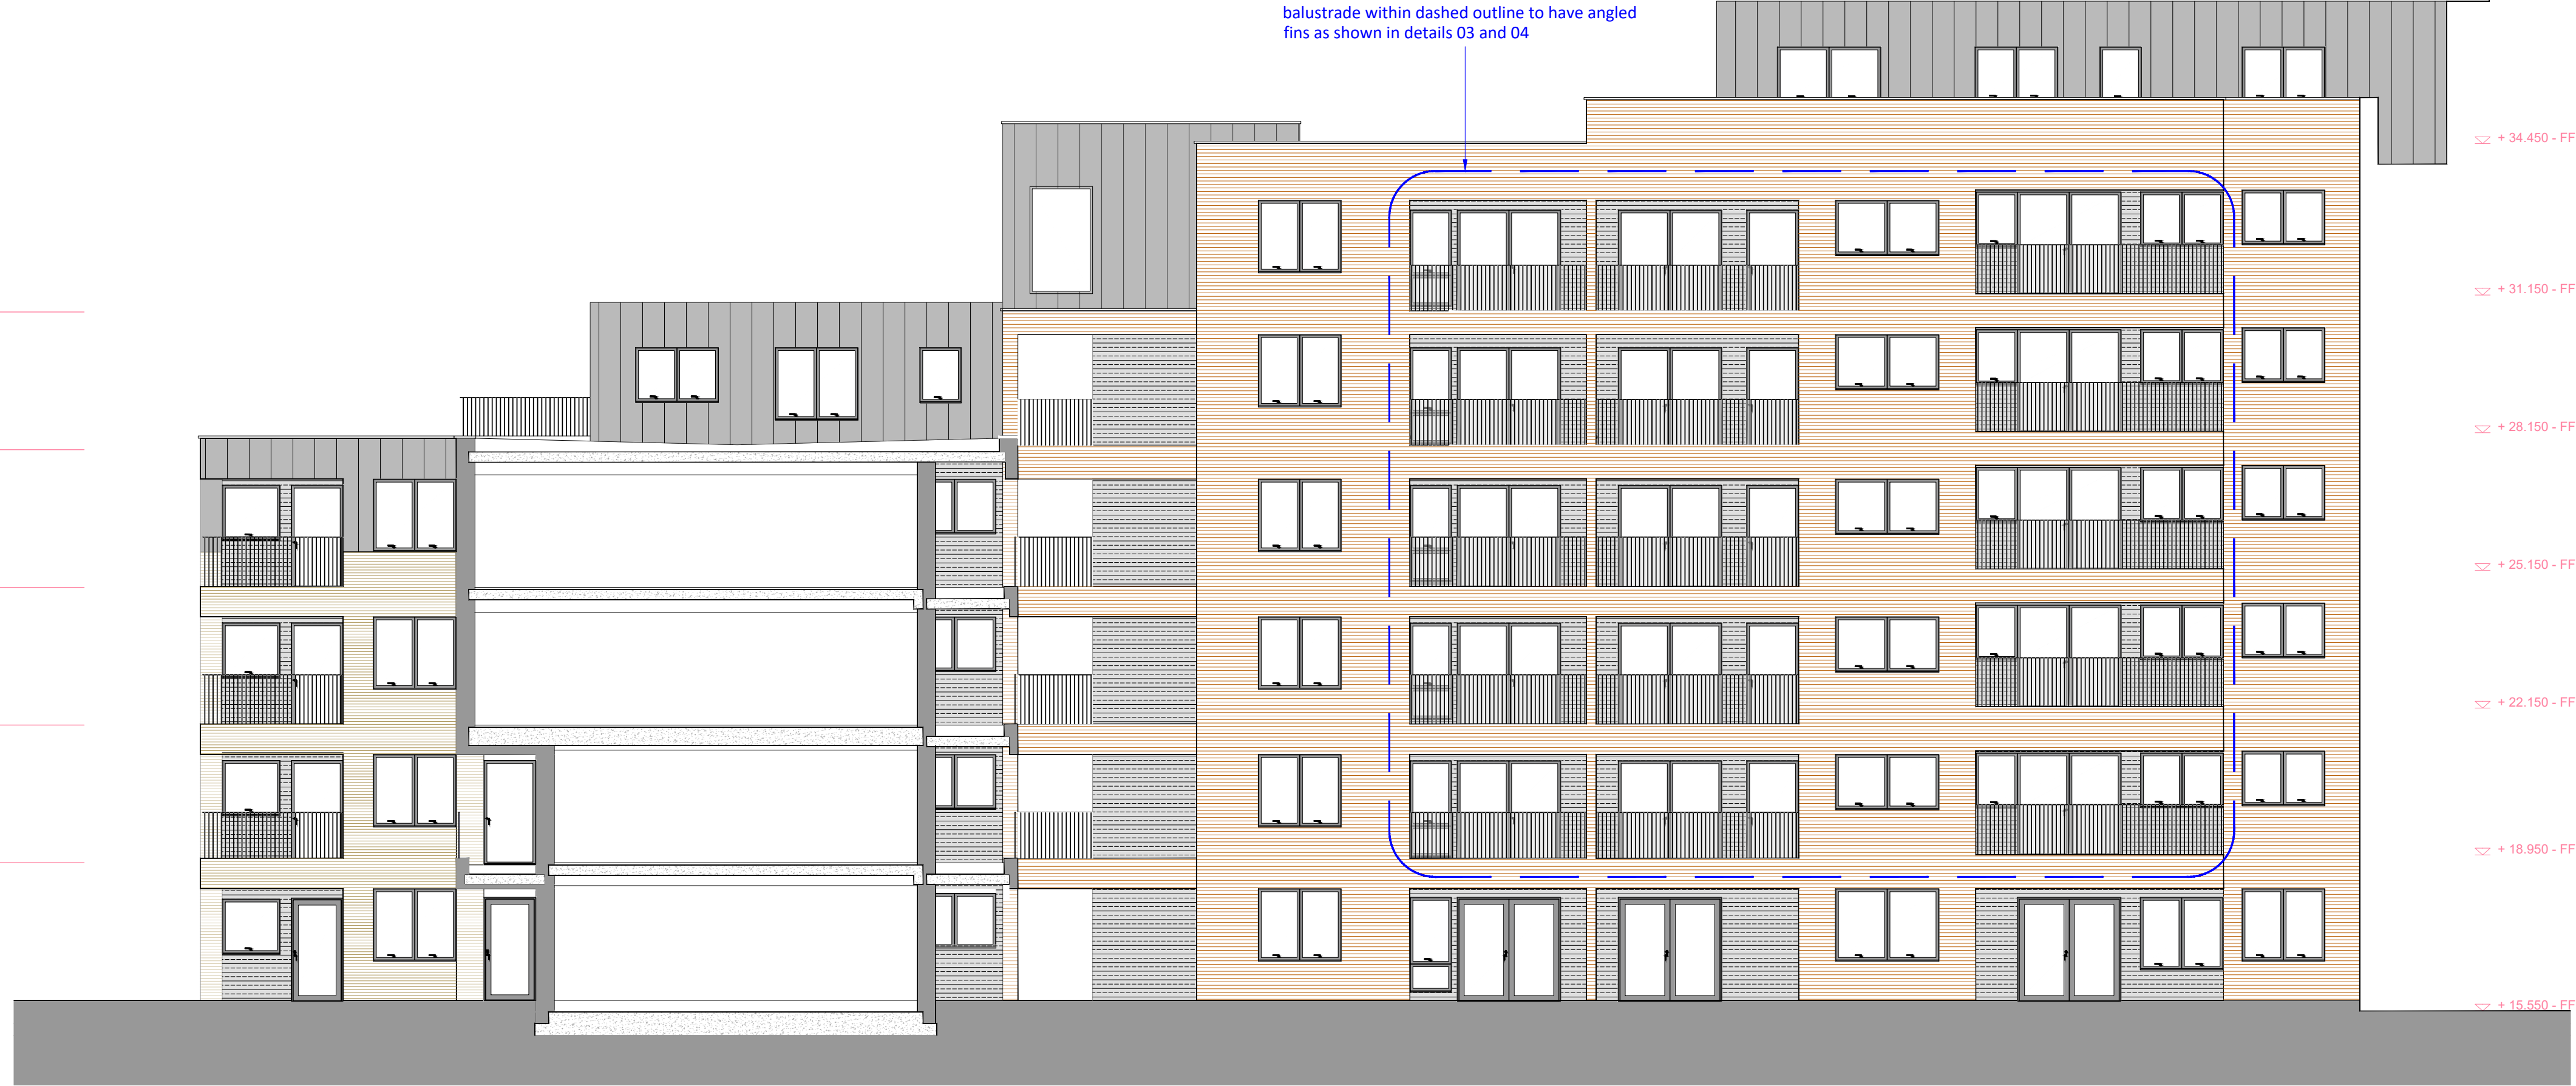


2 Proposed Elevation F
Scale 1:100




1 Approved Elevation F
Scale 1:100

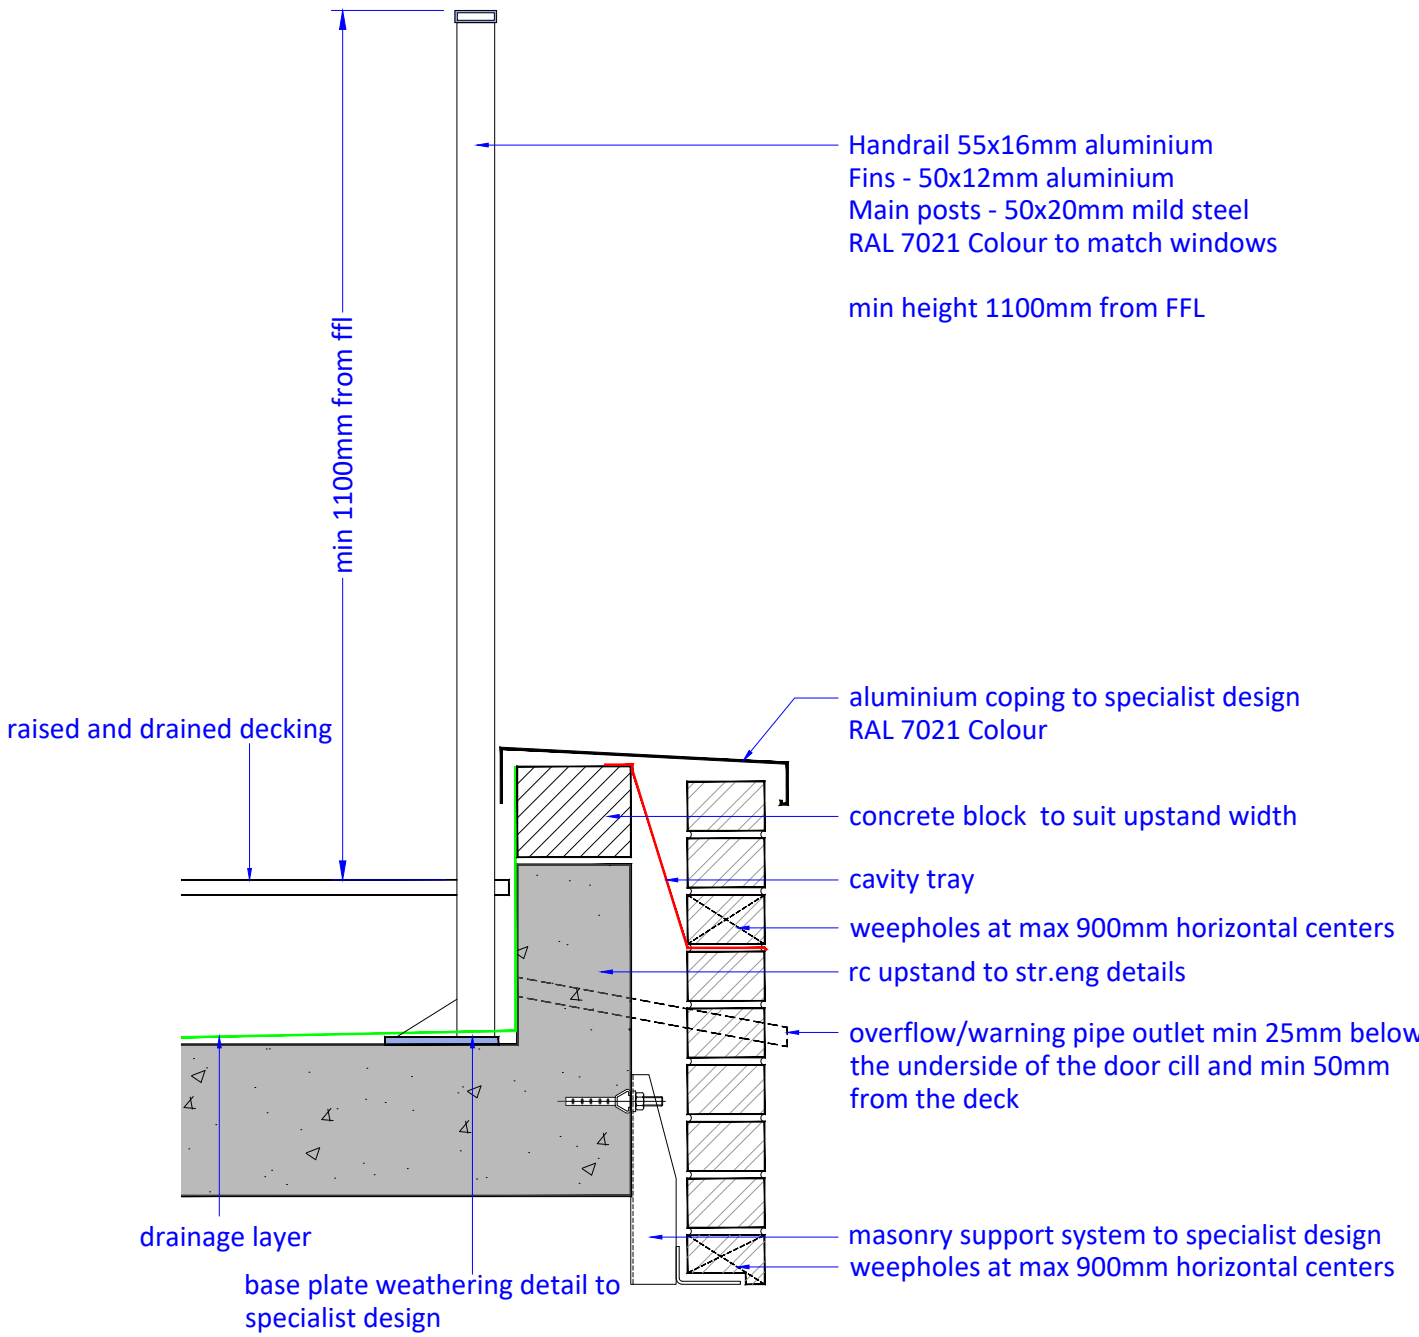

4 Typical Cross Section
Scale 1:10

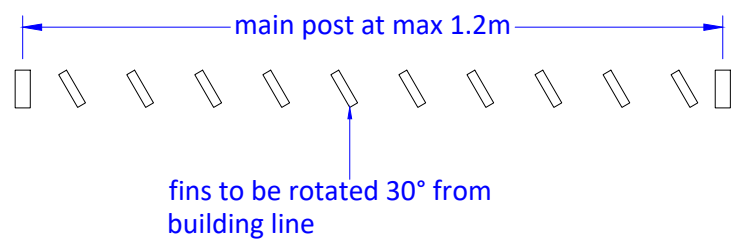

3 Typical Balustrade Plan
Scale 1:10

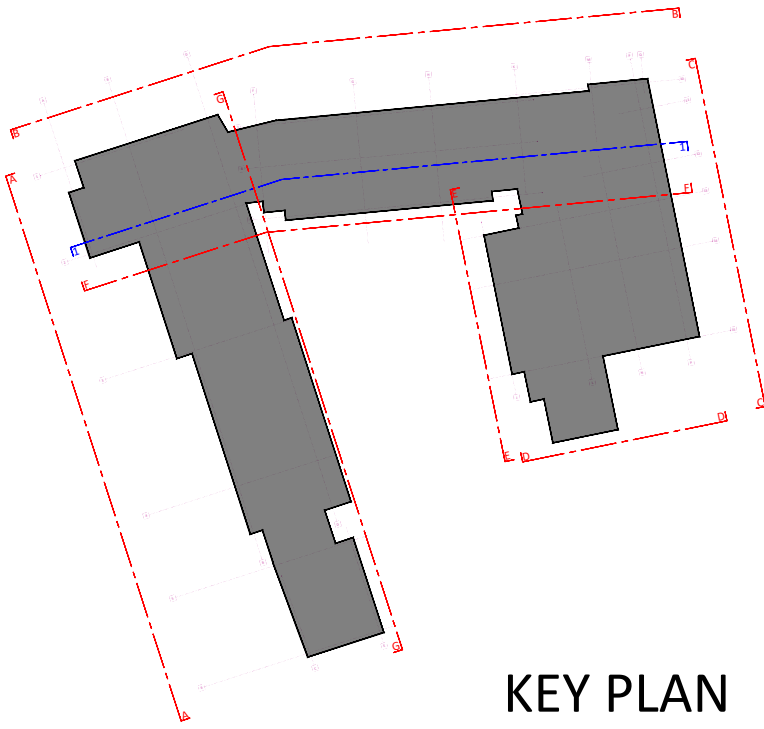

KEY PLAN