


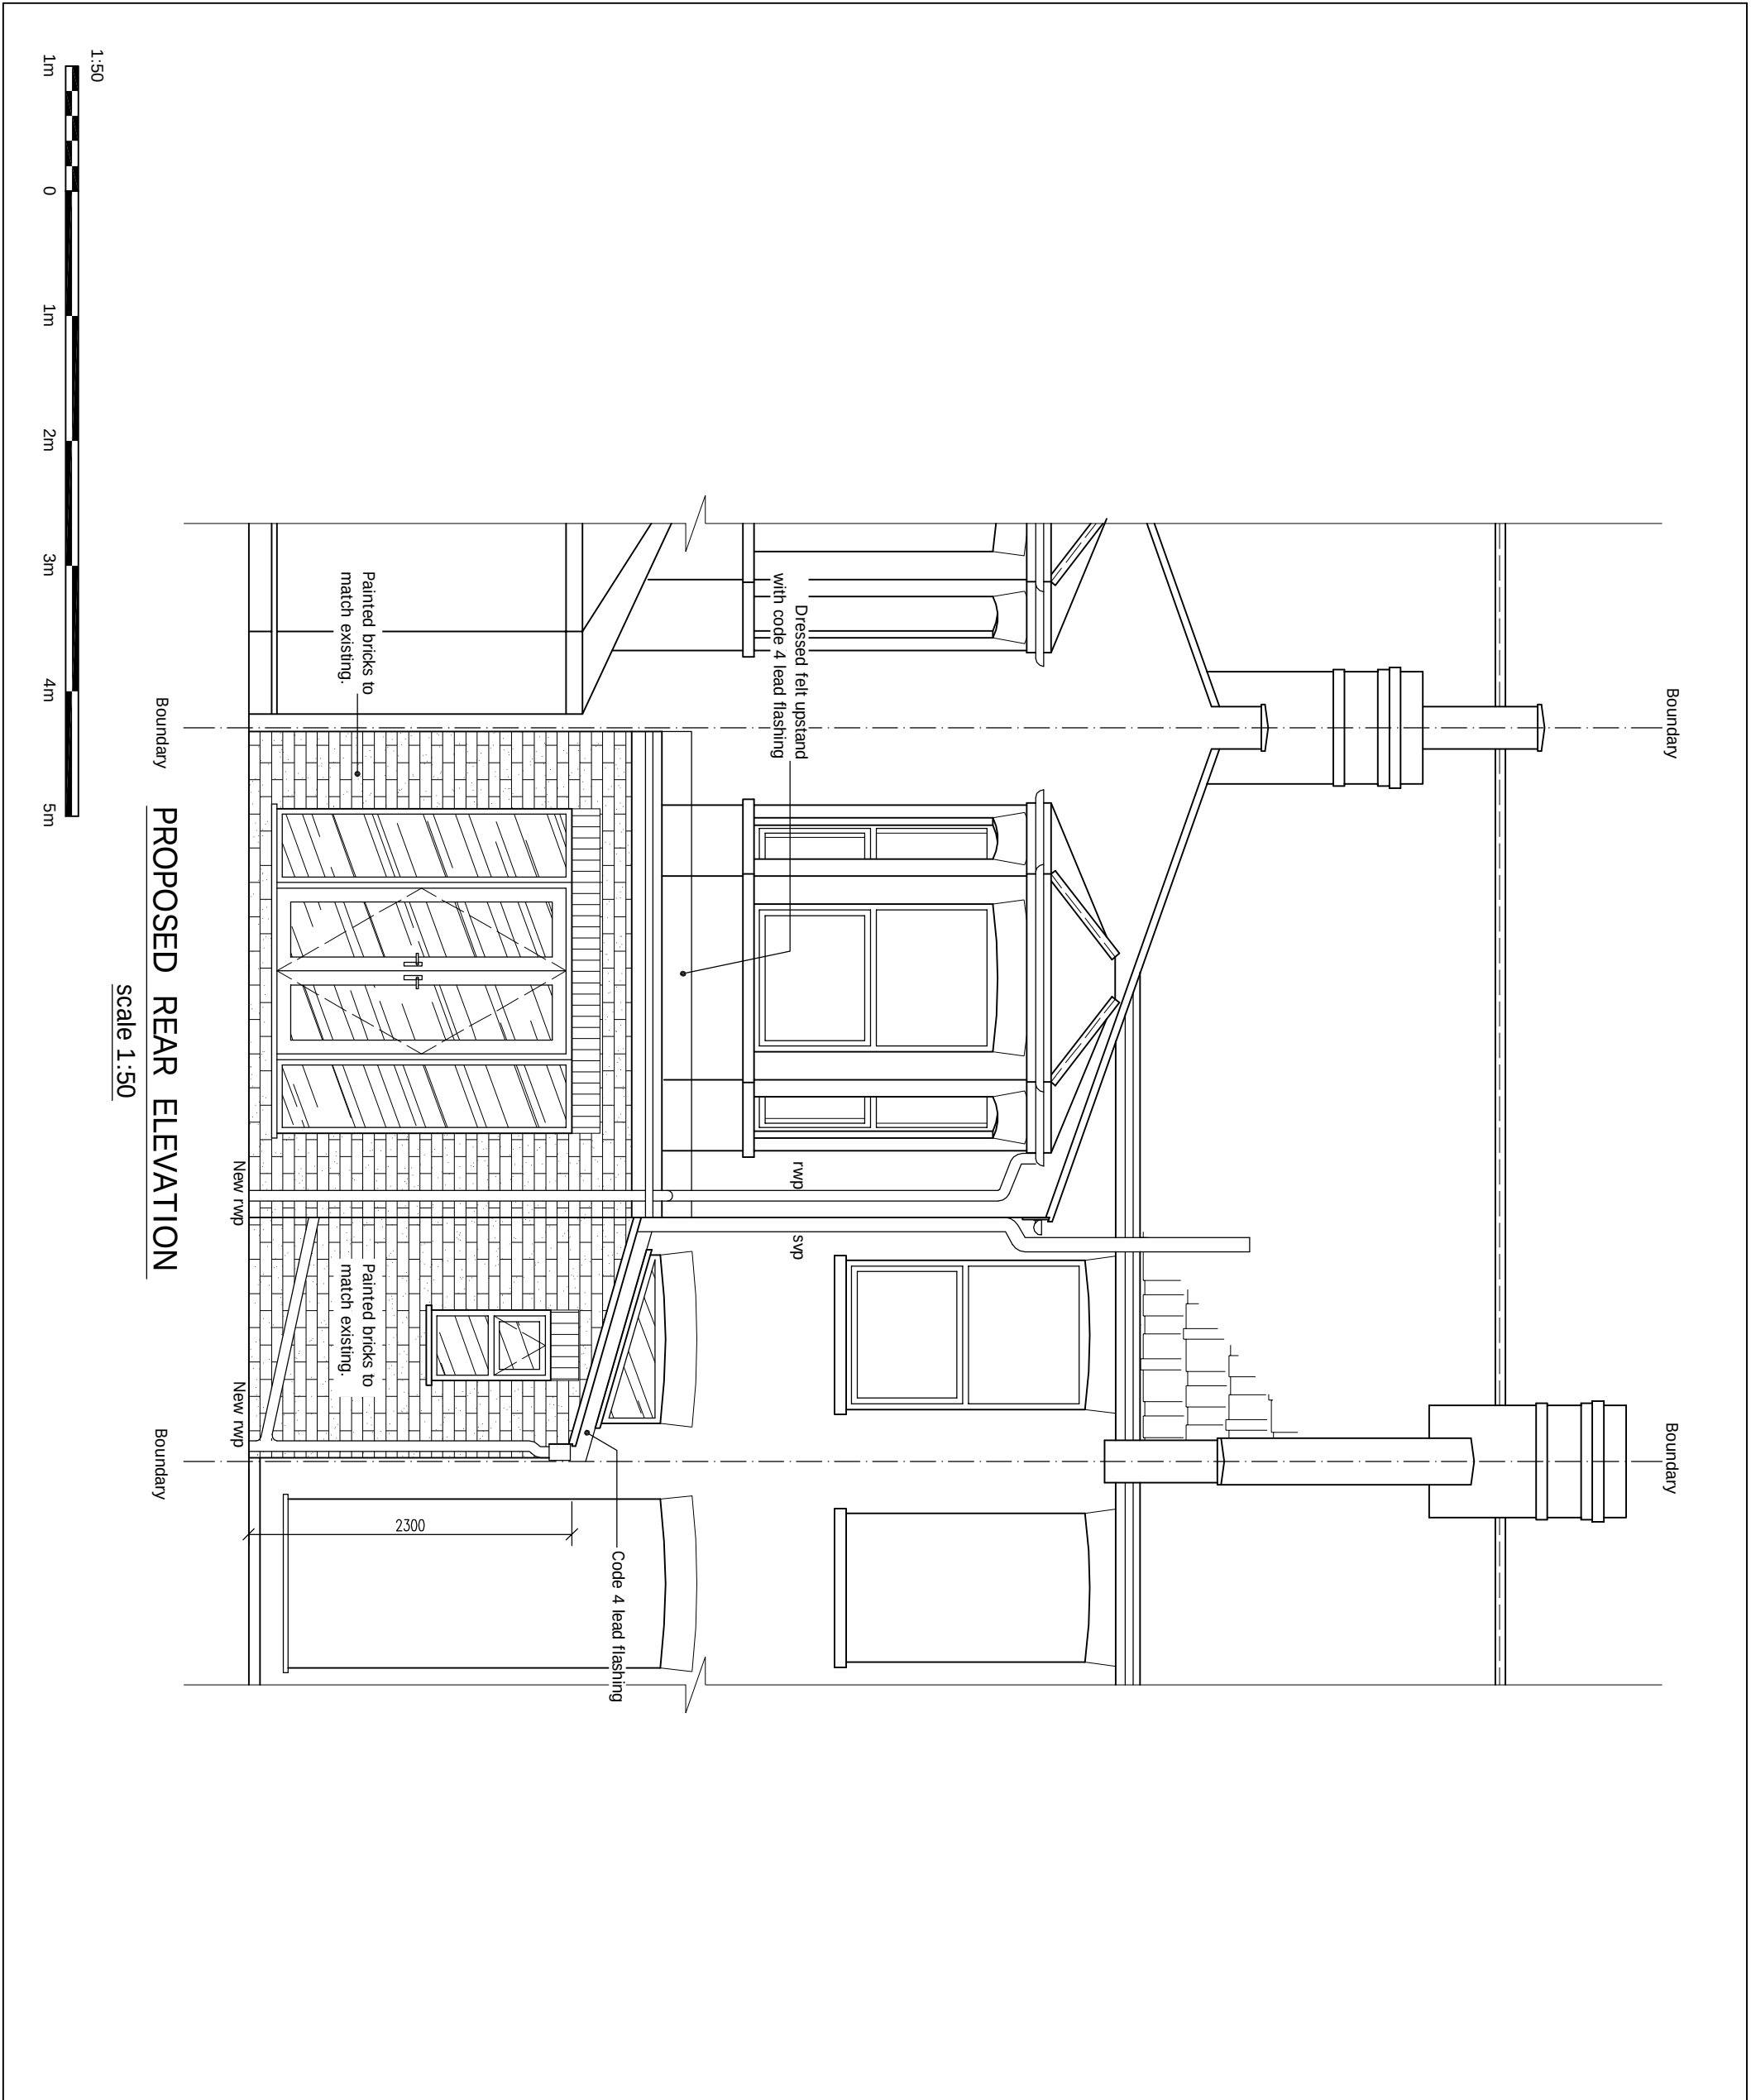

© This drawing and the works shown are the copyright of DISCOUNT PLANS LTD and may not be reproduced except by written permission.

|                |      |              |             |
|----------------|------|--------------|-------------|
| DRAWING STATUS |      | CONSTRUCTION |             |
| REV.           | DATE | NAME         | DESCRIPTION |



Architectural Design Studio  
4 ST ANNES, DORIC WAY,  
EUSTON, LONDON NW1 1LG  
+44 07838 135 957

**PRINT @ A3 SHEET SIZE**  
discountplansltd@gmail.com

FOR GENERAL NOTES ON THIS DRAWING REFER  
TO DPL.01 AS ALL DRAWINGS ARE BOND

THIS DRAWING and ALL CONTENT INCLUDING NOTES IS BOND TO SIGNED AGREED CONTRACT BETWEEN "CLIENT" & "DISCOUNT PLANS LTD"

SITE ADDRESS  
65 WALDECK ROAD,  
SOUTH TOTTENHAM, LONDON, N15 3EL

DRAWING TITLE  
PROPOSED DRAWINGS

|             |                               |                 |
|-------------|-------------------------------|-----------------|
| DRAWN AT    | HEAD OFFICE                   | DRAWN BY        |
| SCALE       | as shown @ A3                 | 22. MARCH. 2023 |
| DRAWING No. | REVISION                      |                 |
| DPL . 07 .  | a<br>www.discountplansltd.com |                 |