


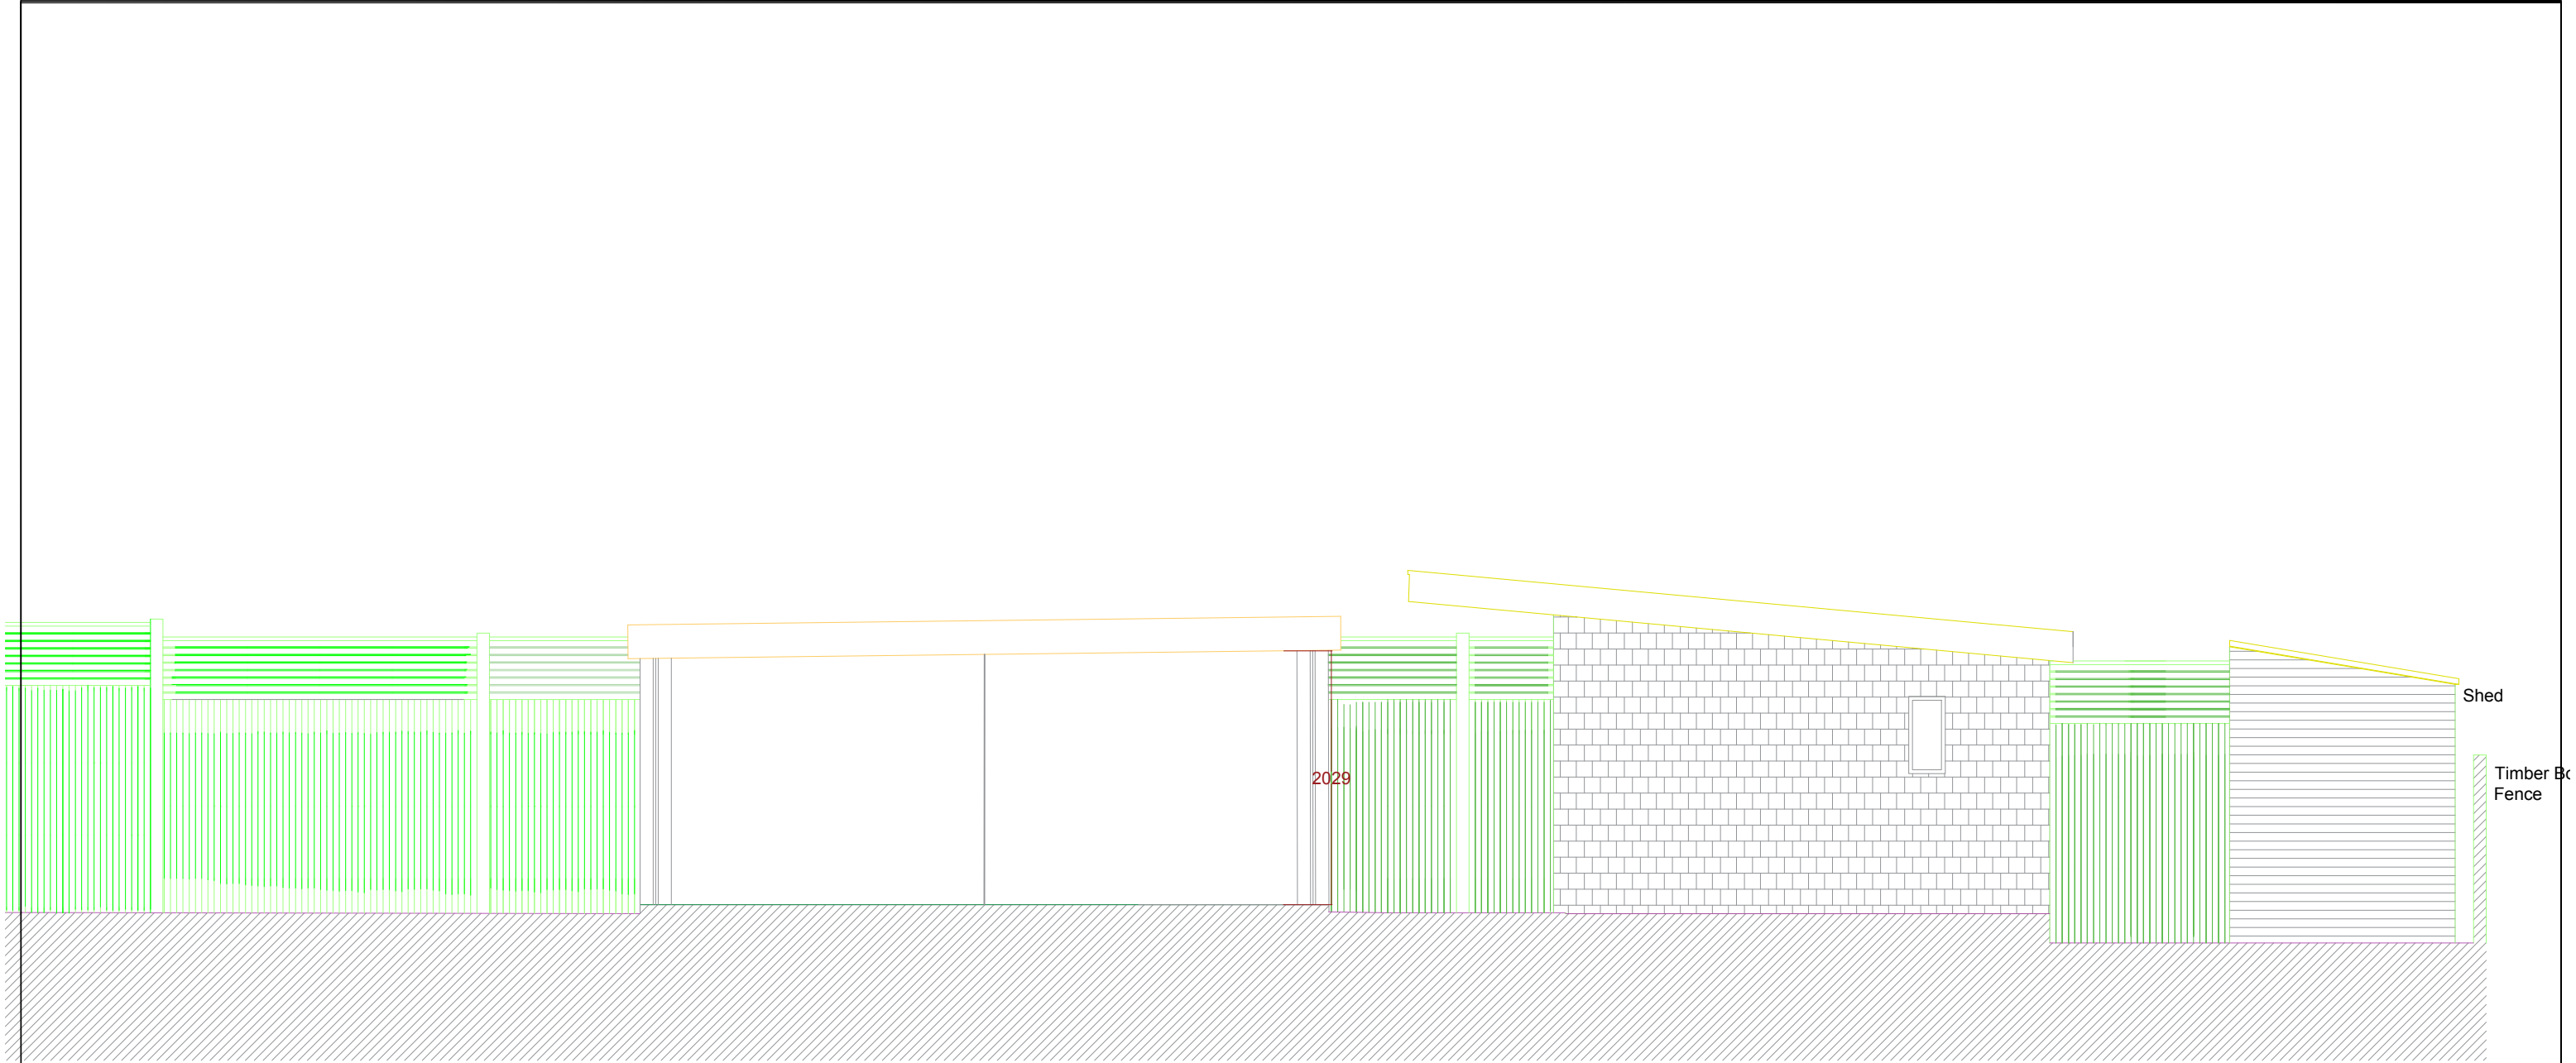

Project No.	01	Project	10 Grange Road Storage Unit	Drawings No.	Date	15/03/2023	CAPE CONSTRUCTION DESIGN & BUILD	email:sam@capeconstruction.net 30 GRATTON TERRACE, NW2 6QE TEL:02084505703, Mobile:07725304556
Client	Ms Lynagh & Mr MacCabe	Drawings Title	Proposed Section		Scale	1:50 @ A3		