
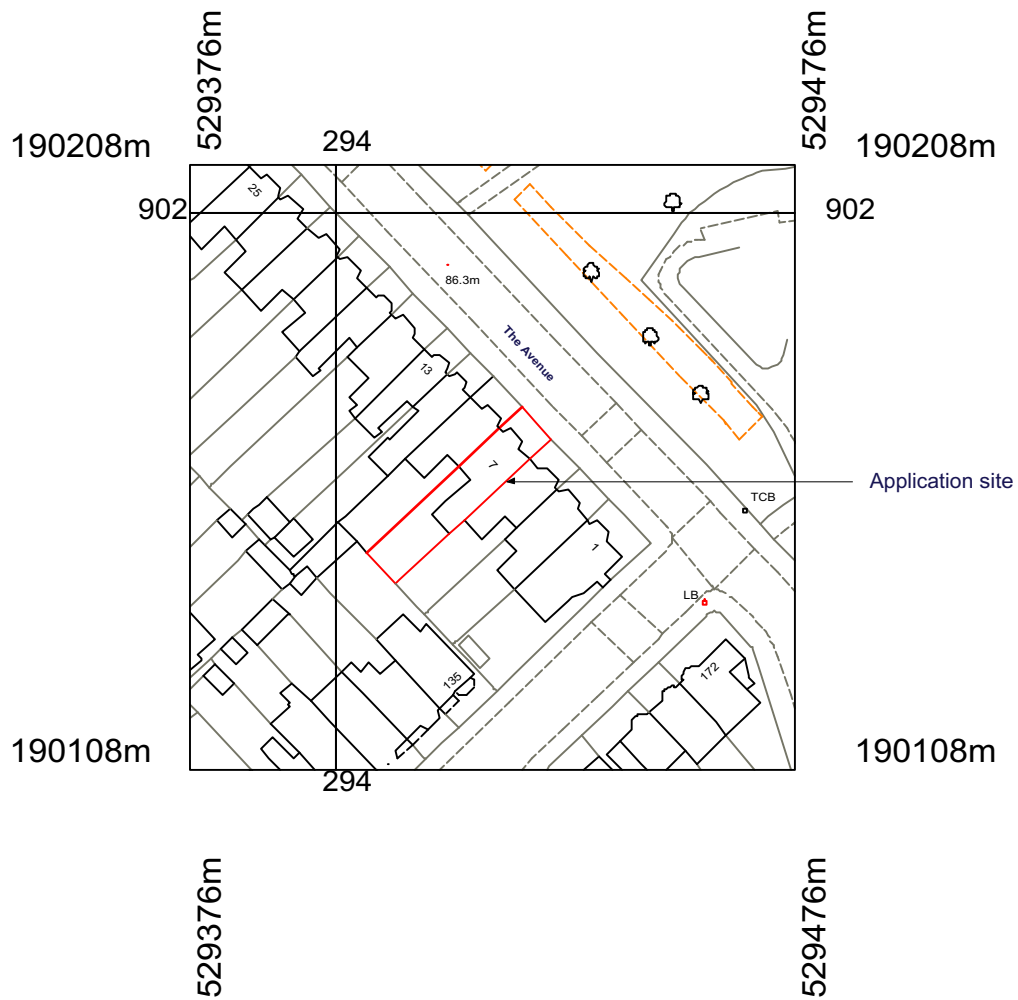


Metres

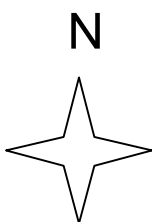

© Crown copyright and database rights 2022 OS 100038864

Reproduction in whole or in part is prohibited

without the permission of Ordnance Survey.

7 The Avenue N10 2QE		
Site Location plan		
SCALE: 1:1250 @ A3 Paper size		
DWG NO.	LP 01	REV
REV	DATE	NOTES
S.e.g.Architects 64 Sydney Road London N10 2PL e - mail: info@sagarchitects.com L07812955089		
This drawing is the copyright of the Architect. It is not to be used for any other purpose without the permission of the Architect.		