




PLEASE NOTE That the design of the planter wall bedding which extends into the RPA needs to be agreed with arboriculturist. 150mm foundation proposal may not be achievable in some areas, so suggest review prior to works, to ensure design is permitted.

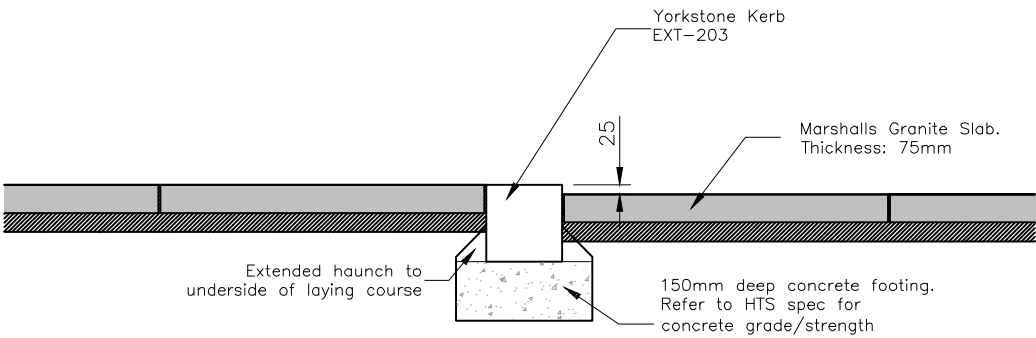

Detail 01
1:20 - Town Hall Square 25mm stepped Kerb

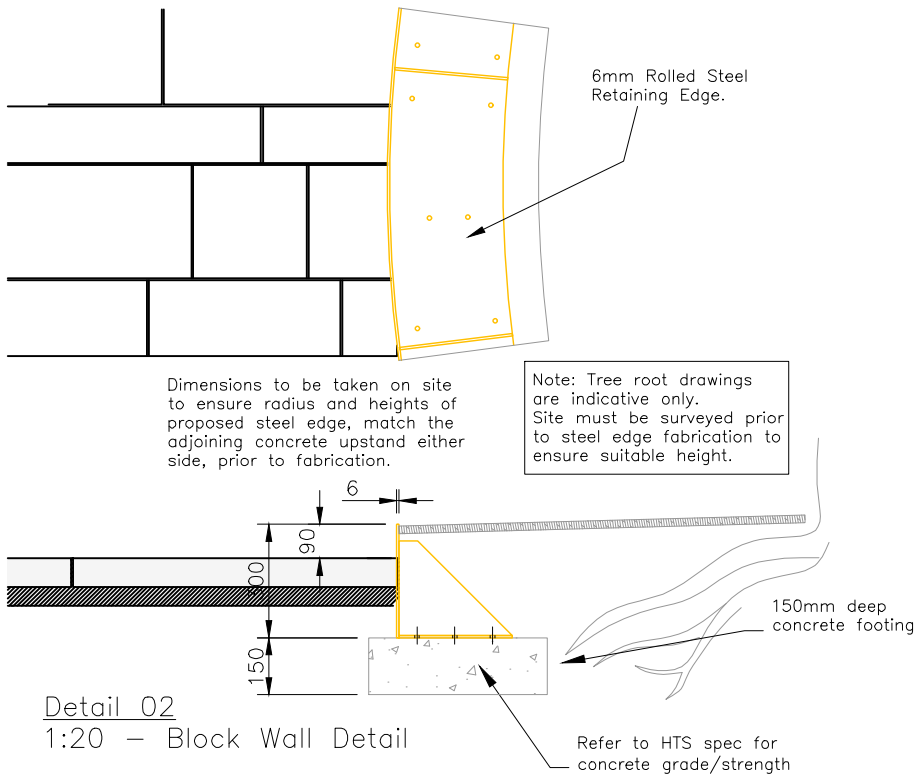

Detail 02
1:20 - Block Wall Detail

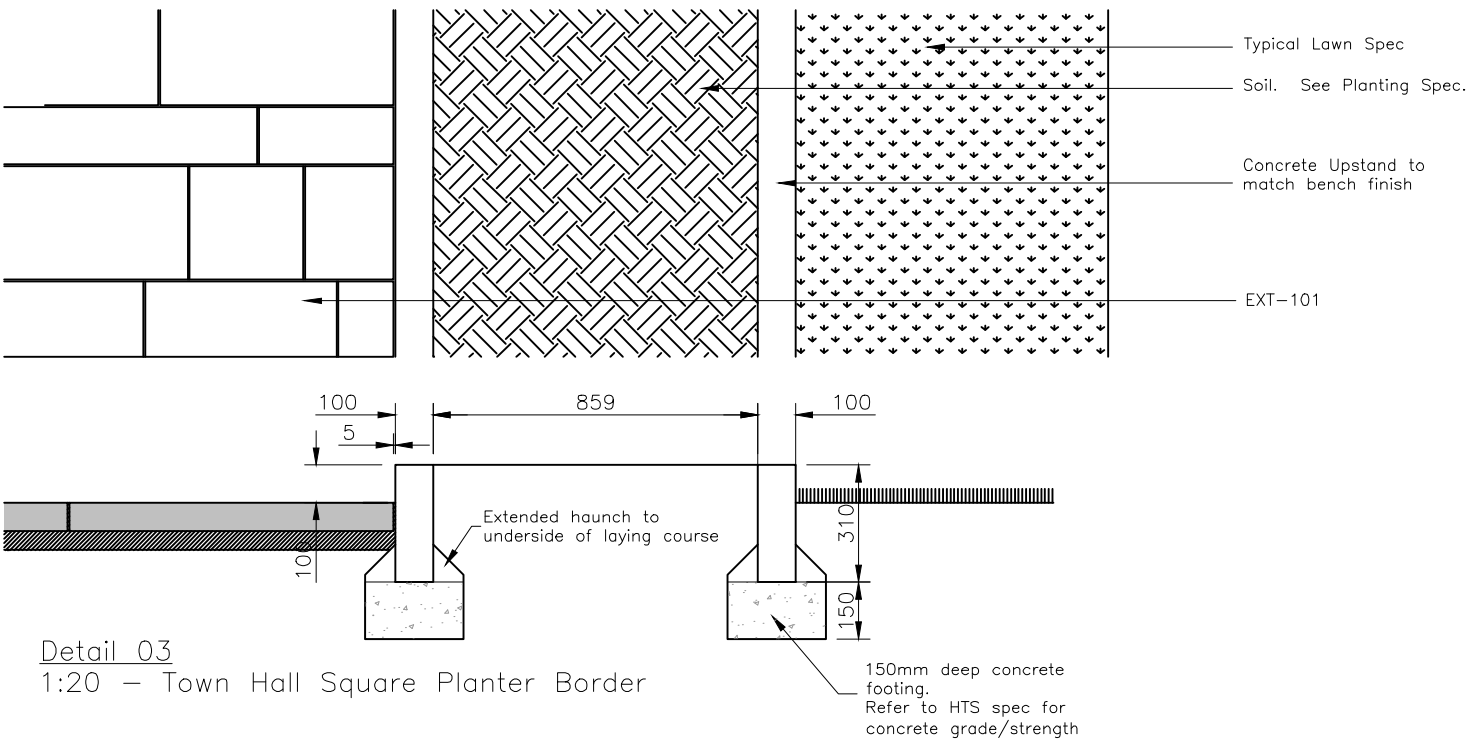

Detail 03
1:20 - Town Hall Square Planter Border

Notes:

1. THE COPYRIGHT OF THIS DRAWING IS VESTED IN GREENSIDE LANDSCAPES AND IT MAY NOT BE REPRODUCED IN WHOLE OR PART OR USED FOR THE MANUFACTURE OF ANY ARTICLE WITHOUT THE EXPRESS PERMISSION OF THE COPYRIGHT HOLDERS.
2. WORK TO FIGURED DIMENSIONS ONLY.
3. THIS DRAWING IS TO BE READ IN CONJUNCTION WITH ALL RELEVANT ARCHITECT'S, SERVICE ENGINEER'S AND GREENSIDE LANDSCAPES SPECIFICATIONS.

C03	Reverted back to steel edge as per ER's	LF	14.01.22
C02	Planter Footings notes added and paving amended	LF	02.12.20
REV:	DESCRIPTION:	BY:	DATE:
STATUS:	For Construction		

GREENSIDE LANDSCAPES Unit 45, Golds Business Park, Jenkins Drive, Elsenham, Essex, CM22 6JX			
CLIENT:			
ARCHITECT:			
SITE:			
Hornsey Town Hall			
TITLE:			
Typical Paving Application Town Hall Square – Detail 01–03			
SCALE AT A3:	DATE:	DRAWN:	CHECKED:
1: 20	16/07/20	LF	
PROJECT NO:	DRAWING NO:	REVISION:	
HTH_20	GSL_P2.02–002	C03	