




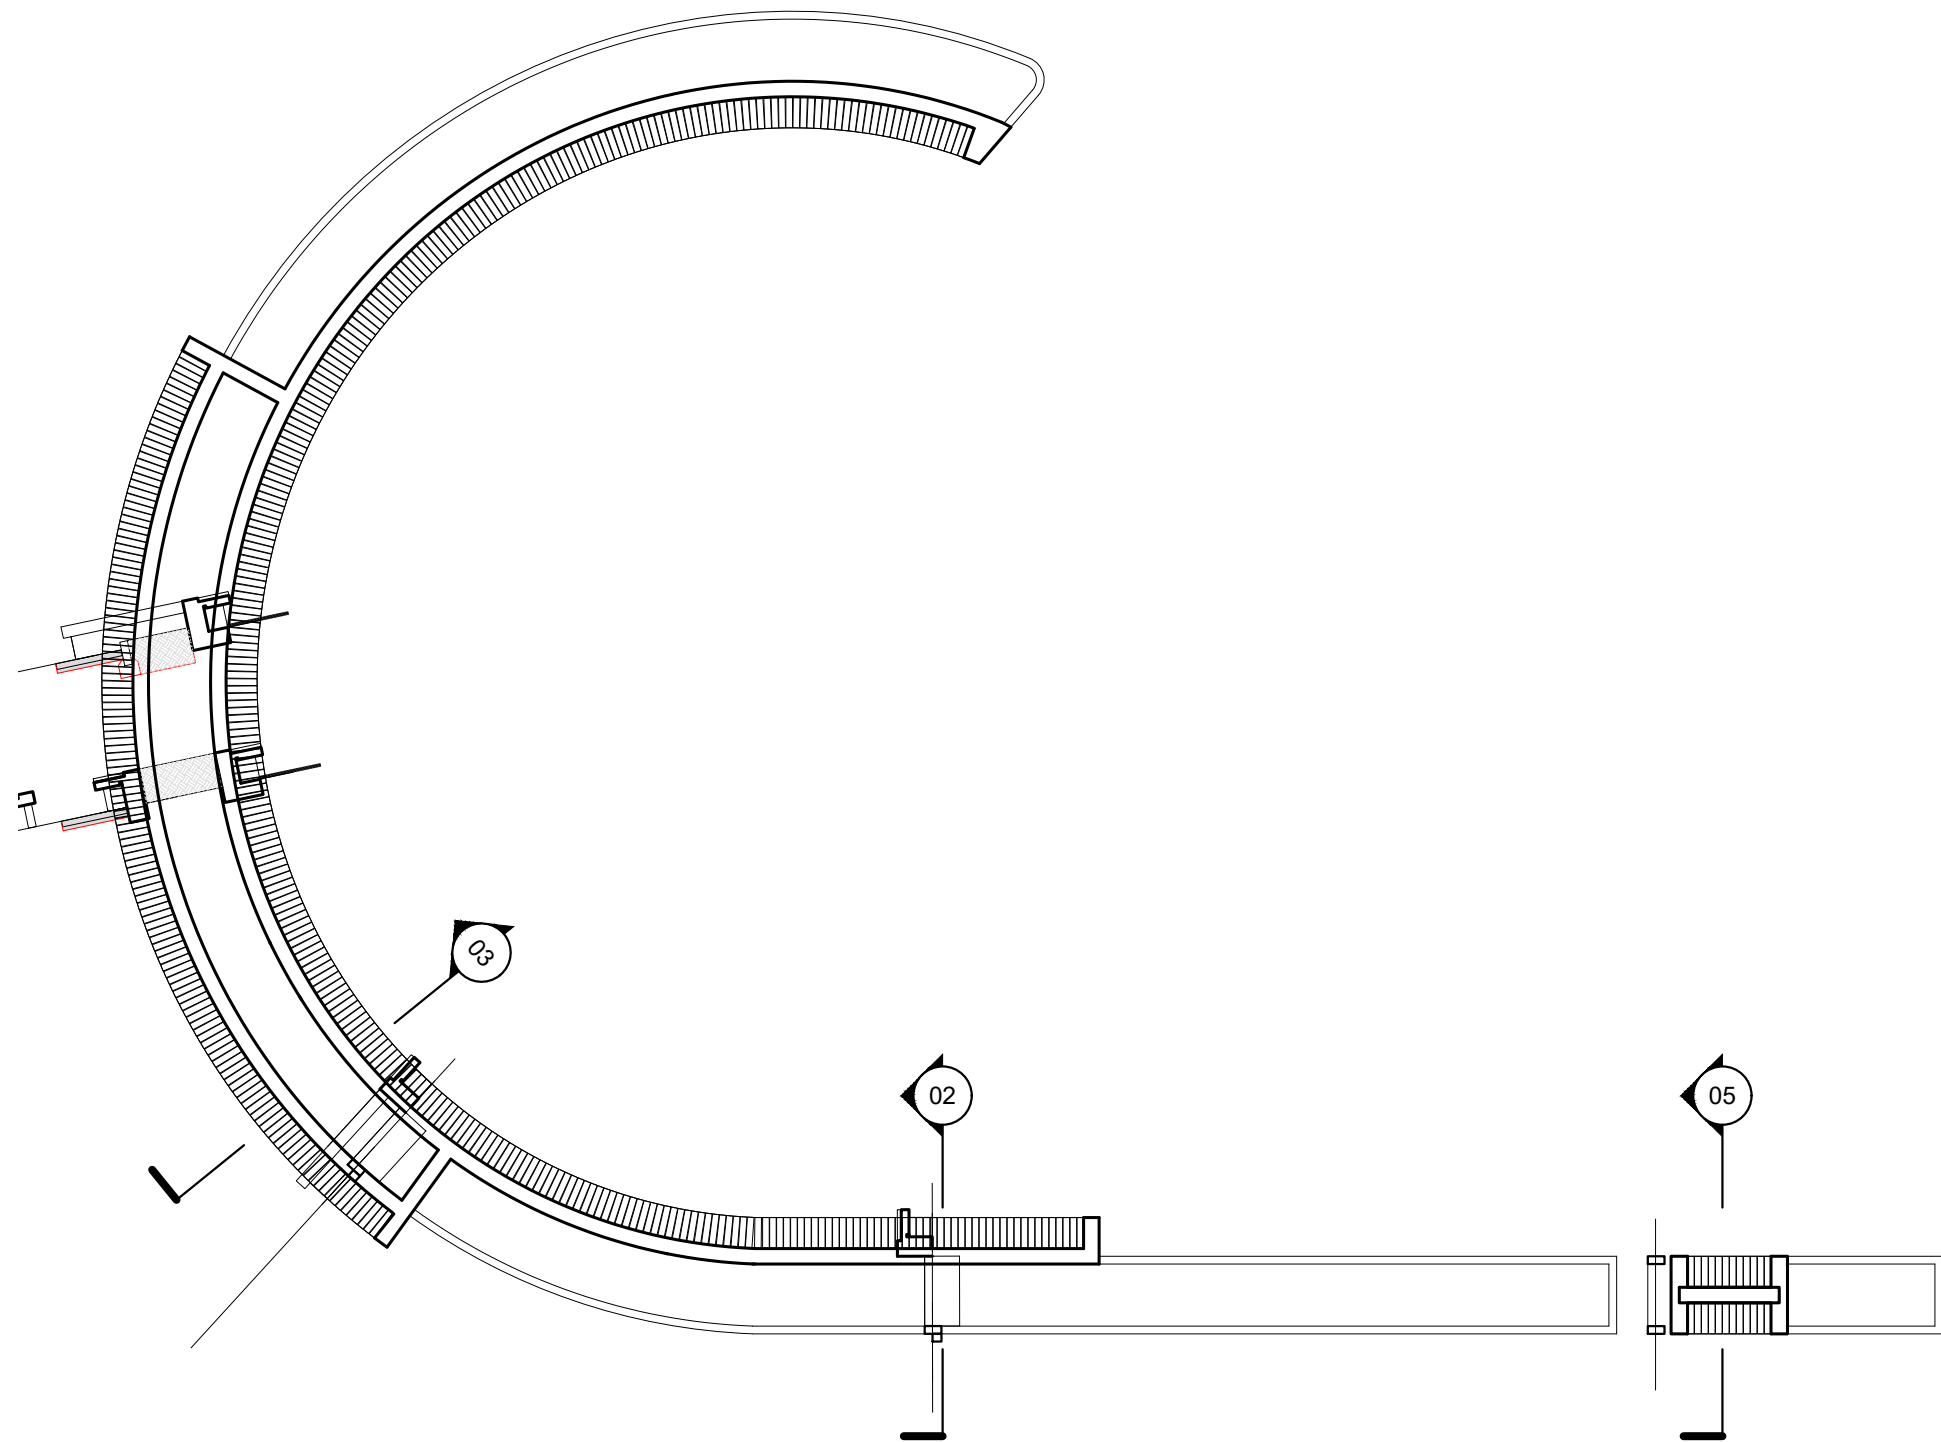

01 Planted border with benches - Plan
1:50

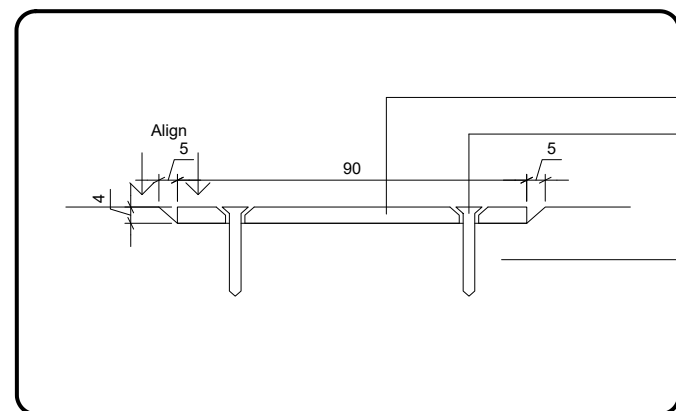


10 Example of existing bench memorial plaque
nts

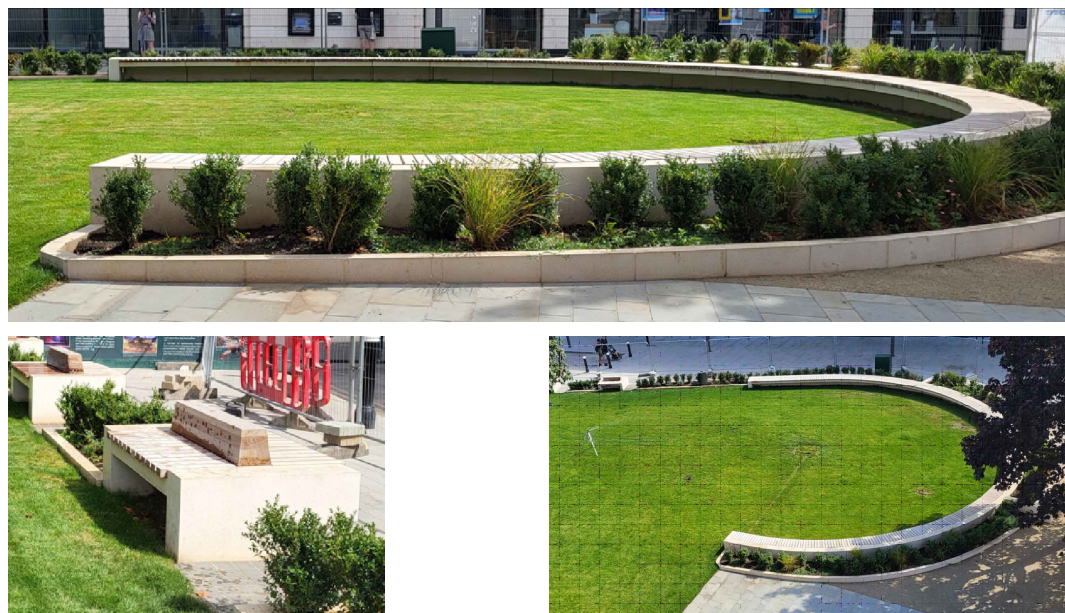


11 Integrated memorial plaque detail
1:1

NB: Detail to include remaking of existing memorial plaques from existing benches in Town Hall Square and provide space for future plaque requirements

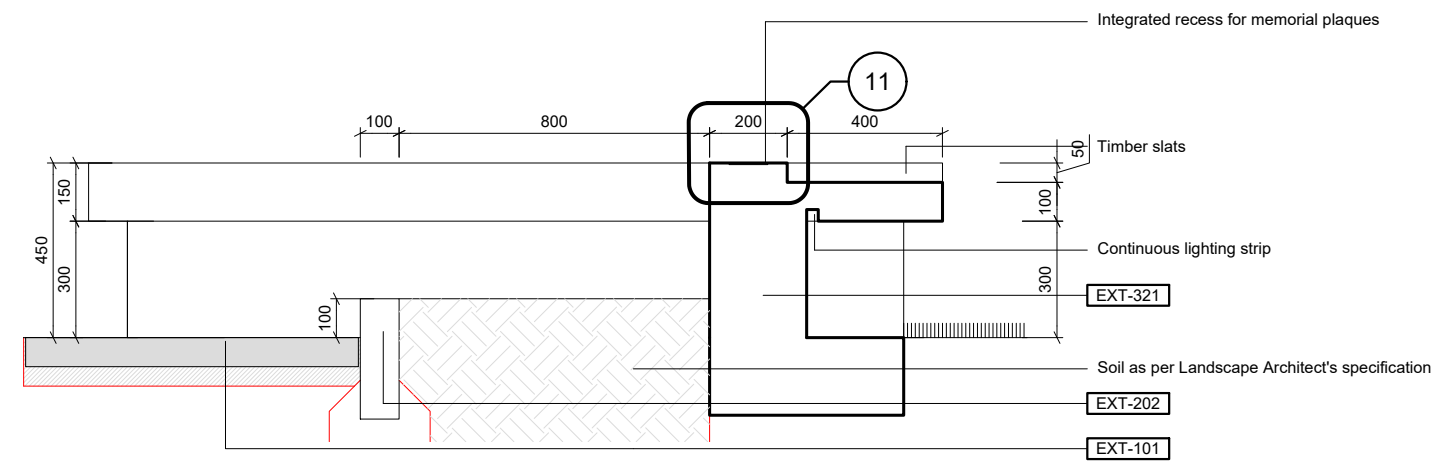


02 Integrated bench and planter - Section
1:10

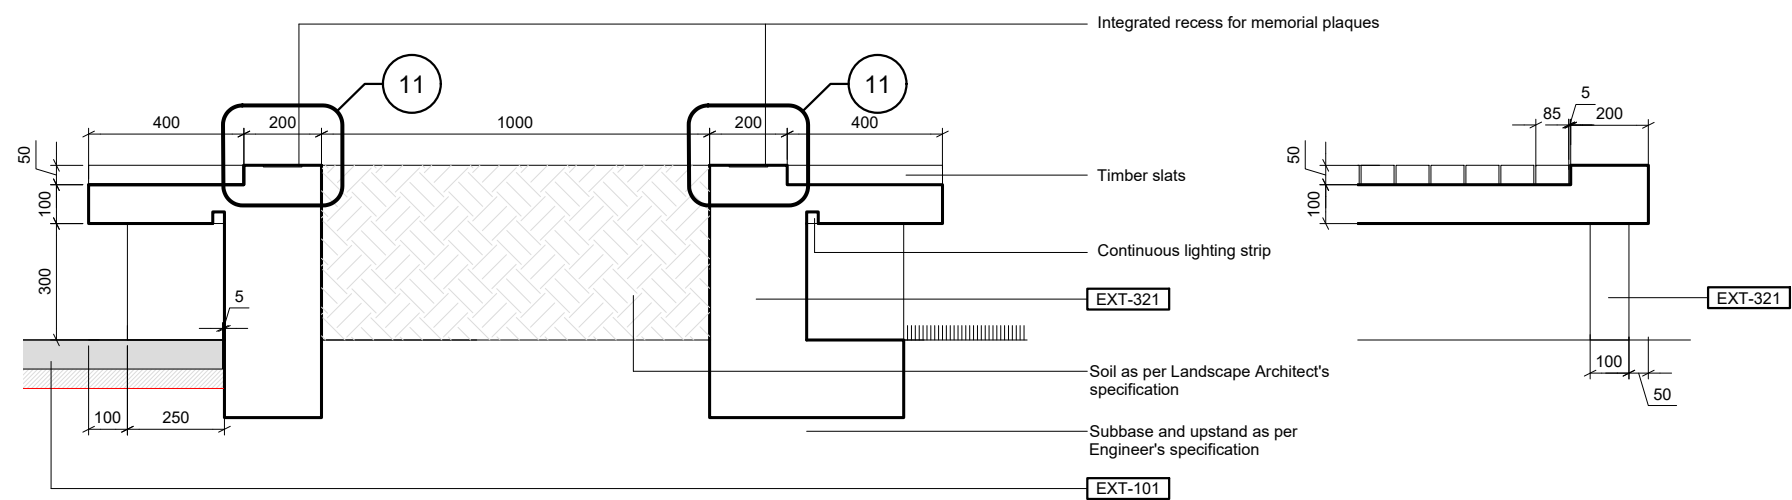


03 Integrated bench and planter - Section
1:10


04 EXT-321 Elevation
1:10

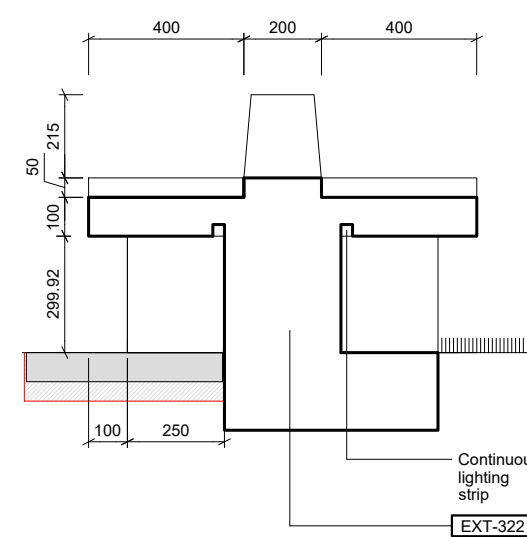


05 EXT-322 Double sided bench section
1:10

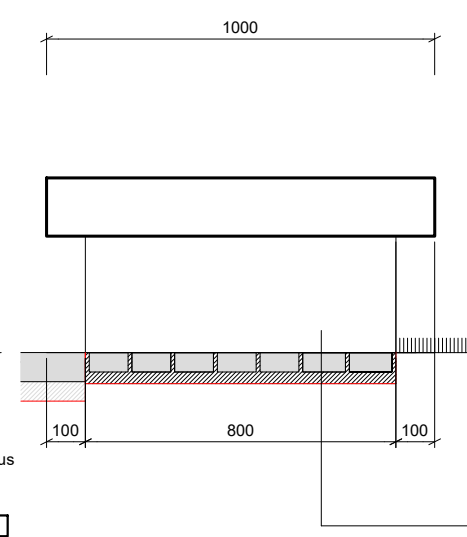


06 EXT-322 Elevation
1:10

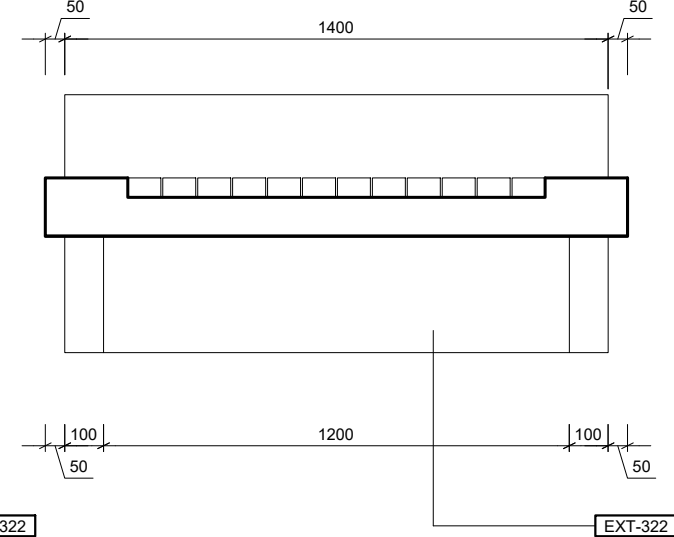


07 EXT-322 Elevation
1:10

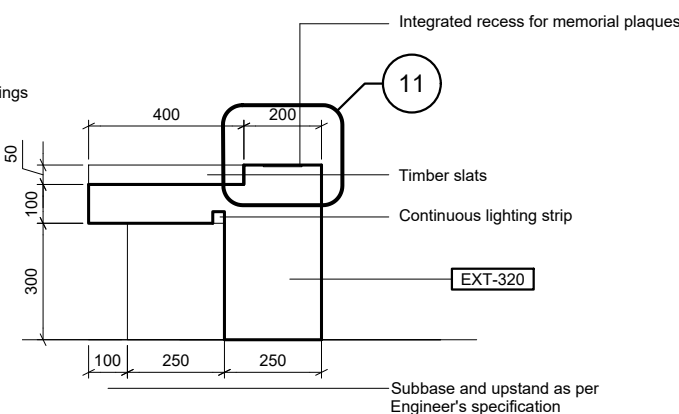

08 EXT-320 Single bench section
1:10

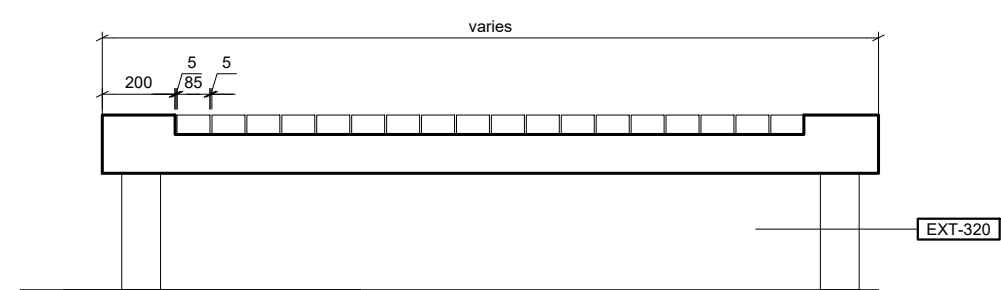

09 EXT-320 Single bench elevation
1:10

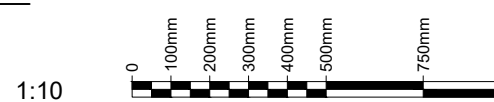


- General Notes
1. Dimensions are in millimetres unless stated otherwise.
 2. Levels are in metres AOD unless stated otherwise.
 3. Dimensions govern. Do not scale off drawing.
 4. All dimensions to be verified on site before proceeding.
 5. All discrepancies to be notified in writing to Make Limited.

KEY

General note:
All external lighting in abeyance pending appointment of specialist lighting consultant.

Keyplan

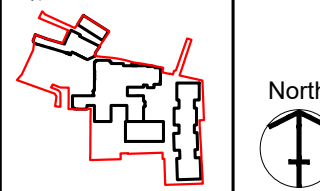

Project
Hornsey Town Hall

Drawing Title
Hornsey Town Hall
External Works details
Typical bench details

Scale	Paper Size	Date
1: 10	@A0	21.07.17
Project No.	Draw No.	Rev No.
1360	X3107	00