


NB: Details to be coordinated with specialist lighting designer

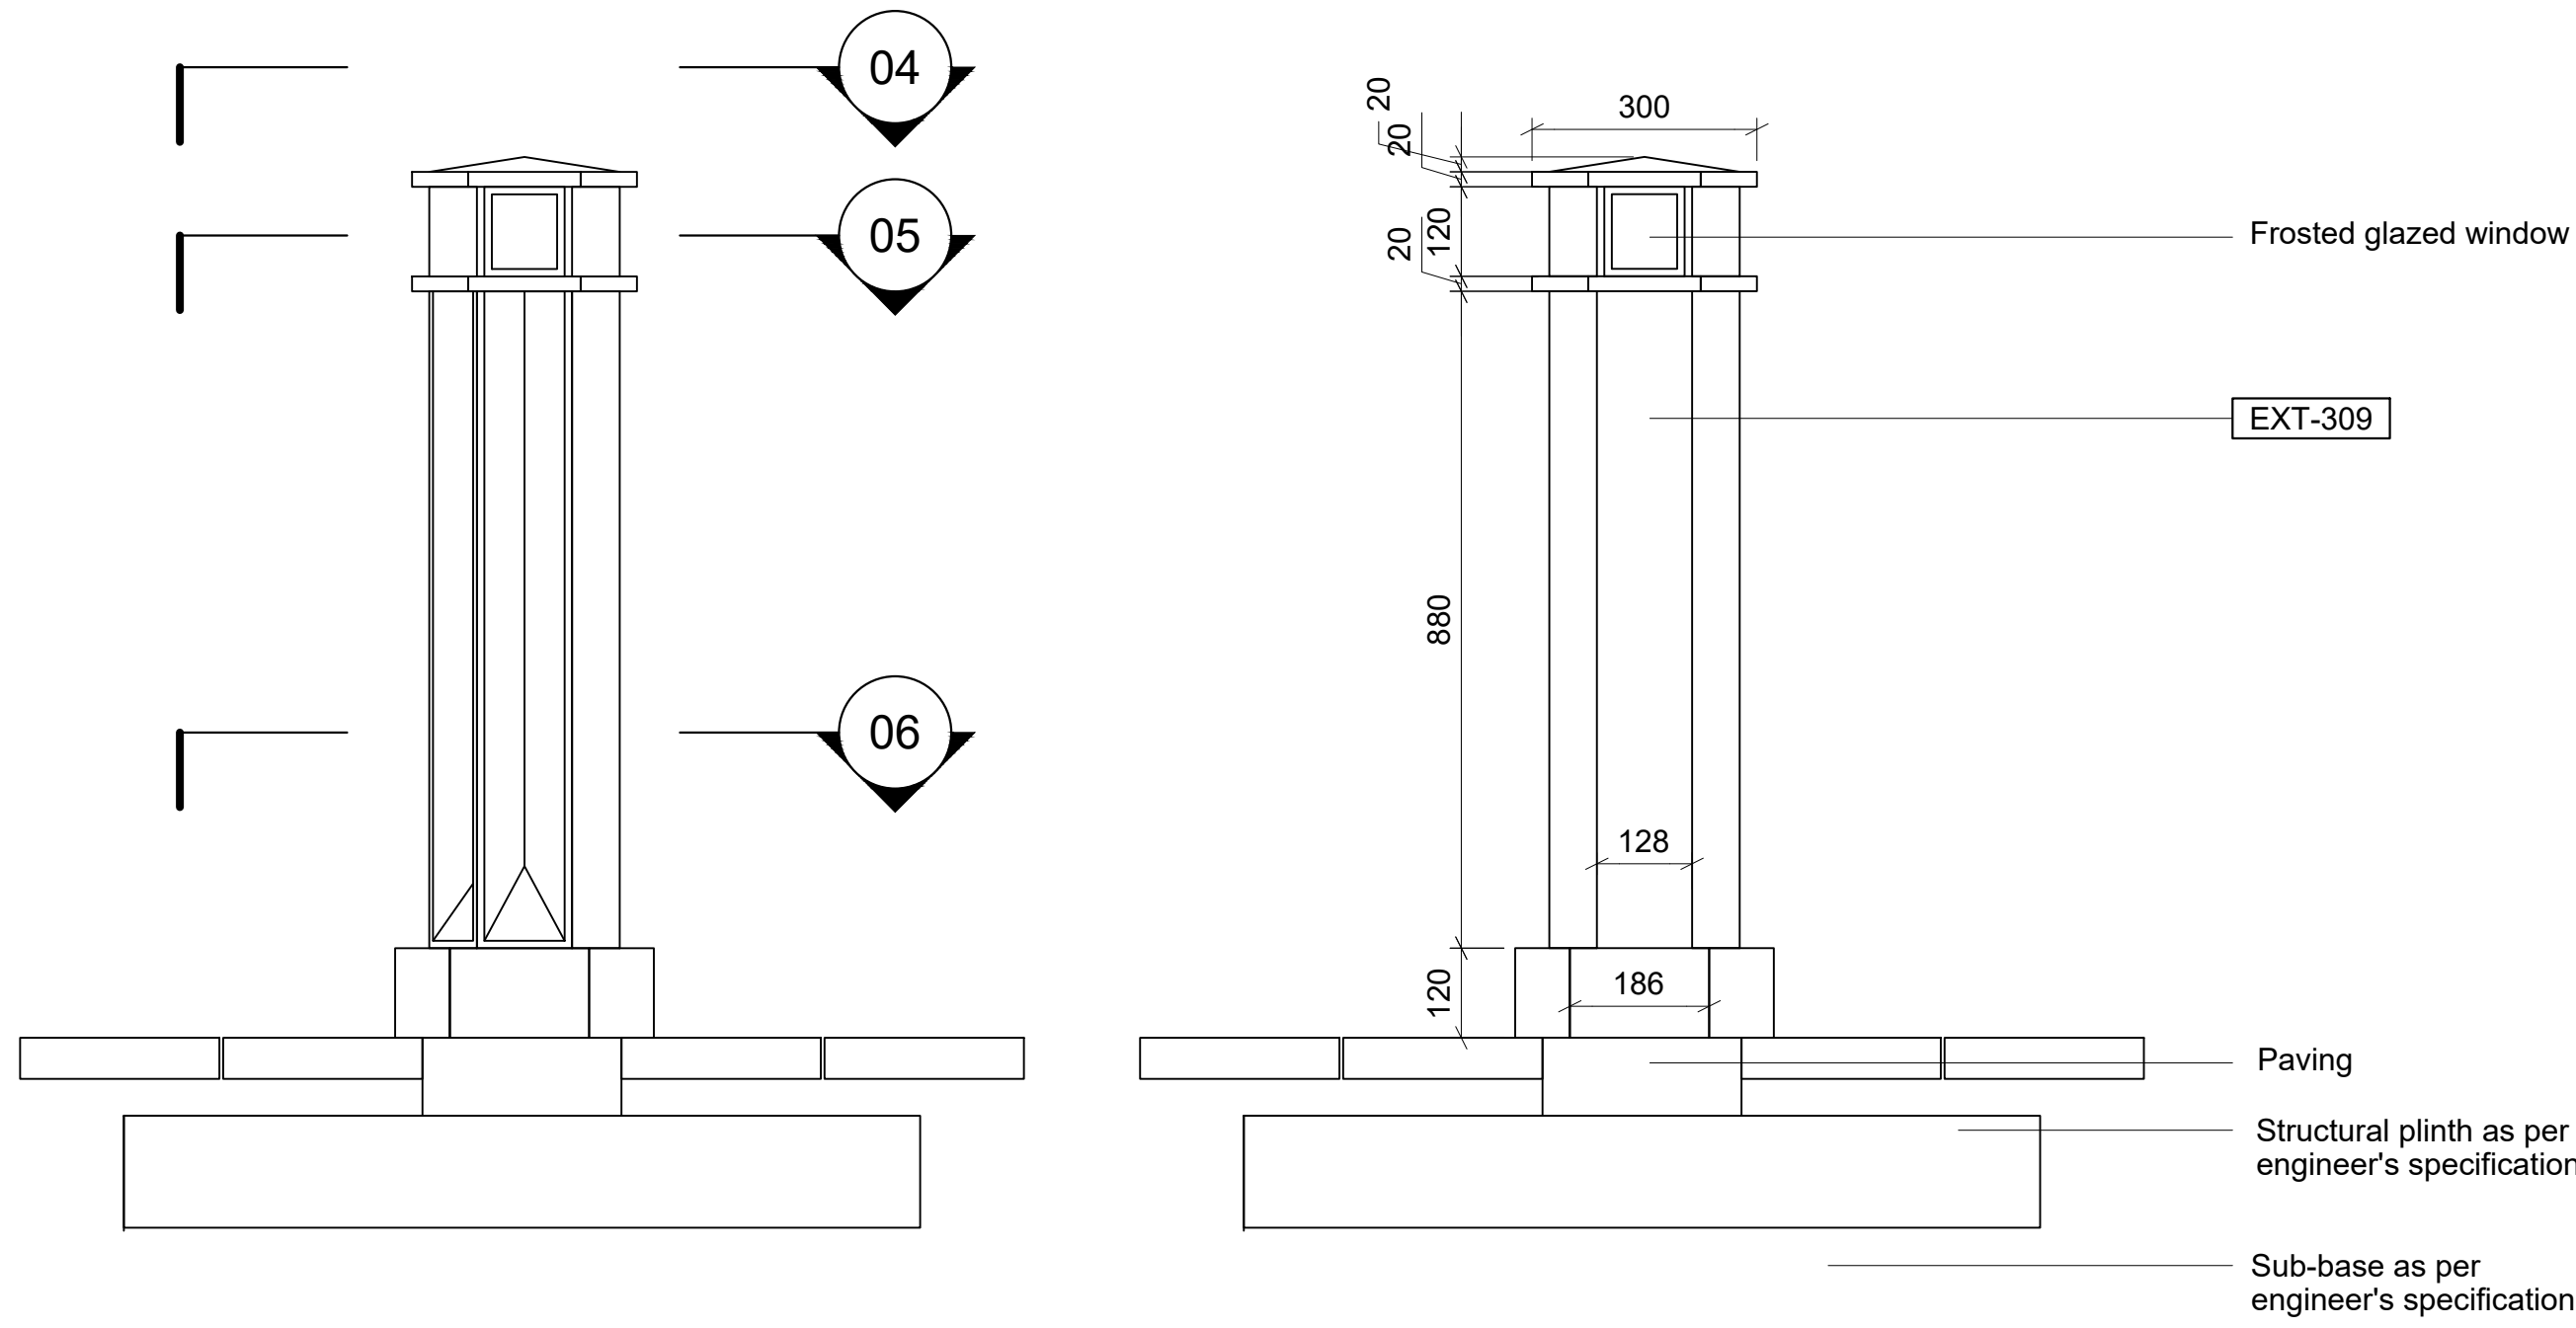


01 B1 - Lighting Bollard

1:10

04 B1 - Bollard

1:10

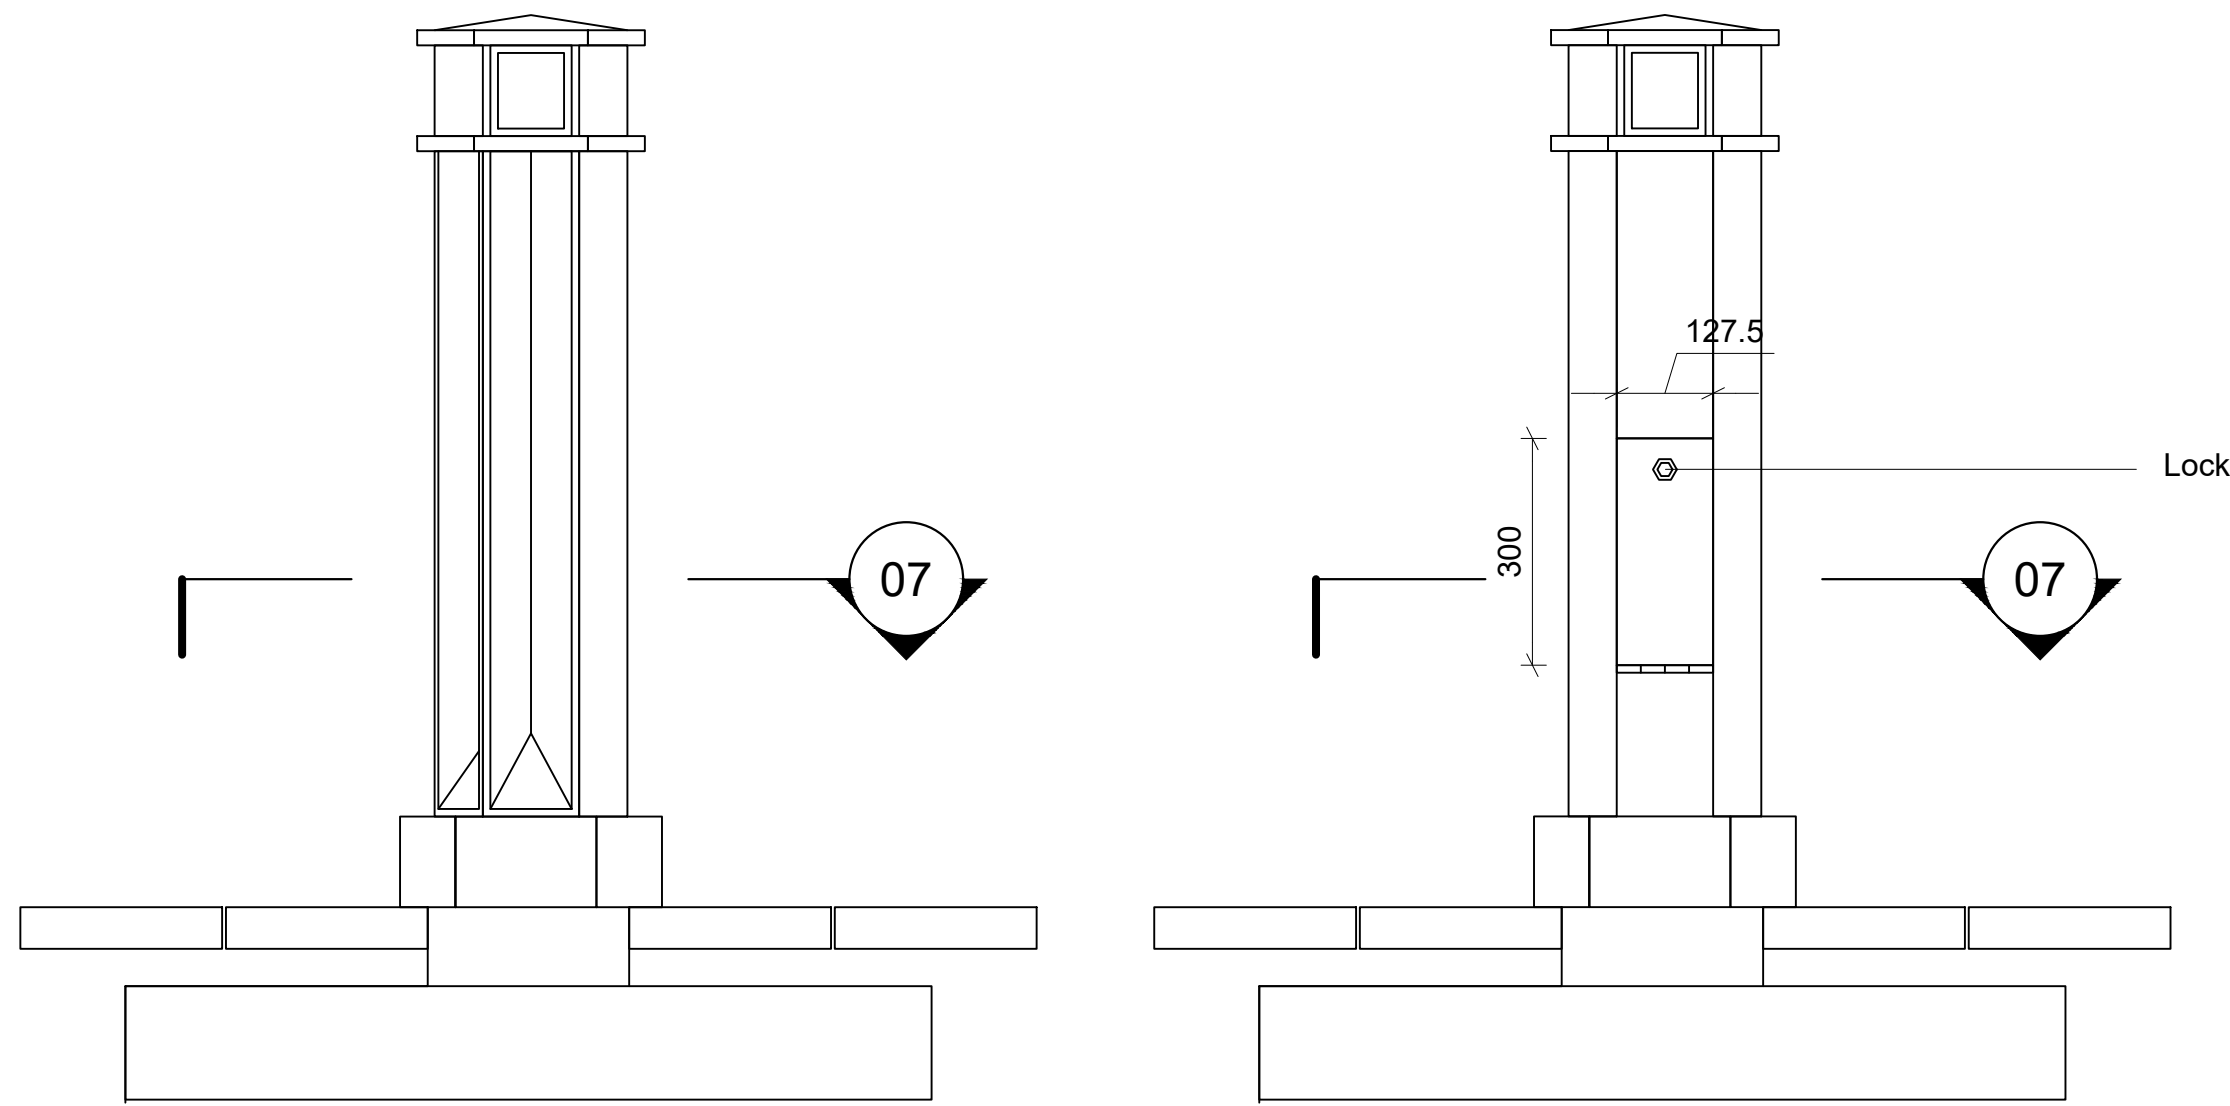


02 B1 - Lighting Bollard - with concealed integrated standpipe

1:10

05 B1 - Bollard

1:10

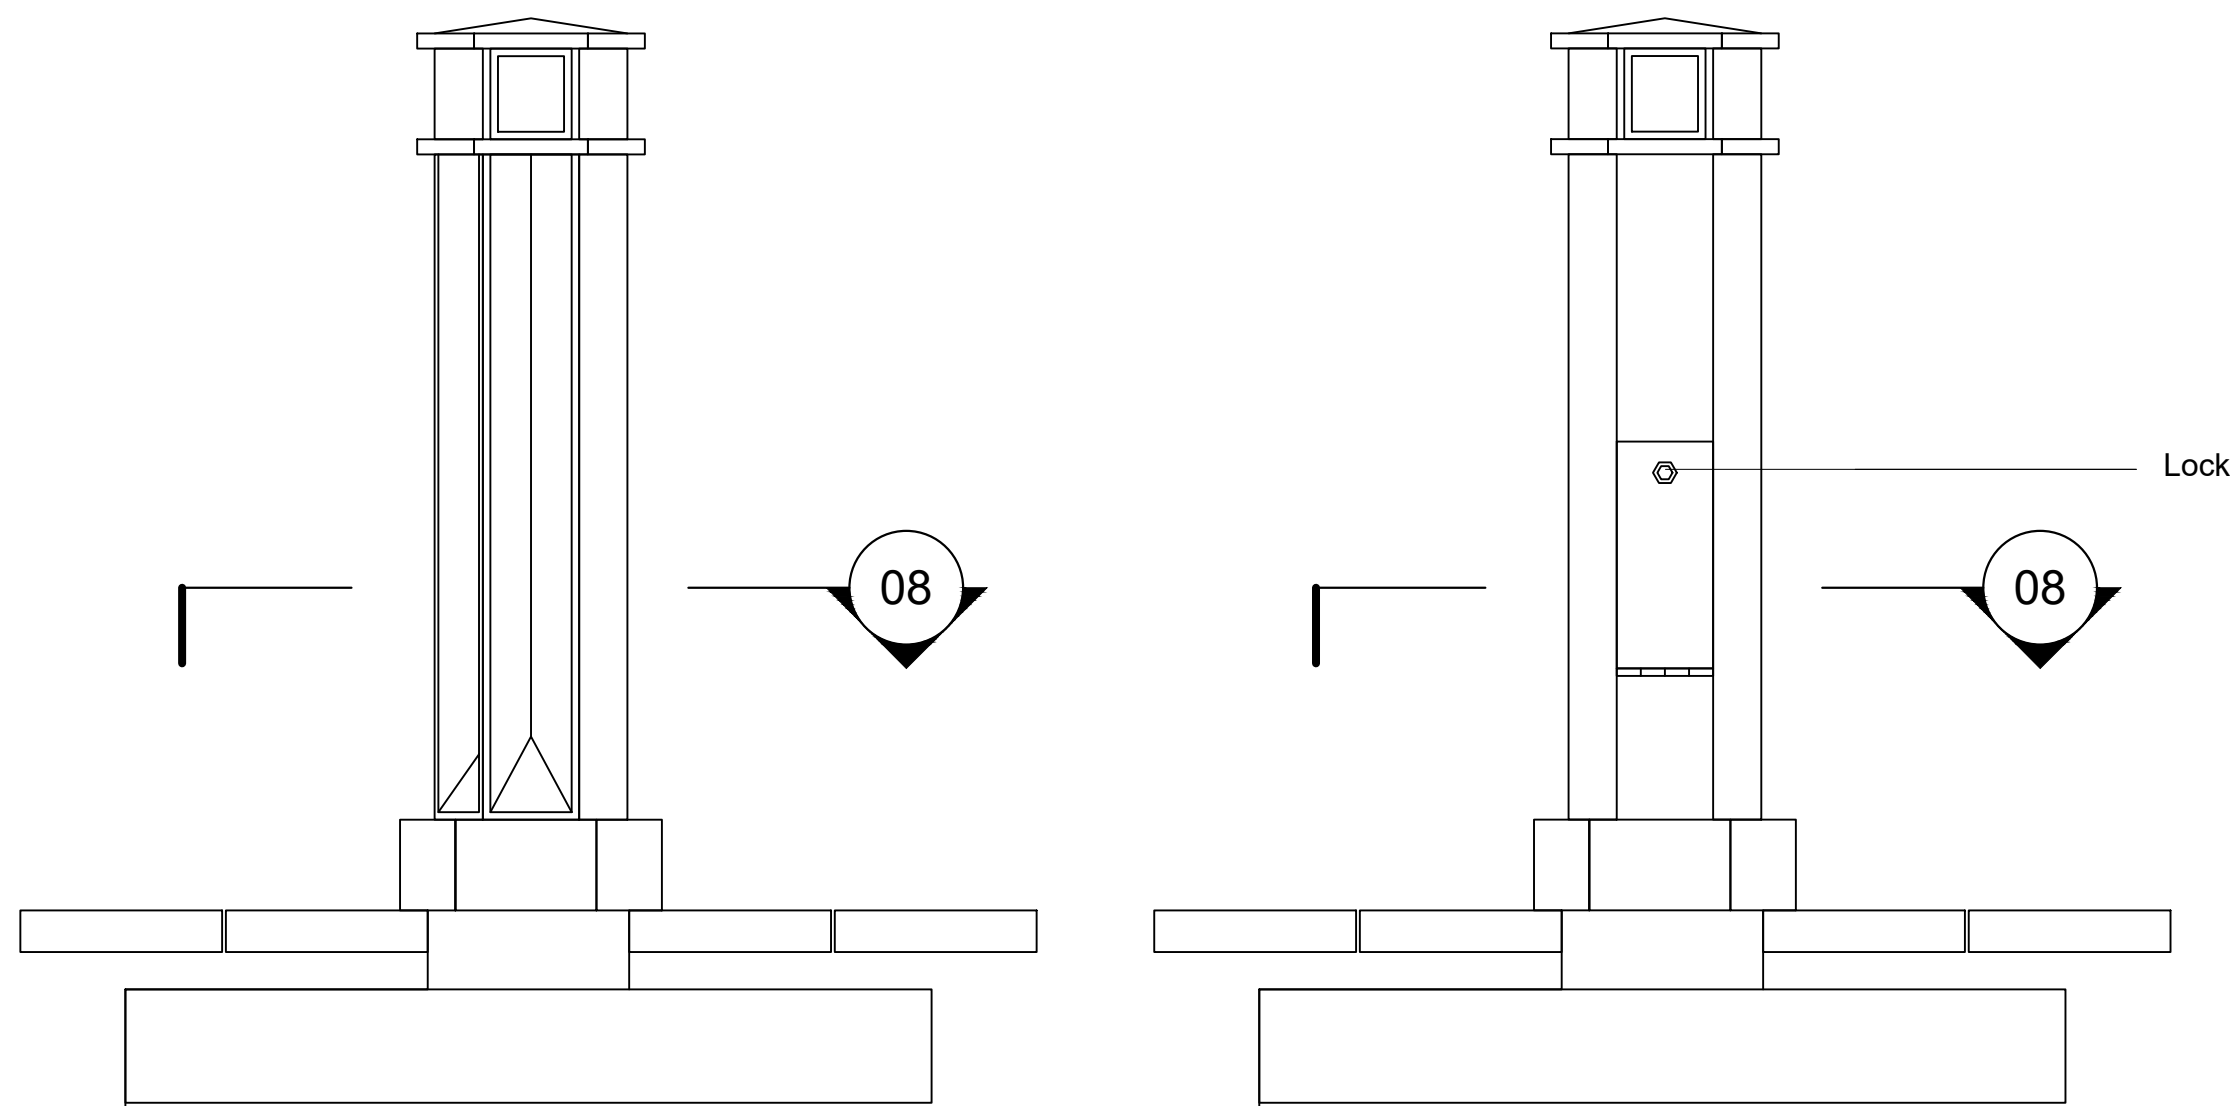

03 B1 - Lighting Bollard - with concealed integrated power point

1:10

06 B1 - Bollard

1:10

07 B1 - Bollard

1:10



08 EXT-306

1:10







12 Archive photograph of original lighting bollard

nts

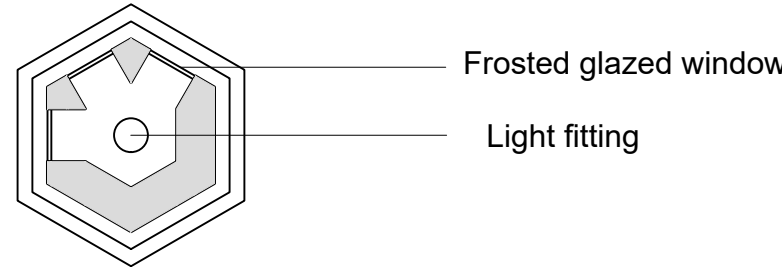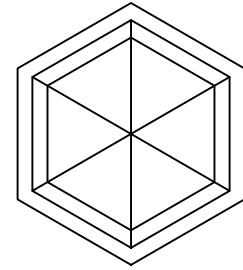


NB: Number of openings may vary depending on direction of lighting required

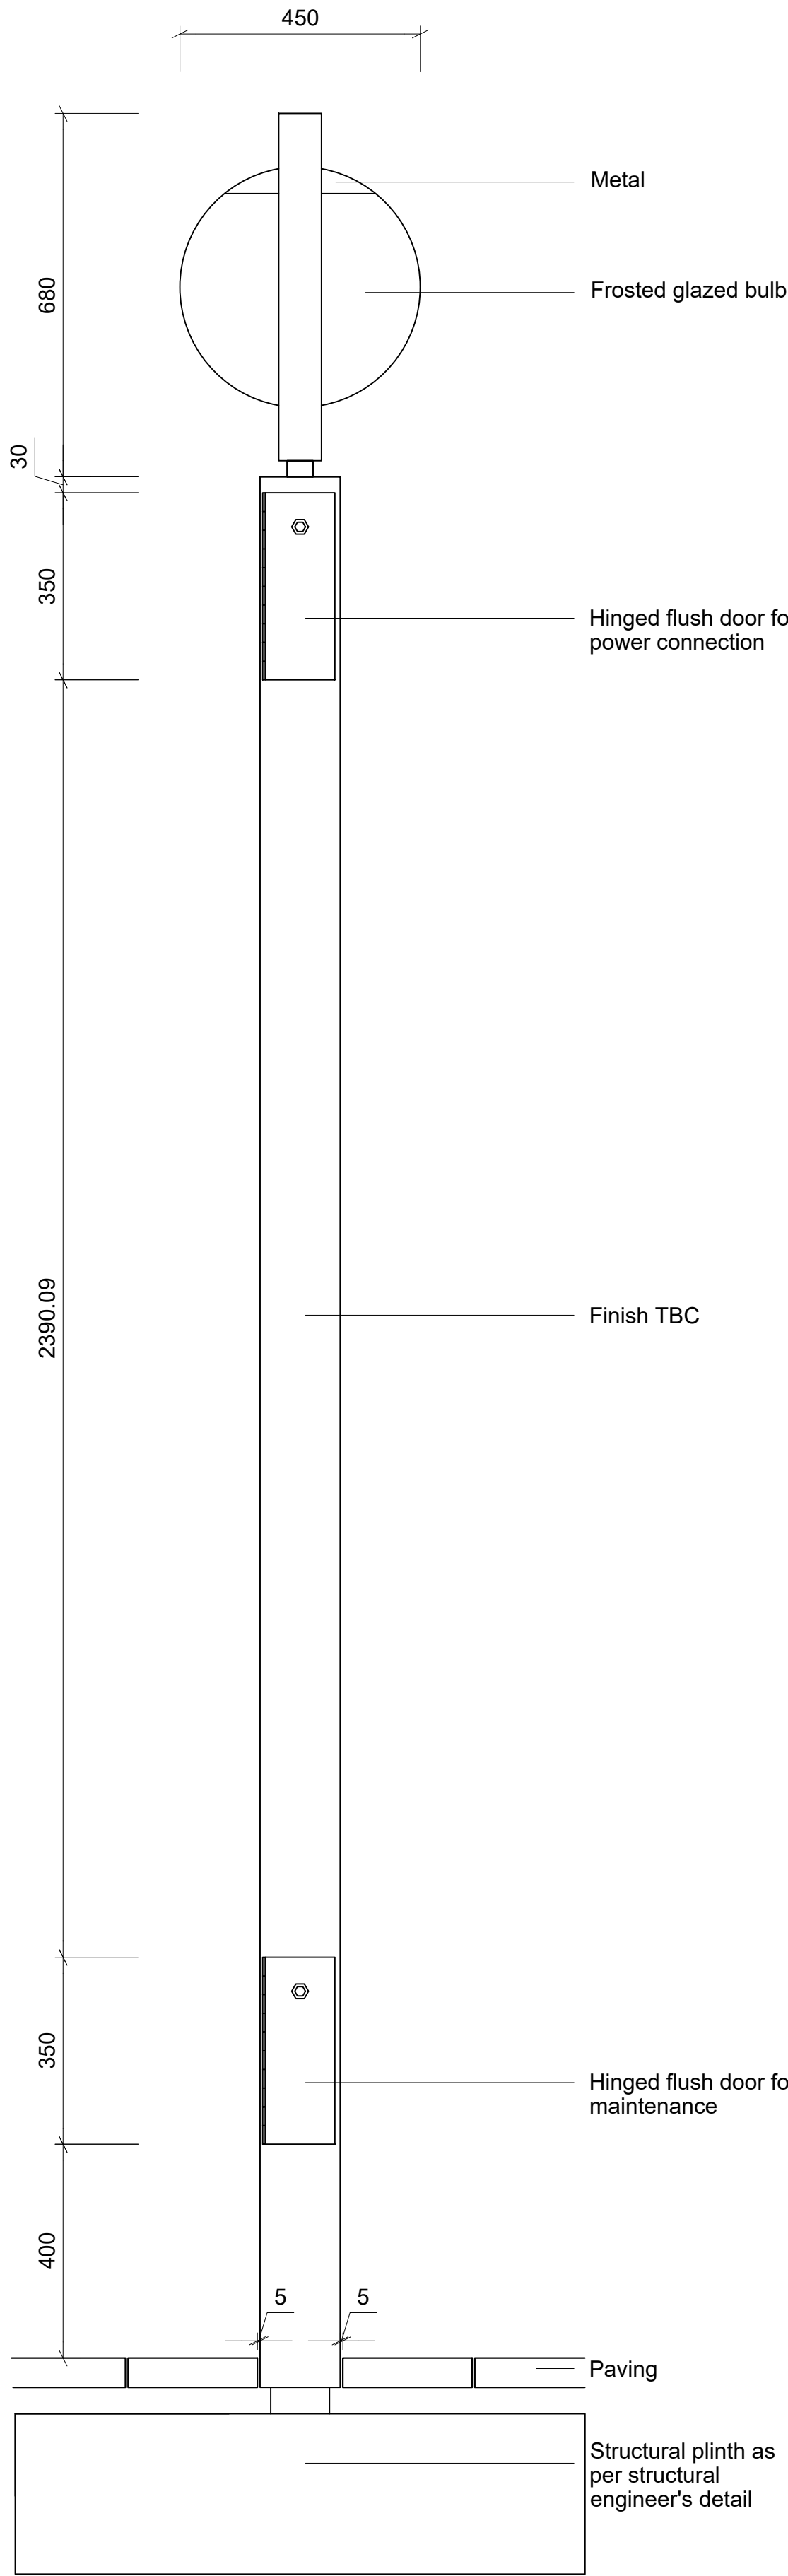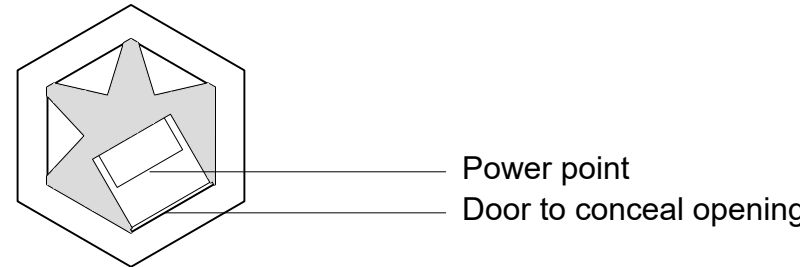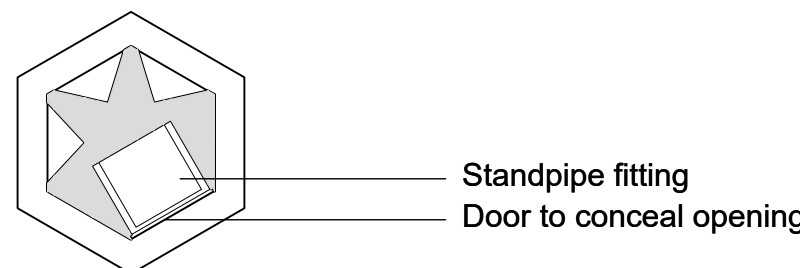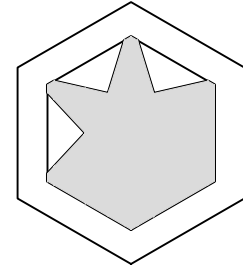


09 C2 - Lamp post

1:10

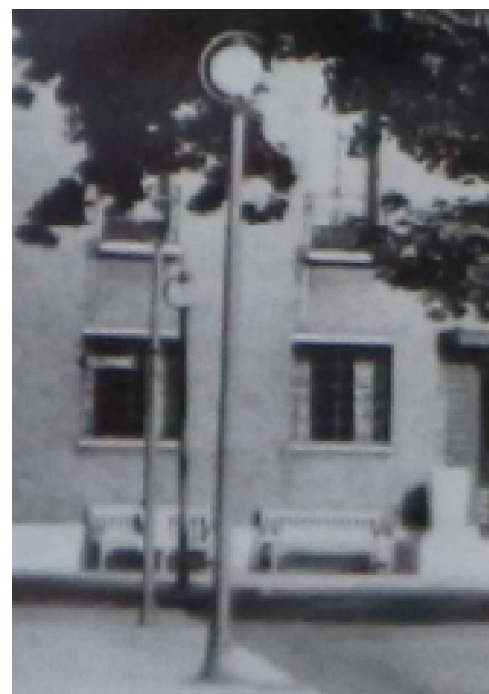


13 Archive photograph of original lighting bollard

nts

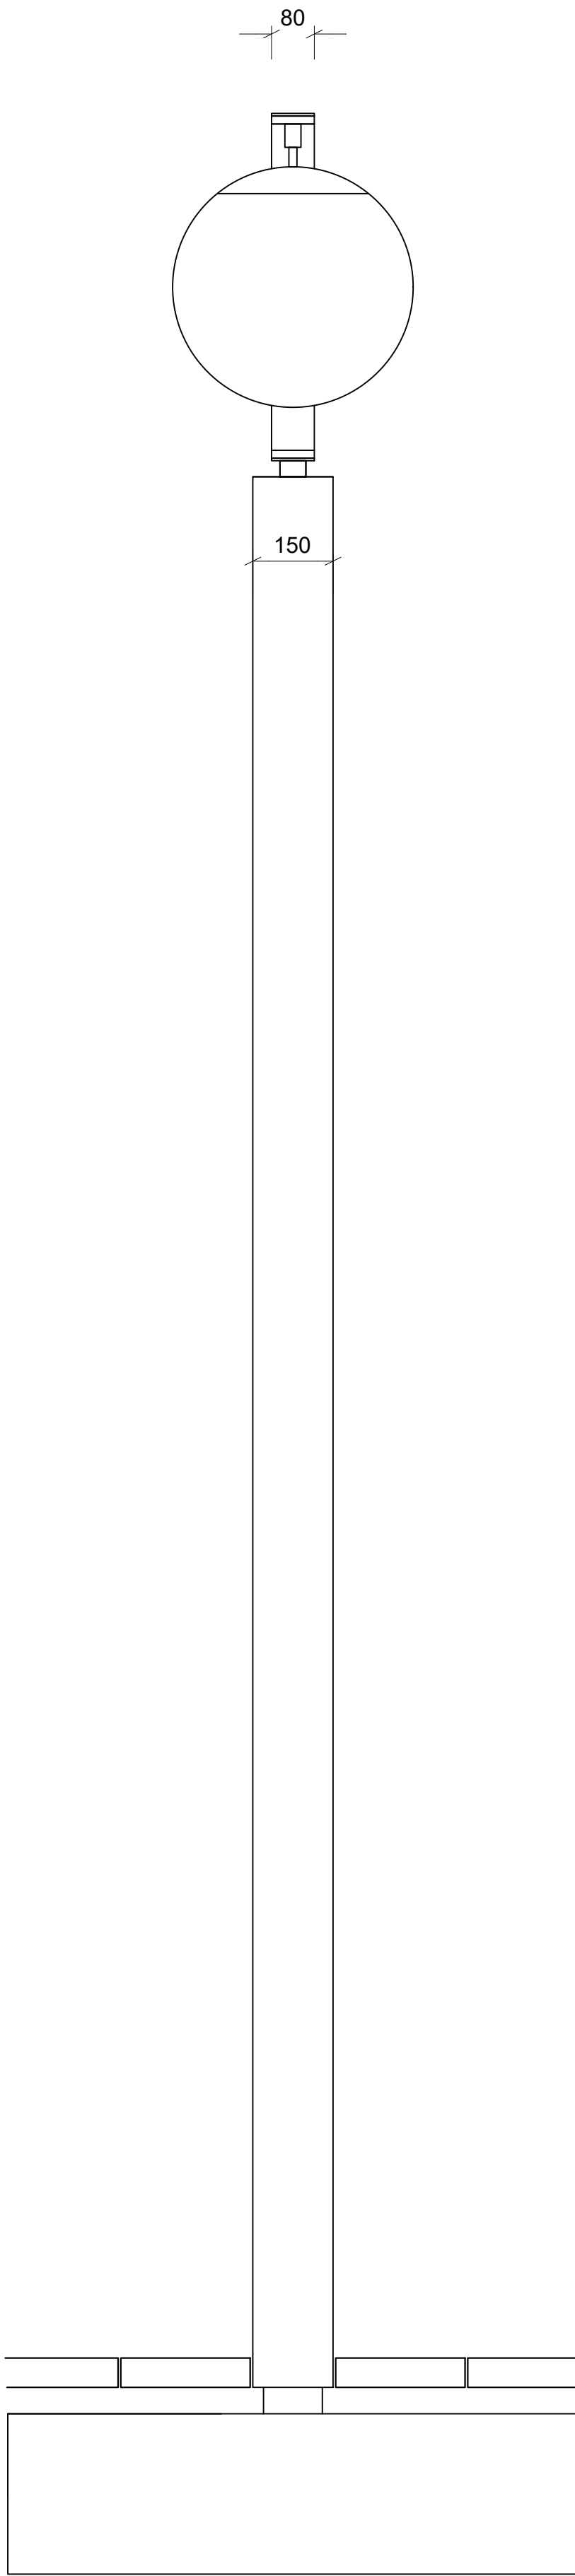

10 C2 - Lamp post

1:10

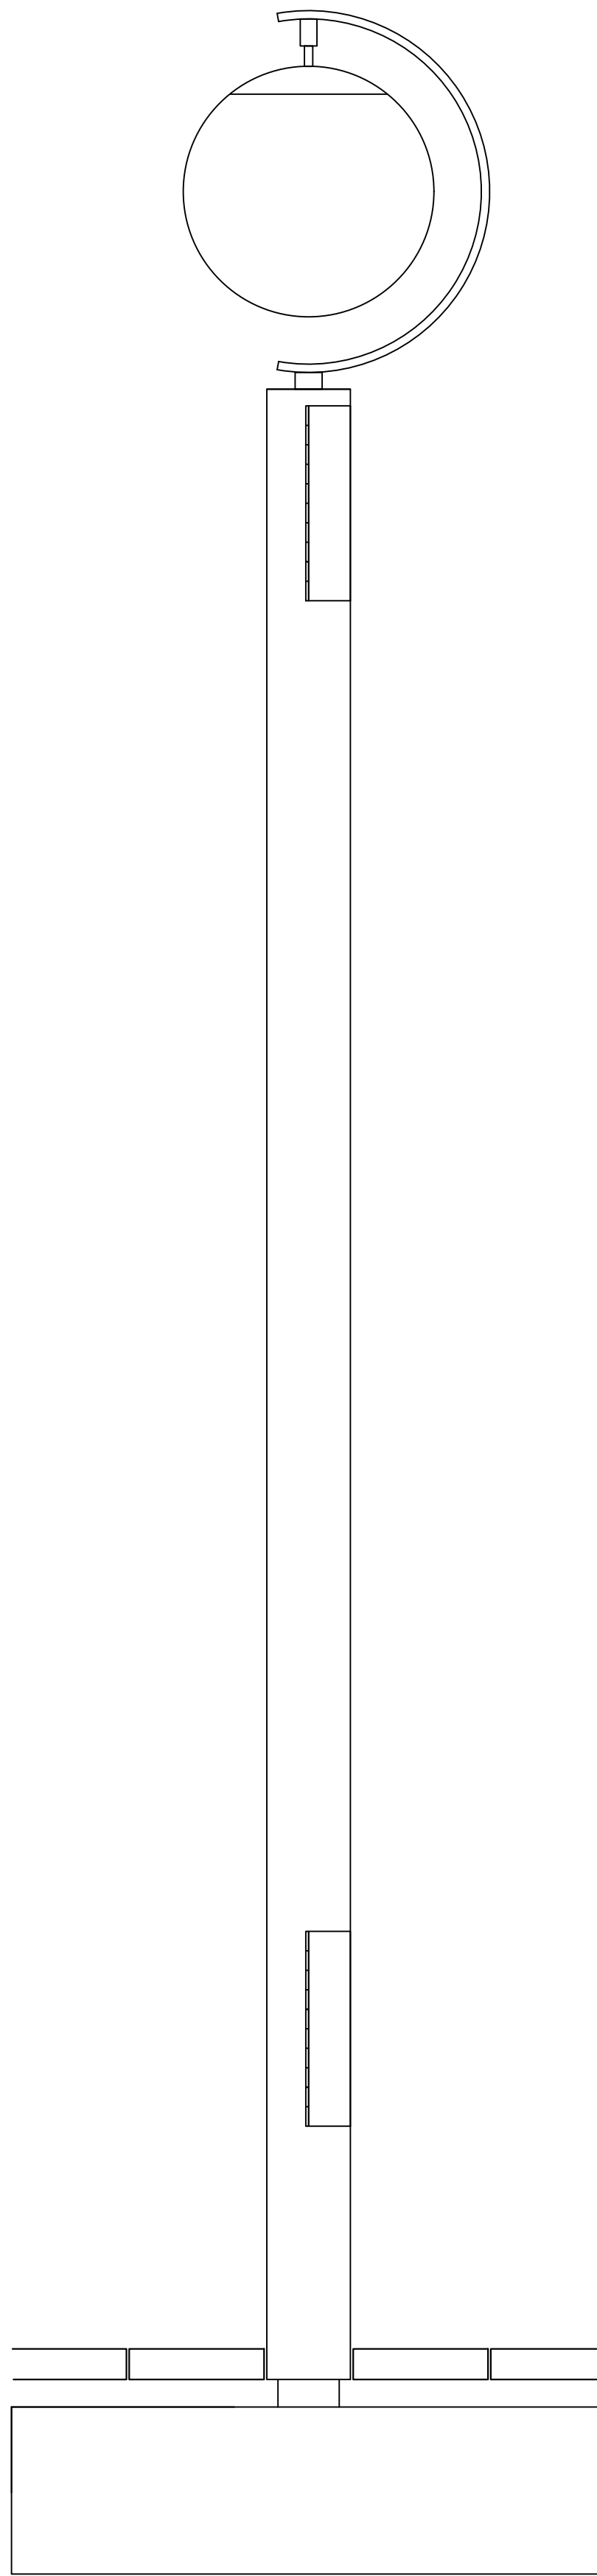

11 EXT-308 - Lamp post

1:10


- General Notes
1. Dimensions are in millimetres unless stated otherwise.
 2. Levels are in metres AOD unless stated otherwise.
 3. Dimensions govern. Do not scale off drawing.
 4. All dimensions to be verified on site before proceeding.
 5. All discrepancies to be notified in writing to Make Limited.

KEY

General note:
All external lighting in abeyance pending appointment of specialist lighting consultant.

DRAWING STATUS

Client
Far East Consortium International Limited
Ground Floor, 12 Stanhope Gate
London
W1K 1AW

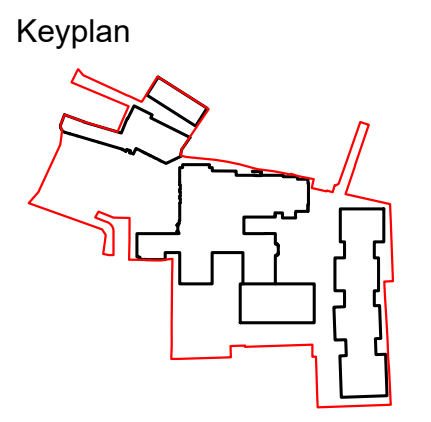

Project
Hornsey Town Hall

Drawing Title
Hornsey Town Hall
External Works details
Lighting details

Scale
1: 10

Paper Size
@A0

Date
21.07.17

Project No.
1360

Draw No.
X3106

Rev No.
00

1:10

