
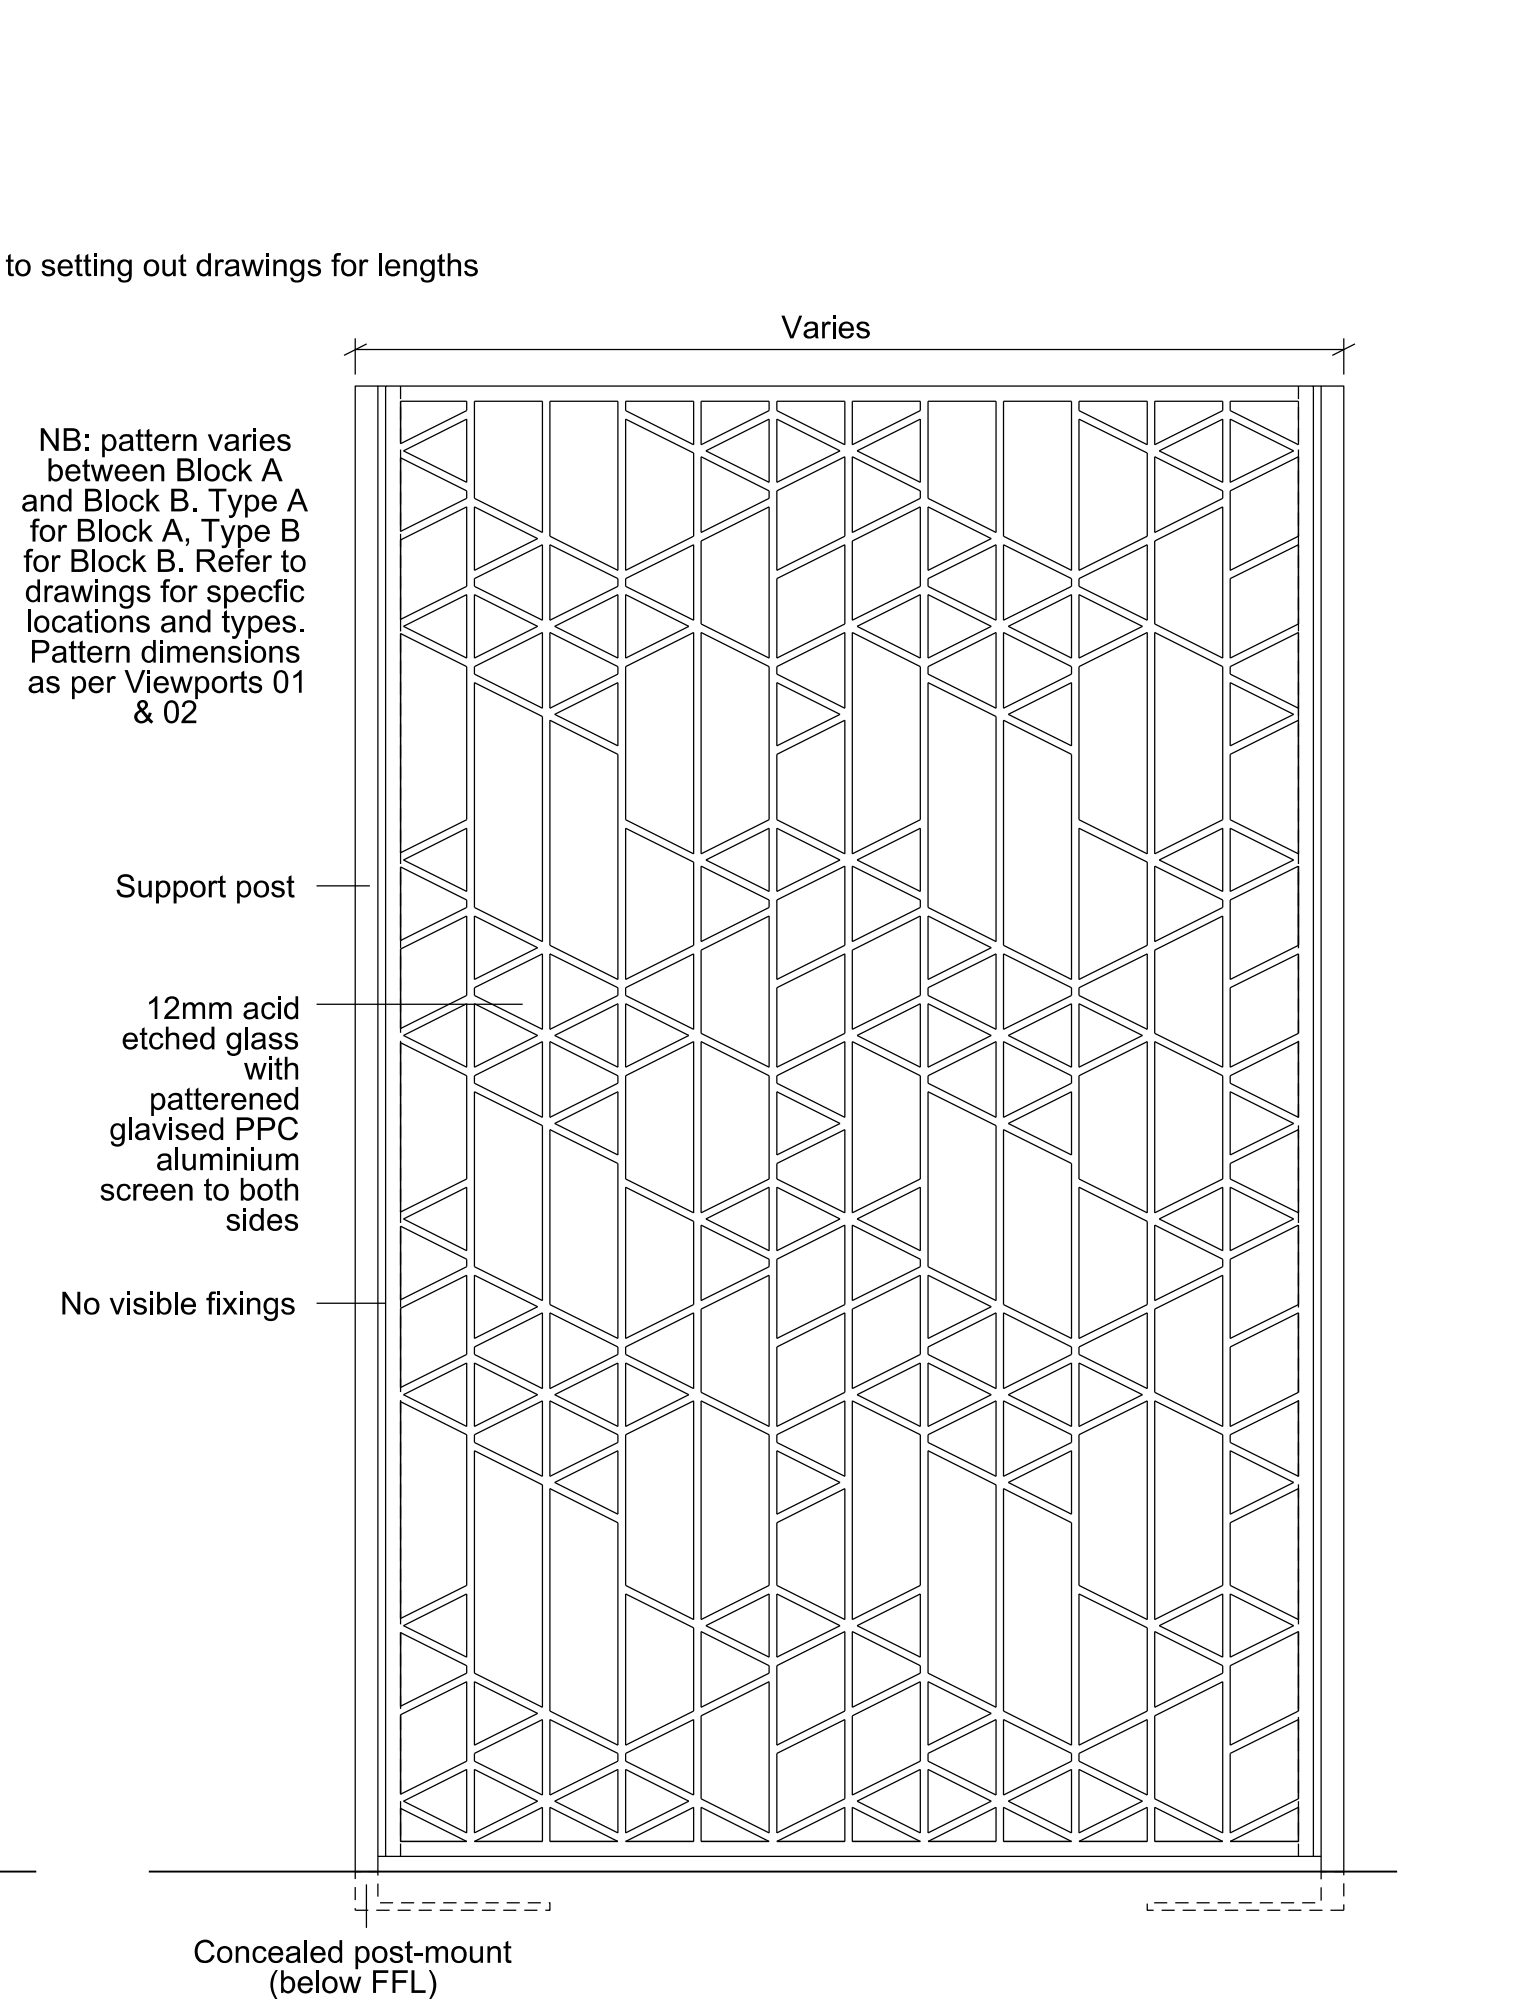
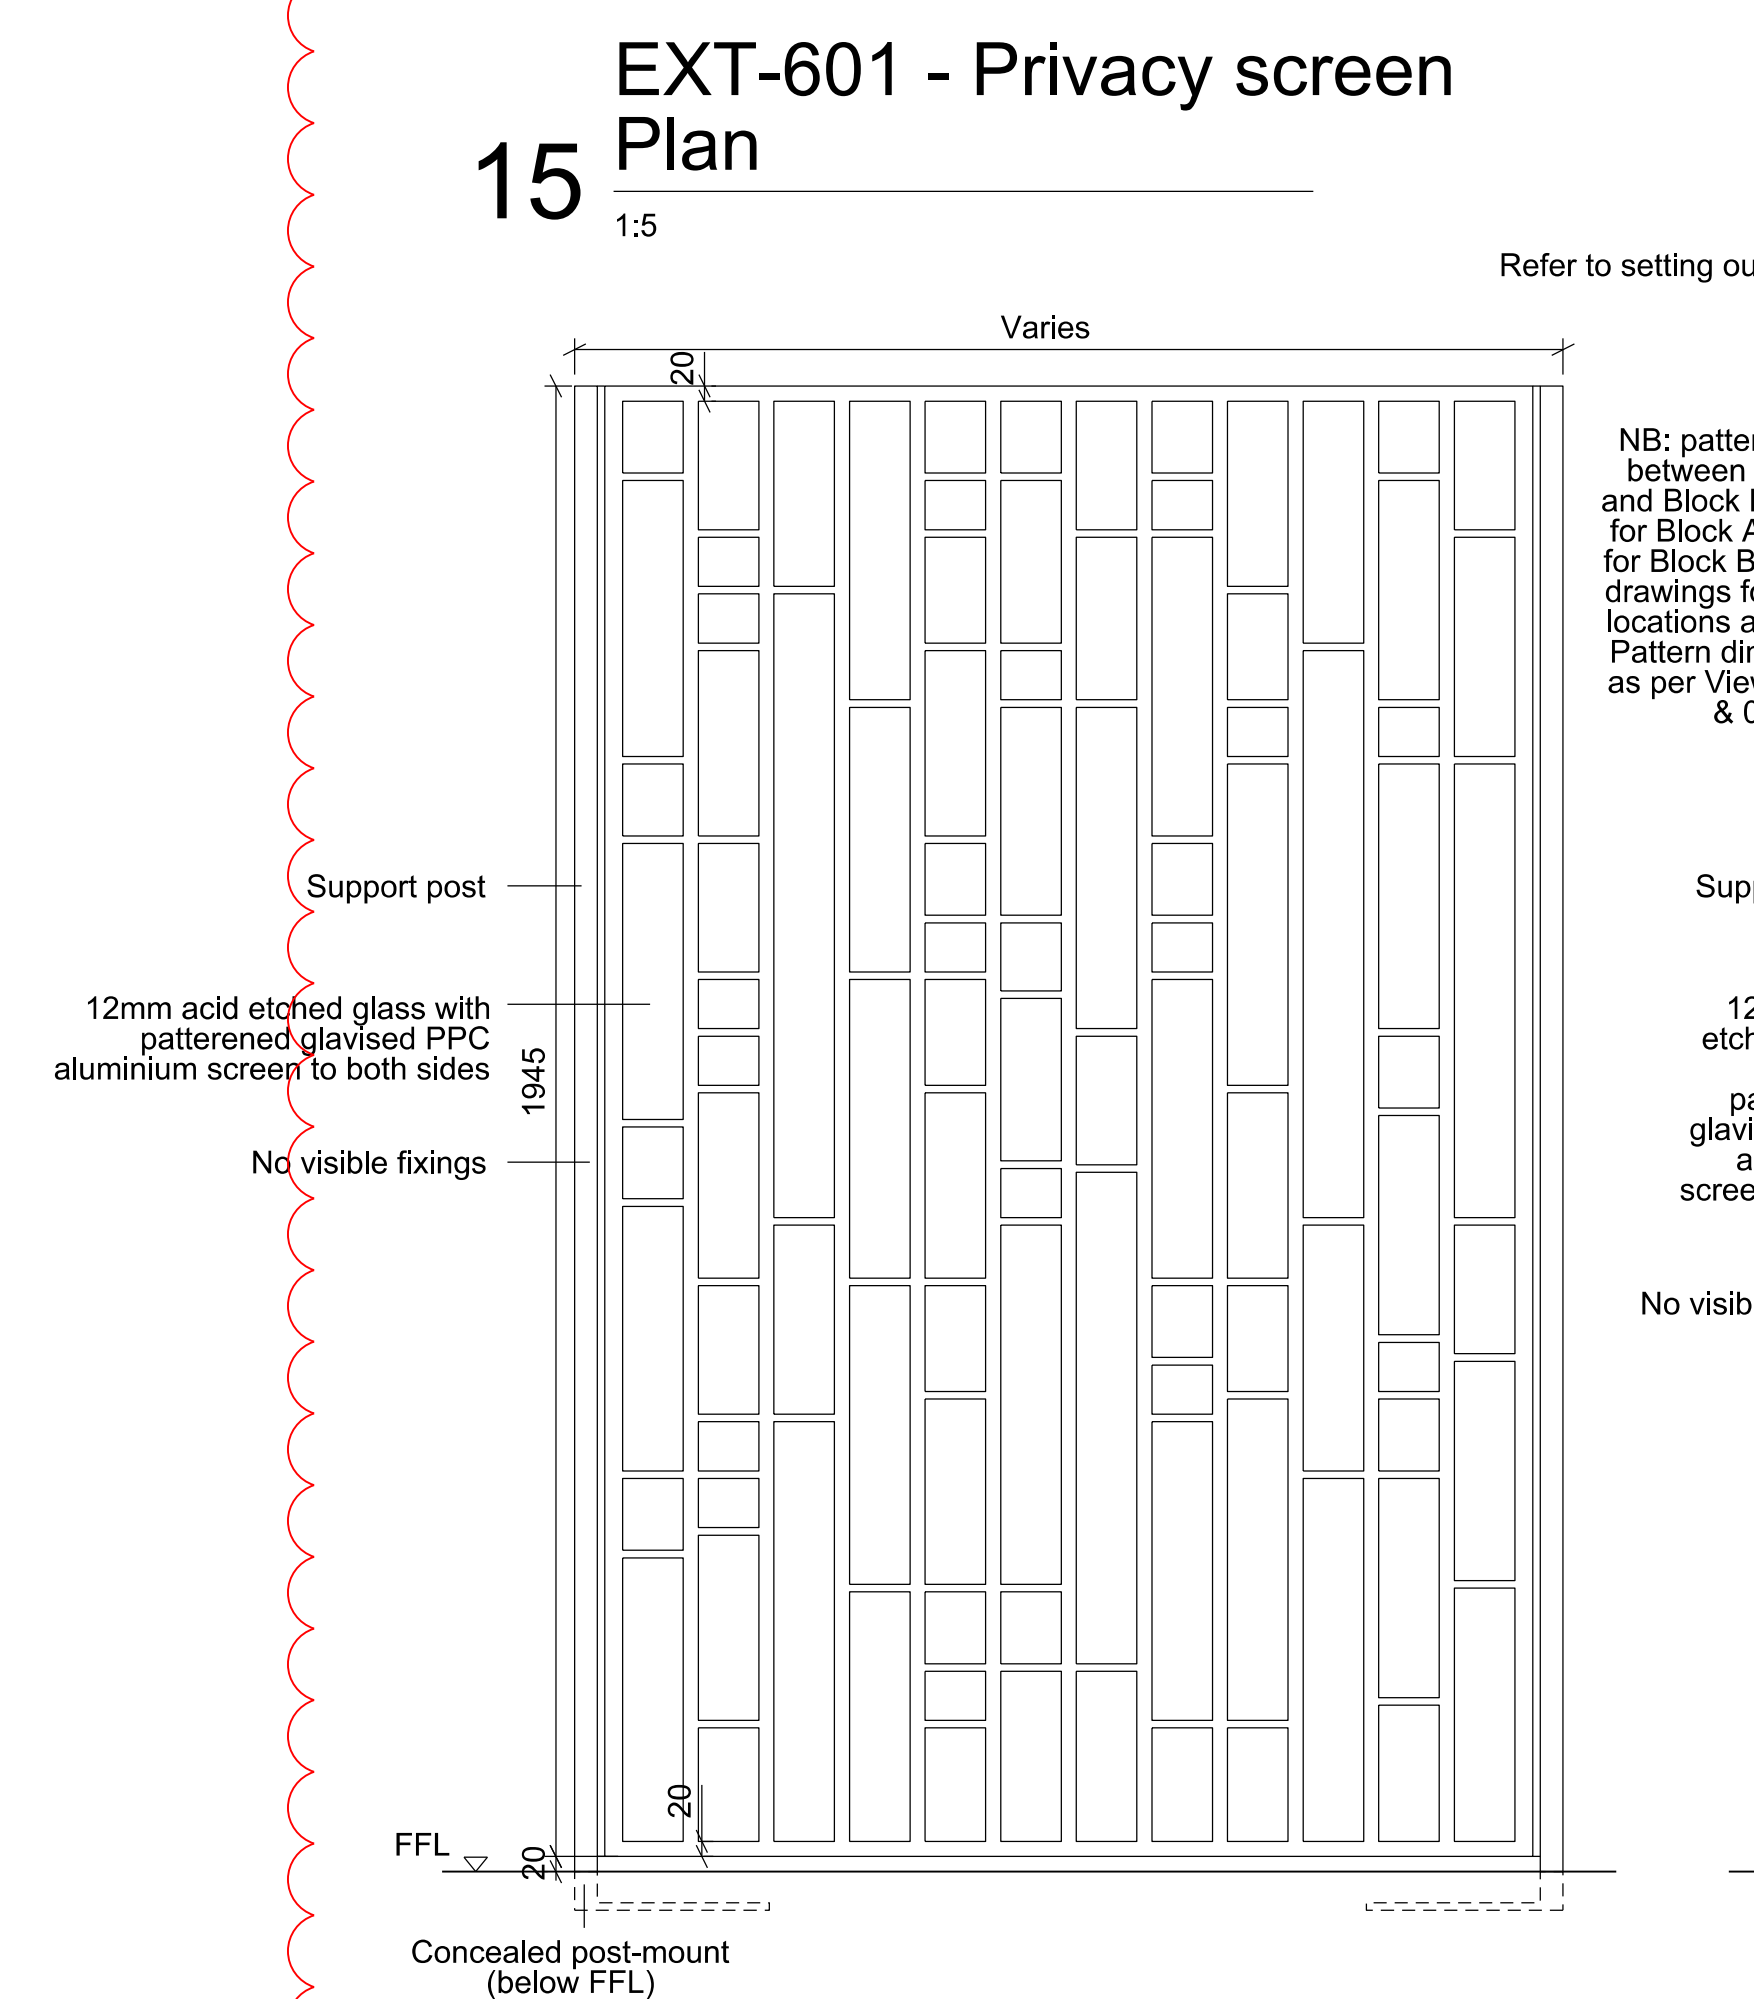
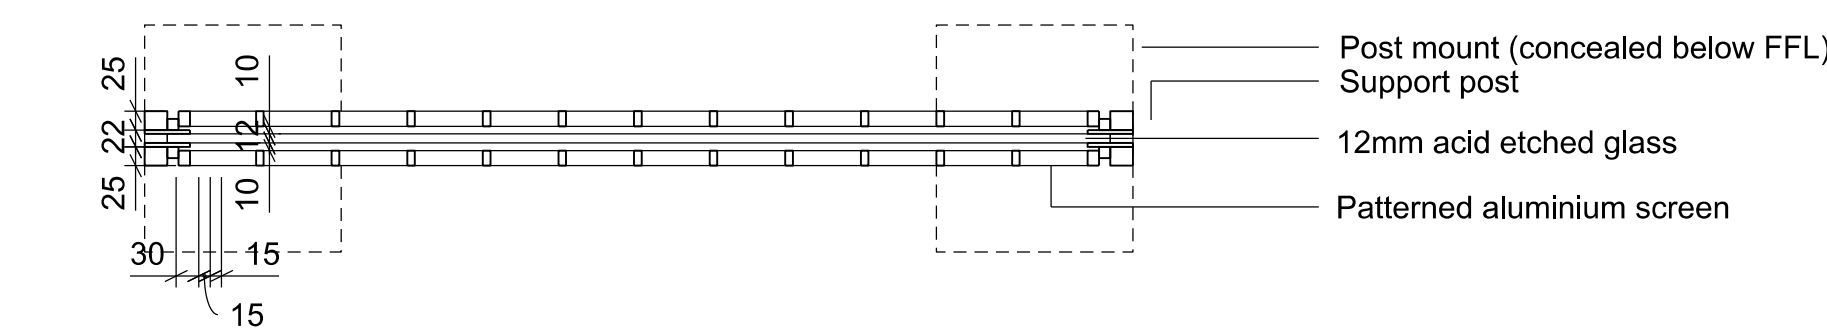
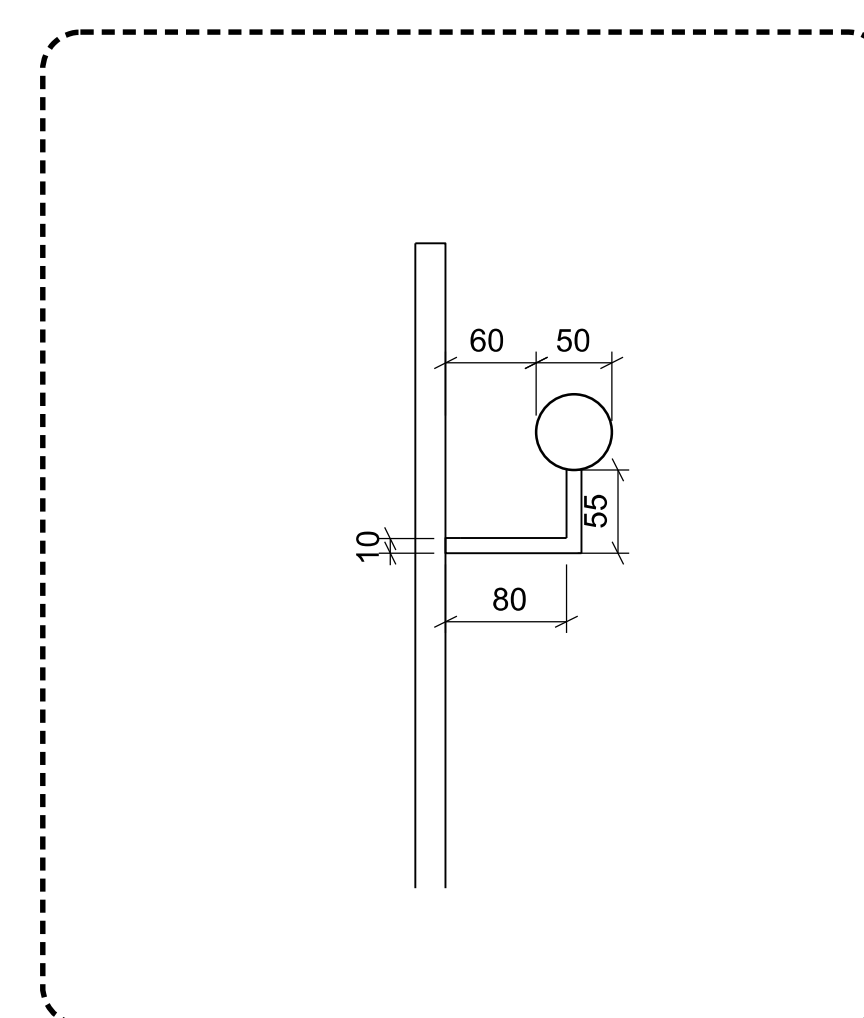
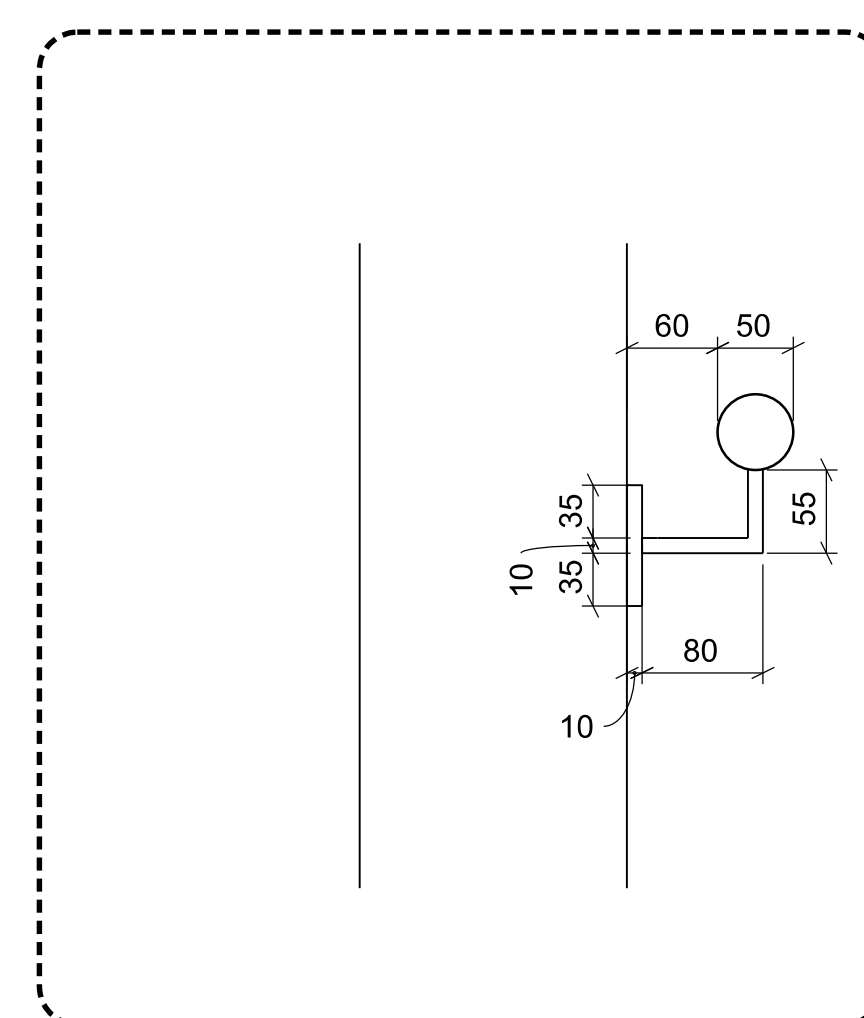
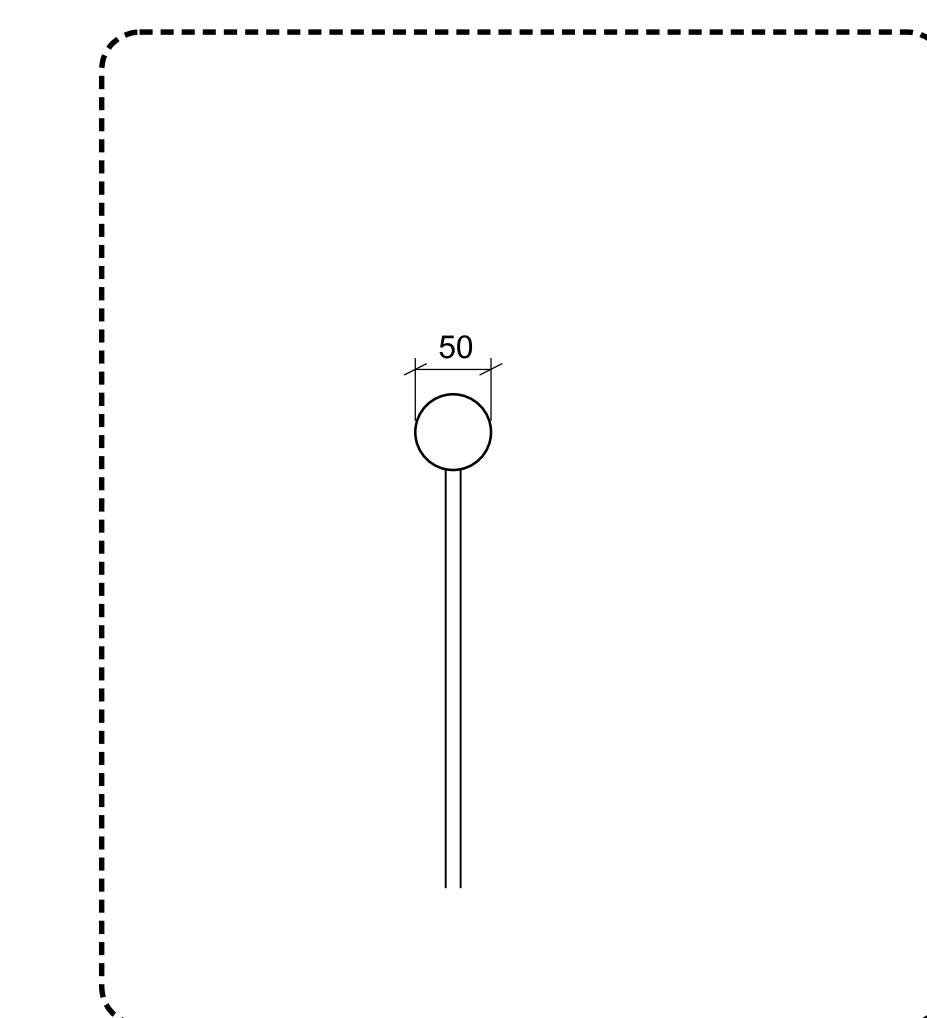
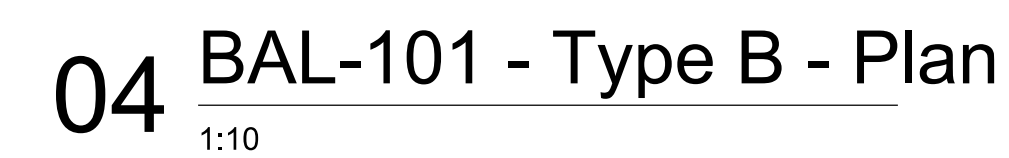
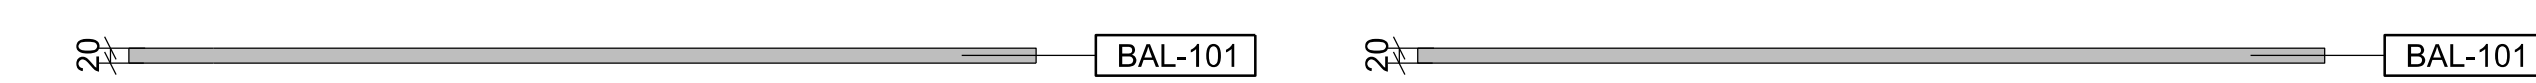
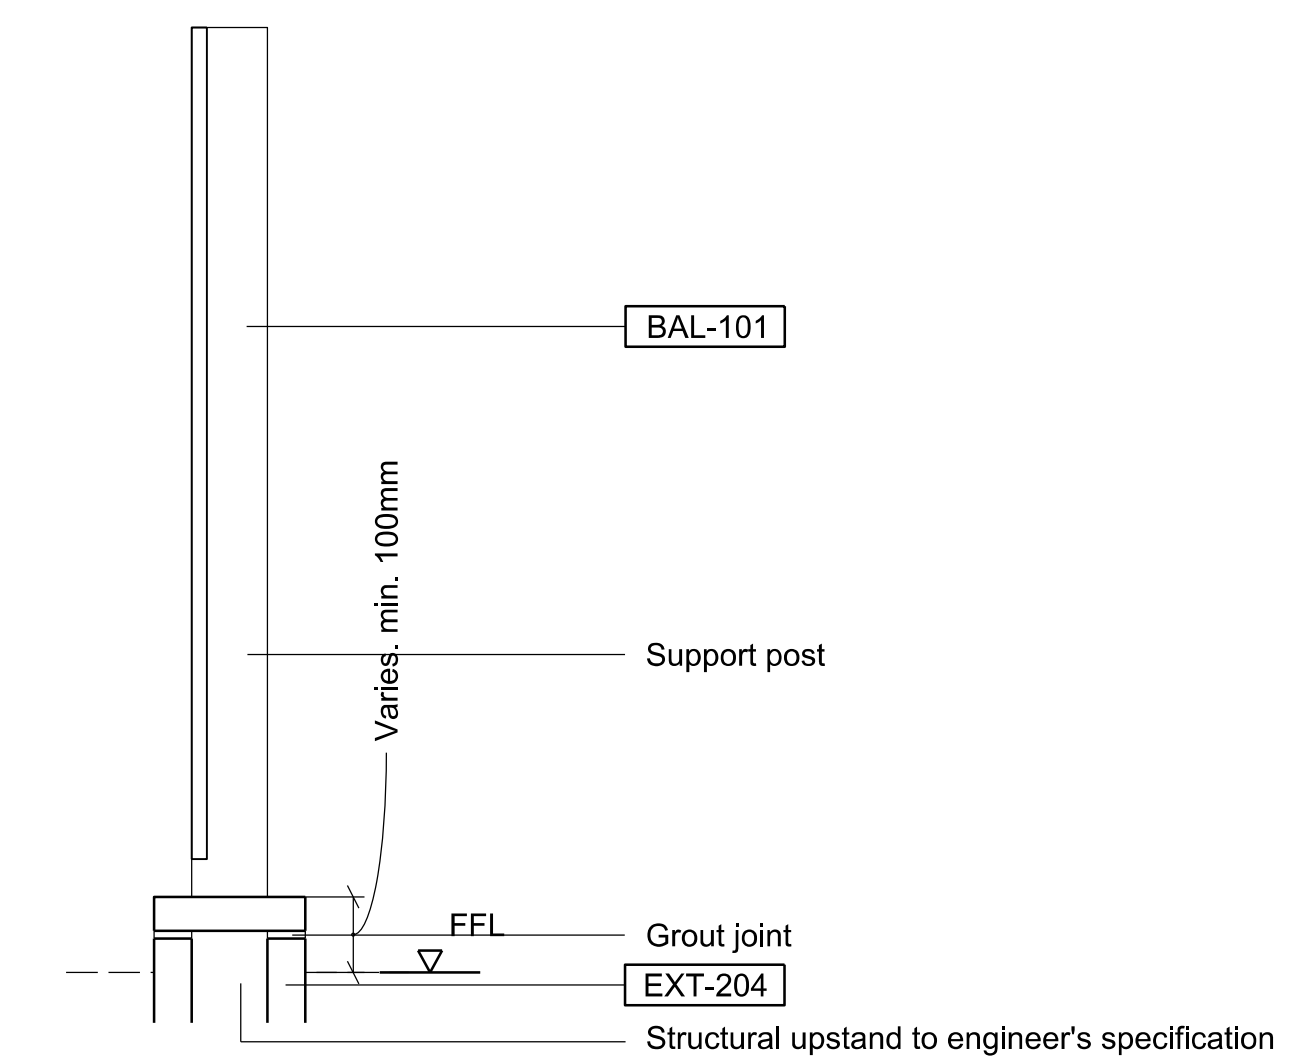
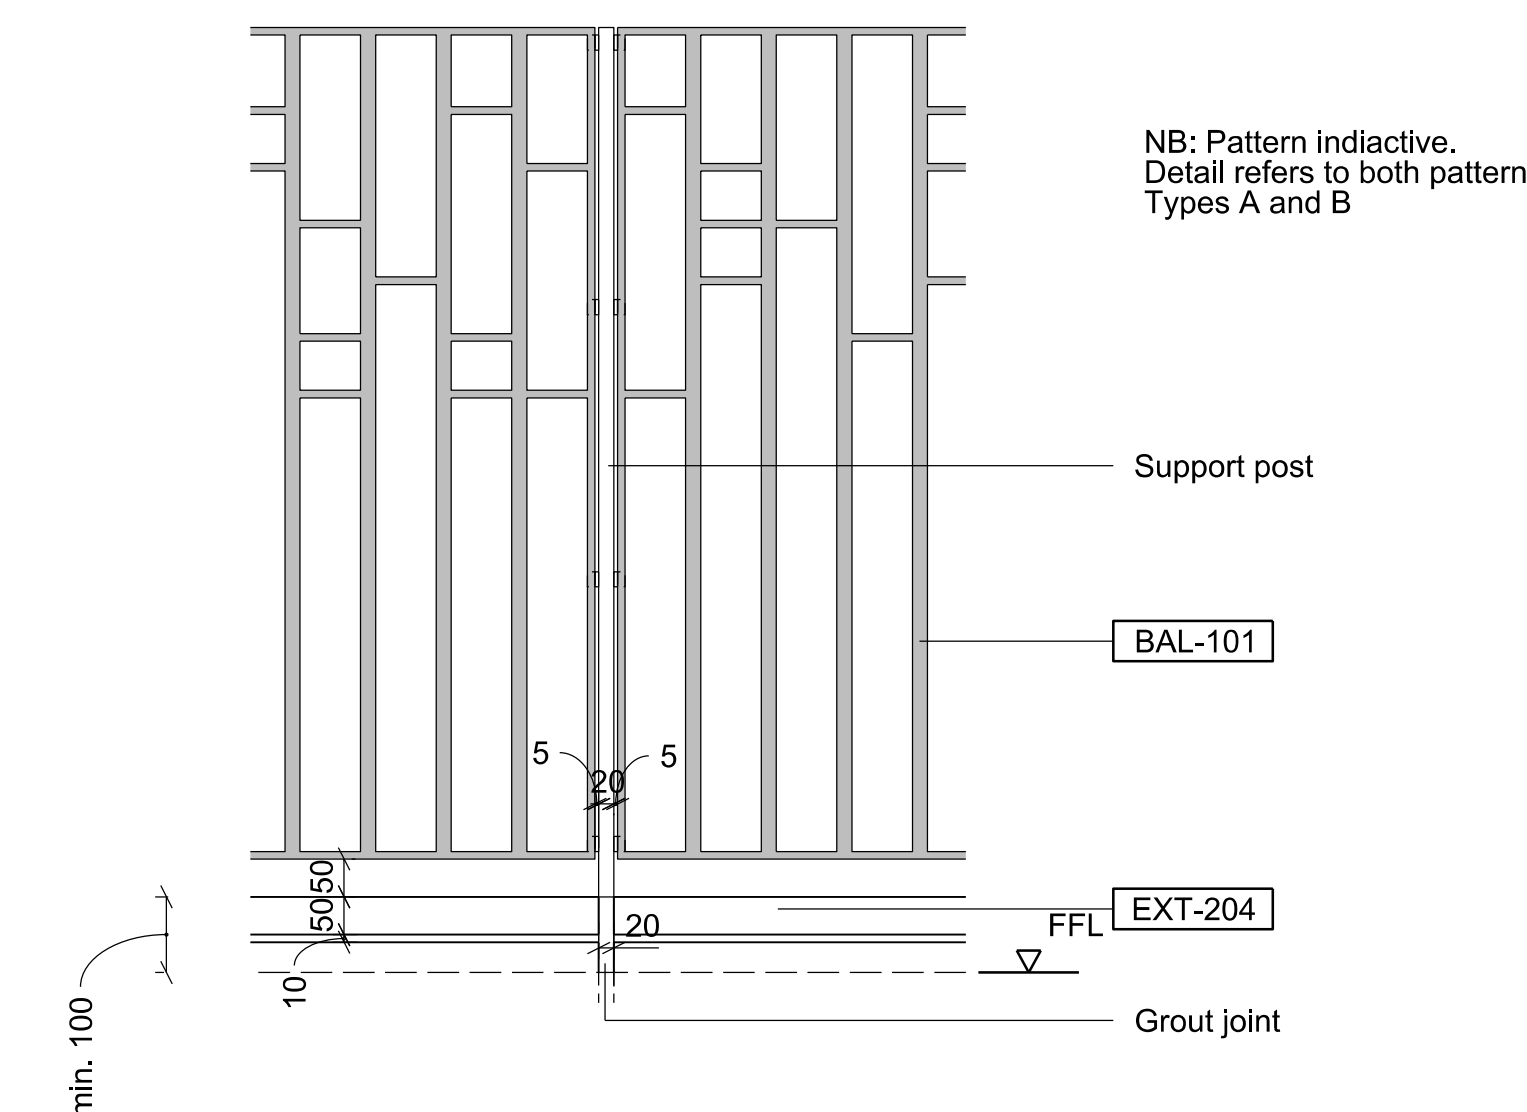
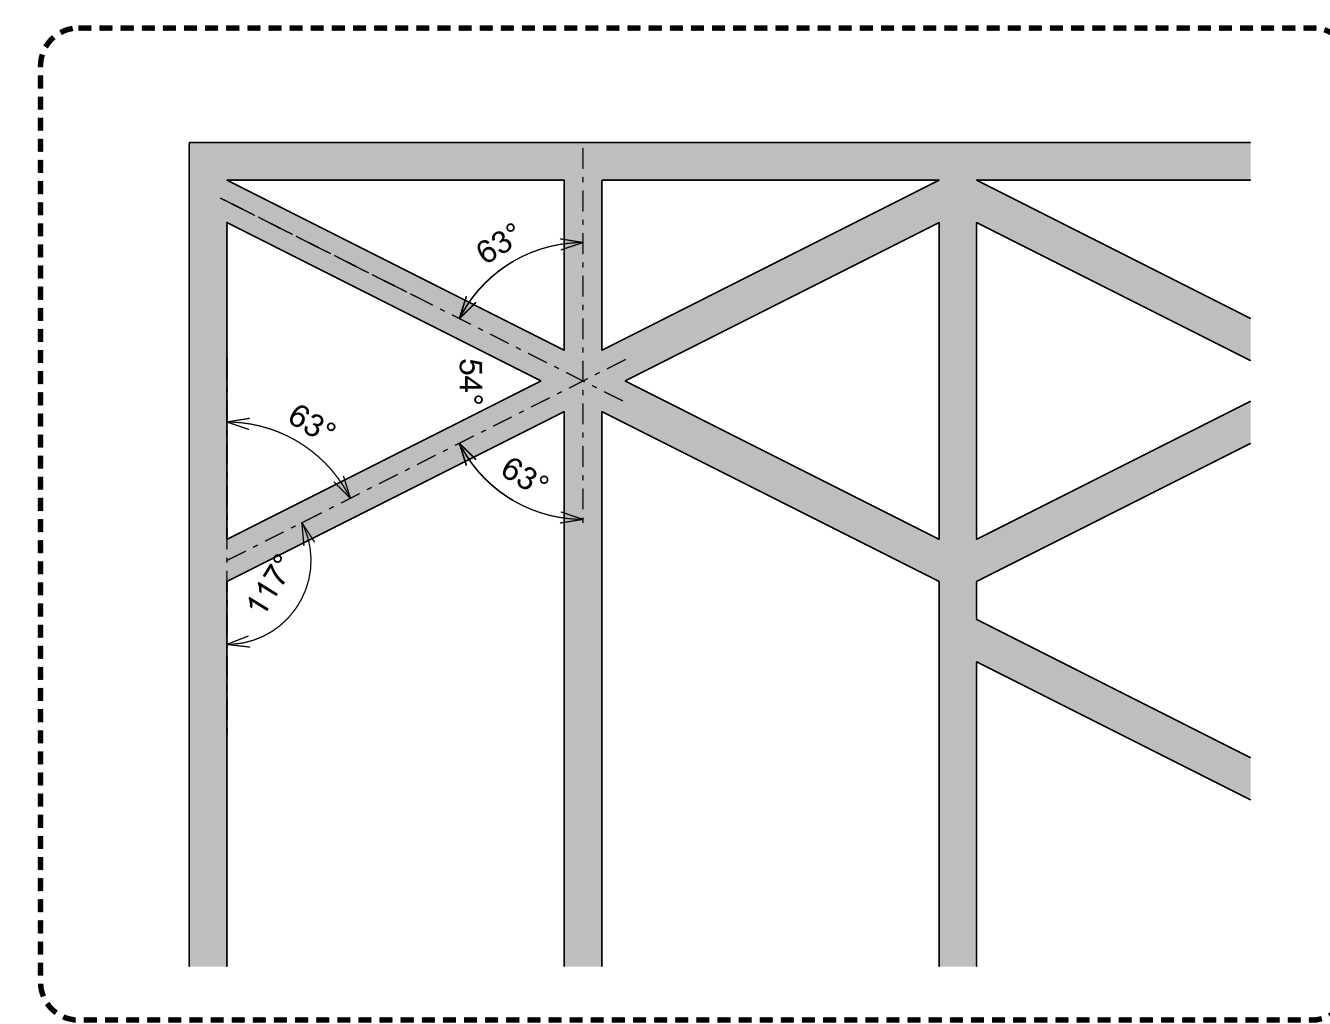
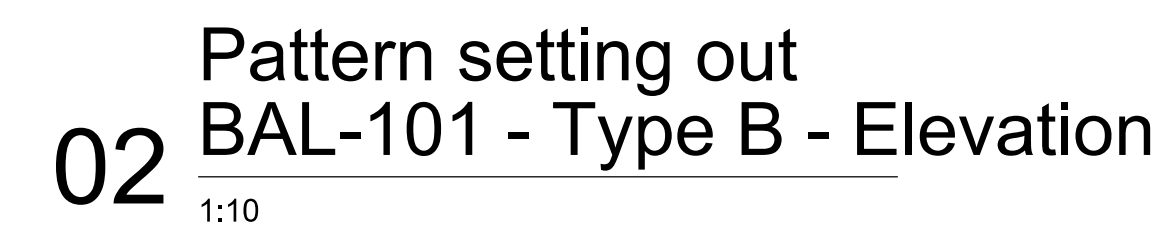


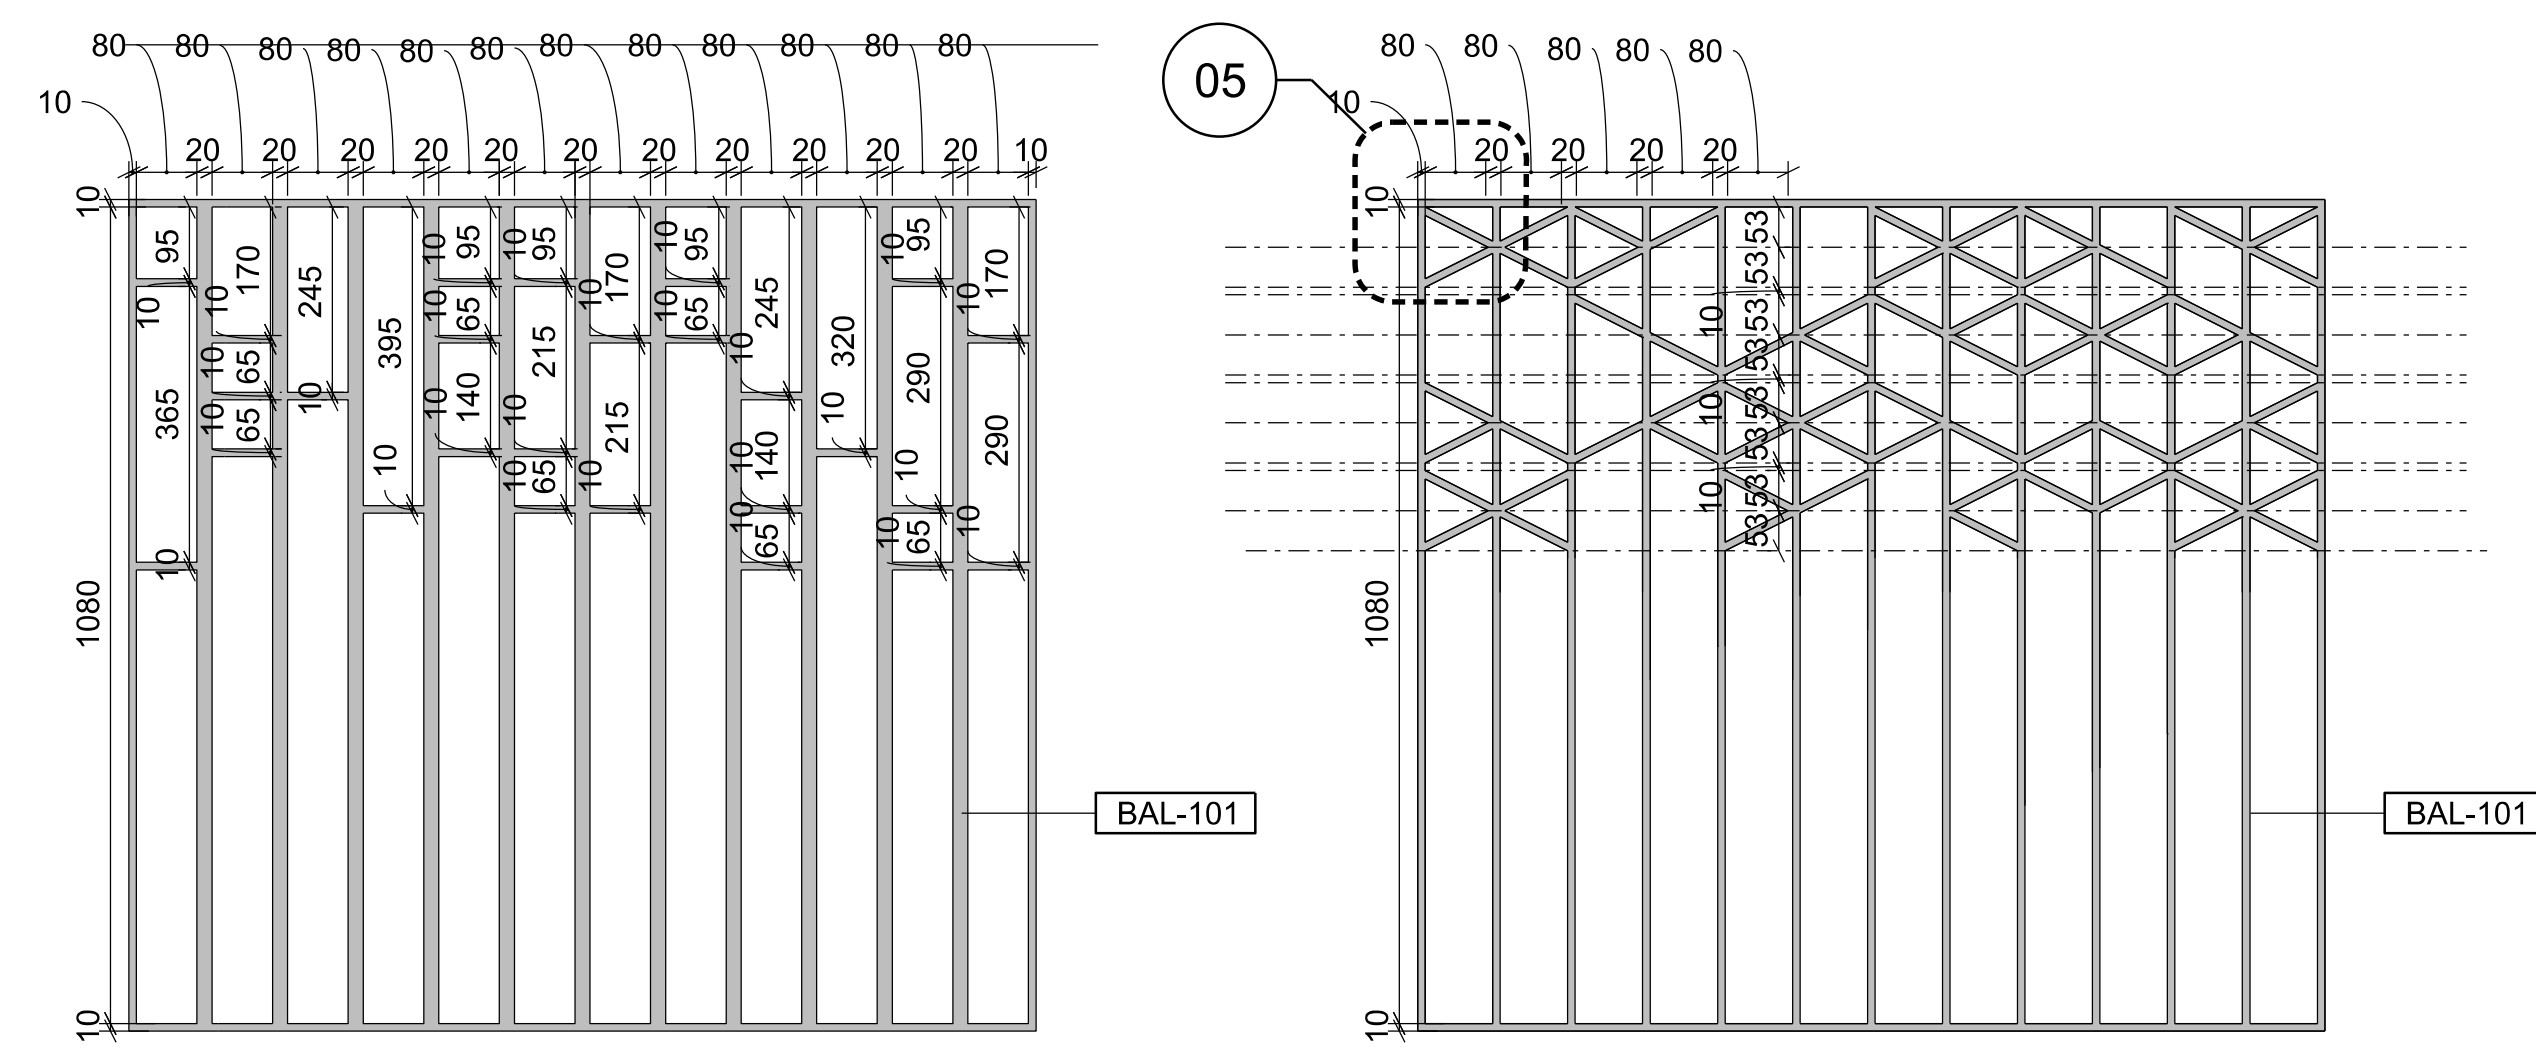

REVISIONS:

① Block A and B ground floor apartment garden fences revised

General Notes

1. Dimensions are in millimetres unless stated otherwise.
2. Levels are in metres AOD unless stated otherwise.
3. Dimensions govern.
Do not scale off drawing.
4. All dimensions to be verified on site before proceeding.
5. All discrepancies to be notified in writing to Make Limited.

© Make Limited 2015

KEY

General note:
All external lighting in abeyance
pending appointment of specialist
lighting consultant.

01	17/08/18	For Tender	EB
00	14/02/18	For Tender	EB
Rev	Date	Reason For Issue	Chk

STAGE 3+

DRAWING STATUS

make


32 Cleveland Street,
London, W1T 4JY

tel +44 (0) 20 7636 5151

info@makearchitects.com
www.makearchitects.com

Client
Far East Consortium International Limited
Ground Floor, 12 Stanhope Gate
London
W1K 1AW

Keyplan

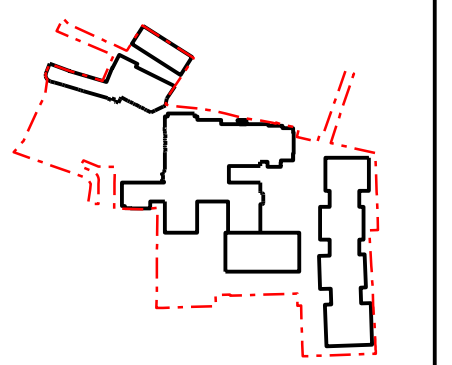

Project	Hornsey Town Hall
---------	-------------------

Drawing Title
Hornsey Town Hall
External Works details
Balustrades

Scale	Paper Size	Date
1: 10	@A0	21.07.17

Project No.	Draw No.	Rev No.
1360	X3109	01