



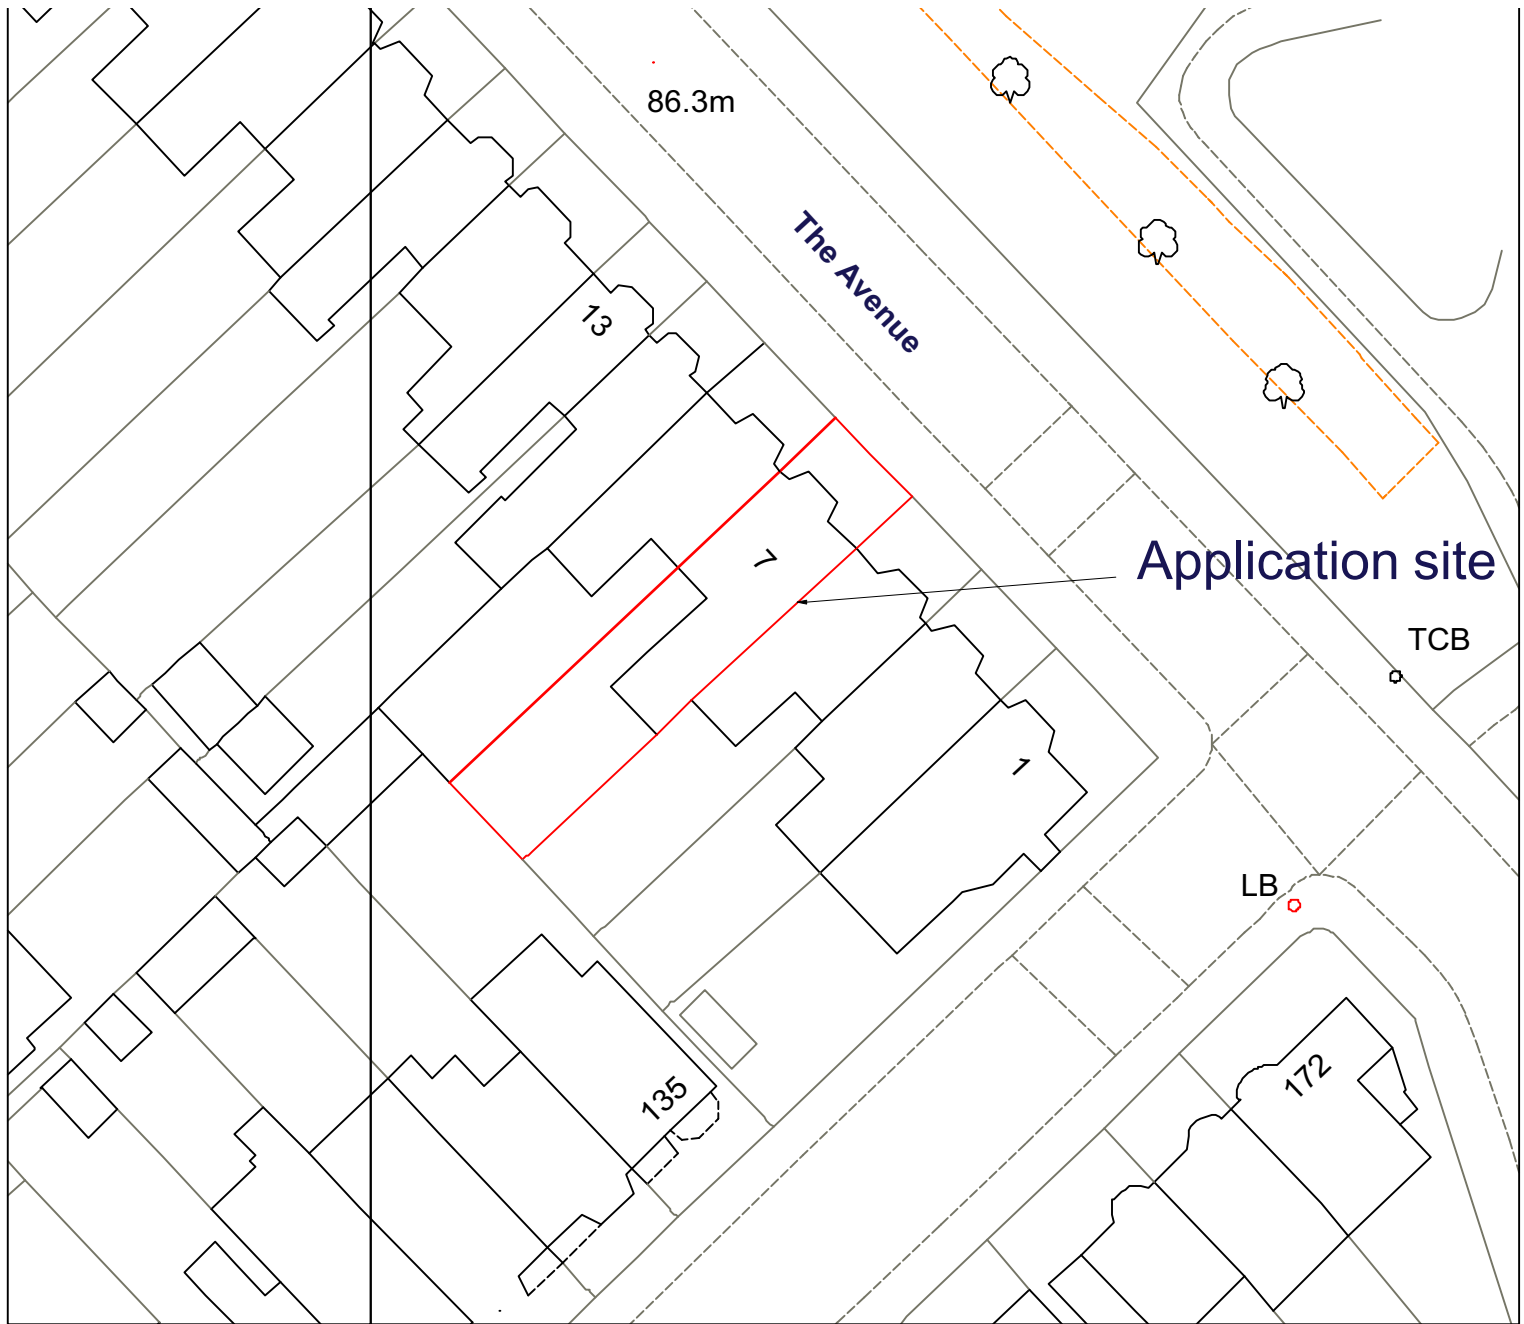


20 0 20 40 60

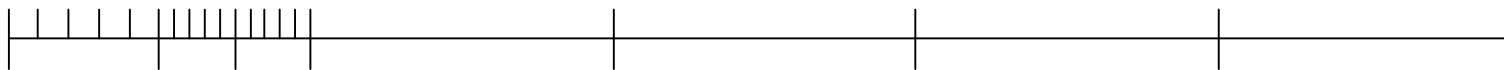

Metres

N

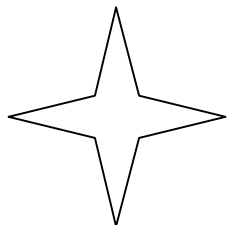

Crown copyright and database rights 2022 OS 100038864
Reproduction in whole or in part is prohibited
without the permission of Ordnance Survey.

7 The Avenue N10 2QE		
Site Location plan		
SCALE 1:500 @ A3 Paper size		
DWG NO. LP 02		REV.
rev.	date	note
S.e.g Architects		
64 Sydney Road		
London N10 2RL		
e - mail: info@segarchitects.com		
t.07812955089		
This drawing is the copyright of the Architect. Figure dimensions to be taken in preference to those on the drawing. All dimensions shall be checked on site before any work proceeds. Drawings to be used for tender purposes. Drawings to be used in conjunction with relevant drawing and specification. Not to be reproduced, exhibited or disclosed to any unauthorised person without written or in part without written permission.		