



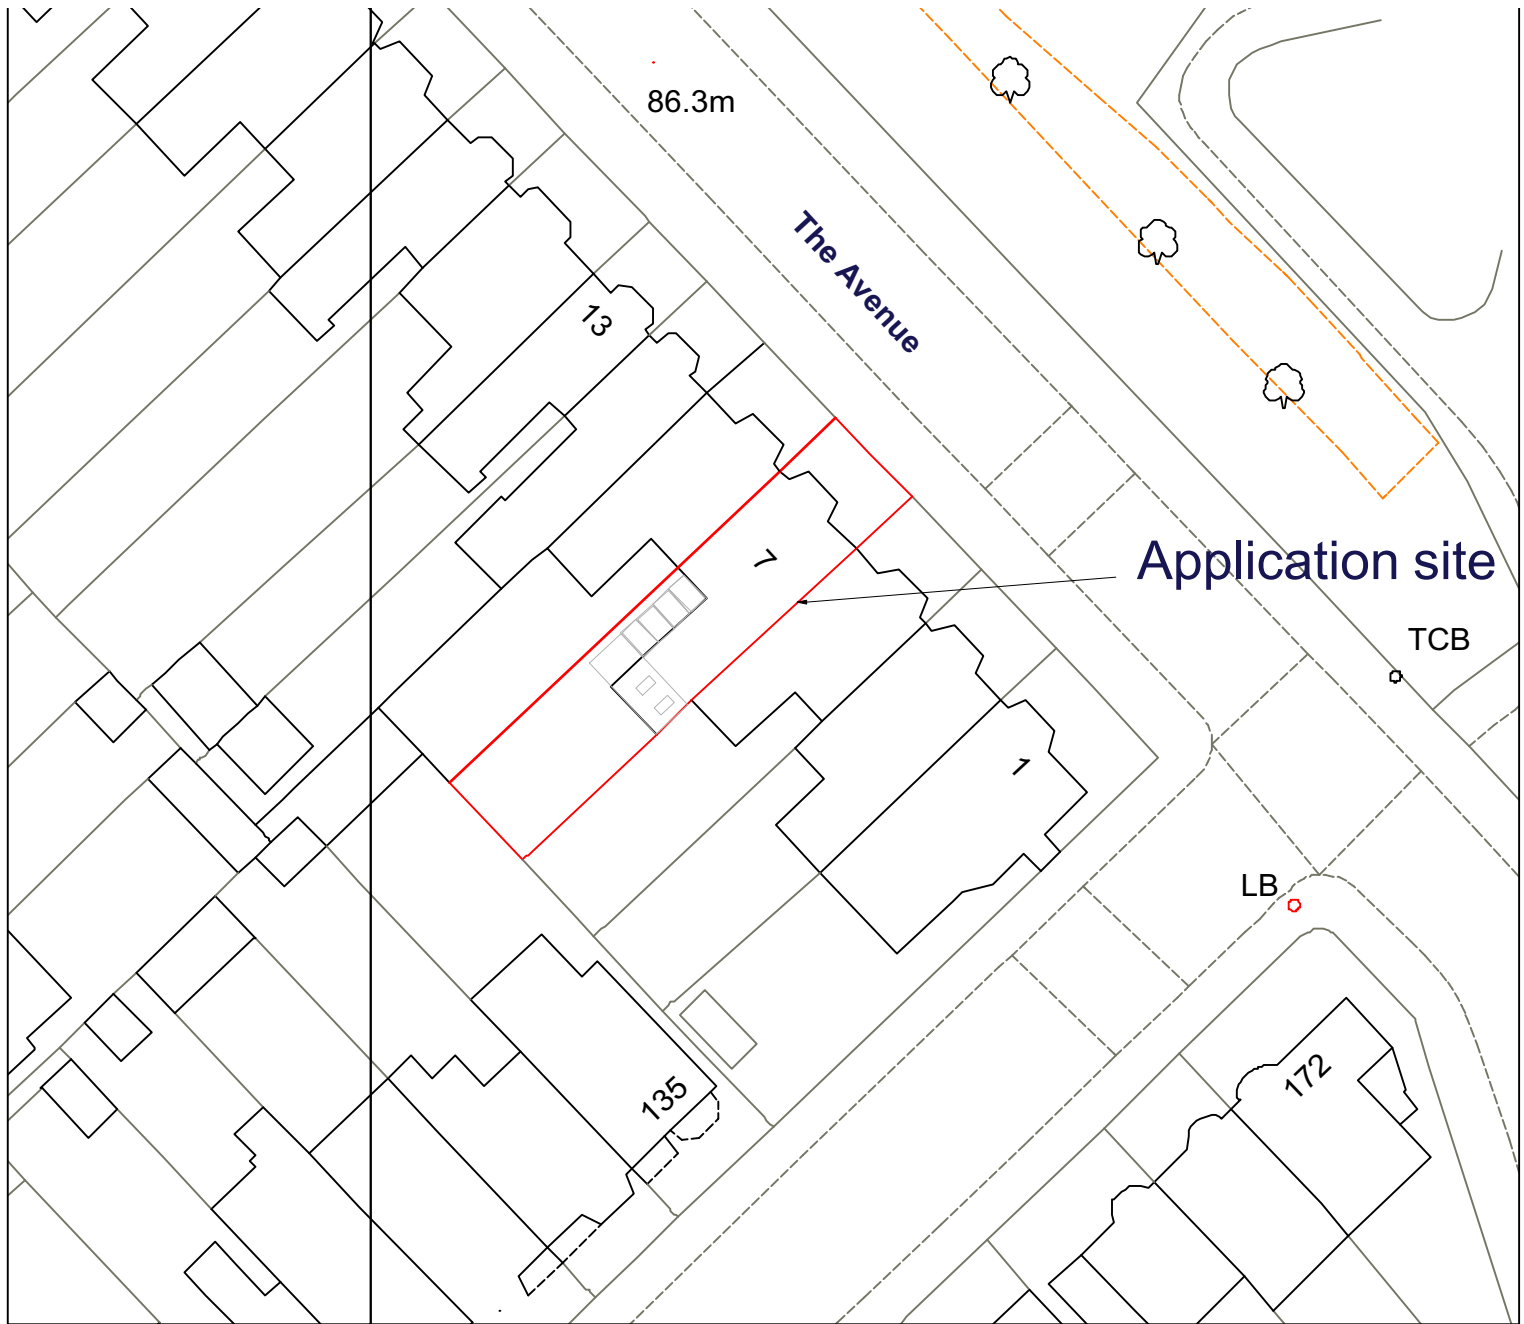


20 0 20 40 60

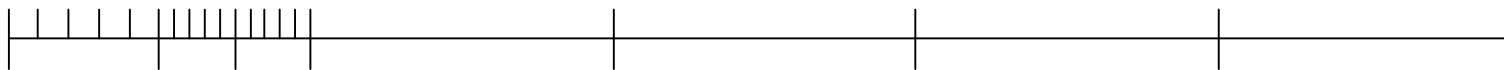

Metres

N

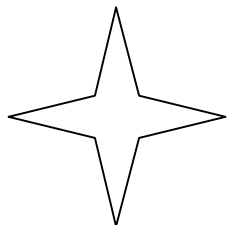

Crown copyright and database rights 2022 OS 100038864
Reproduction in whole or in part is prohibited
without the permission of Ordnance Survey.

7 The Avenue N10 2QE		
Site Location plan		
SCALE 1:500 @ A3 Paper size		
DWG NO. LP 02		REV.
rev.	date	notes
S.e.g Architects		
64 Sydney Road		
London N10 2RL		
e - mail: info@segarchitects.com		
t.07812955089		
This drawing is the copyright of the Architect. Figure dimensions to be taken in preference to those on the site. All dimensions to be checked on site before any work proceeds. Drawings to be used for tender purposes. Drawings to be used in conjunction with relevant drawing and specification. Not to be reproduced, whether in whole or in part without written permission.		