
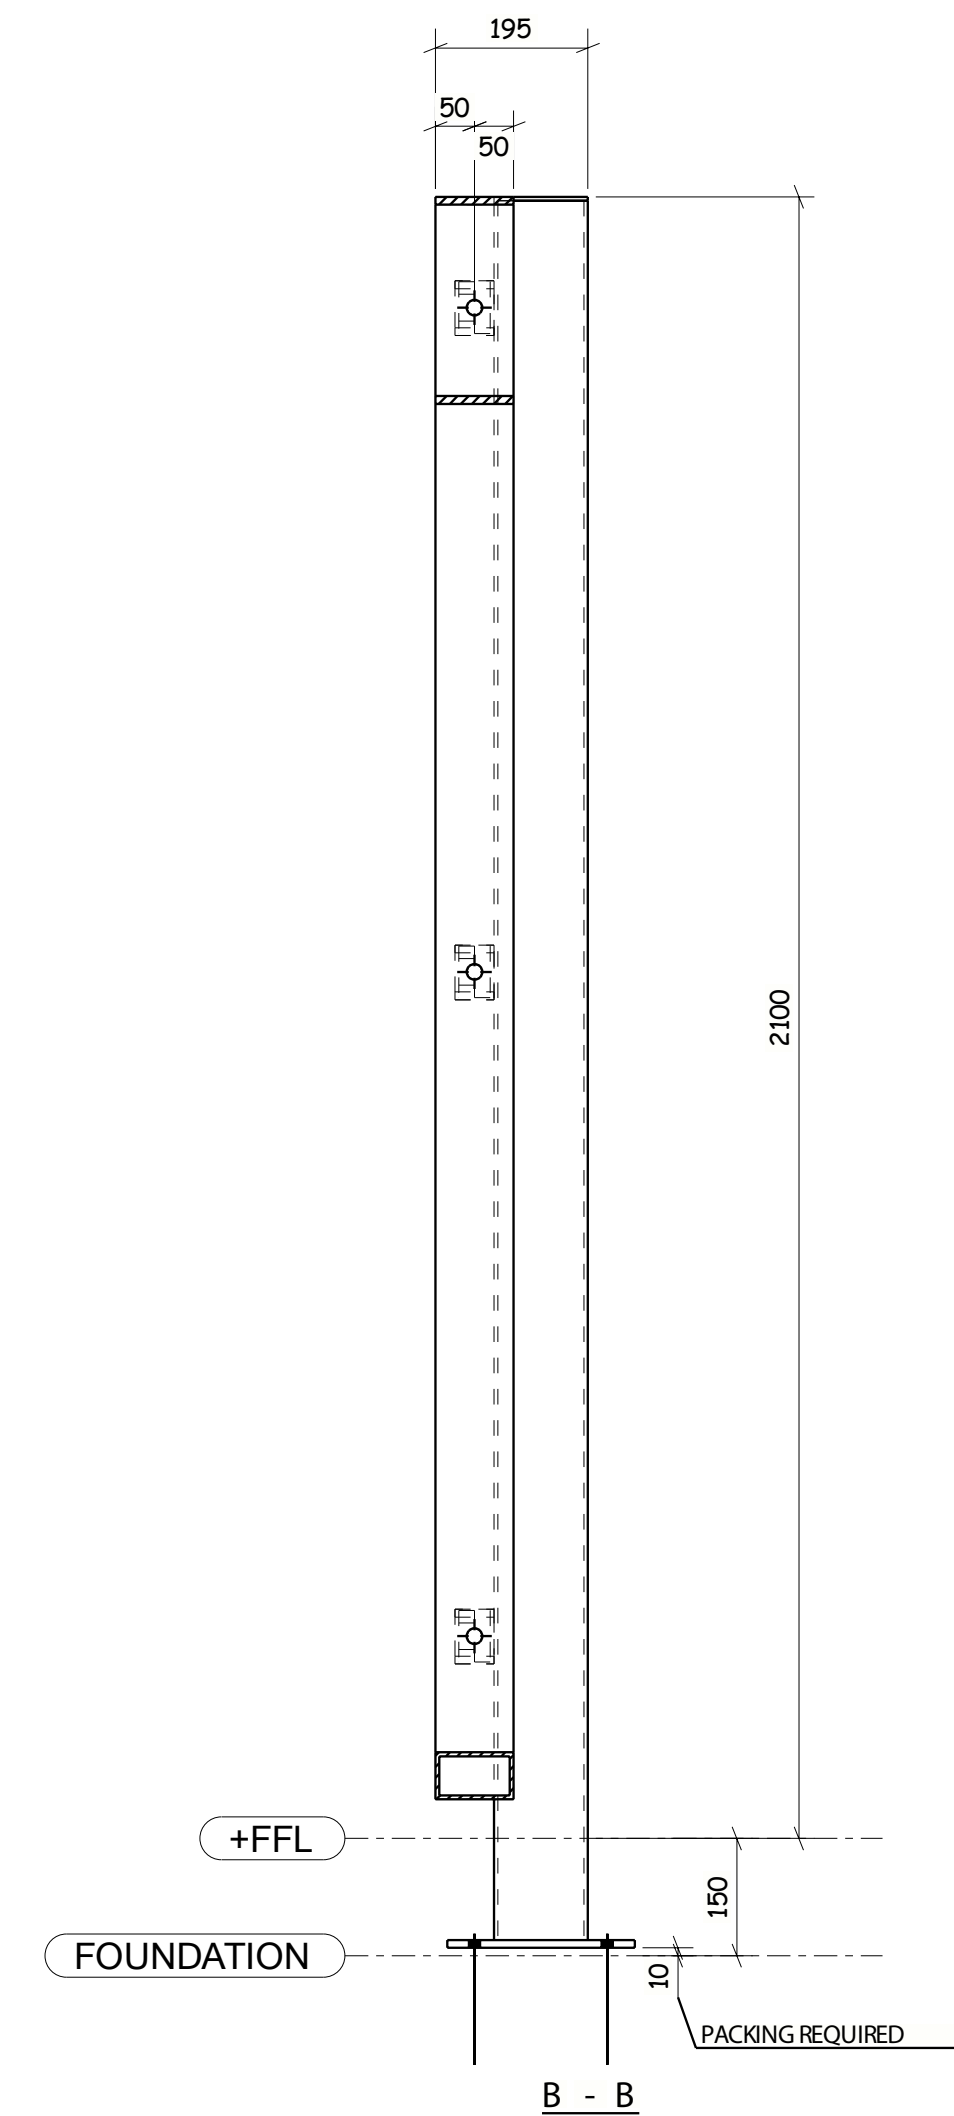
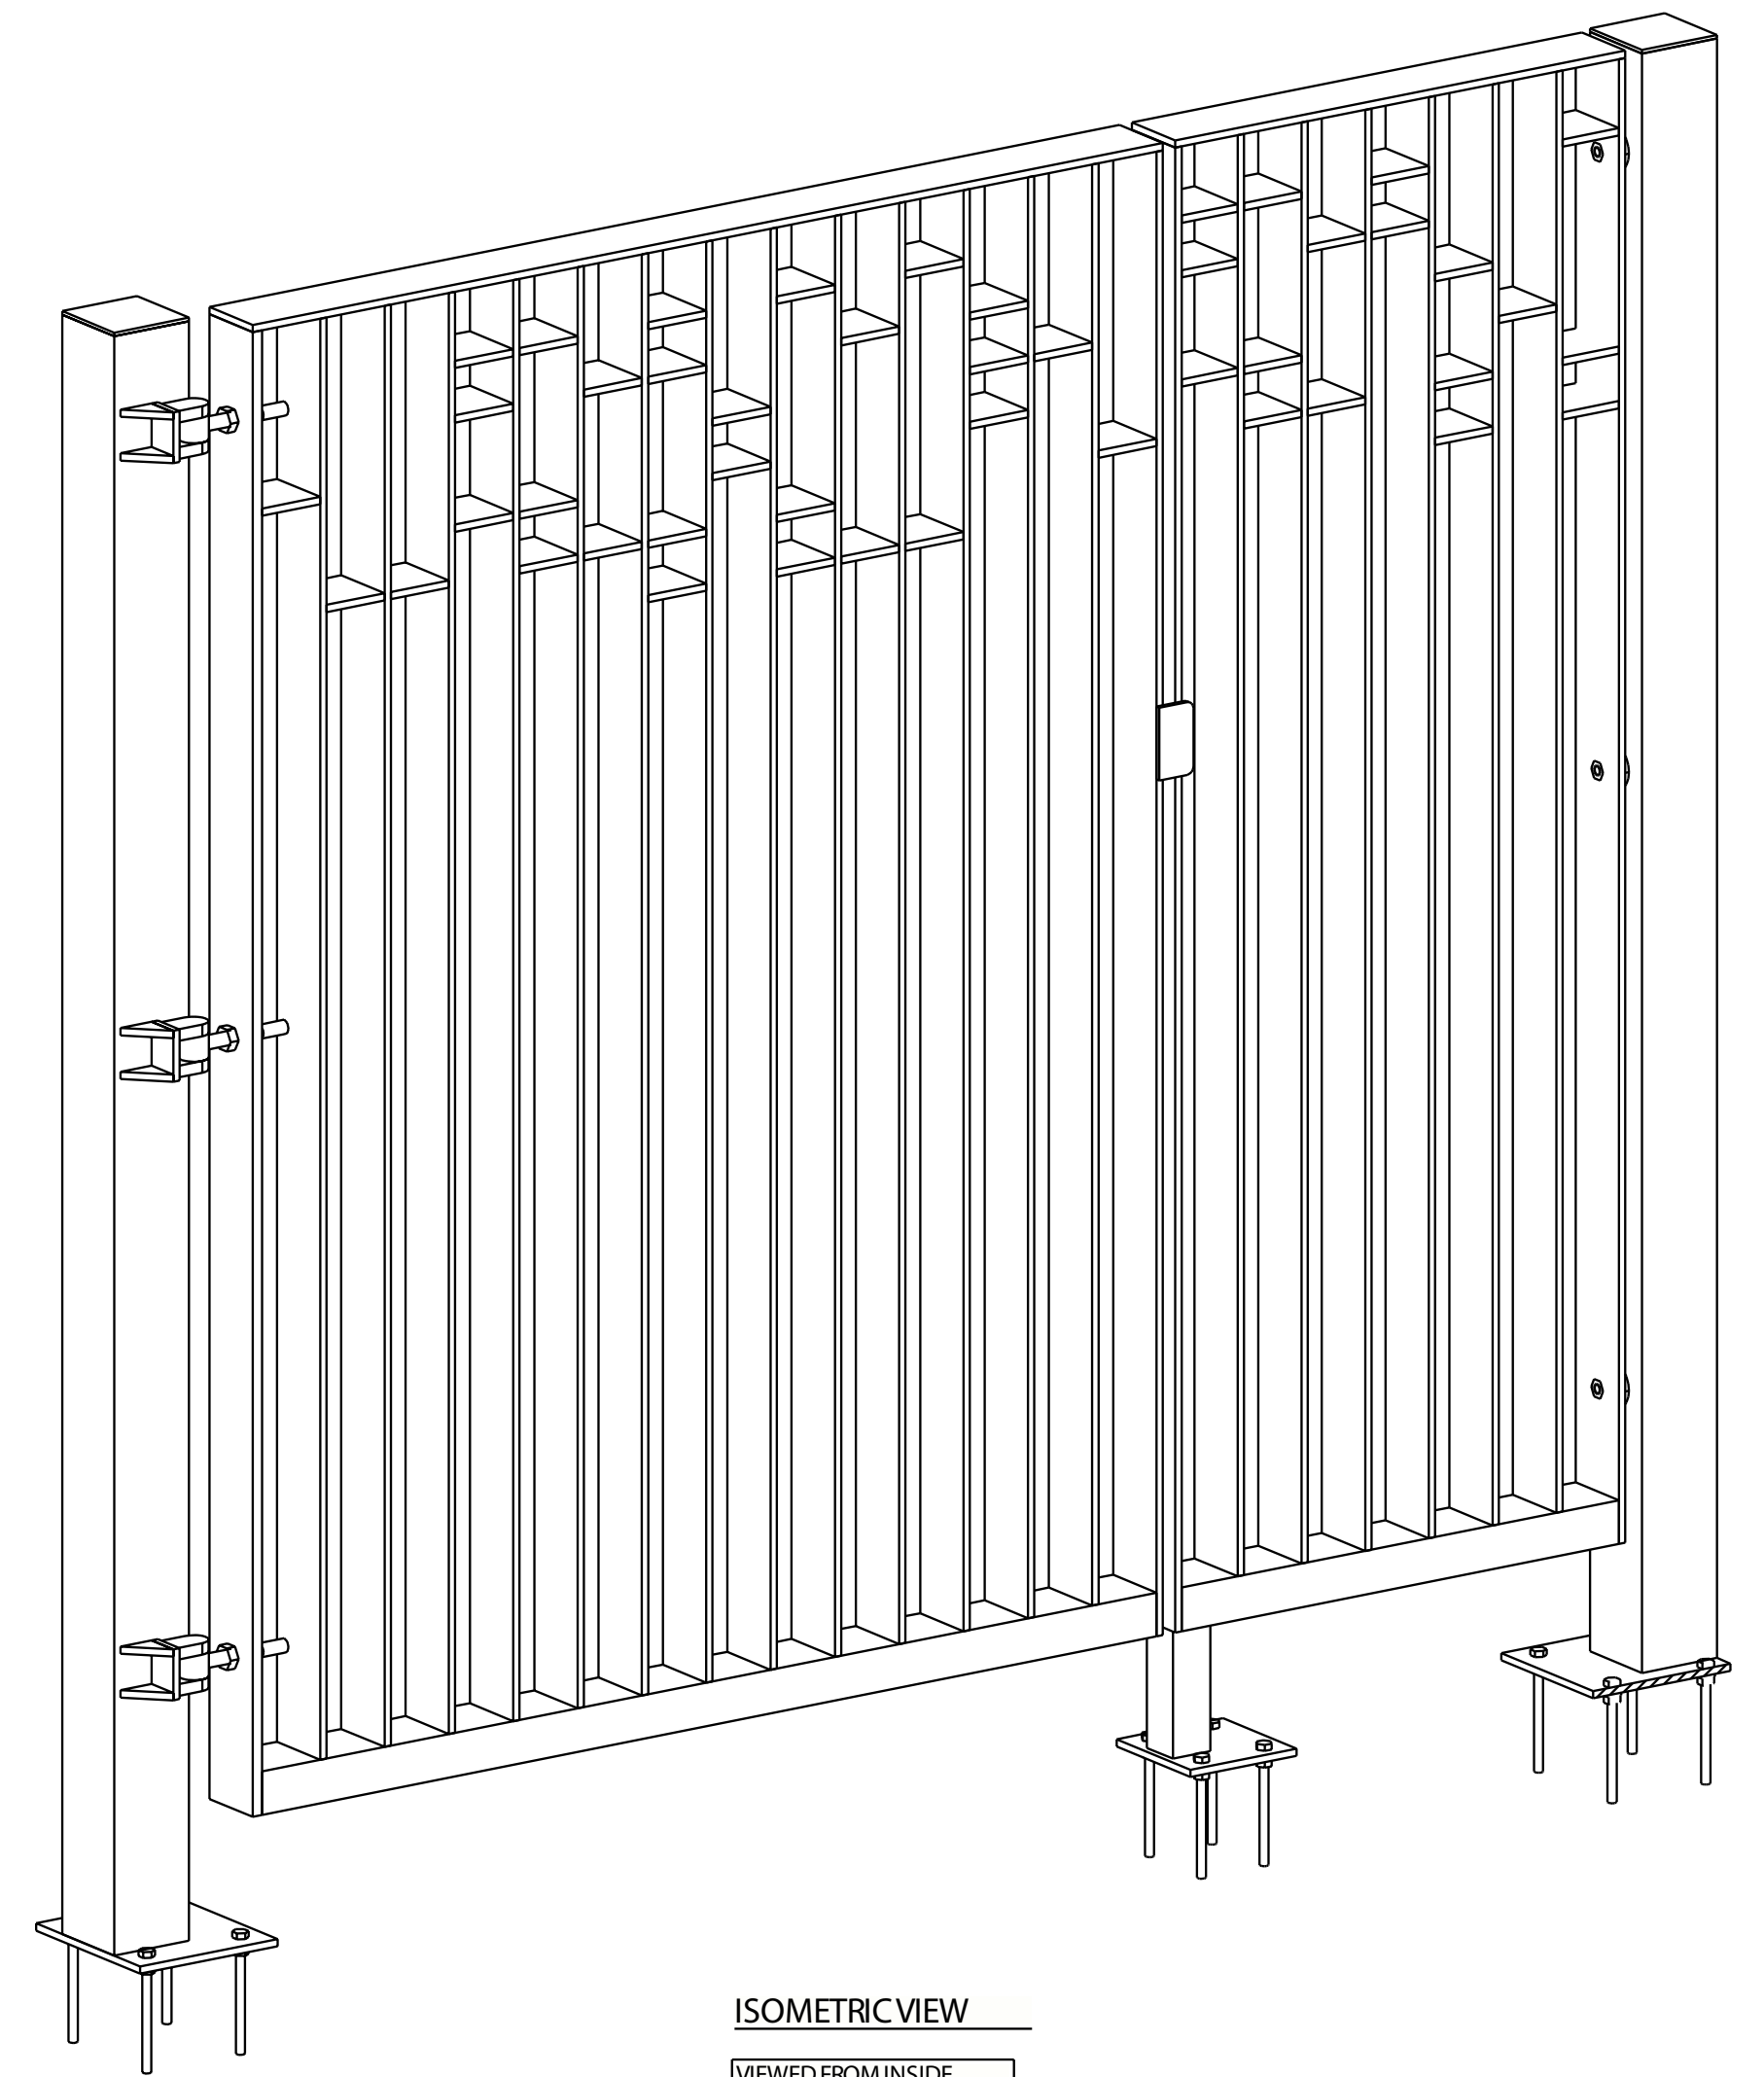
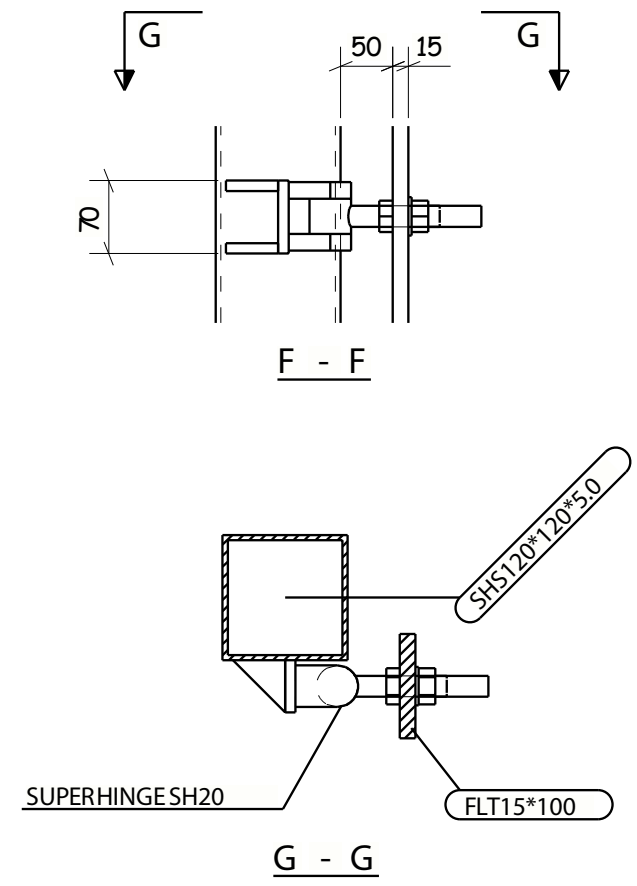
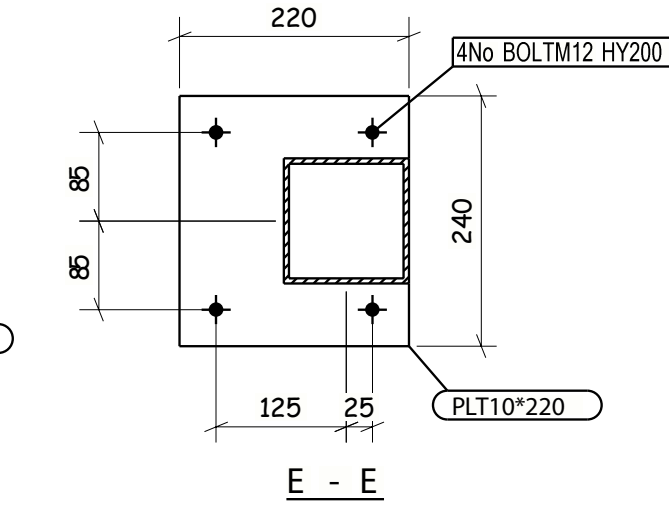
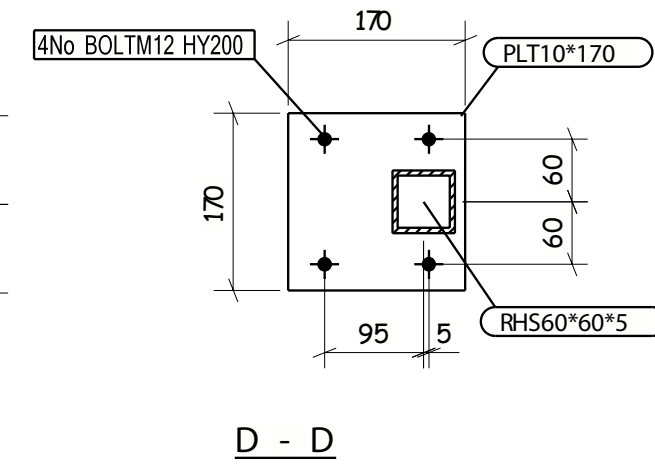
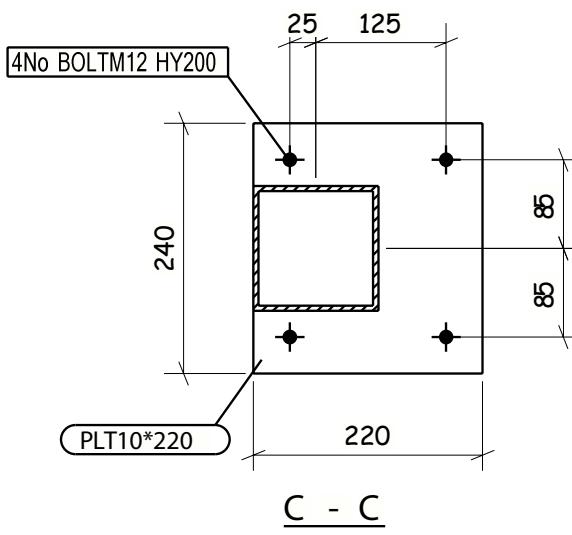
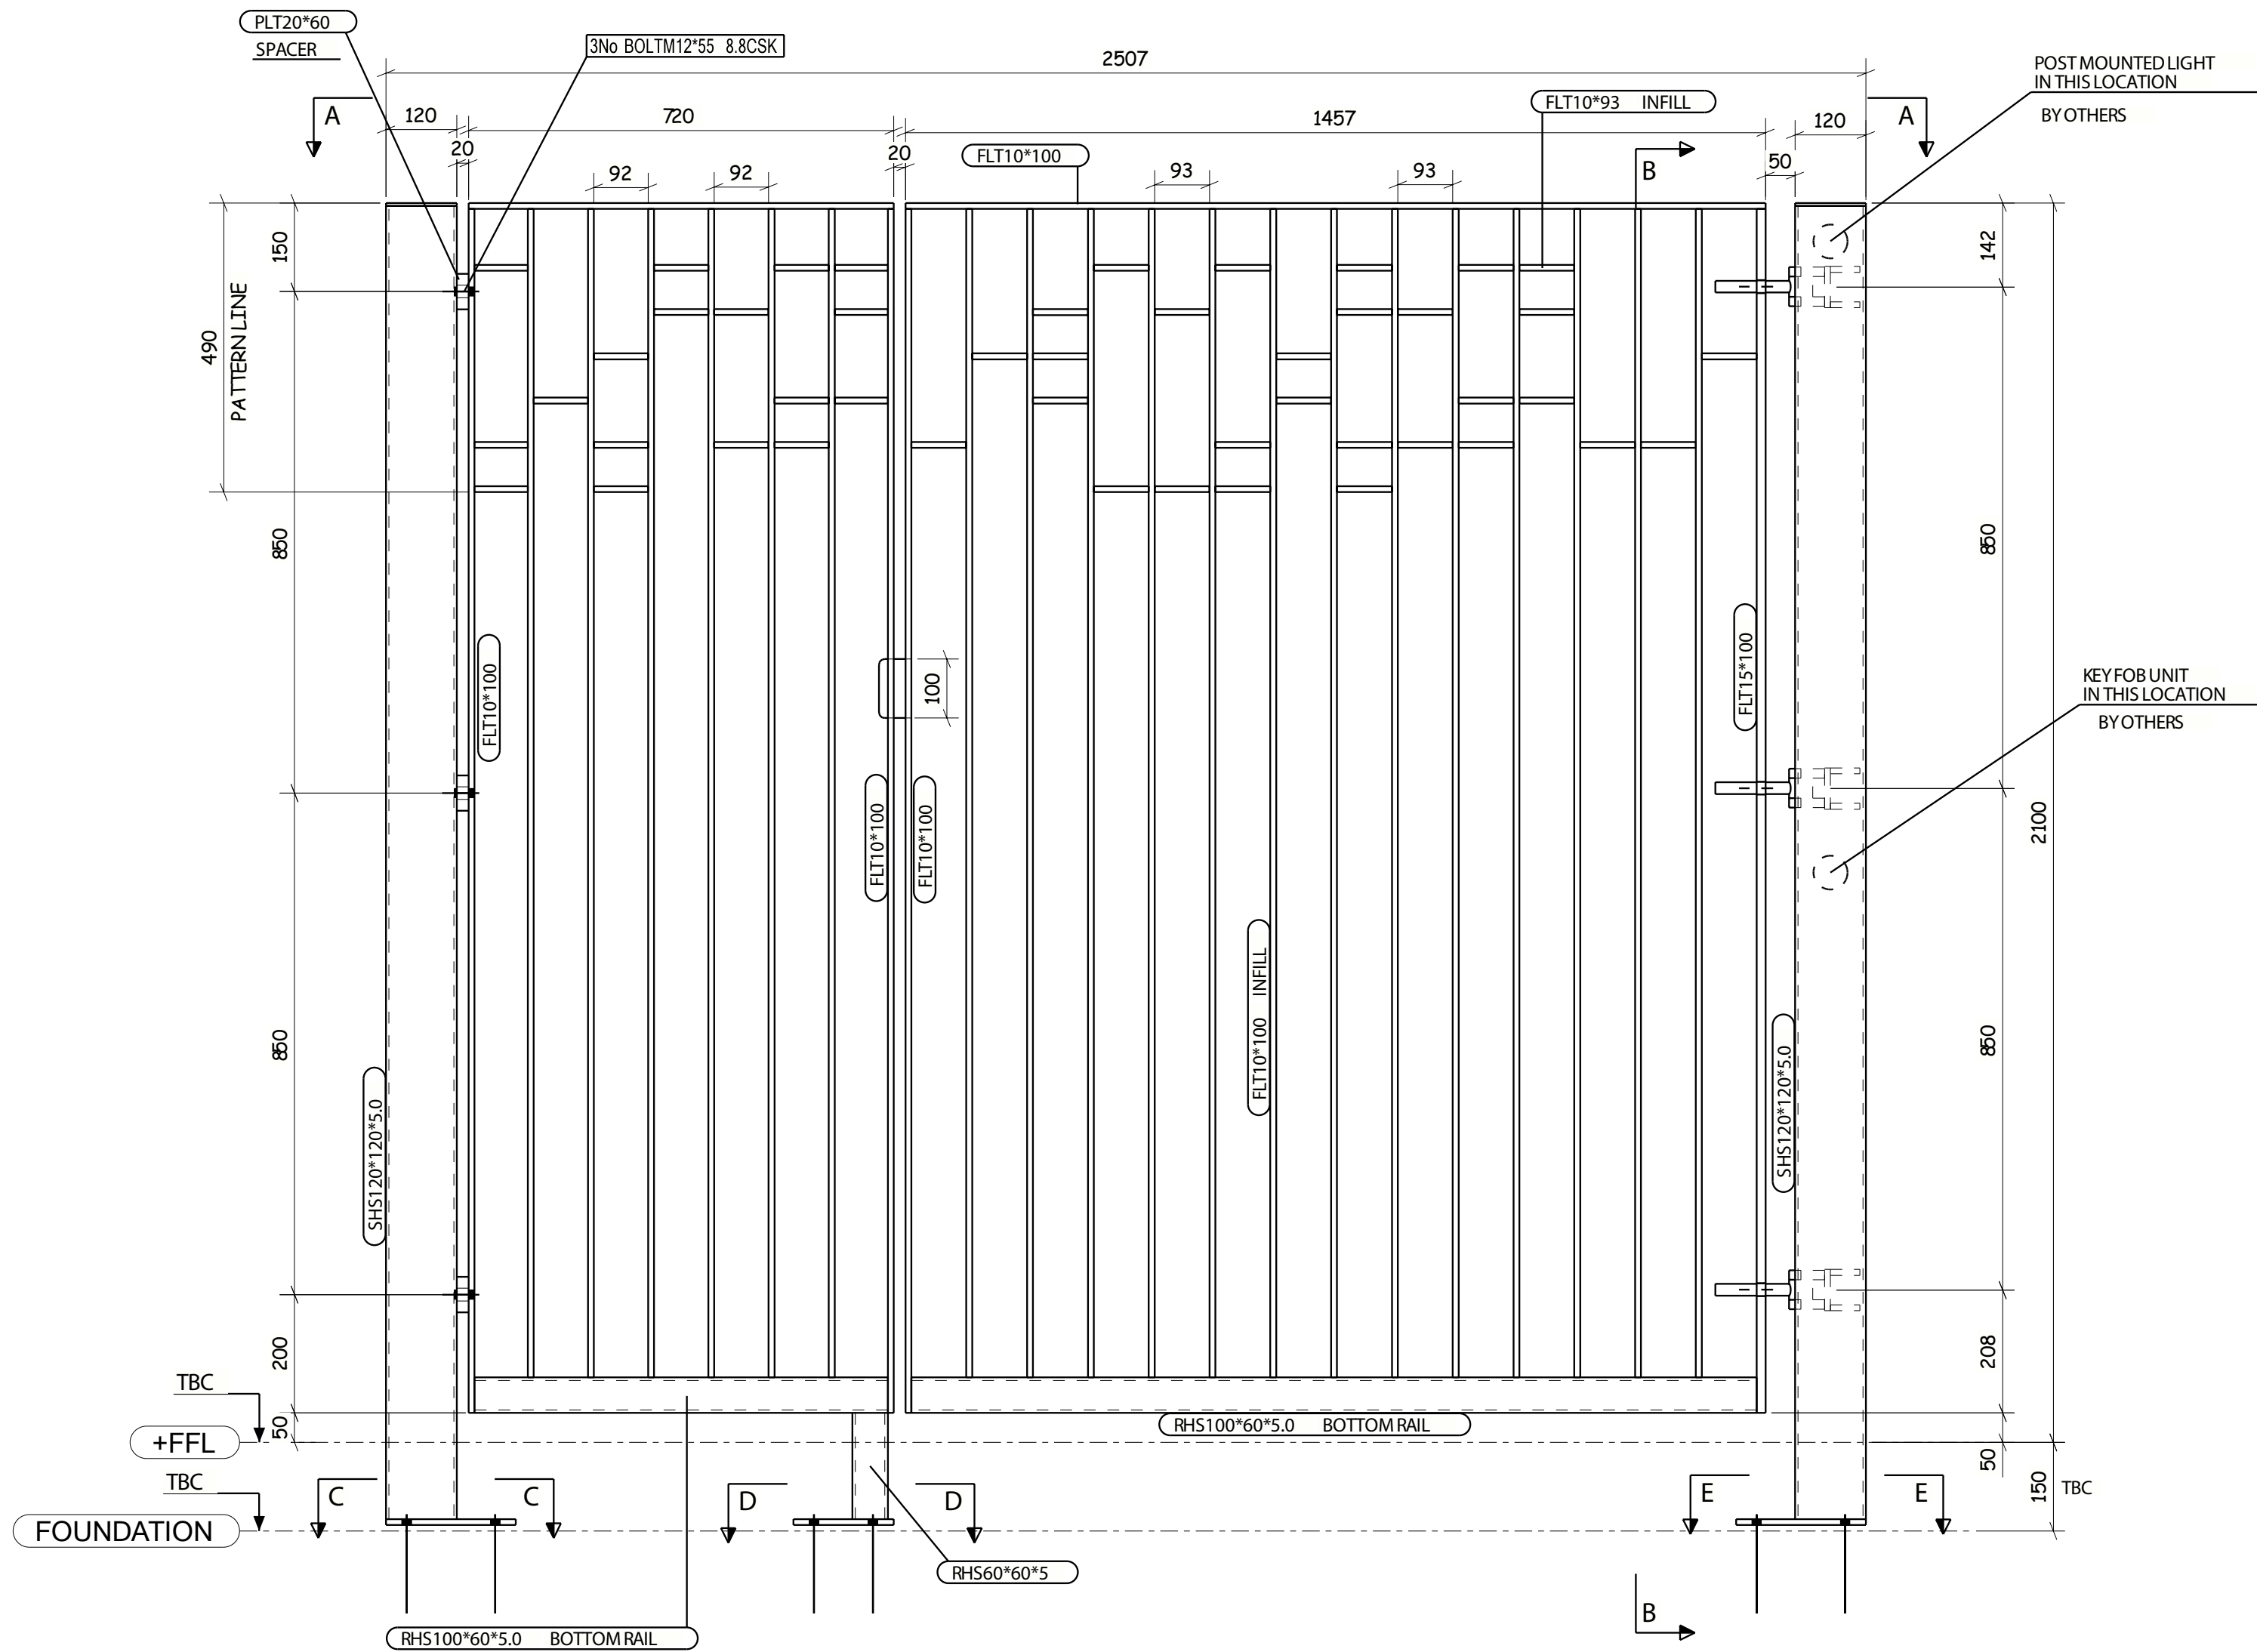


ANY AUTOMATION, MAG LOCK OR CLOSURE TO BE SUPPLIED BY OTHERS

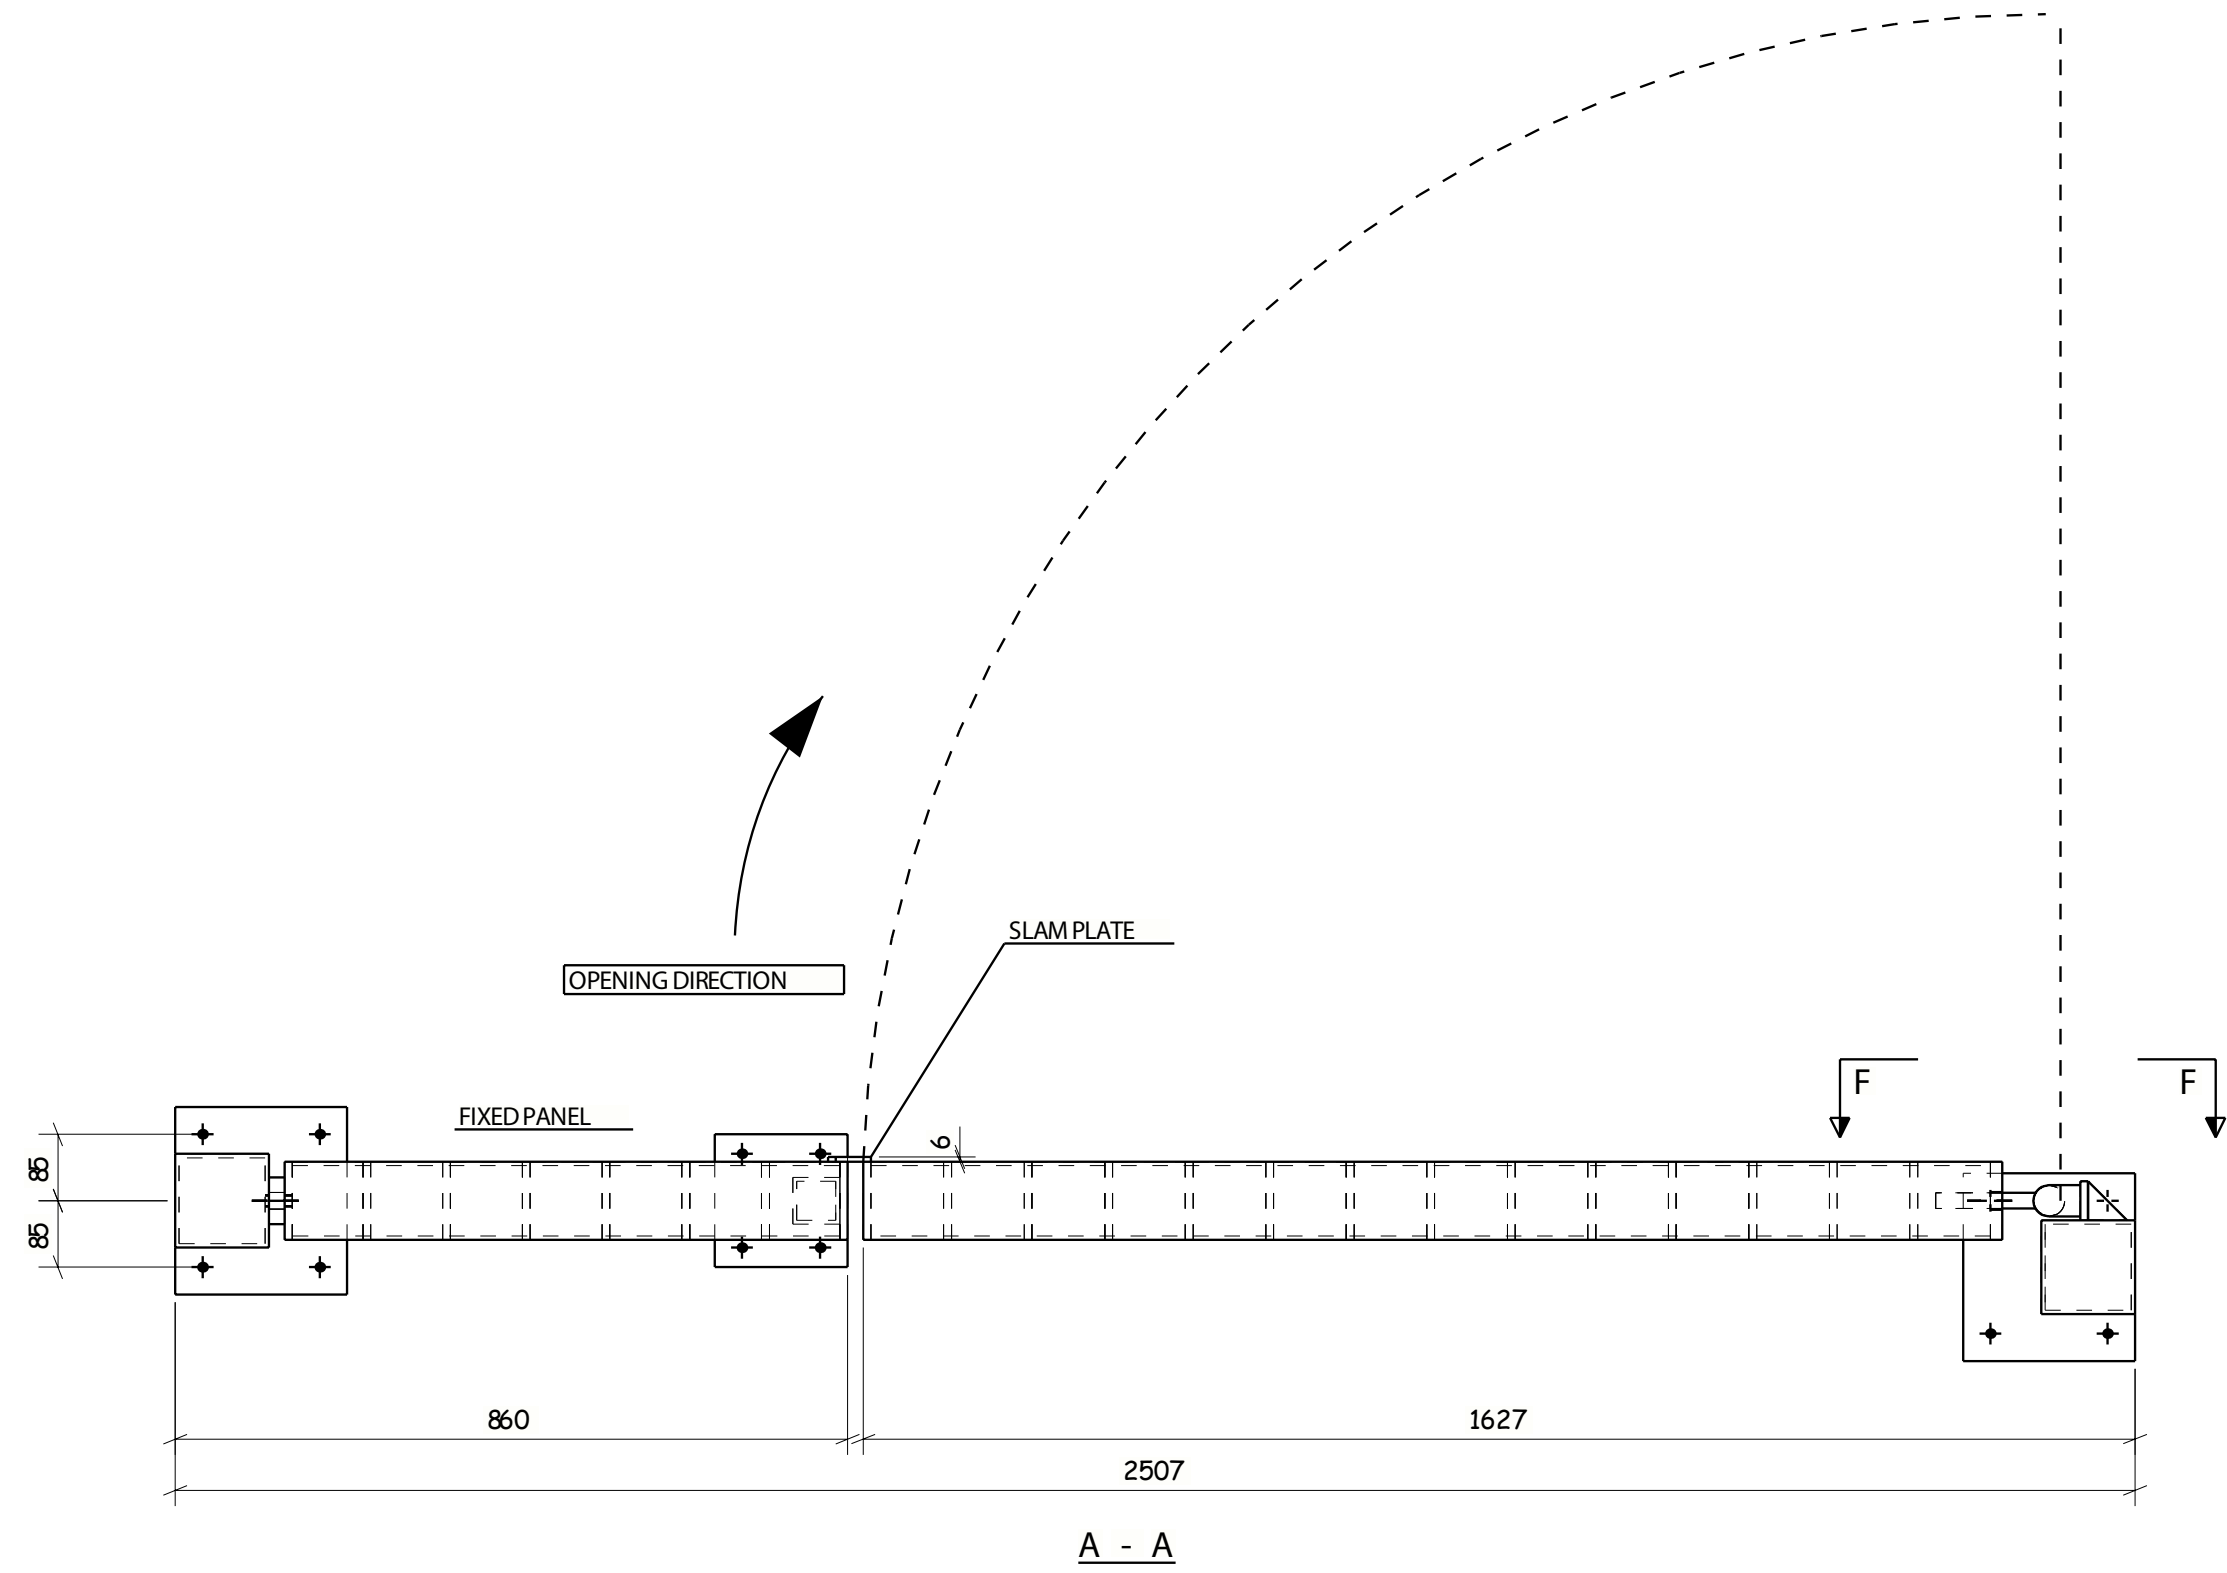

NOTE:
MAIN POST TO BE SHS120*120*5.0
BOTTOM RAIL RH5100*60*5.0
GATE FRAME TO BE FLT100*10
HINGE PLATE TO BE FLT100*15
GATE INFILLS TO BE FLT100*10
HINGE TO BE SUPERHINGE SH20
FINISH RAL7022 GLOSS (TBC)

C01	ISSUED FOR COMMENT	08.06.2022
REV MARK	REVISION DESCRIPTION	REVISION DATE
SKYLINE Engineering (South East) Ltd Unit 10, 11, 12, 100		
DRAWING TITLE	GATE 14 LAYOUT	
CONTRACT	HORNSEY TOWN HALL	
MODELLLED BY	LT	DATE 01.06.2022
CONTRACT NO	SEL1142	SCALE 1:7.5 1:10
DRAWING No	7414-10-001	REVISION No. C01