


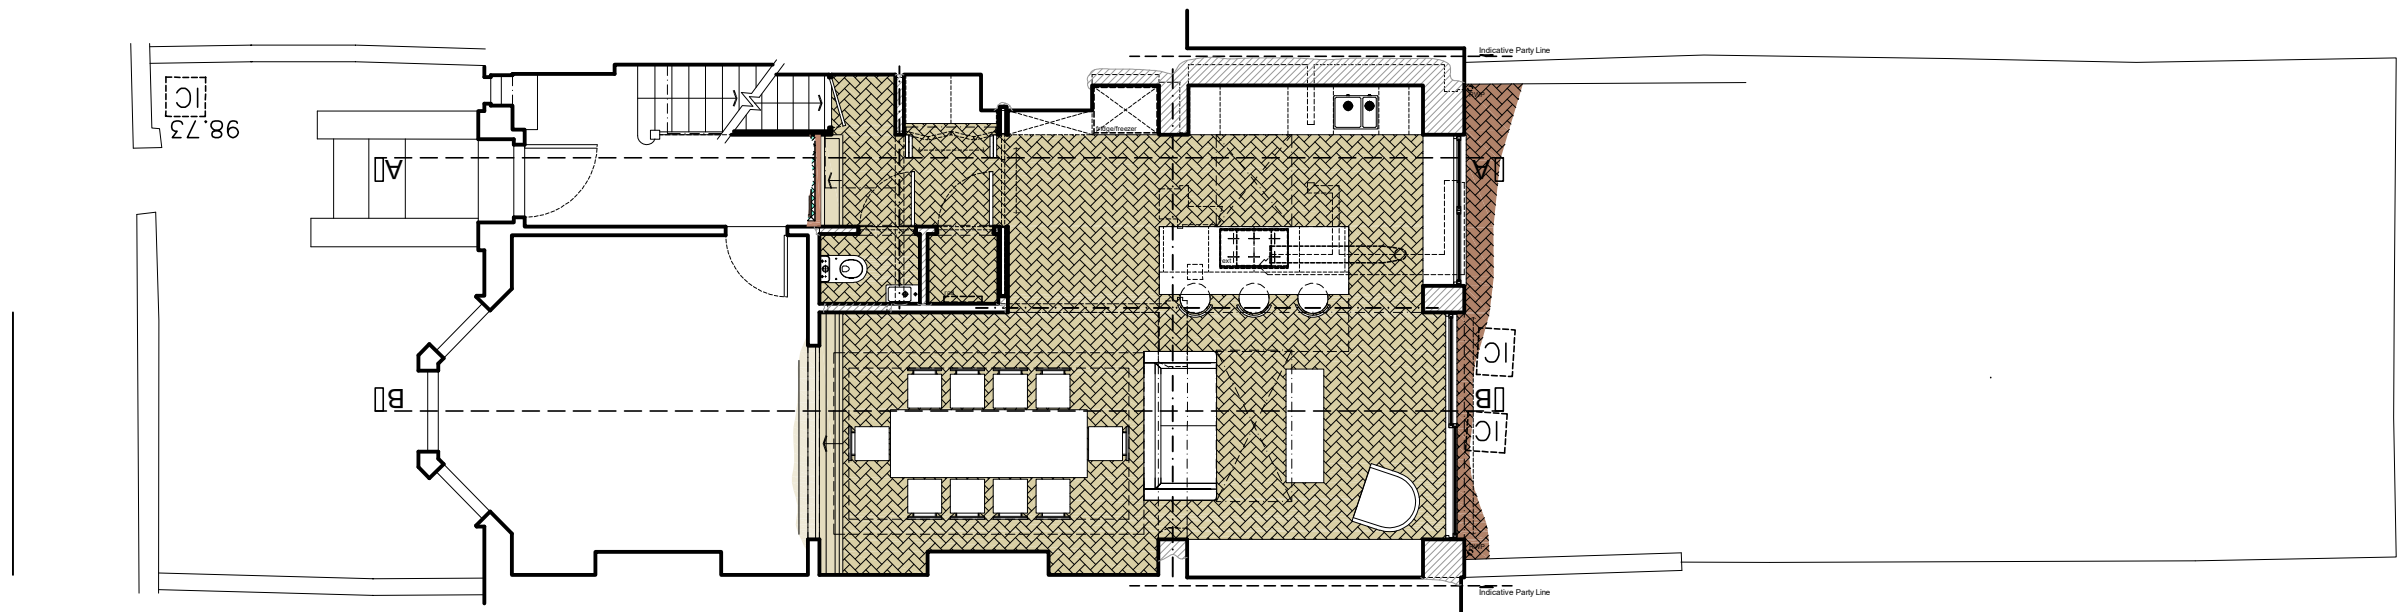


PROPOSED SITE PLAN
SCALE 1:100
0.0 1.0 2.0 3.0 4.0 5.0m

THIS DRAWING IS PREPARED SOLELY FOR
DESIGN AND PLANNING SUBMISSION
PURPOSES. IT IS NOT INTENDED OR SUITABLE
FOR EITHER BUILDING REGULATIONS OR
CONSTRUCTION PURPOSES AND SHOULD NOT
BE USED FOR SUCH

Date: 21.03.2023 Scale: 1/100@A3 Revision: -

Allen
architects

No.28 Denton Road, London N8 9NS

046_103



PROPOSED FRONT ELEVATION - NO PROPOSED CHANGES
SCALE 1:50
0.0 0.5 1.0 1.5 2.0 2.5m

THIS DRAWING IS PREPARED SOLELY FOR
DESIGN AND PLANNING SUBMISSION
PURPOSES. IT IS NOT INTENDED OR SUITABLE
FOR EITHER BUILDING REGULATIONS OR
CONSTRUCTION PURPOSES AND SHOULD NOT
BE USED FOR SUCH

Date: 21.03.2023 Scale: 1/50@A3 Revision: -

Allen
architects

No.28 Denton Road, London N8 9NS

046_120



PROPOSED REAR ELEVATION

SCALE 1:50

0.0 0.5 1.0 1.5 2.0 2.5m

THIS DRAWING IS PREPARED SOLELY FOR
DESIGN AND PLANNING SUBMISSION
PURPOSES. IT IS NOT INTENDED OR SUITABLE
FOR EITHER BUILDING REGULATIONS OR
CONSTRUCTION PURPOSES AND SHOULD NOT
BE USED FOR SUCH


Date: 21.03.2023 Scale: 1/50@A3 Revision: -

Allen

architects

No.28 Denton Road, London N8 9NS

046_121

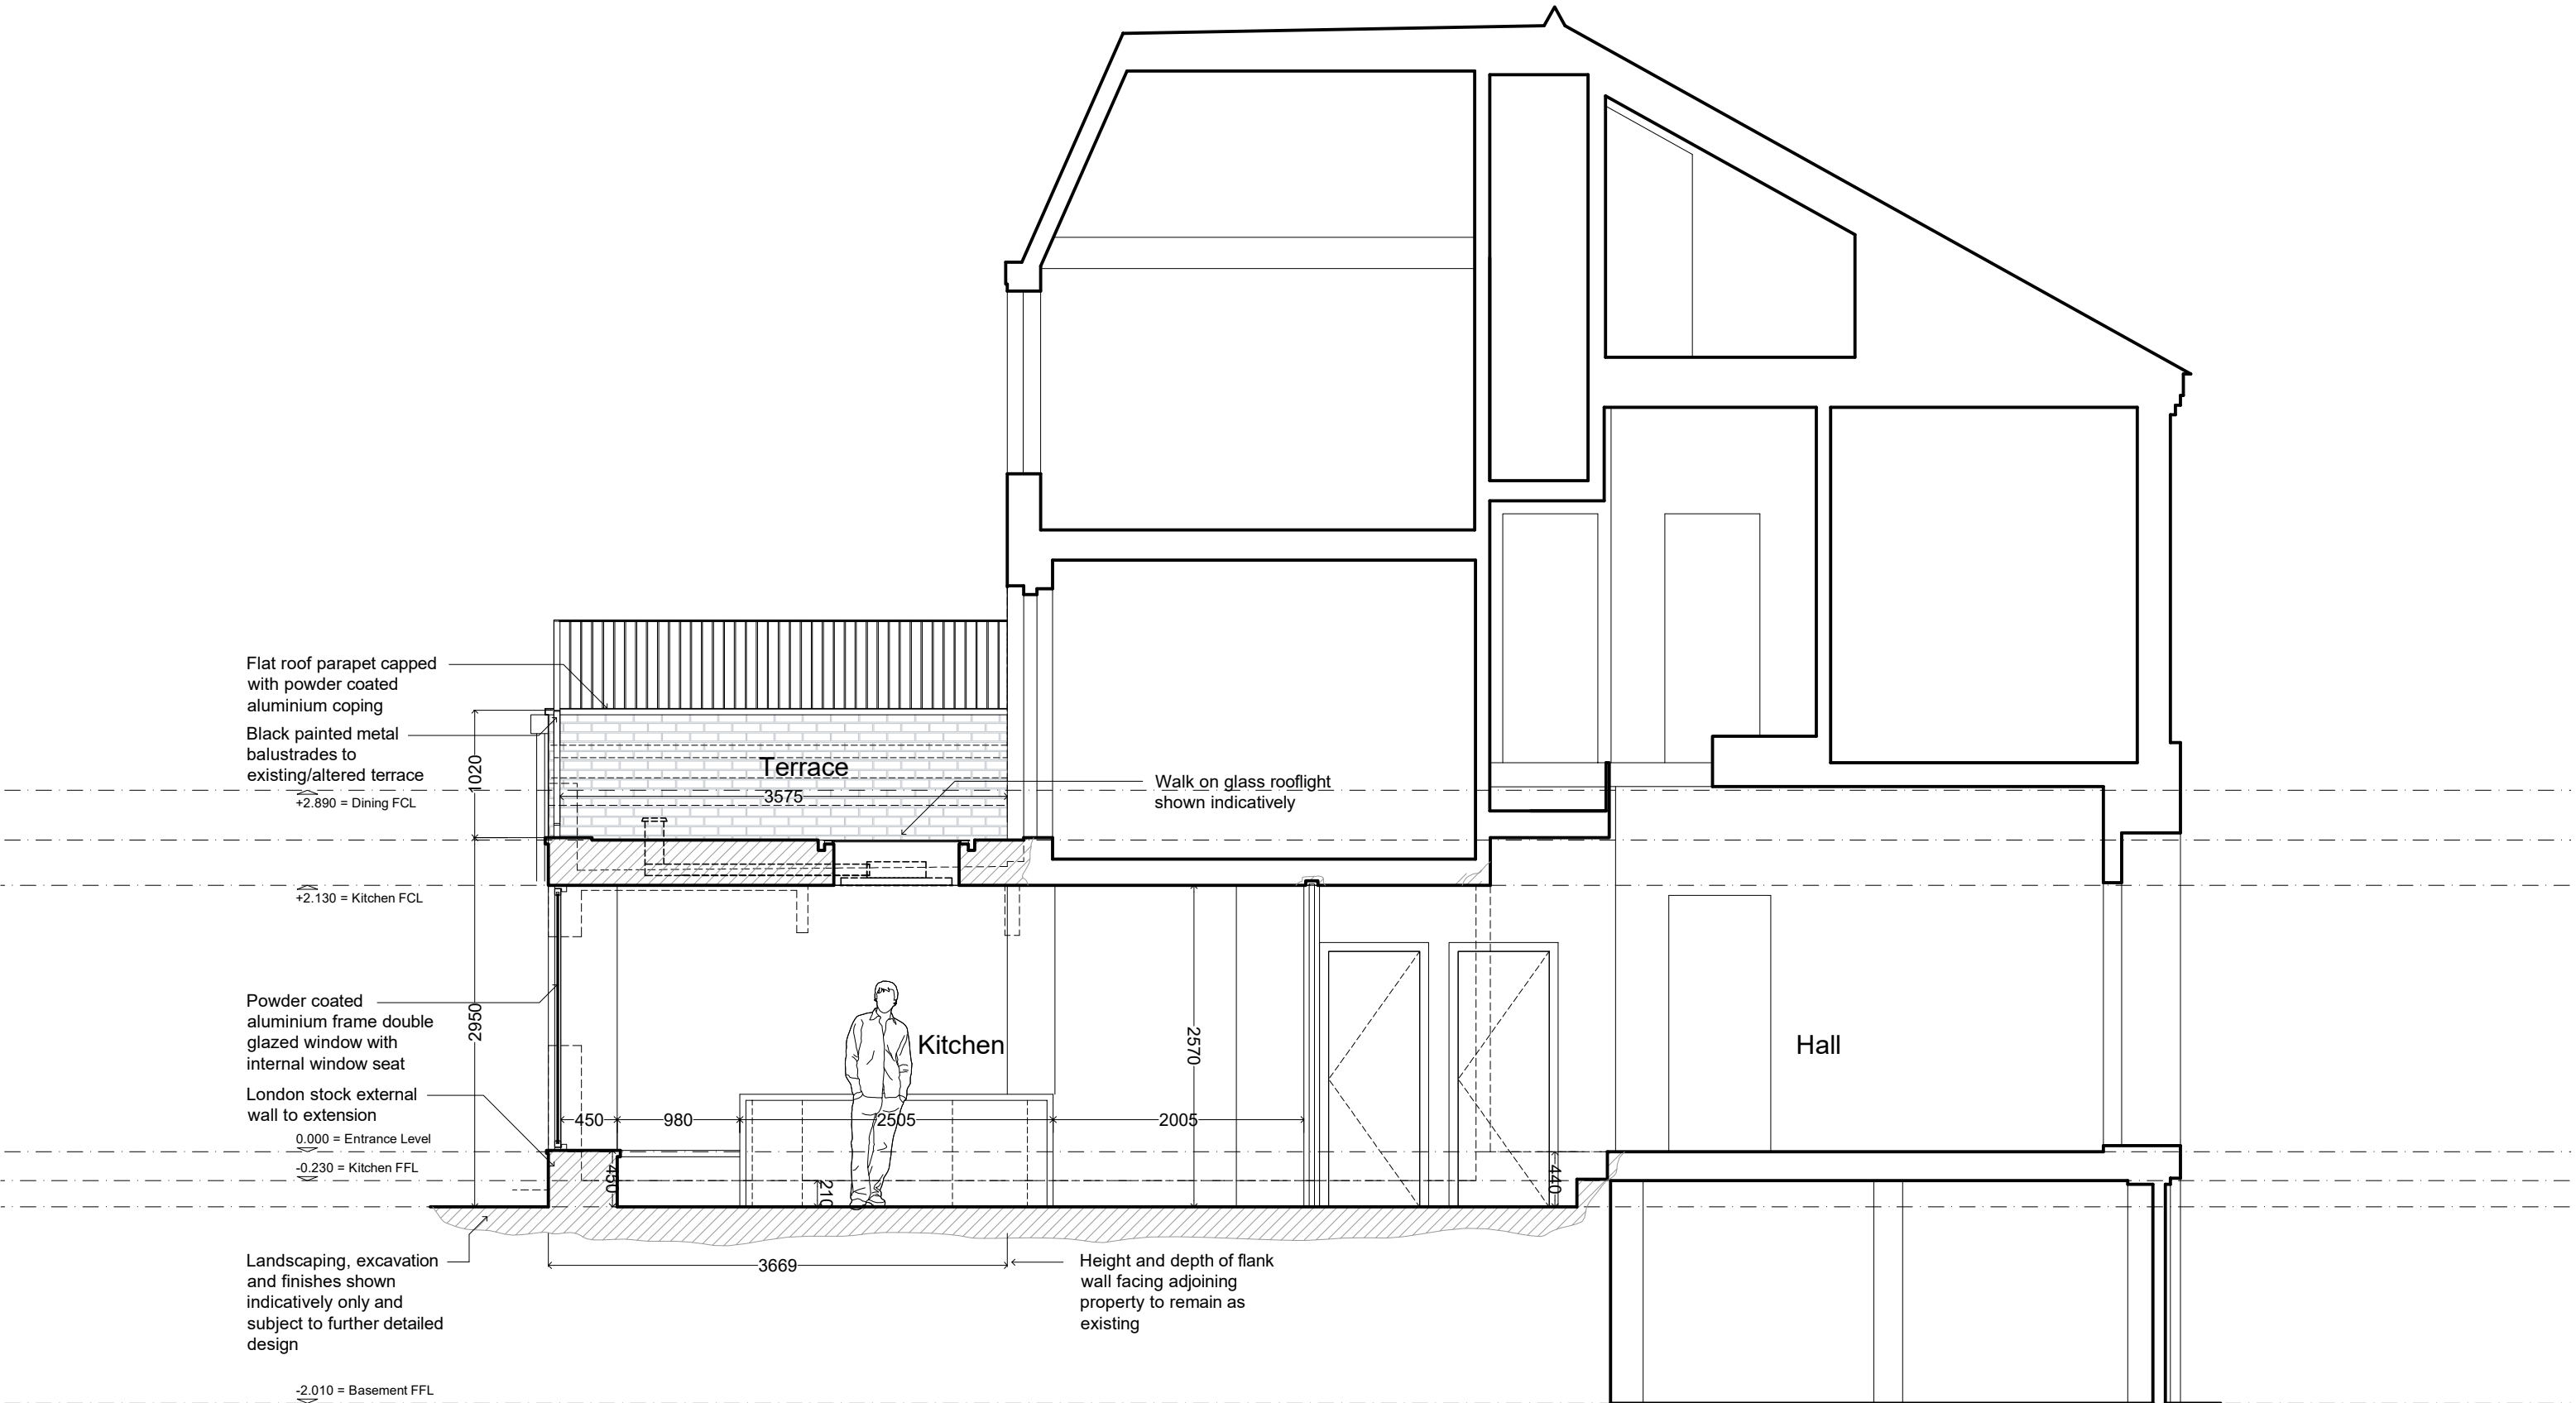

Datum 97.00m

PROPOSED SECTION A - A
SCALE 1:50
0.0 0.5 1.0 1.5 2.0 2.5m

THIS DRAWING IS PREPARED SOLELY FOR
DESIGN AND PLANNING SUBMISSION
PURPOSES. IT IS NOT INTENDED OR SUITABLE
FOR EITHER BUILDING REGULATIONS OR
CONSTRUCTION PURPOSES AND SHOULD NOT
BE USED FOR SUCH


Date: 21.03.2023 Scale: 1/50@A3 Revision: -

Allen

architects

No.28 Denton Road, London N8 9NS

046_130

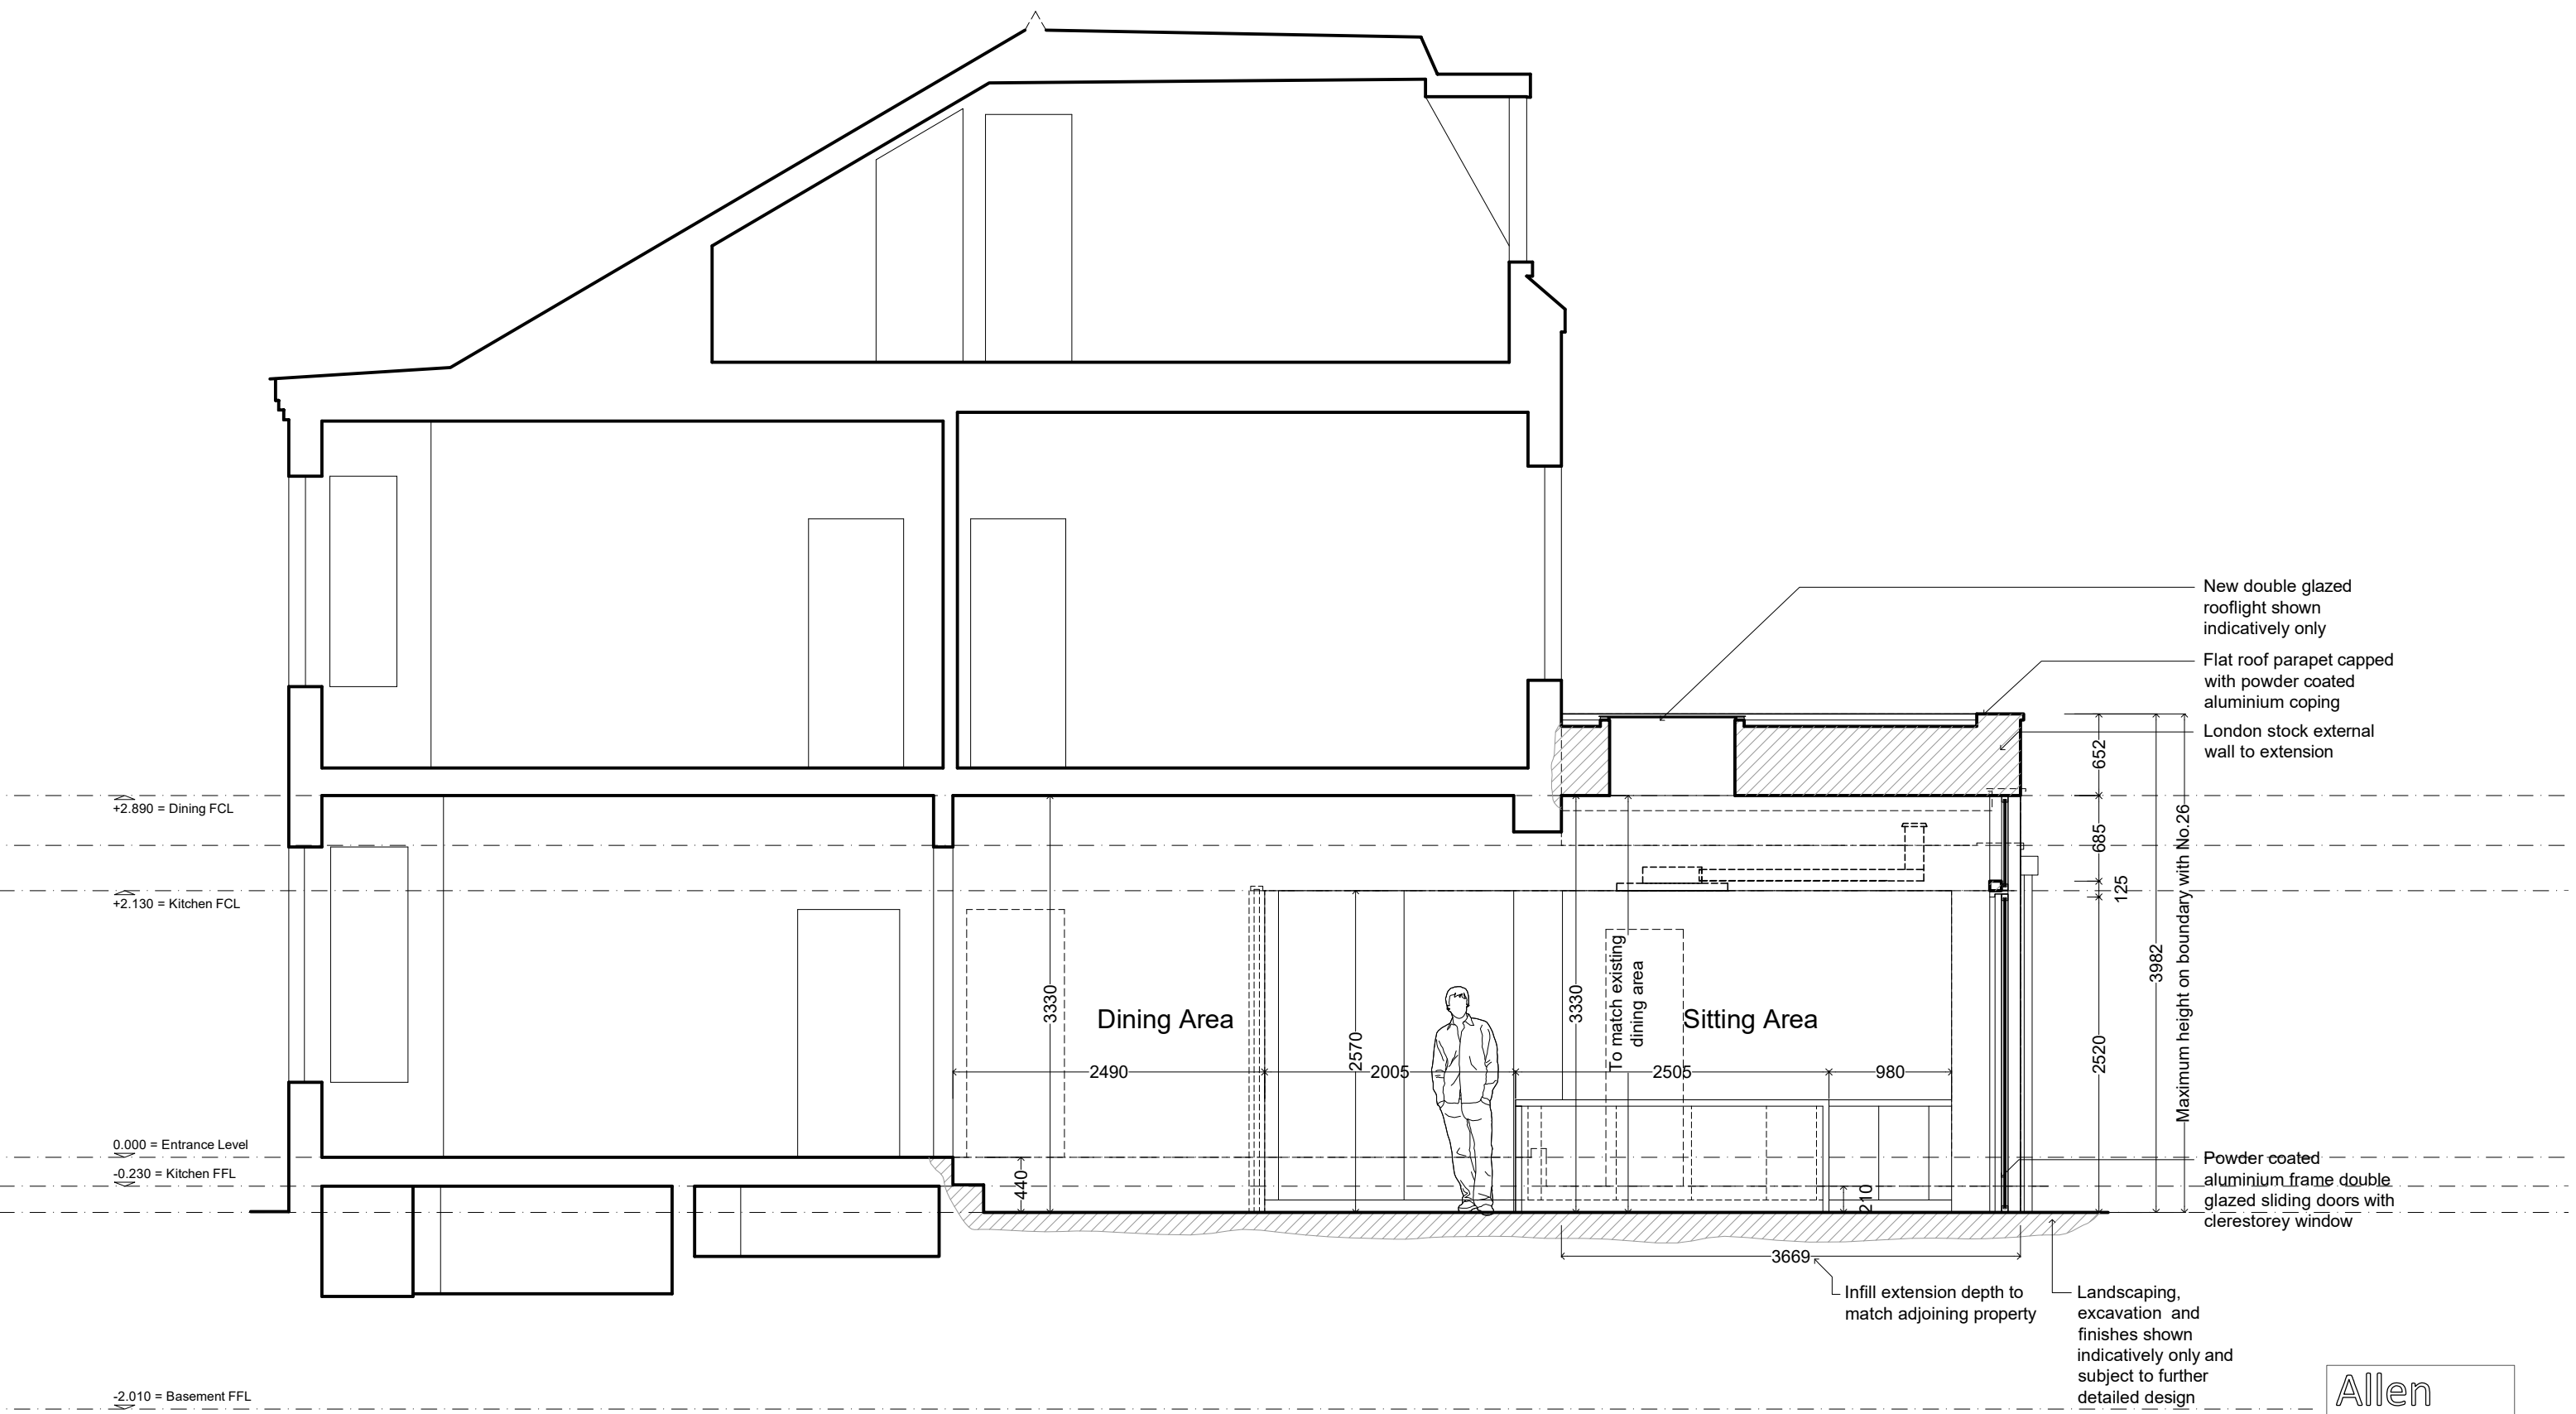

PROPOSED SECTION B - B
SCALE 1:50
0.0 0.5 1.0 1.5 2.0 2.5m

THIS DRAWING IS PREPARED SOLELY FOR DESIGN AND PLANNING SUBMISSION PURPOSES. IT IS NOT INTENDED OR SUITABLE FOR EITHER BUILDING REGULATIONS OR CONSTRUCTION PURPOSES AND SHOULD NOT BE USED FOR SUCH

Date: 21.03.2023 Scale: 1/50@A3 Revision: -

Allen
architects

No.28 Denton Road, London N8 9NS

046_131