


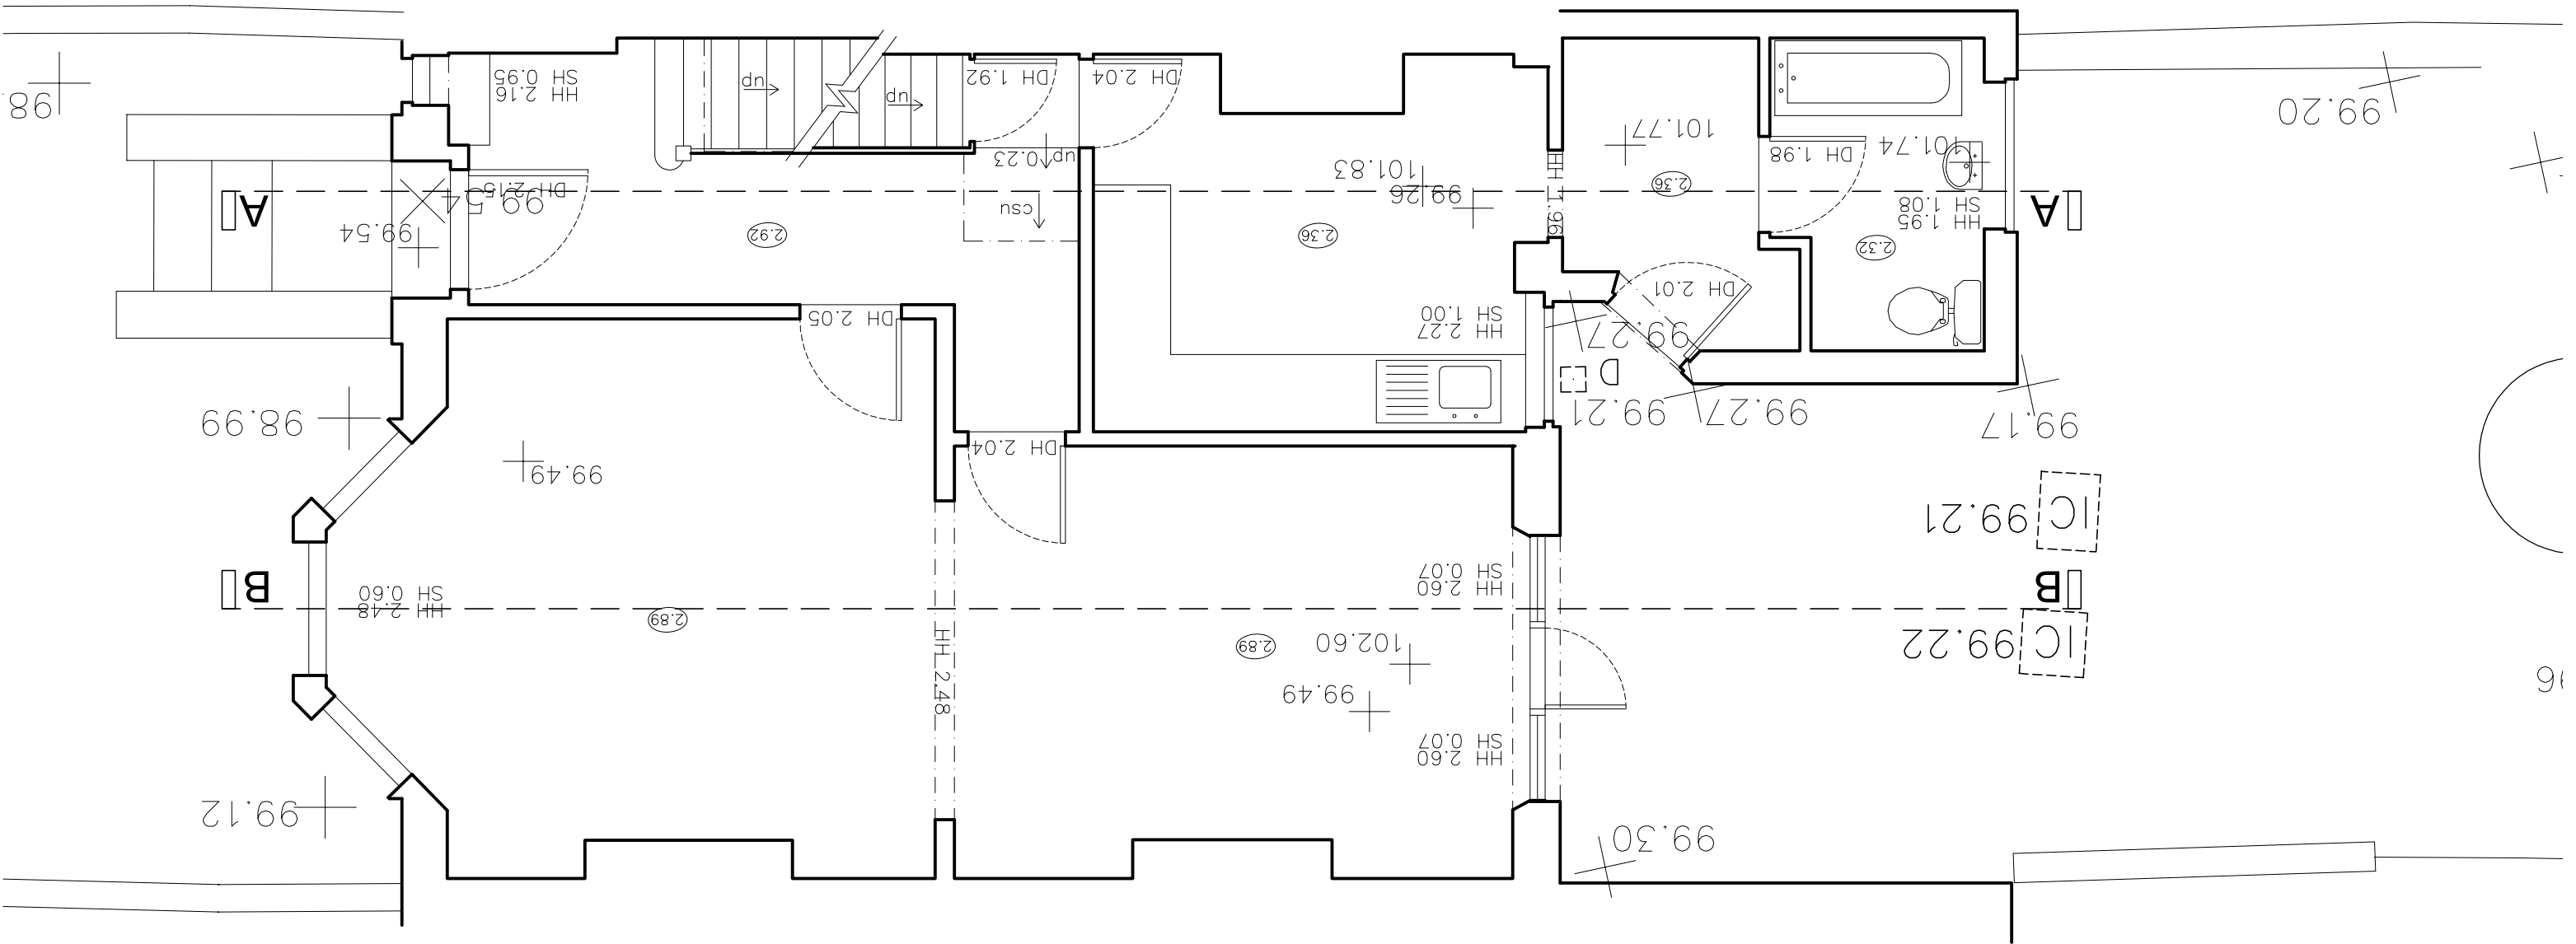

EXISTING GROUND FLOOR PLAN
SCALE 1:50
0.0 0.5 1.0 1.5 2.0 2.5m

THIS DRAWING IS PREPARED SOLELY FOR
DESIGN AND PLANNING SUBMISSION
PURPOSES. IT IS NOT INTENDED OR SUITABLE
FOR EITHER BUILDING REGULATIONS OR
CONSTRUCTION PURPOSES AND SHOULD NOT
BE USED FOR SUCH

Date: 25.02.2023 Scale: 1/50@A3 Revision: -

Allen

architects


No.28 Denton Road, London N8 9NS

046_010



EXISTING REAR ELEVATION

SCALE 1:50

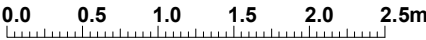

THIS DRAWING IS PREPARED SOLELY FOR
DESIGN AND PLANNING SUBMISSION
PURPOSES. IT IS NOT INTENDED OR SUITABLE
FOR EITHER BUILDING REGULATIONS OR
CONSTRUCTION PURPOSES AND SHOULD NOT
BE USED FOR SUCH

Date: 25.02.2023 Scale: 1/50@A3 Revision: -

Allen

architects



EXISTING FRONT ELEVATION

SCALE 1:50

0.0 0.5 1.0 1.5 2.0 2.5m


THIS DRAWING IS PREPARED SOLELY FOR
DESIGN AND PLANNING SUBMISSION
PURPOSES. IT IS NOT INTENDED OR SUITABLE
FOR EITHER BUILDING REGULATIONS OR
CONSTRUCTION PURPOSES AND SHOULD NOT
BE USED FOR SUCH

Date: 25.02.2023 Scale: 1/50@A3 Revision: -

Allen
architects

No.28 Denton Road, London N8 9NS

046_020

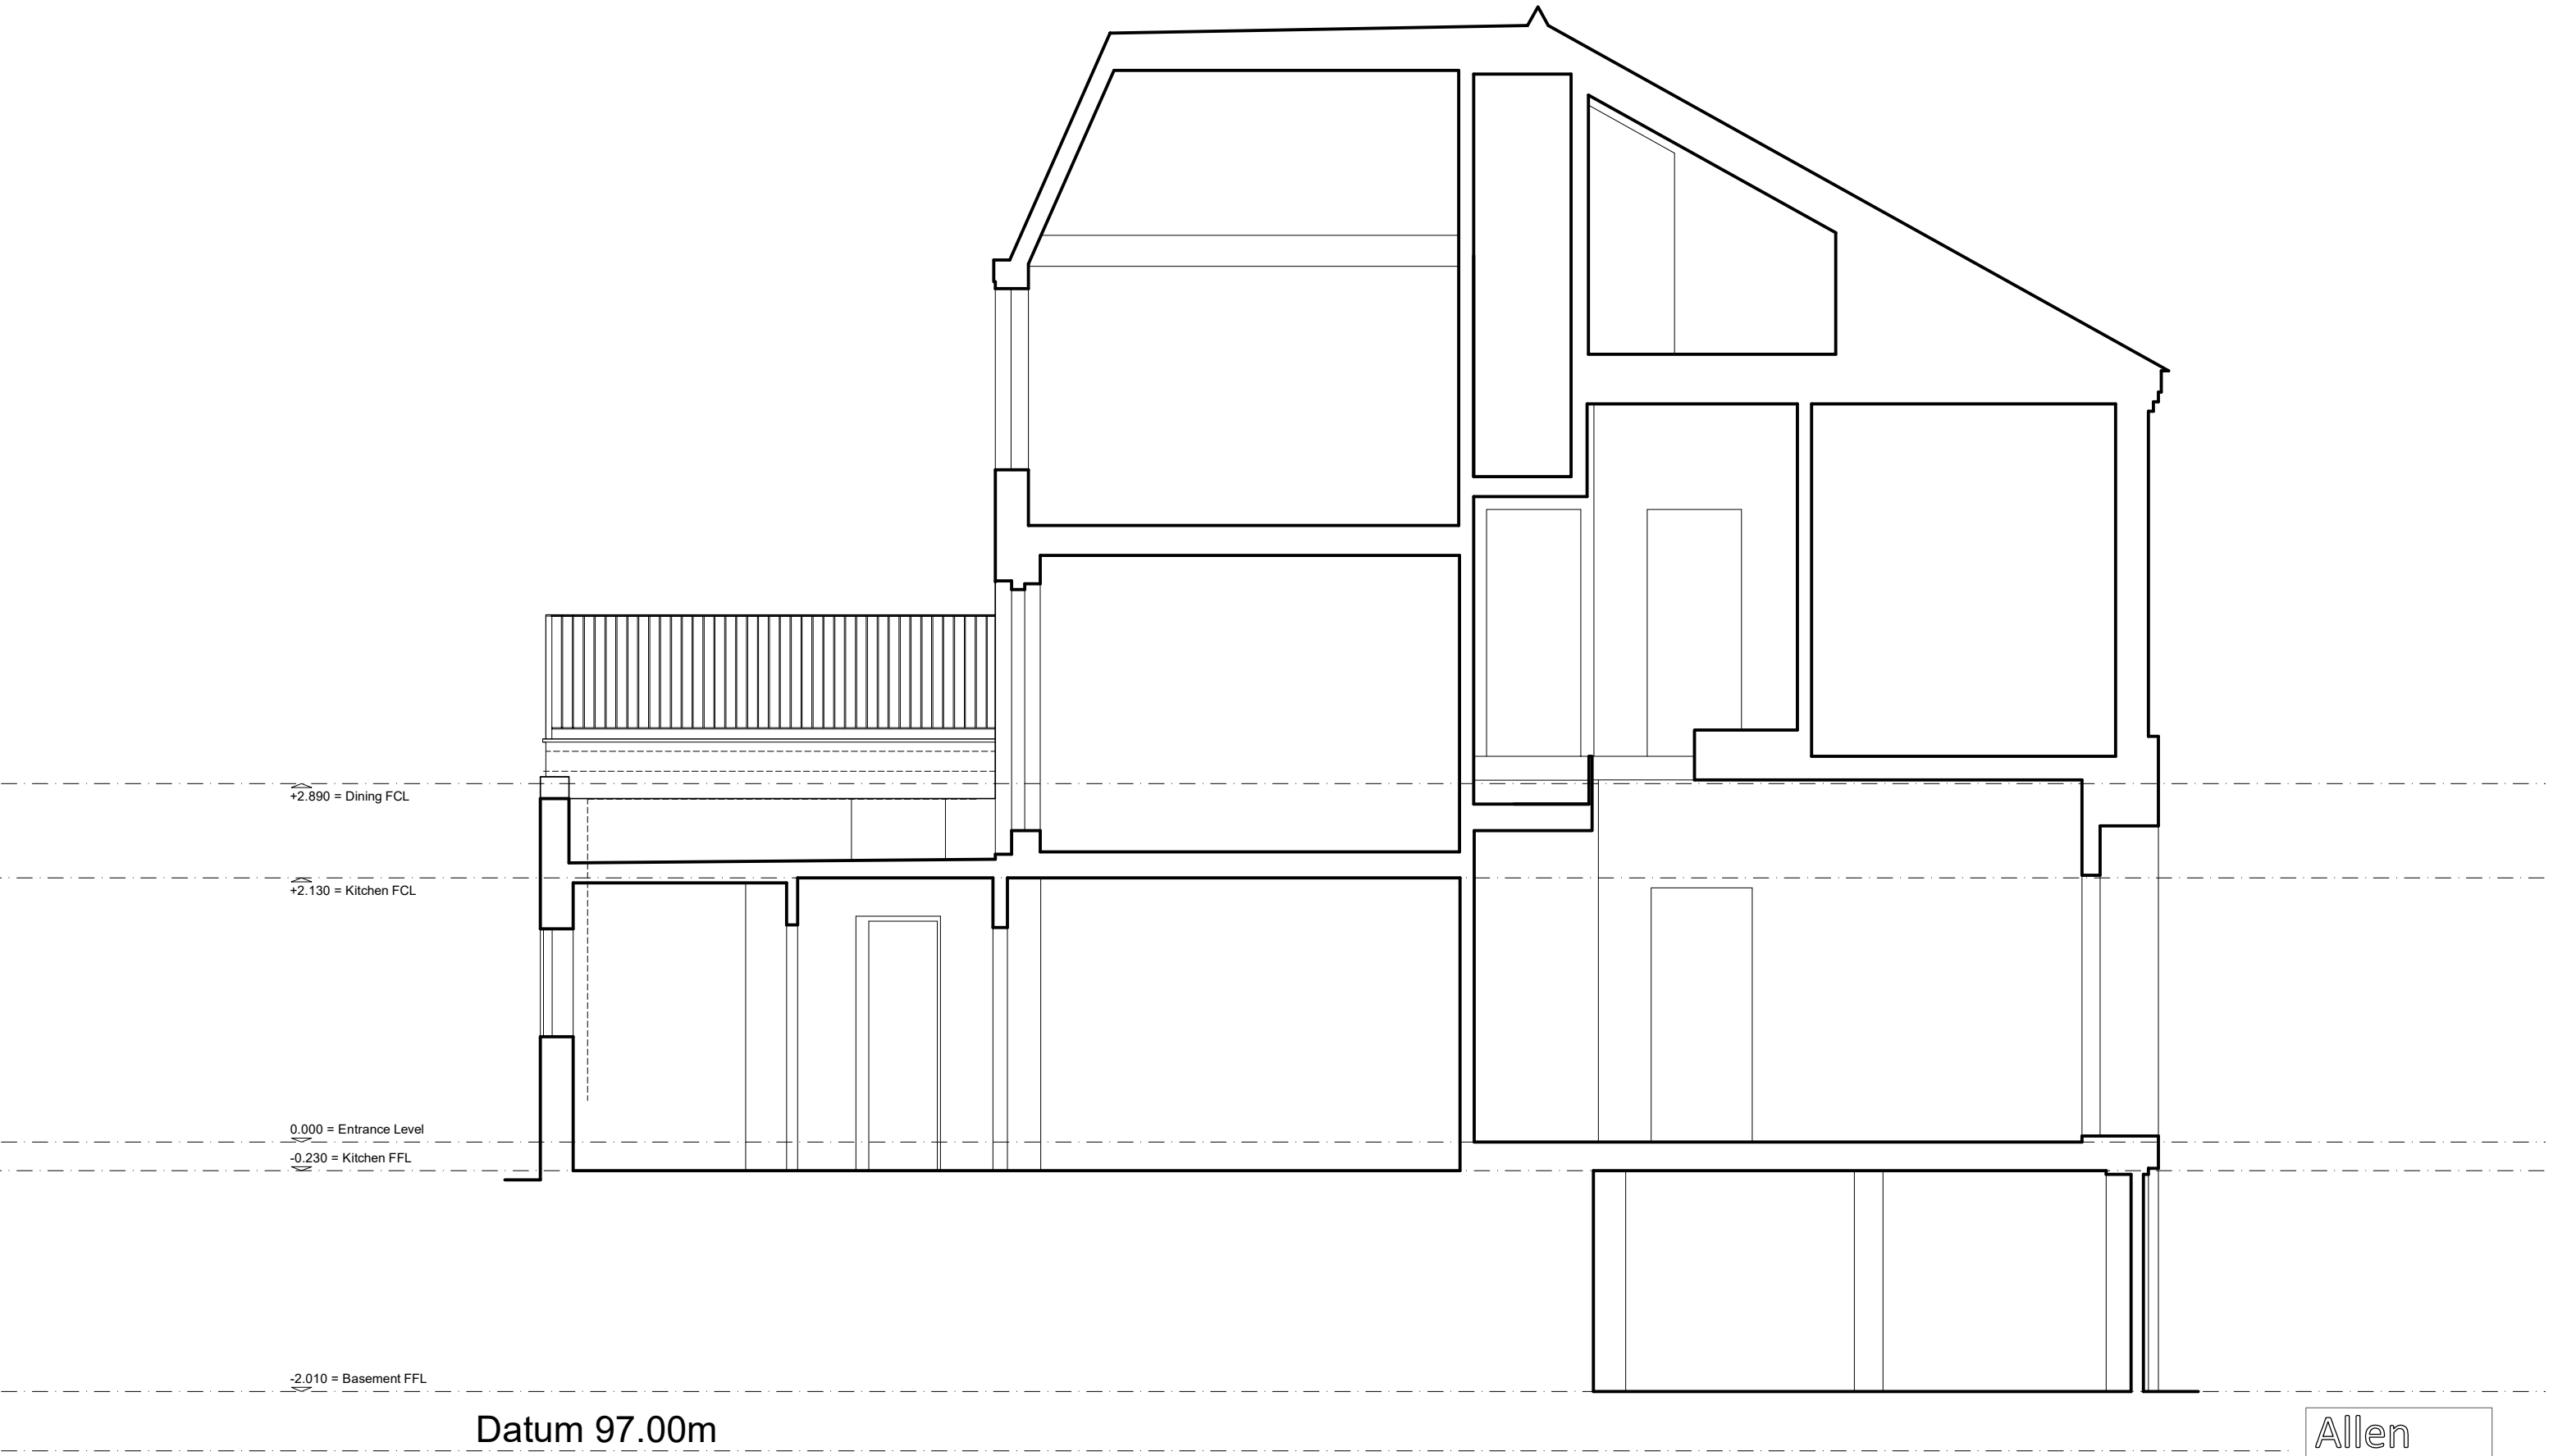

EXISTING SECTION A - A
SCALE 1:50
0.0 0.5 1.0 1.5 2.0 2.5m


THIS DRAWING IS PREPARED SOLELY FOR
DESIGN AND PLANNING SUBMISSION
PURPOSES. IT IS NOT INTENDED OR SUITABLE
FOR EITHER BUILDING REGULATIONS OR
CONSTRUCTION PURPOSES AND SHOULD NOT
BE USED FOR SUCH

Date: 25.02.2023 Scale: 1/50@A3 Revision: -

Allen
architects

No.28 Denton Road, London N8 9NS

046_030

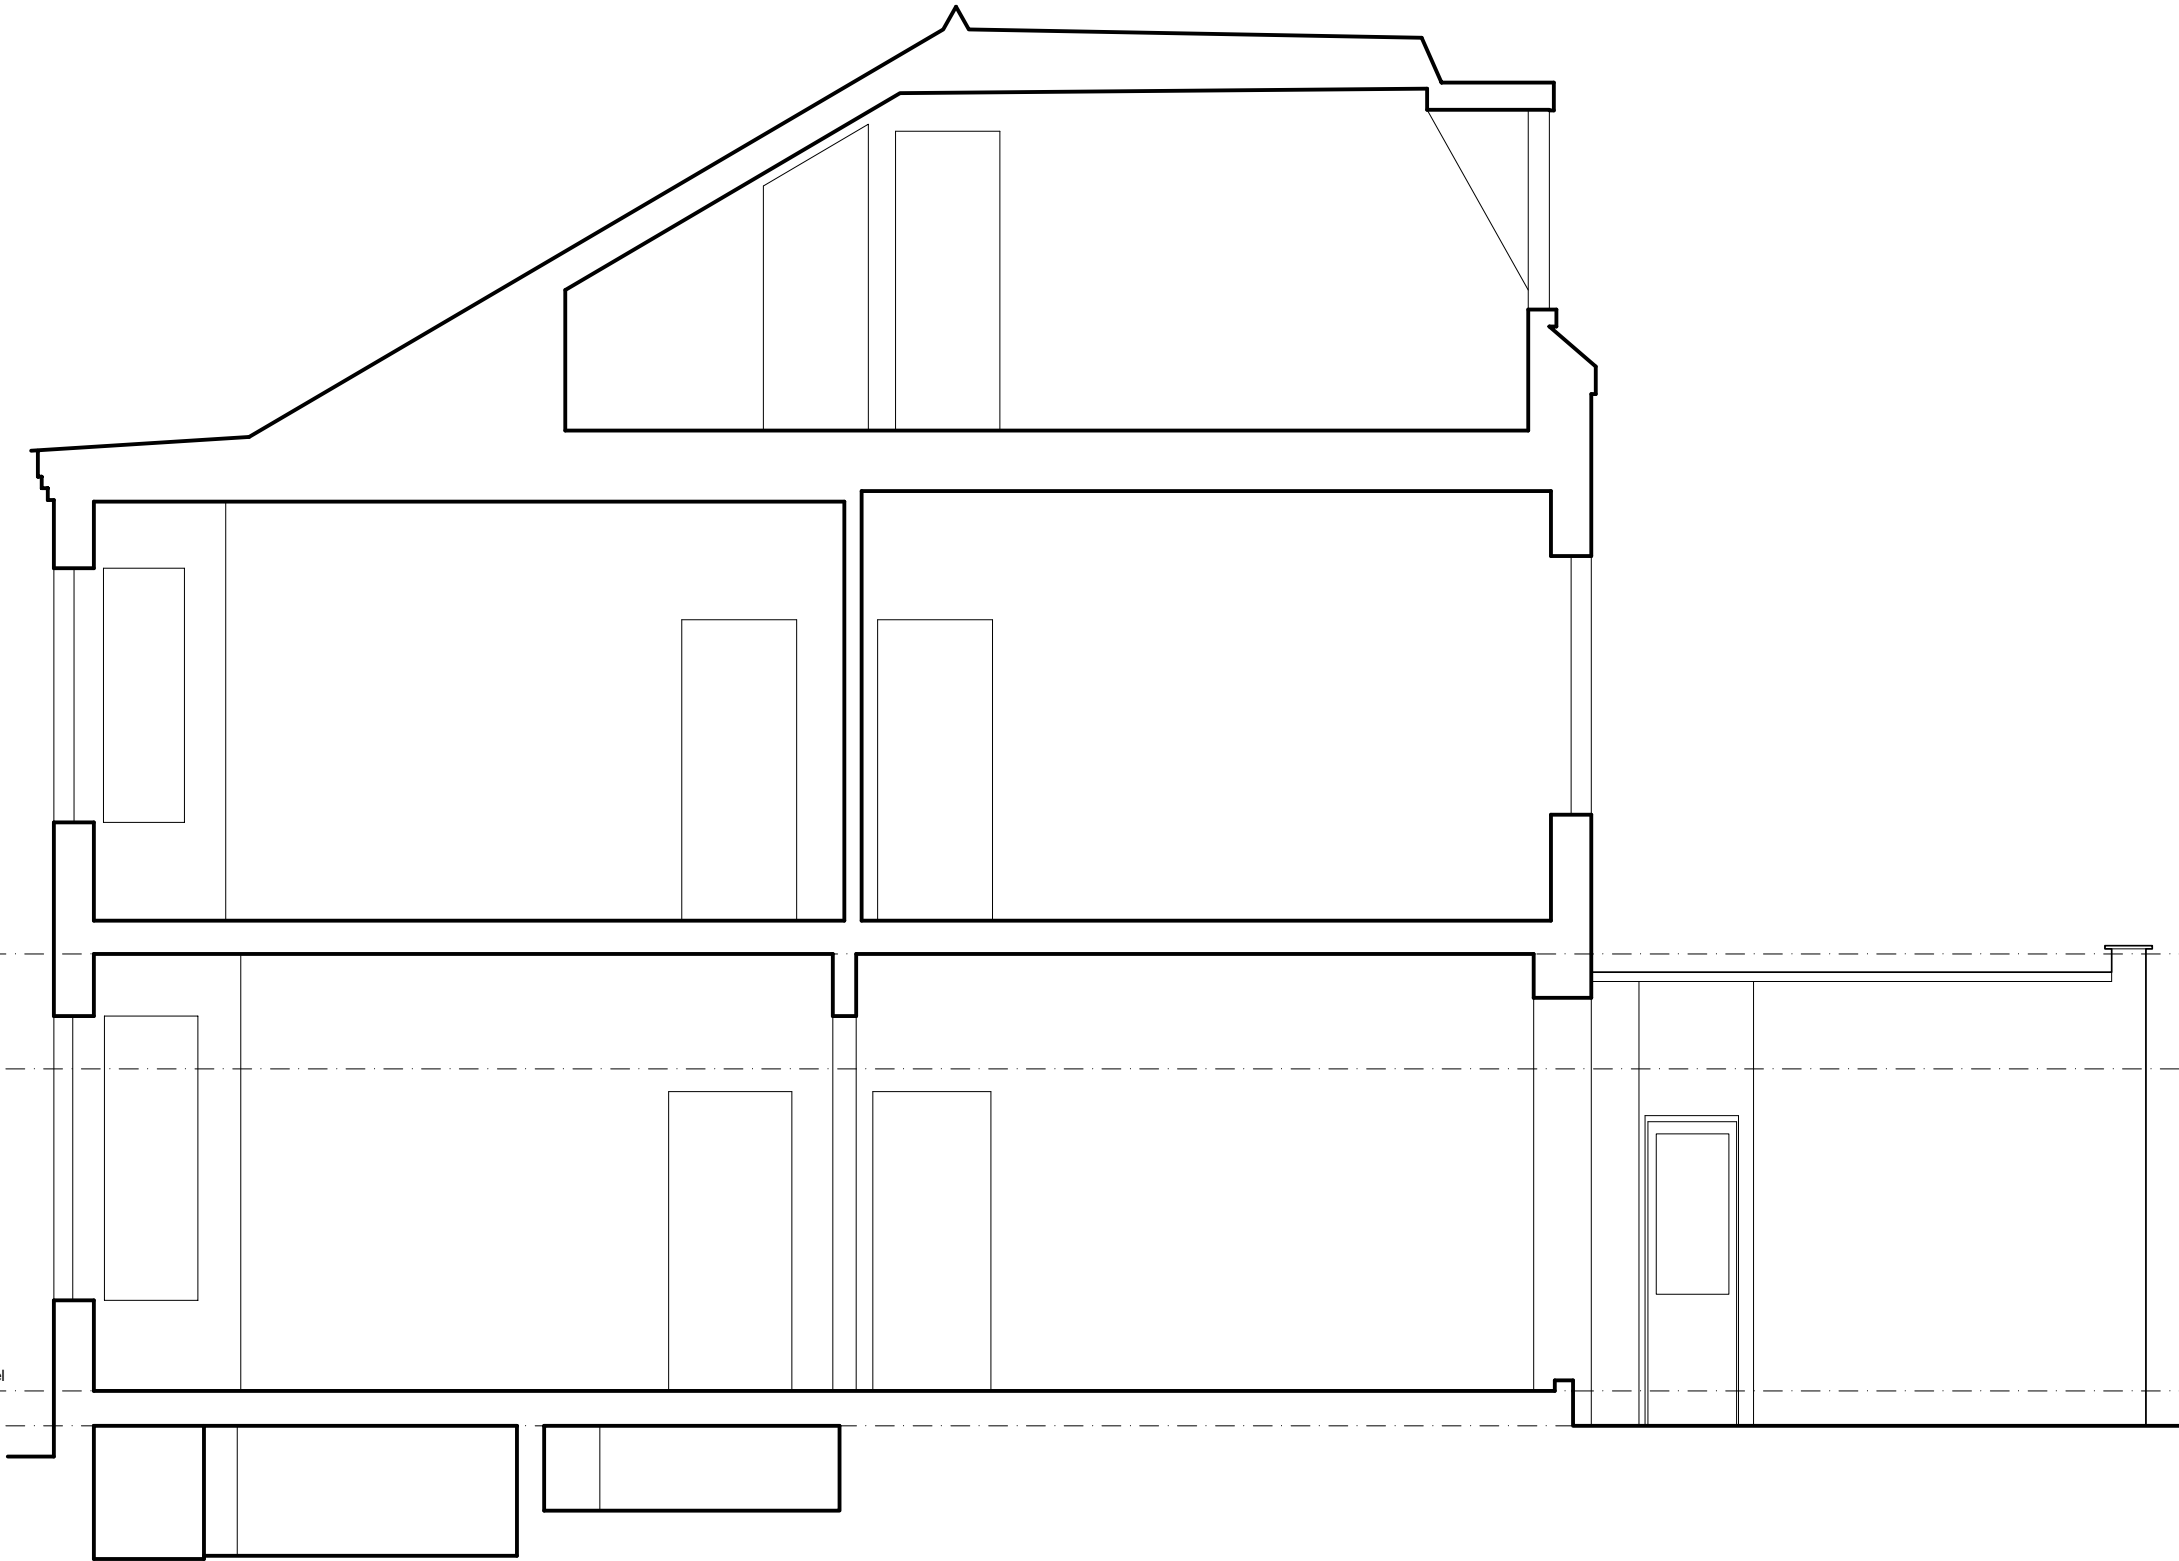

+2.890 = Dining FCL

+2.130 = Kitchen FCL

0.000 = Entrance Level

-0.230 = Kitchen FFL

-2.010 = Basement FFL

EXISTING SECTION B - B

SCALE 1:50

0.0 0.5 1.0 1.5 2.0 2.5m

THIS DRAWING IS PREPARED SOLELY FOR
DESIGN AND PLANNING SUBMISSION
PURPOSES. IT IS NOT INTENDED OR SUITABLE
FOR EITHER BUILDING REGULATIONS OR
CONSTRUCTION PURPOSES AND SHOULD NOT
BE USED FOR SUCH

Date: 25.02.2023 Scale: 1/50@A3 Revision: -

Allen
architects

No.28 Denton Road, London N8 9NS

046_031