



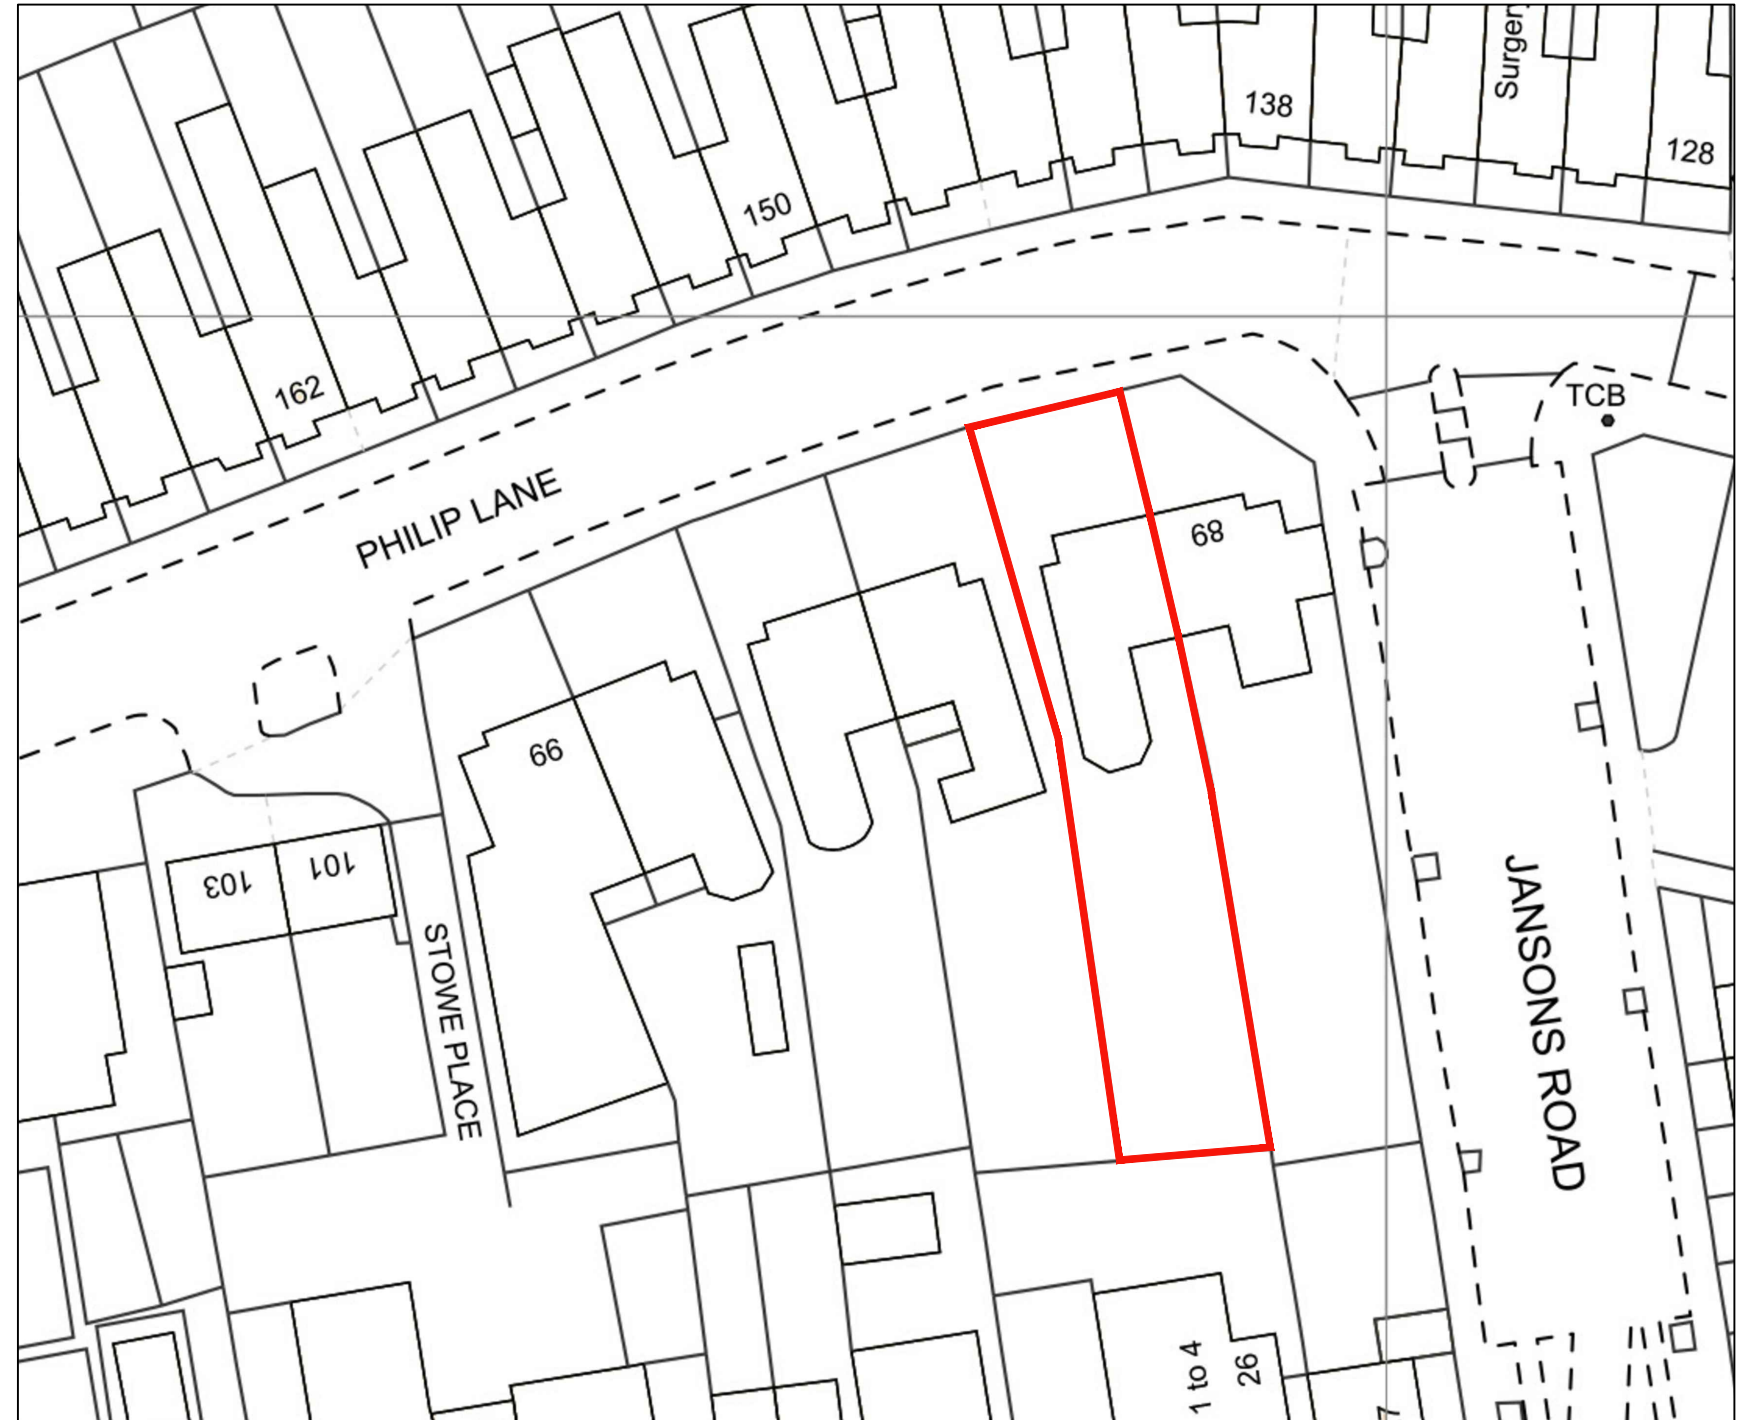

1 Location Plan
Scale: 1:1250 @ A3
Scale Bar 1:1250

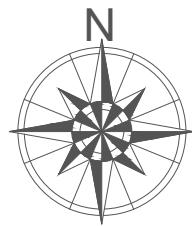

2 Block Plan
Scale: 1:500 @ A3
Scale Bar 1:500

					Client	Wates	Sheet Name	Scale	As indicated @ A3
					Project Name	Capital Works	Location & Block Plans	 Duncan House 1A Burnhill Road Beckenham Kent BR3 3LA Tel: 020 8658 3538	
P1	Planning	MA	SM	24.02.2023	Project Location	91 Philip Lane, London N15 4JR			Project Status
Rev	Description	By	QA	DD.MM.YY			Drawing Nr.		BE091-PR-DR-ZZ-M2-B-PL001
© This drawing and any design hereon is the copyright of Potter Raper and must not be reproduced without their written consent. All drawings remain the property of Potter Raper. Figured dimension only to be taken from this drawing. All dimensions to be checked on site. Please inform Potter Raper immediately of any discrepancies before work proceeds.									