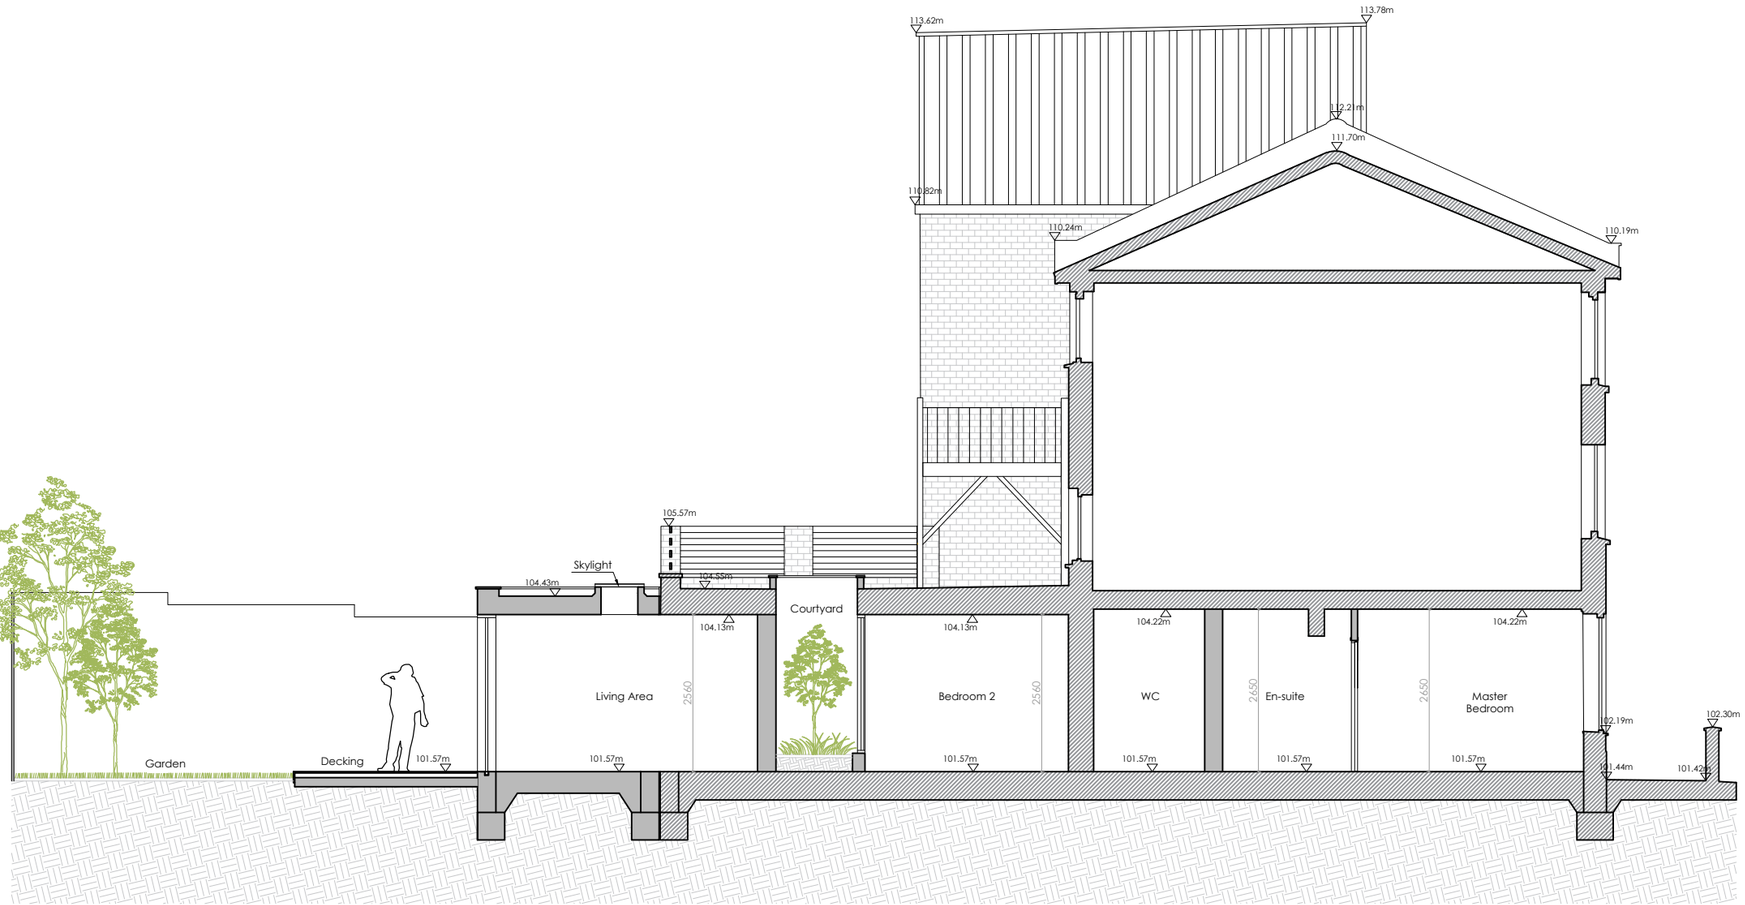


AWARE DESIGN LTD
architecture | design | town planning

45 Narrow Street
London E14 8DX
www.awaredesign.co.uk
info@awaredesign.co.uk

Rev	By	Chkd	Appd.	REVISION	Al No	Date

LEGEND	
----------	Existing Fence and Building Line
	New Walls
	Existing Walls

All dimensions and levels are to be checked on site. We have followed the scale drawings provided by the client and their previous architect and we have no responsibility for any discrepancies arising on site it terms of site dimensions. Scaled dimensions are not to be used.

SCALE BAR
0m 1m 2m 3m 4m 5m

Client	Mrs Nada Faridane
Project	Flat 1 - 415 Archway Road N6 6HT London
Title	Proposed Section A - A

Project No.	Drg No.	Rev.
AW66	100-10	

Drawn.	Checked.	Appd.	Date.	Scale.
MP	AK	AK	March 2023	1:100 @ A3