


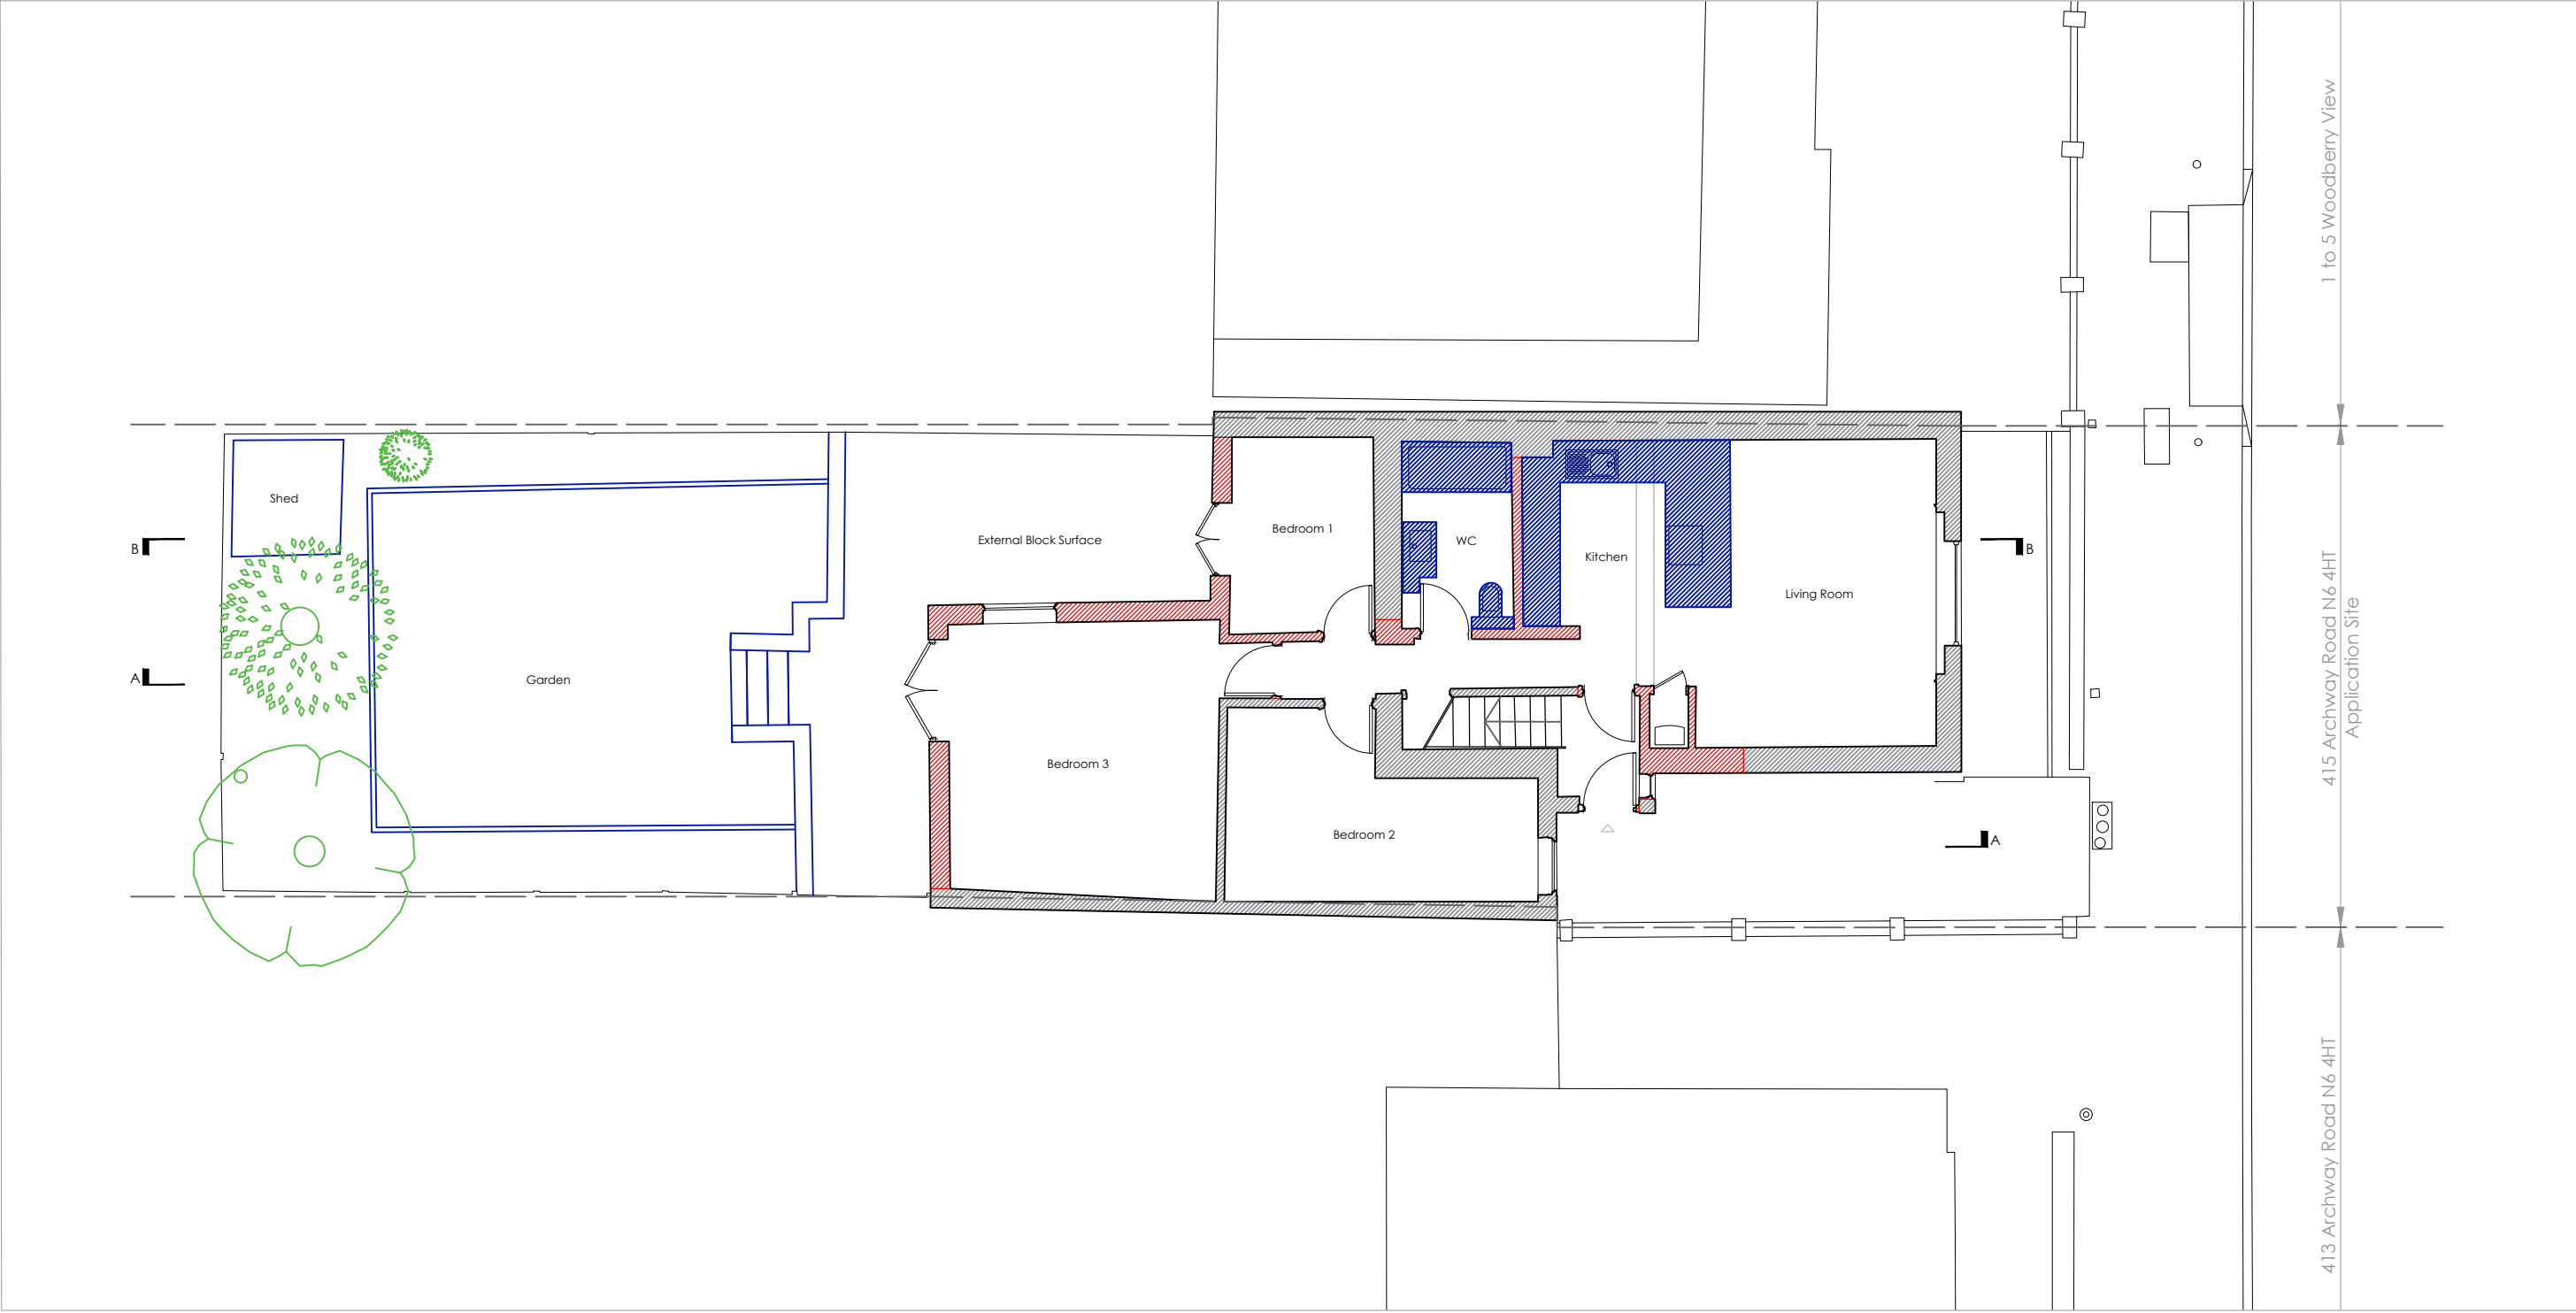

AWARE DESIGN LTD
architecture | design | town planning

45 Narrow Street
London E14 8DX
www.awaredesign.co.uk
info@awaredesign.co.uk

Rev	By	Chkd	Appd.	REVISION	At No	Date

LEGEND	
	Walls to be demolished
	Elements to be demolished
	Trees to be removed



Client		Mrs Nada Faridane		
Project		Flat 1 - 415 Archway Road N6 4HT London		
Title		Demolition Plan		
Project No.		AW66	Drw No.	100-07
Drawn: MP		Checked: AK	Appd: AK	Rev.
Date: March 2023		Scale: 1:100 @ A3		