


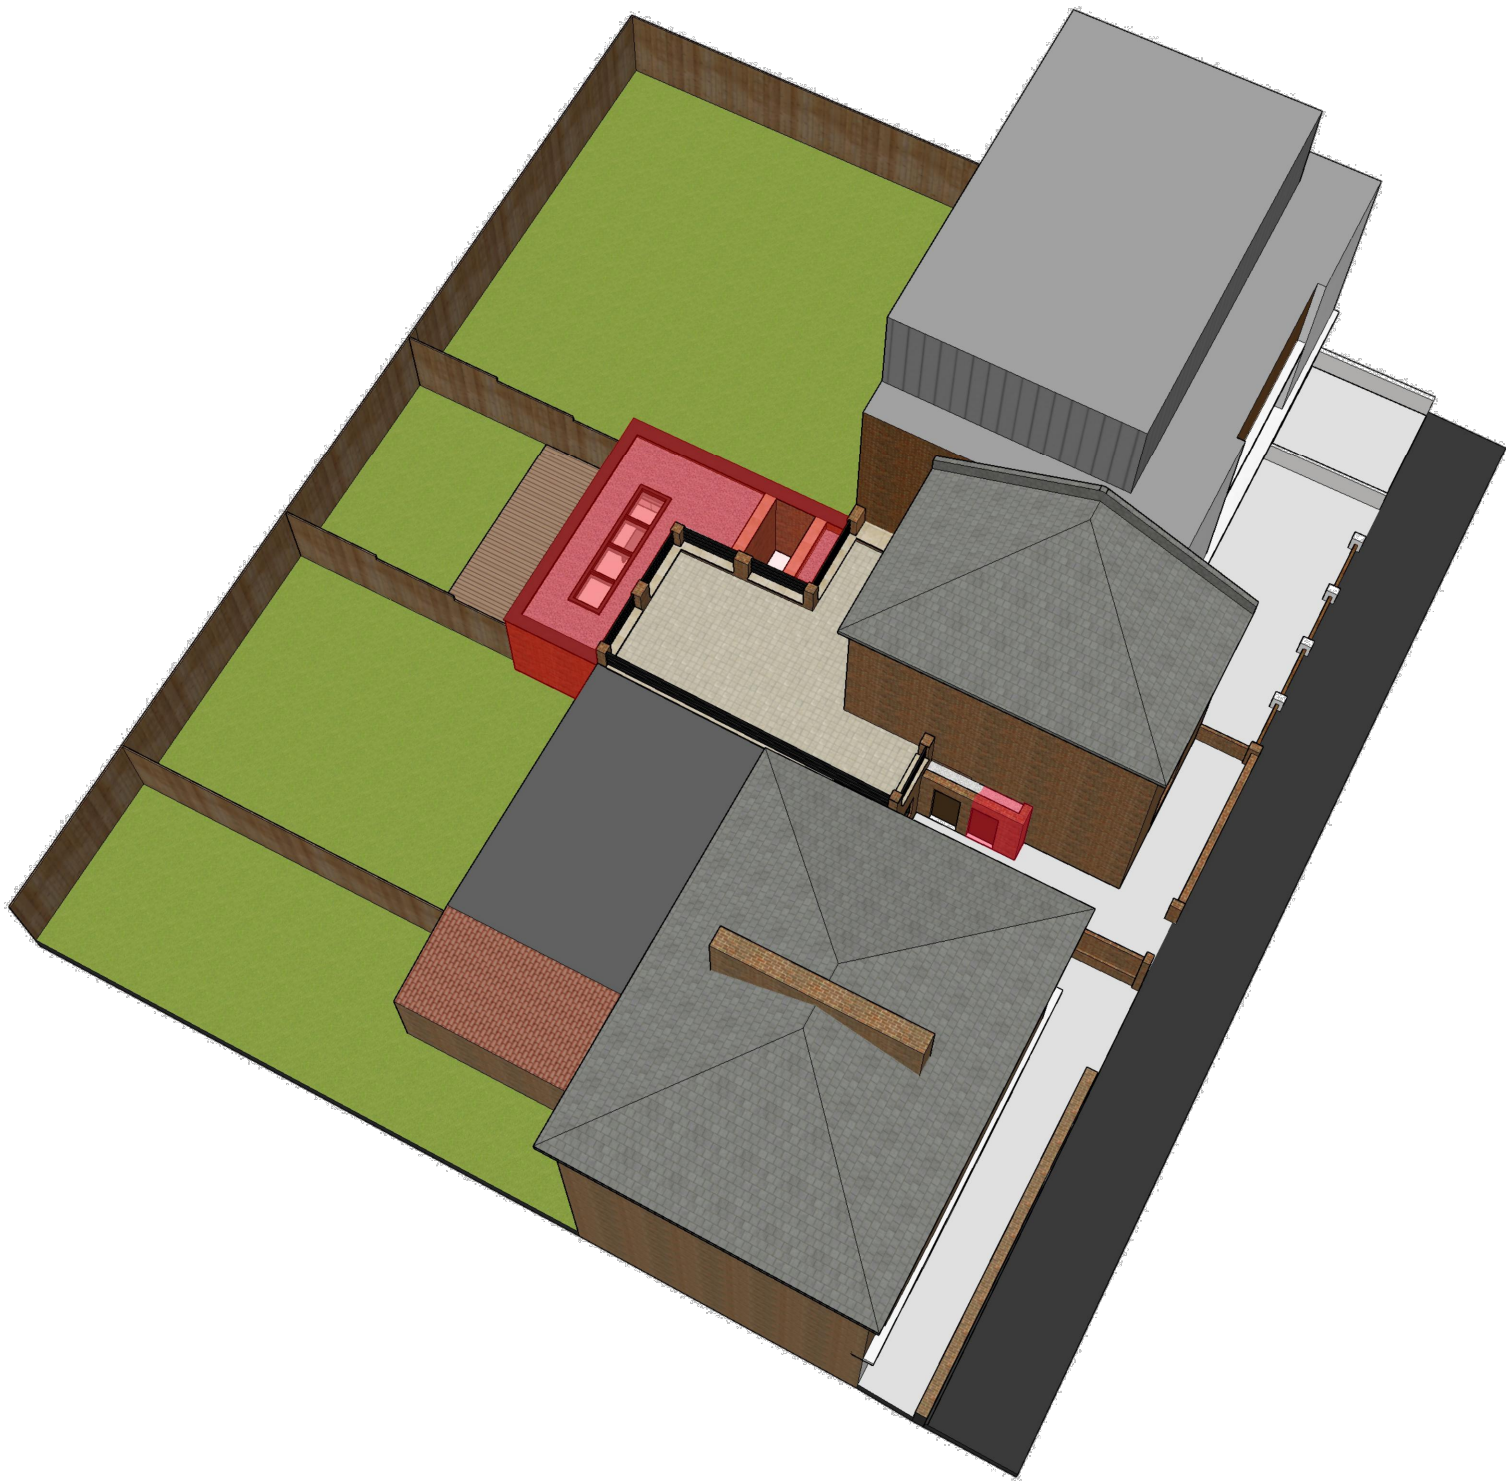

**AWARE DESIGN LTD**  
architecture | design | town planning

45 Narrow Street  
London E14 8DX  
[www.awaredesign.co.uk](http://www.awaredesign.co.uk)  
[info@awaredesign.co.uk](mailto:info@awaredesign.co.uk)

| Rev | By | Chkd | Appd. | REVISION | At No | Date |
|-----|----|------|-------|----------|-------|------|
|     |    |      |       |          |       |      |

| LEGEND      |                     |
|-------------|---------------------|
| <div></div> | New Building Volume |

|   |
|---|
| General Notes   |
| <p>All dimensions and levels are to be checked on site. We have followed the scale drawings provided by the client and their previous architect and we have no responsibility for any discrepancies arising on site &amp; terms of site dimensions. Scaled dimensions are not to be used.</p> |

|             |                                         |          |                  |            |
|-------------|-----------------------------------------|----------|------------------|------------|
| Client      | Mrs Nada Faridane                       |          |                  |            |
| Project     | Flat 1 - 415 Archway Road N6 4HT London |          |                  |            |
| Title       | 3D View (2 of 2)                        |          |                  |            |
| Project No. | AW66                                    | Dwg No.  | 100-15           | Rev.       |
| Drawn: MP   | Checked: AK                             | Appd: AK | Date: March 2023 | Scale: NTS |