




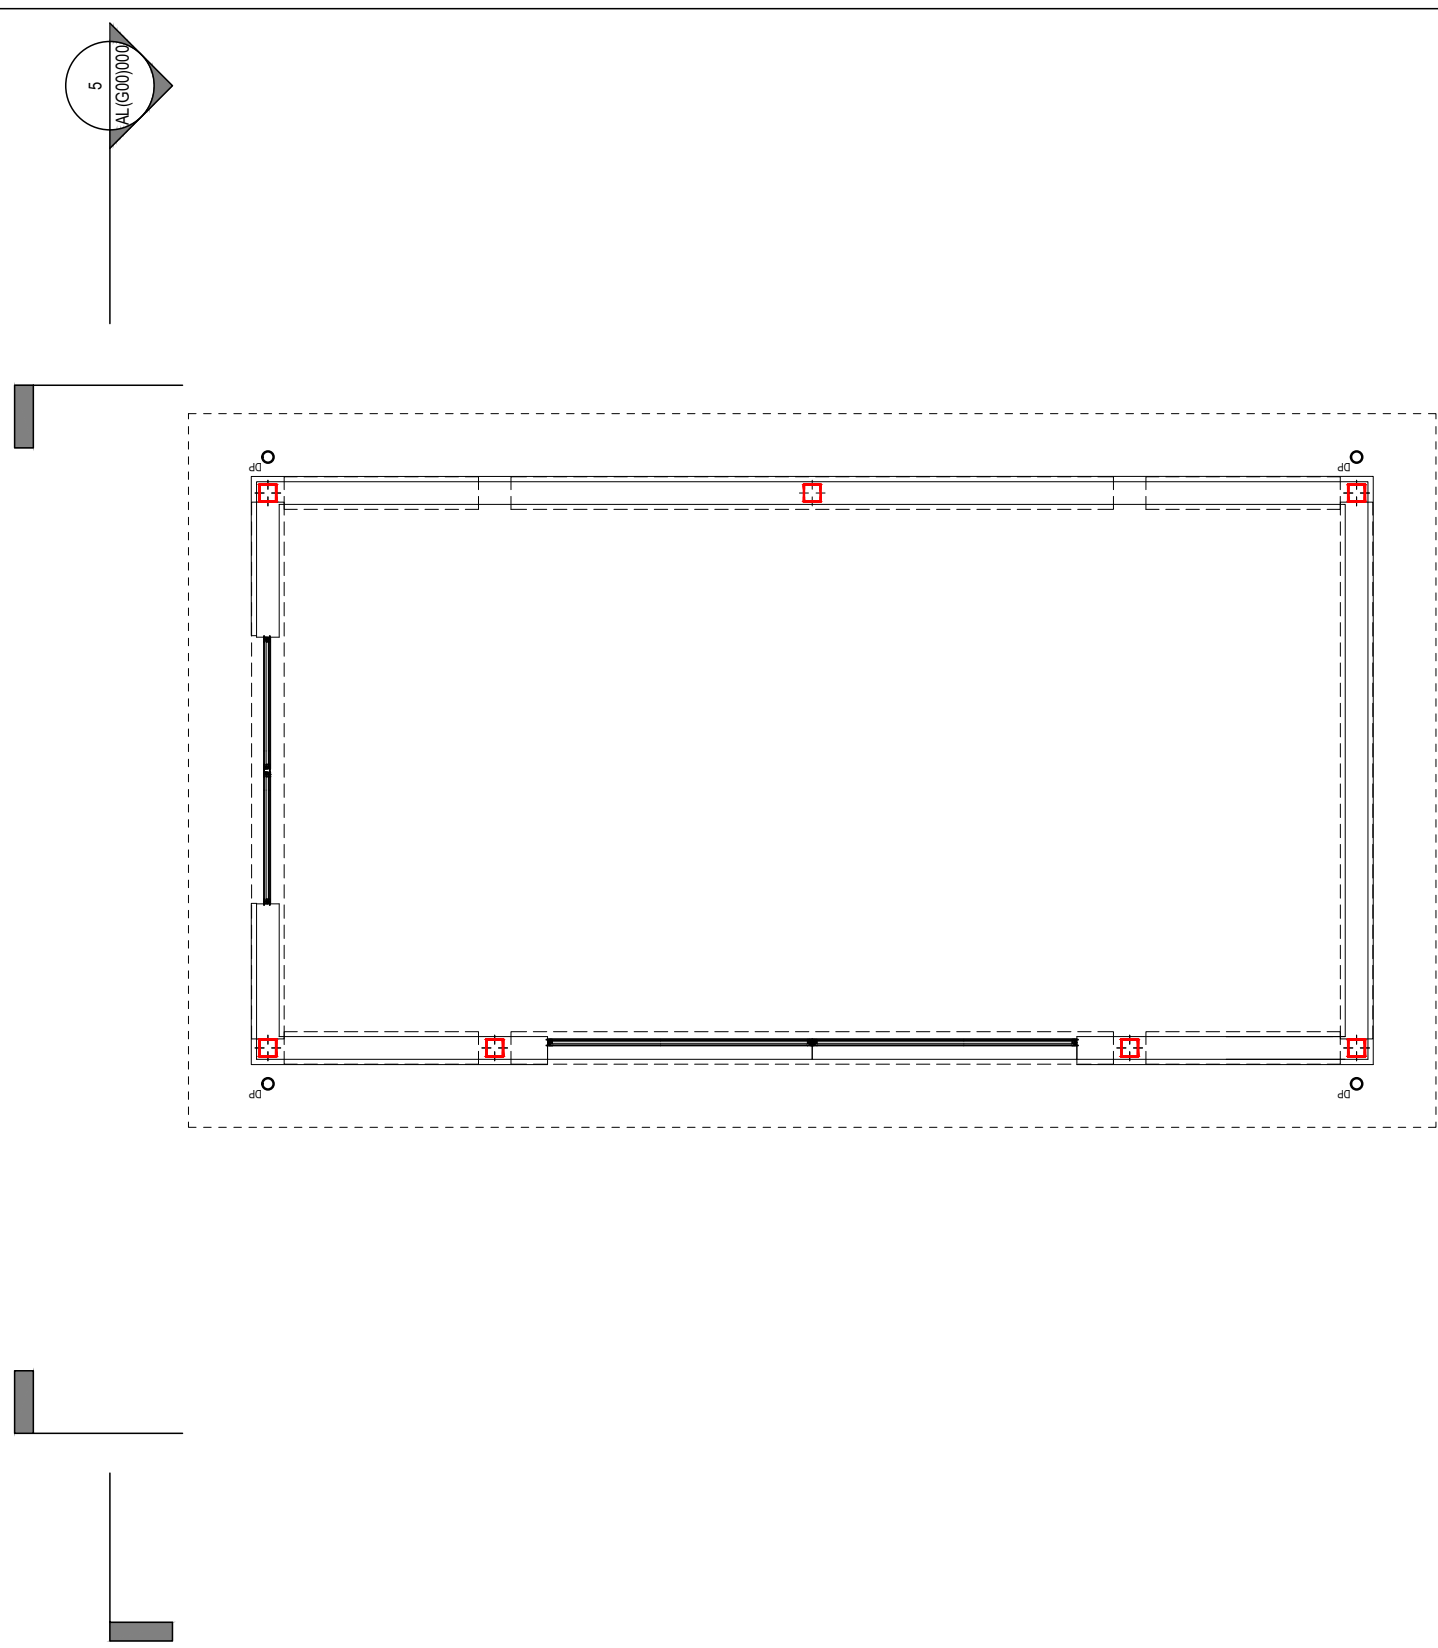


01 GARDEN BUILDING-FLOOR PLAN
1:50 @A1, 1:100@A3

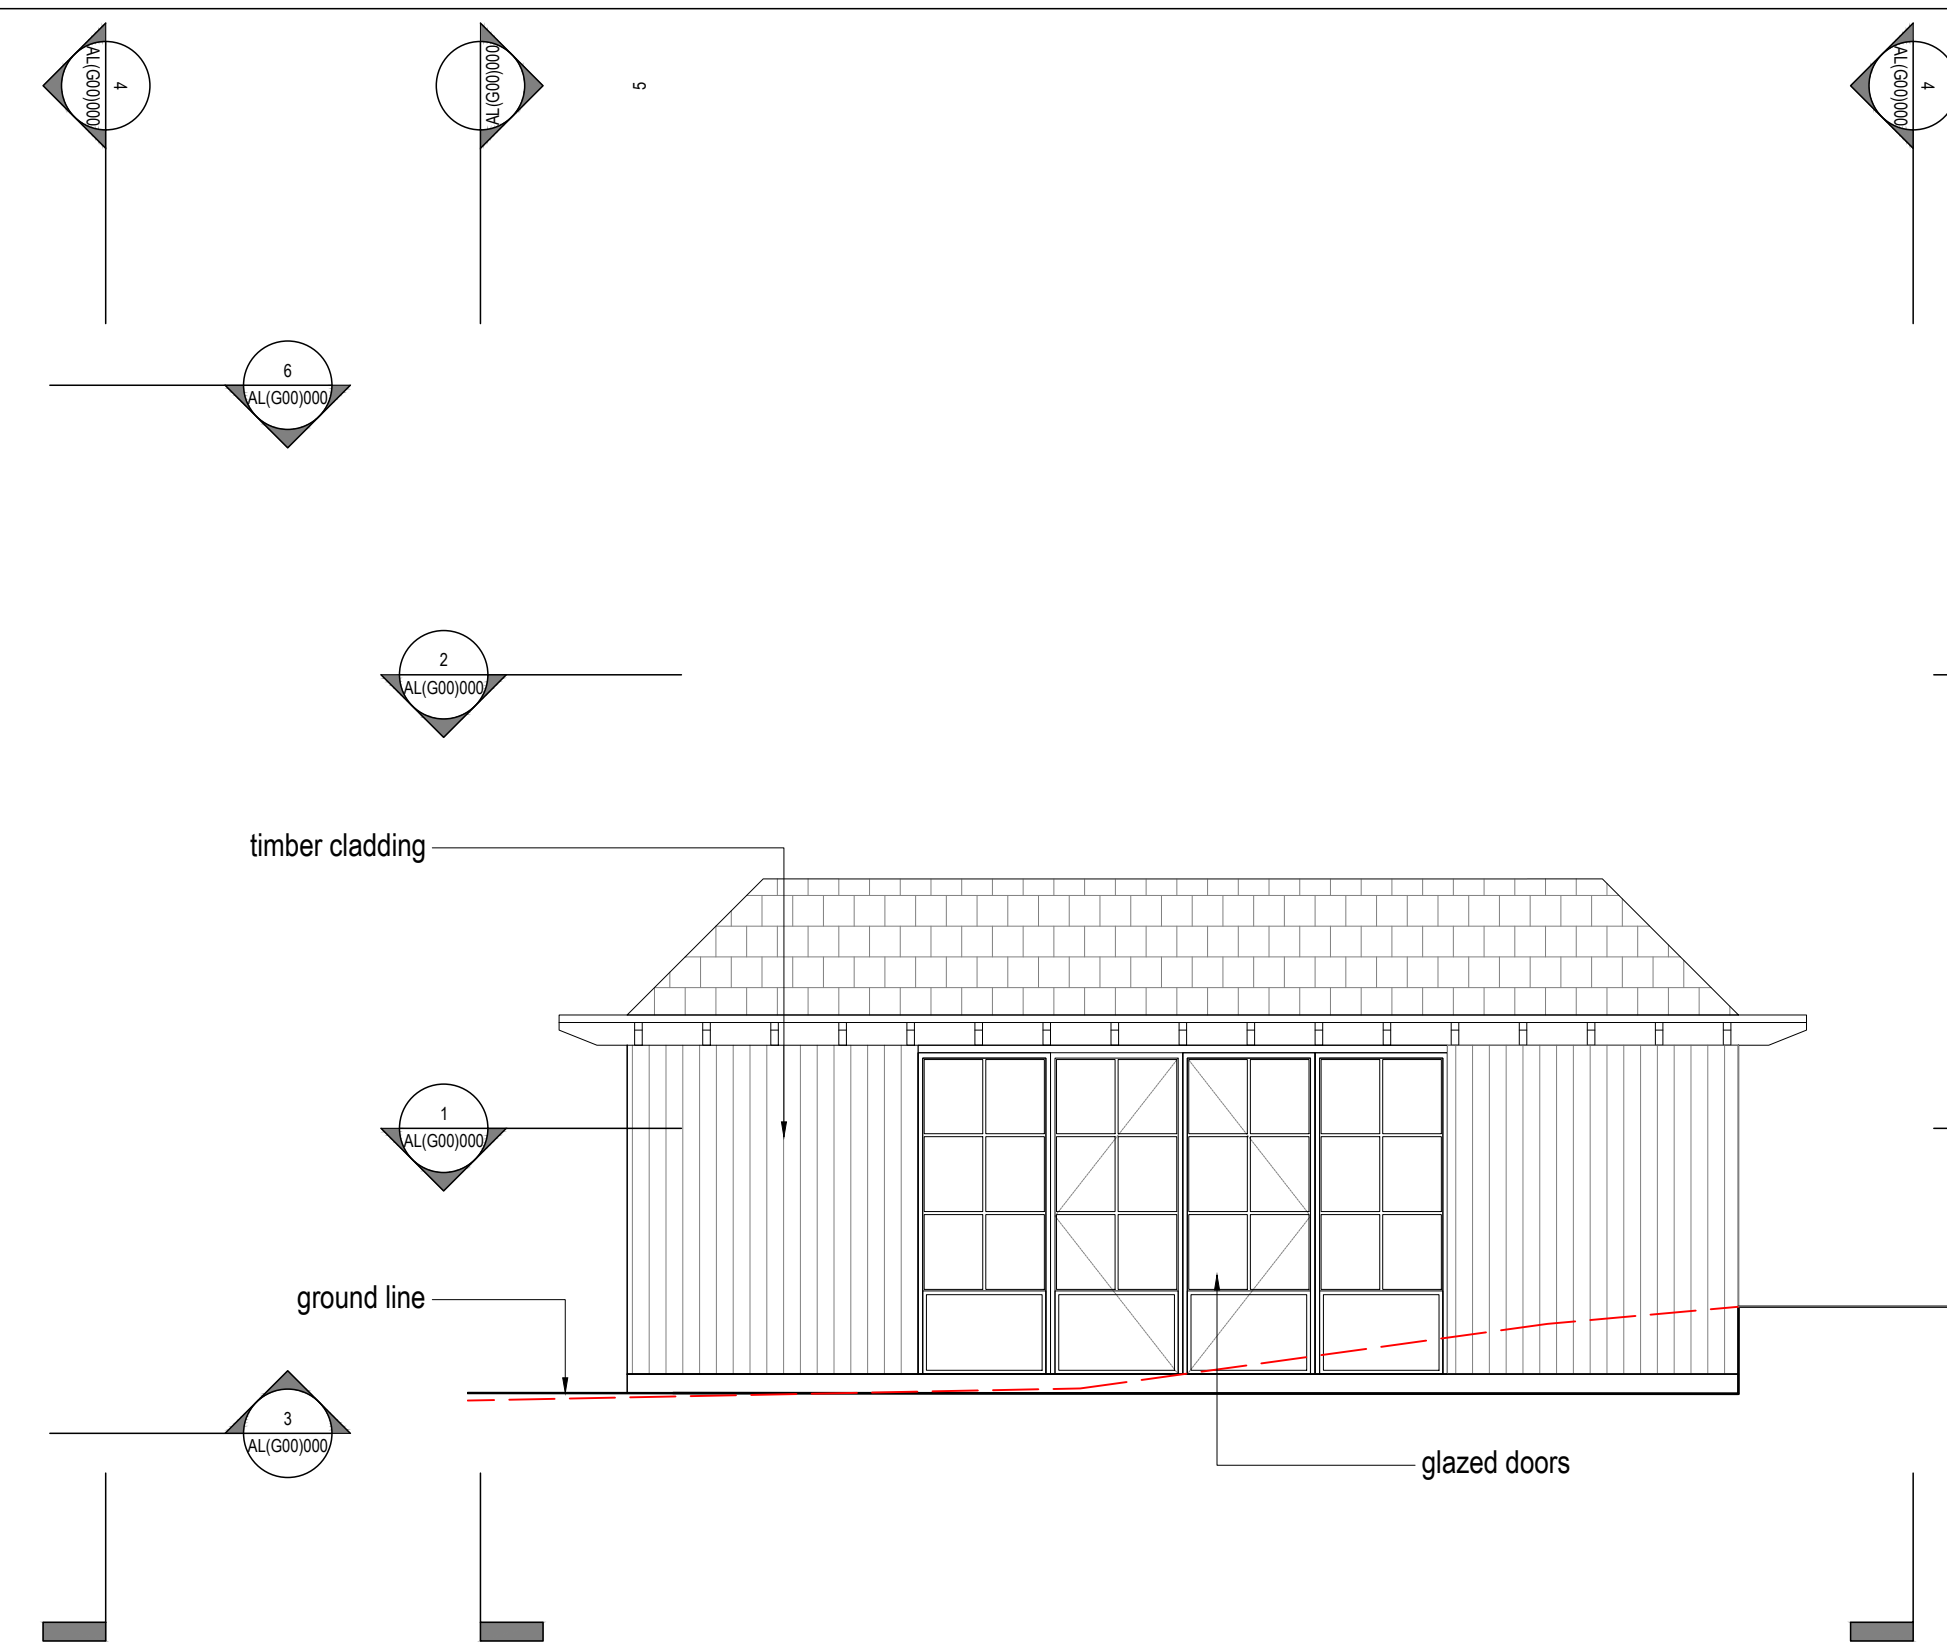


03 GARDEN BUILDING-FRONT ELEVATION
1:50 @A1, 1:100@A3

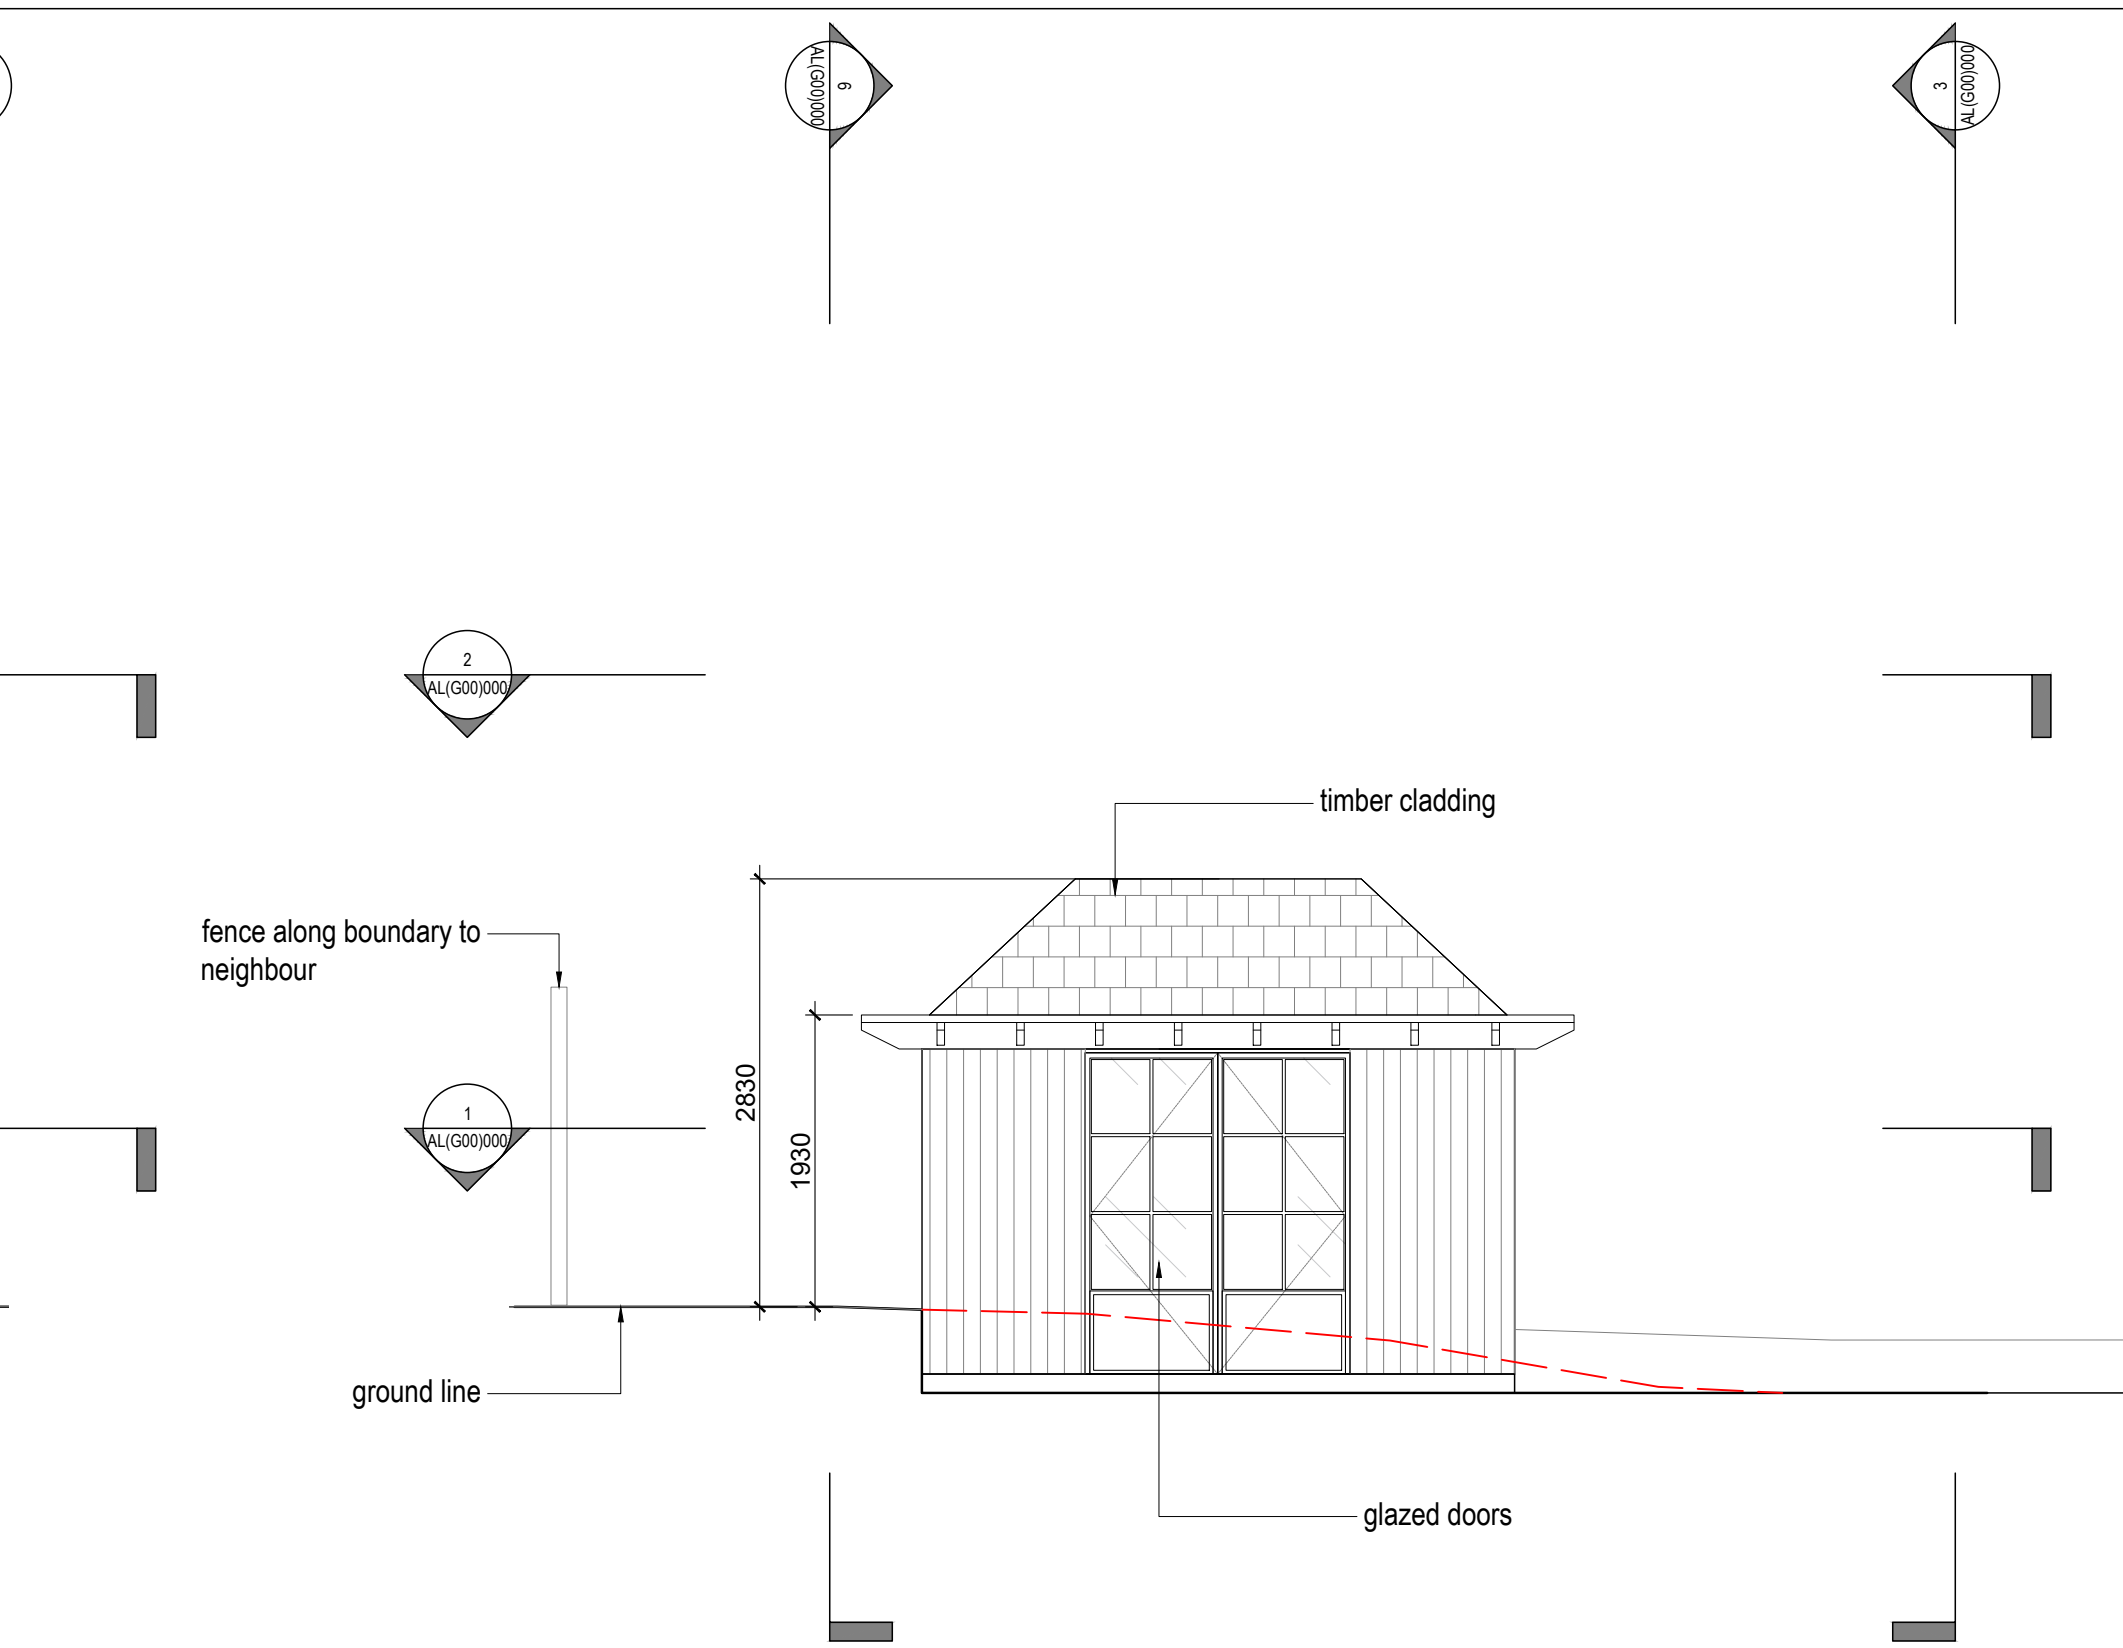


05 GARDEN BUILDING-SIDE ELEVATION
1:50 @A1, 1:100@A3

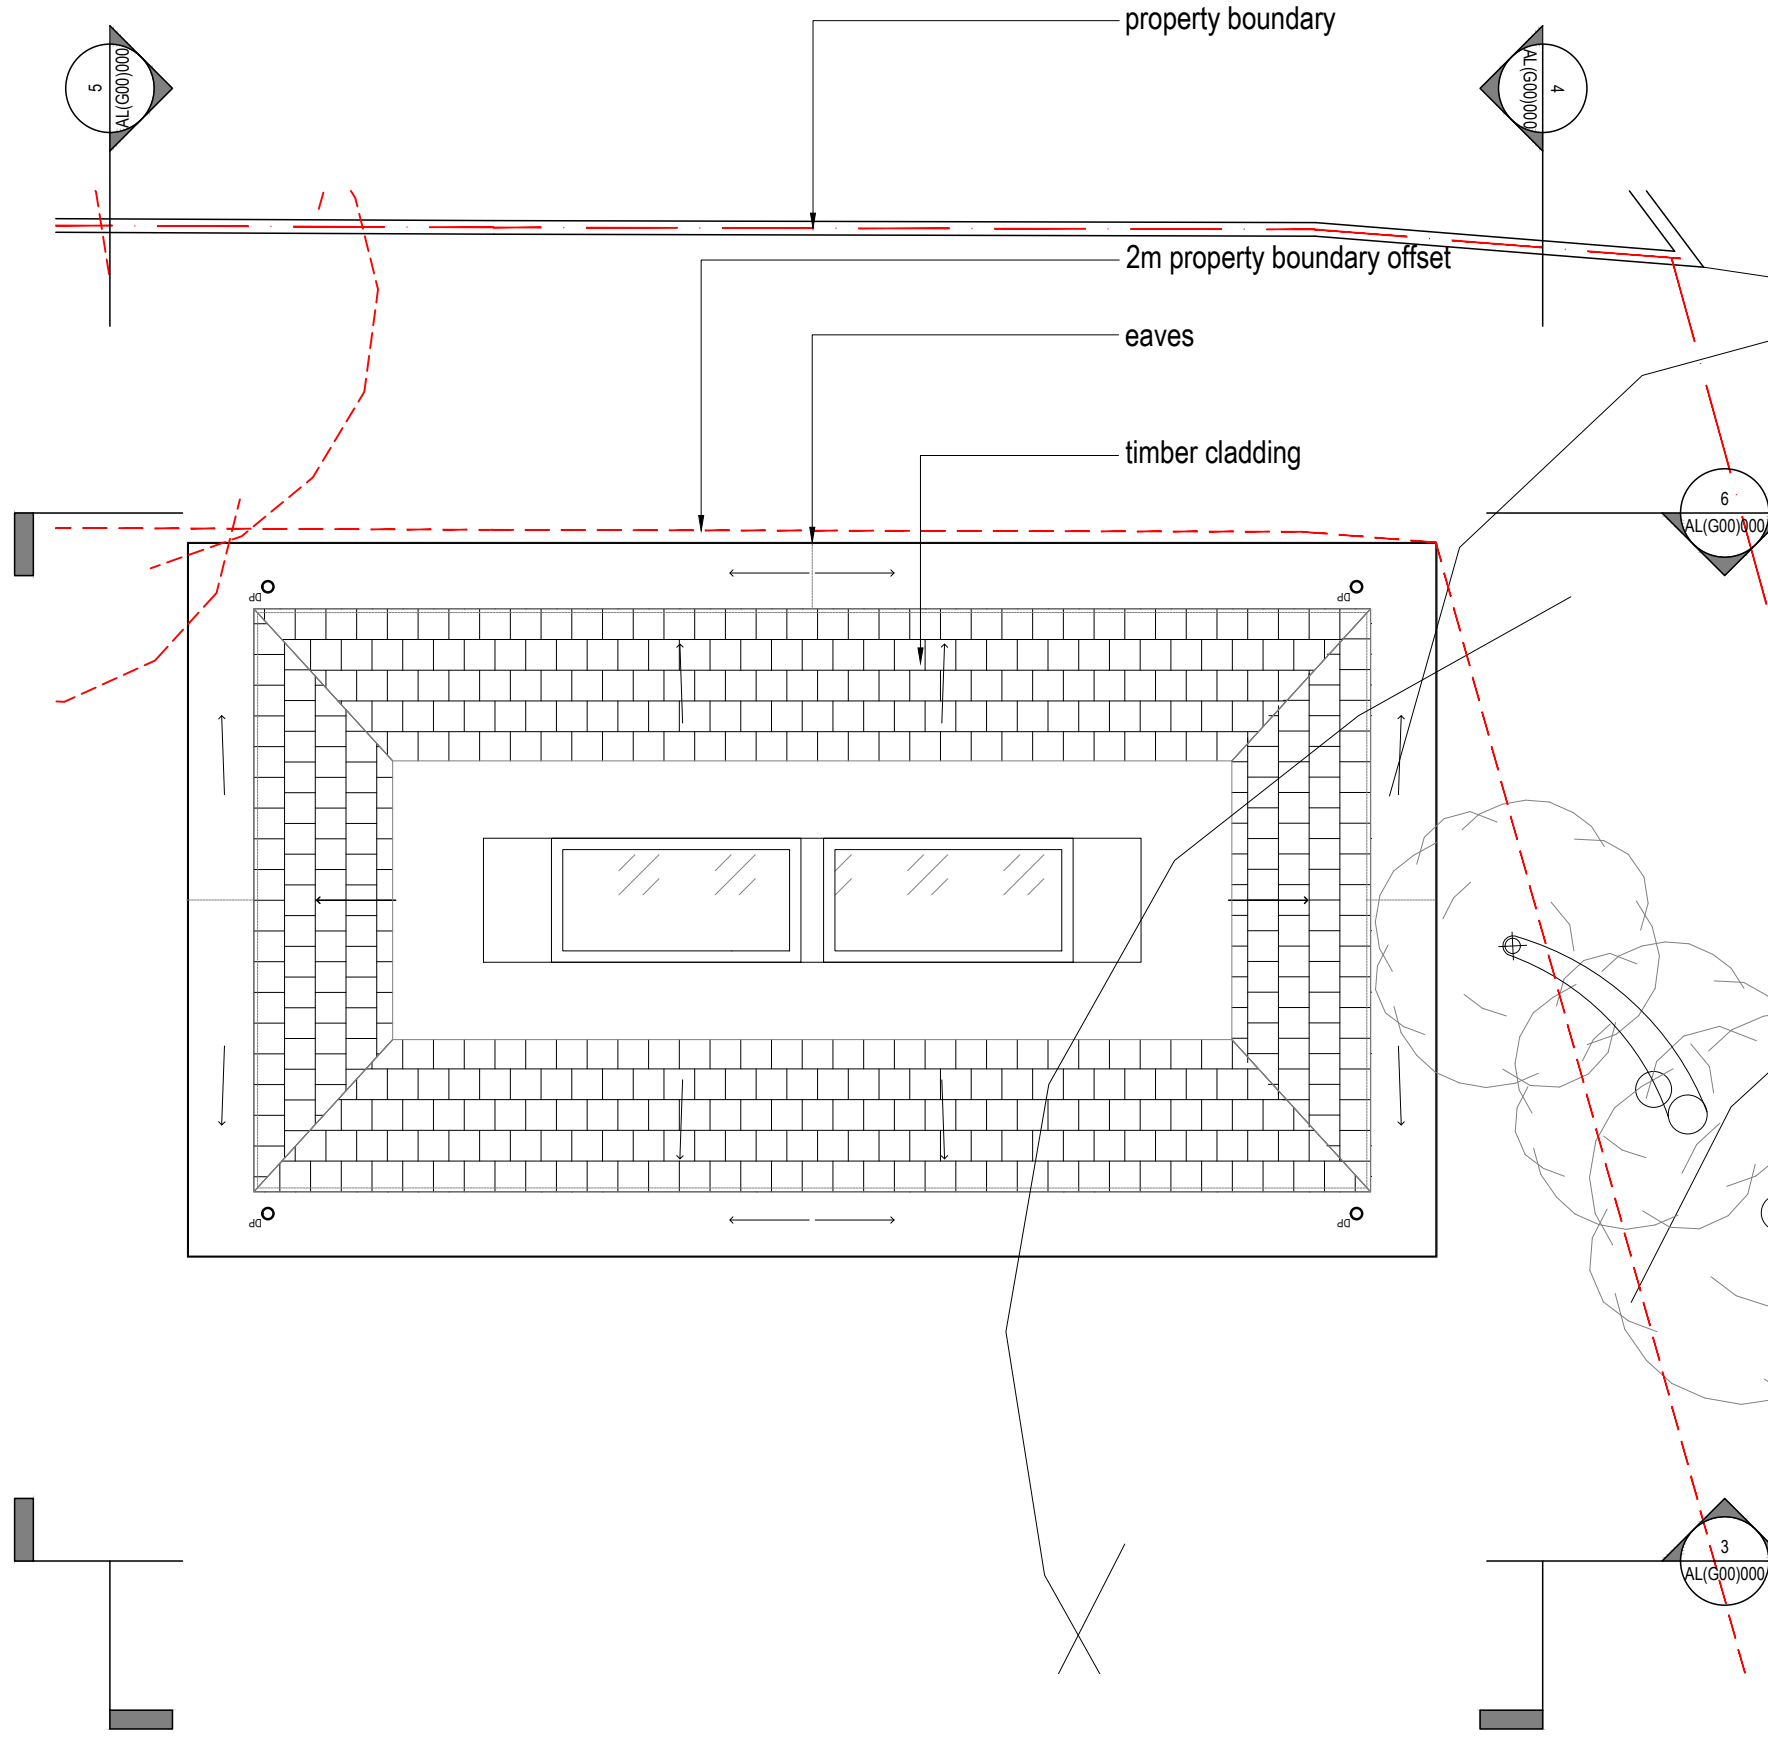

02 GARDEN BUILDING-ROOF PLAN
1:50 @A1, 1:100@A3

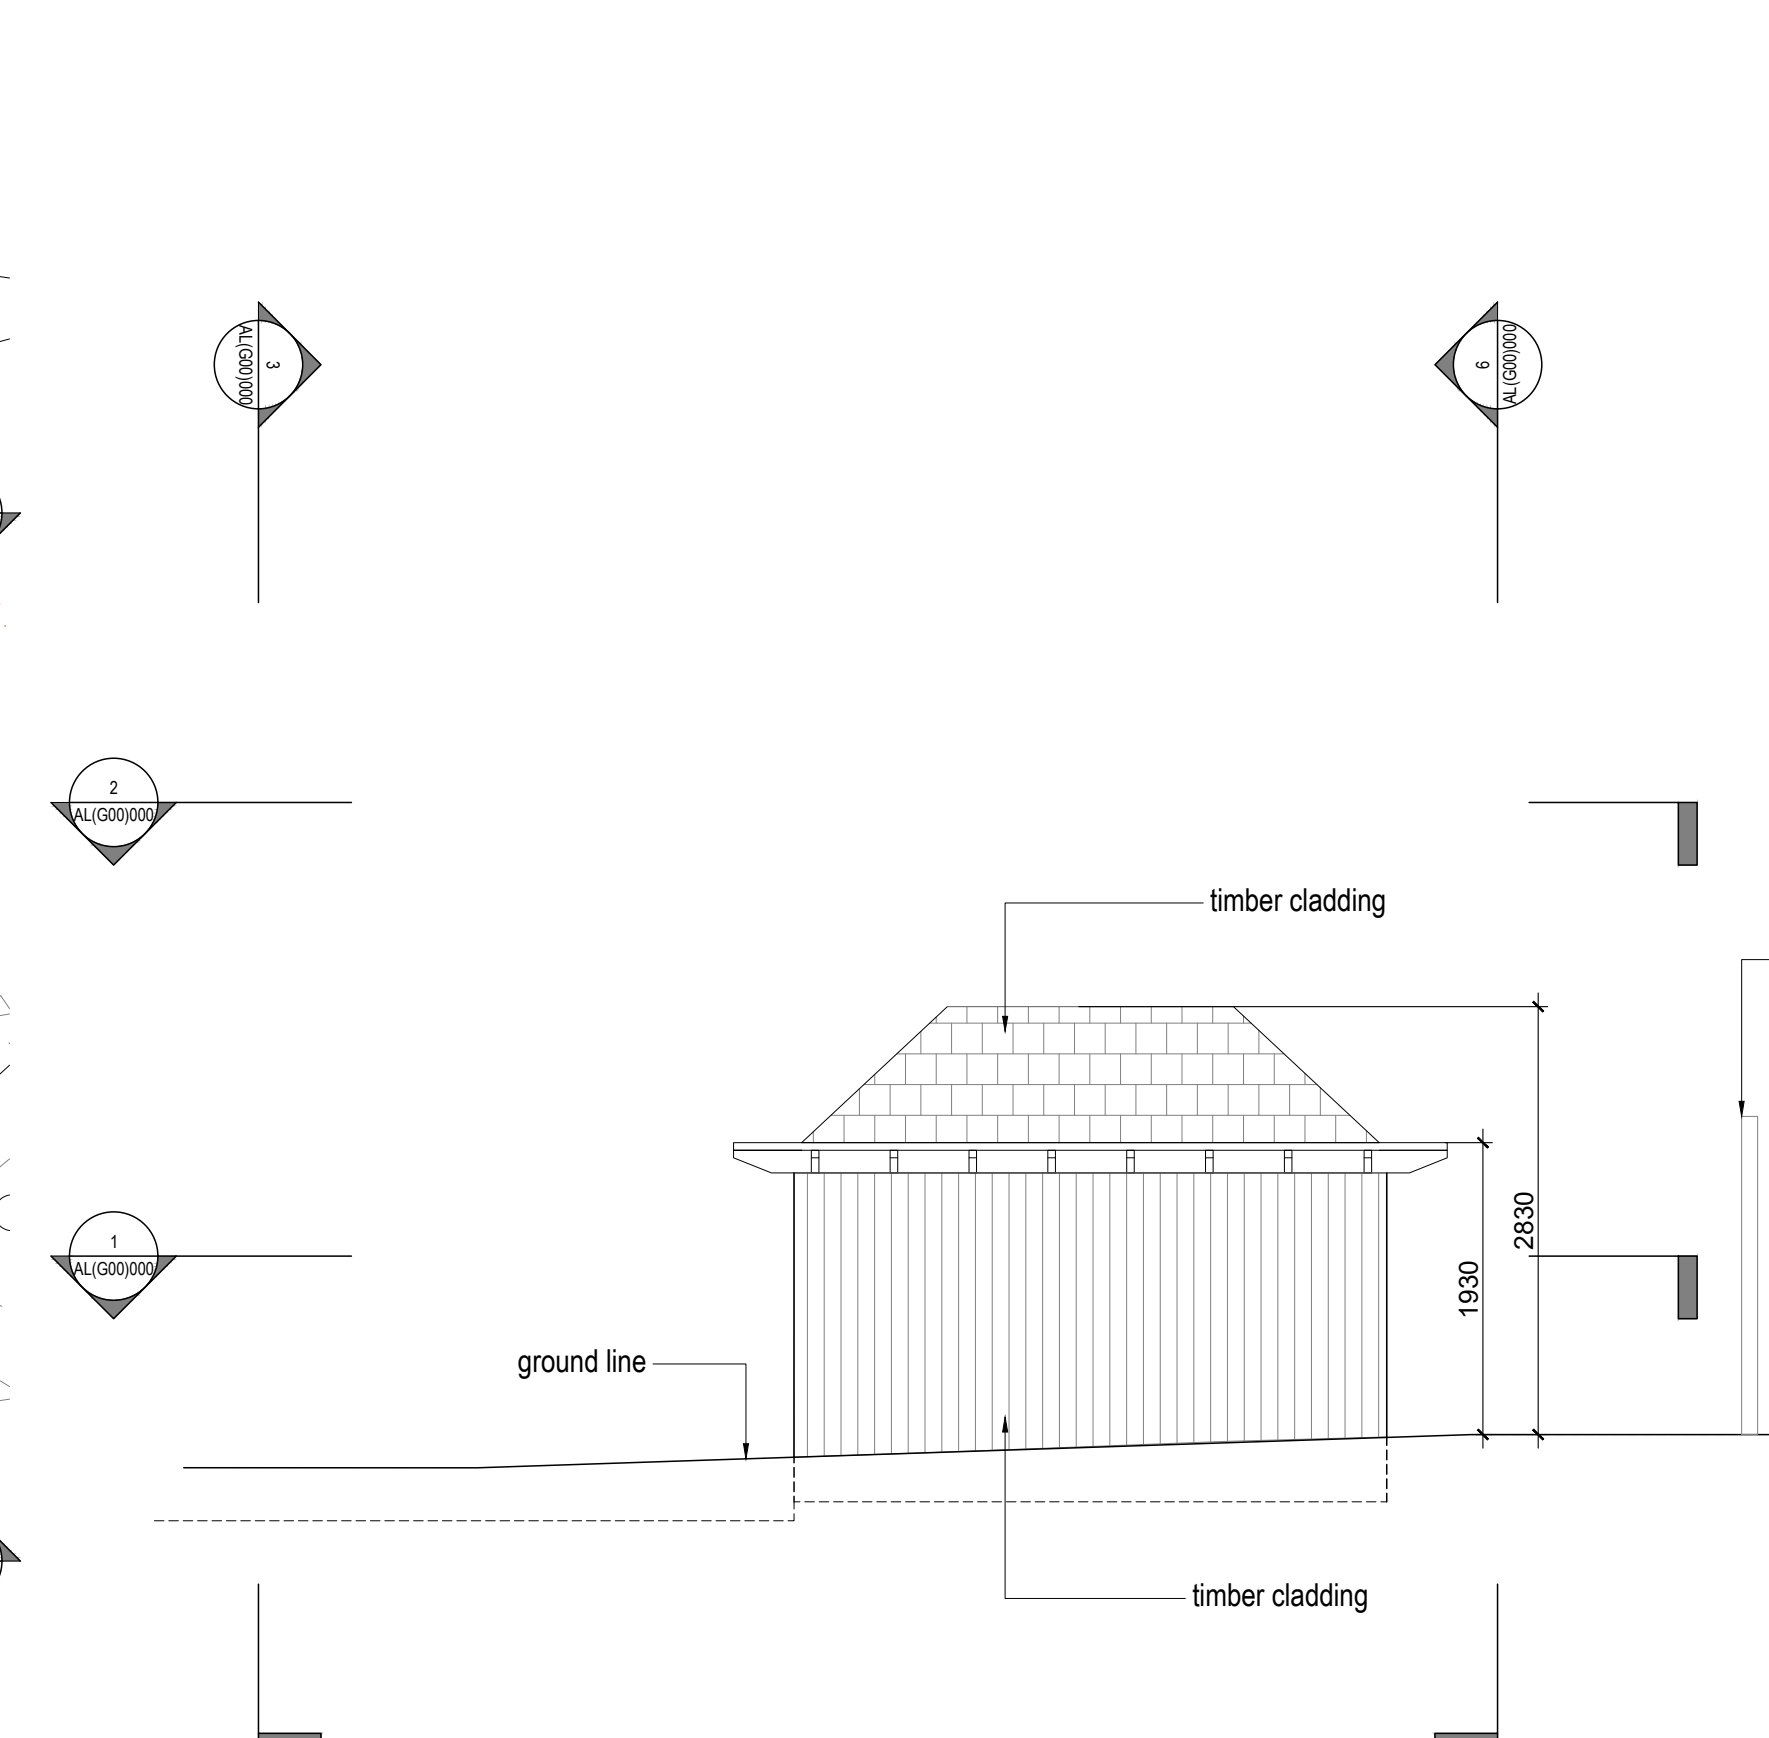

04 GARDEN BUILDING-SIDE ELEVATION
1:50 @A1, 1:100@A3

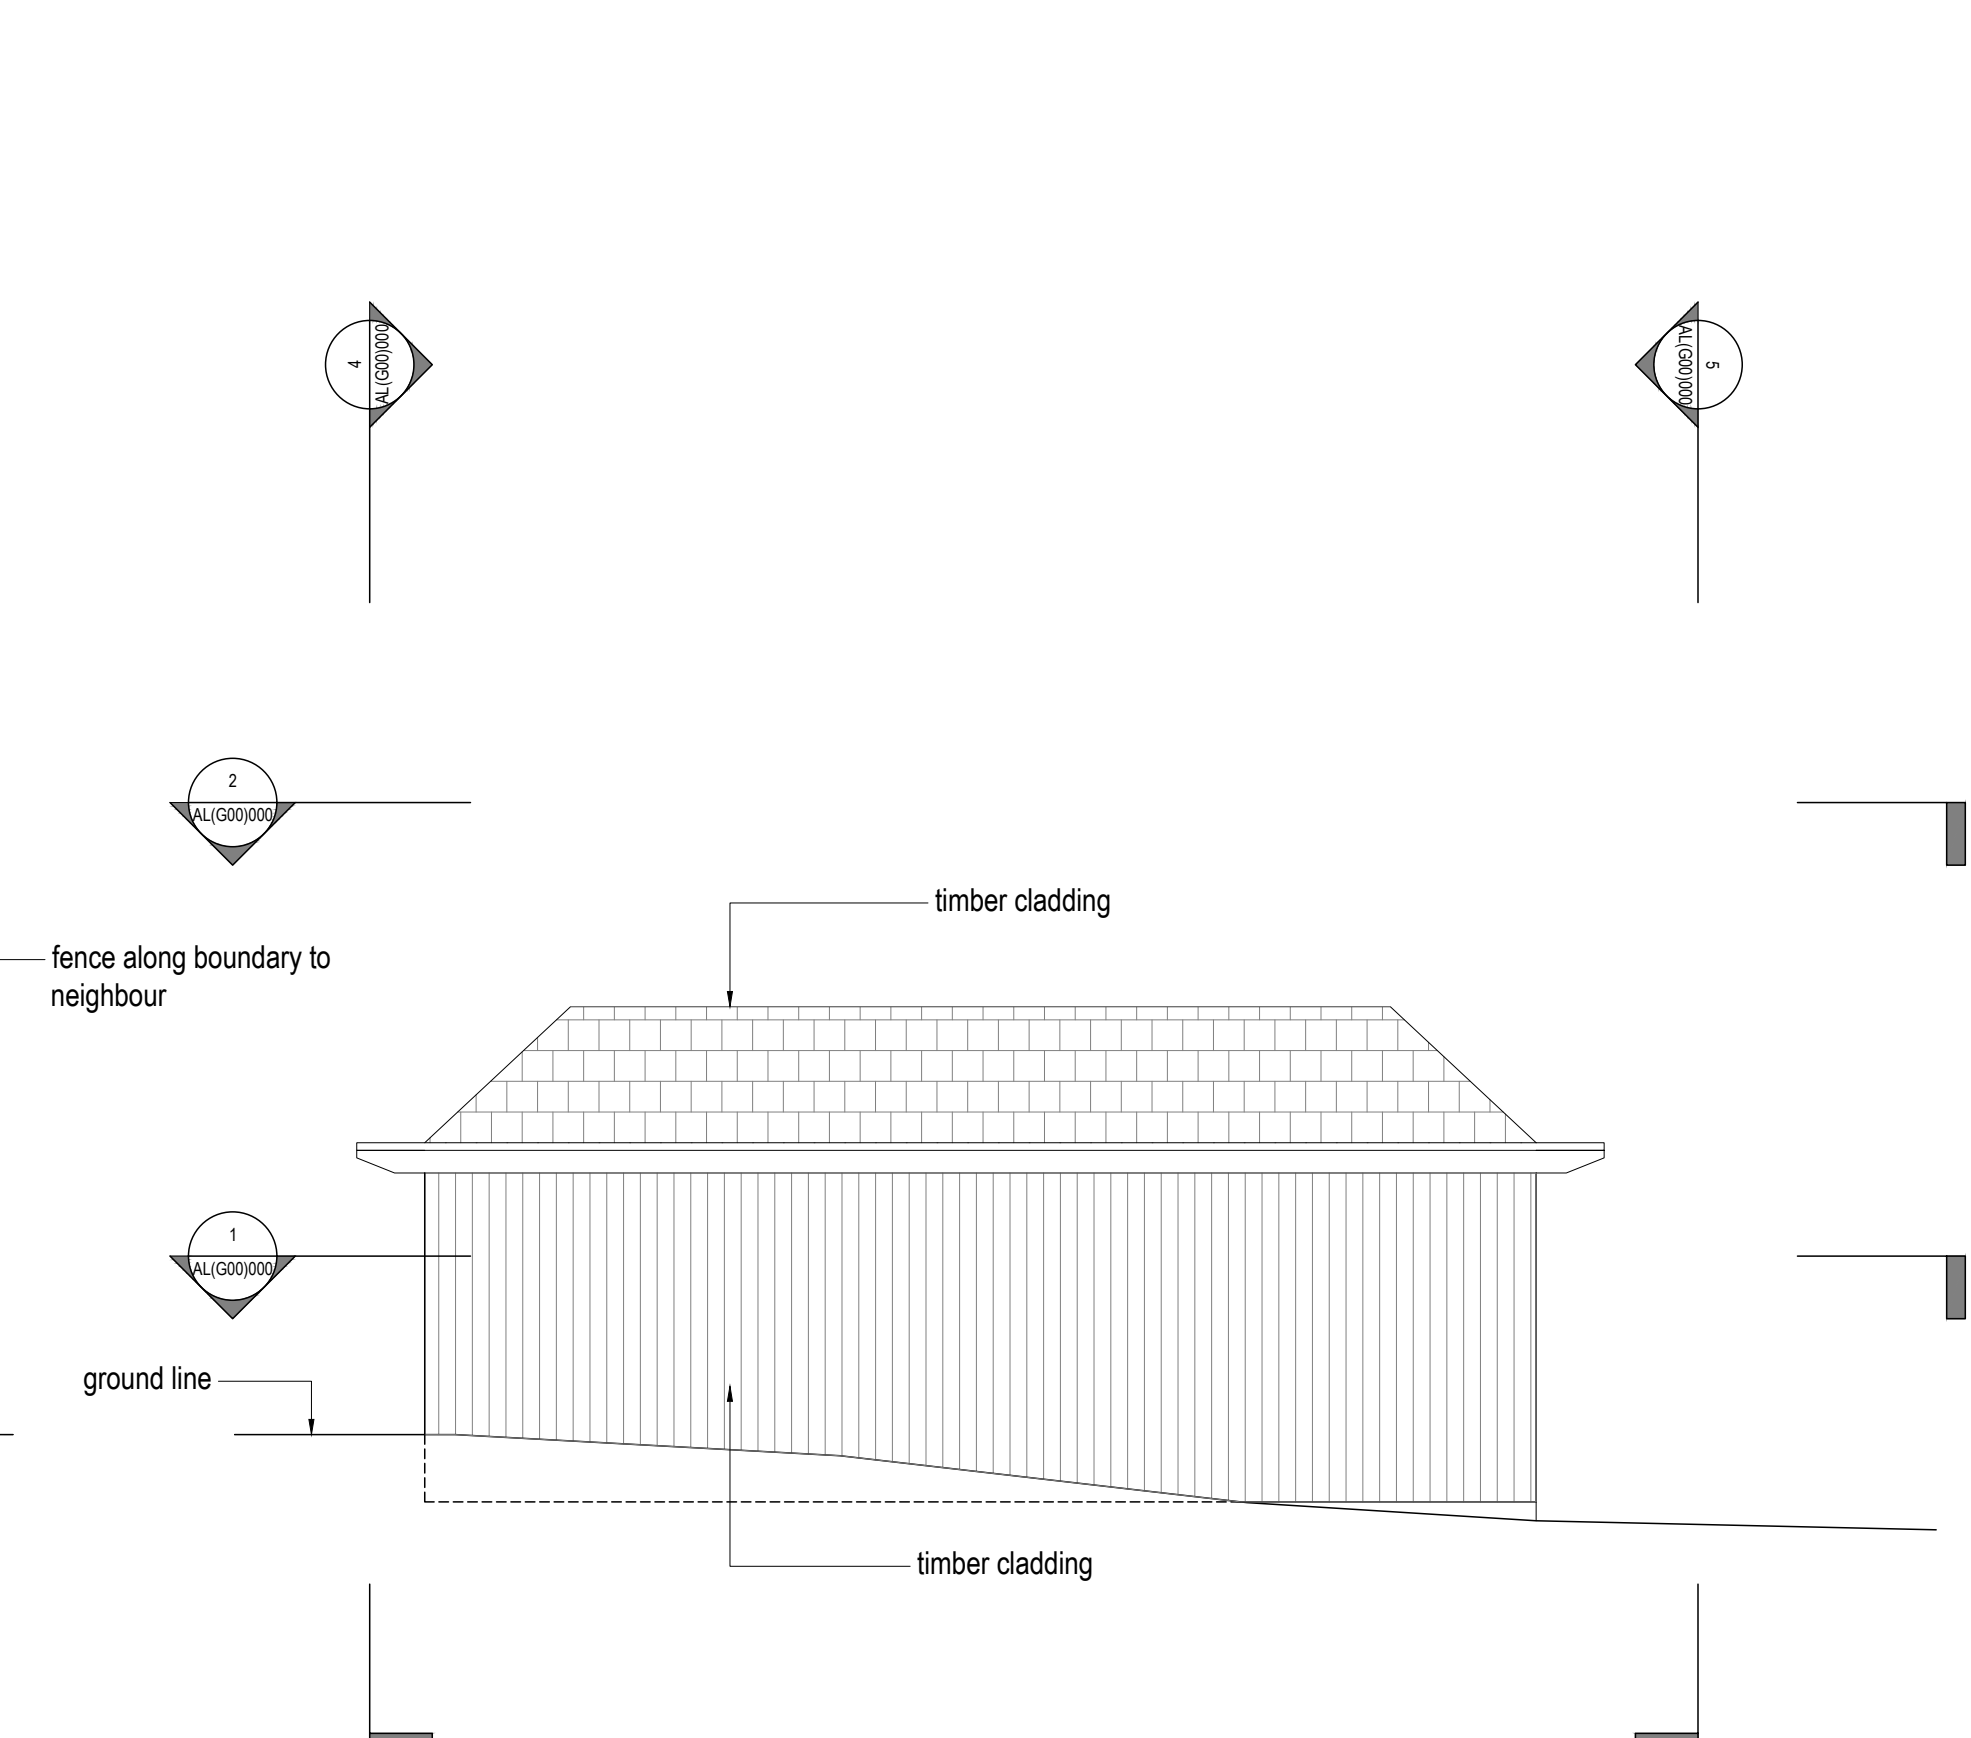

06 GARDEN BUILDING-REAR ELEVATION
1:50 @A1, 1:100@A3