


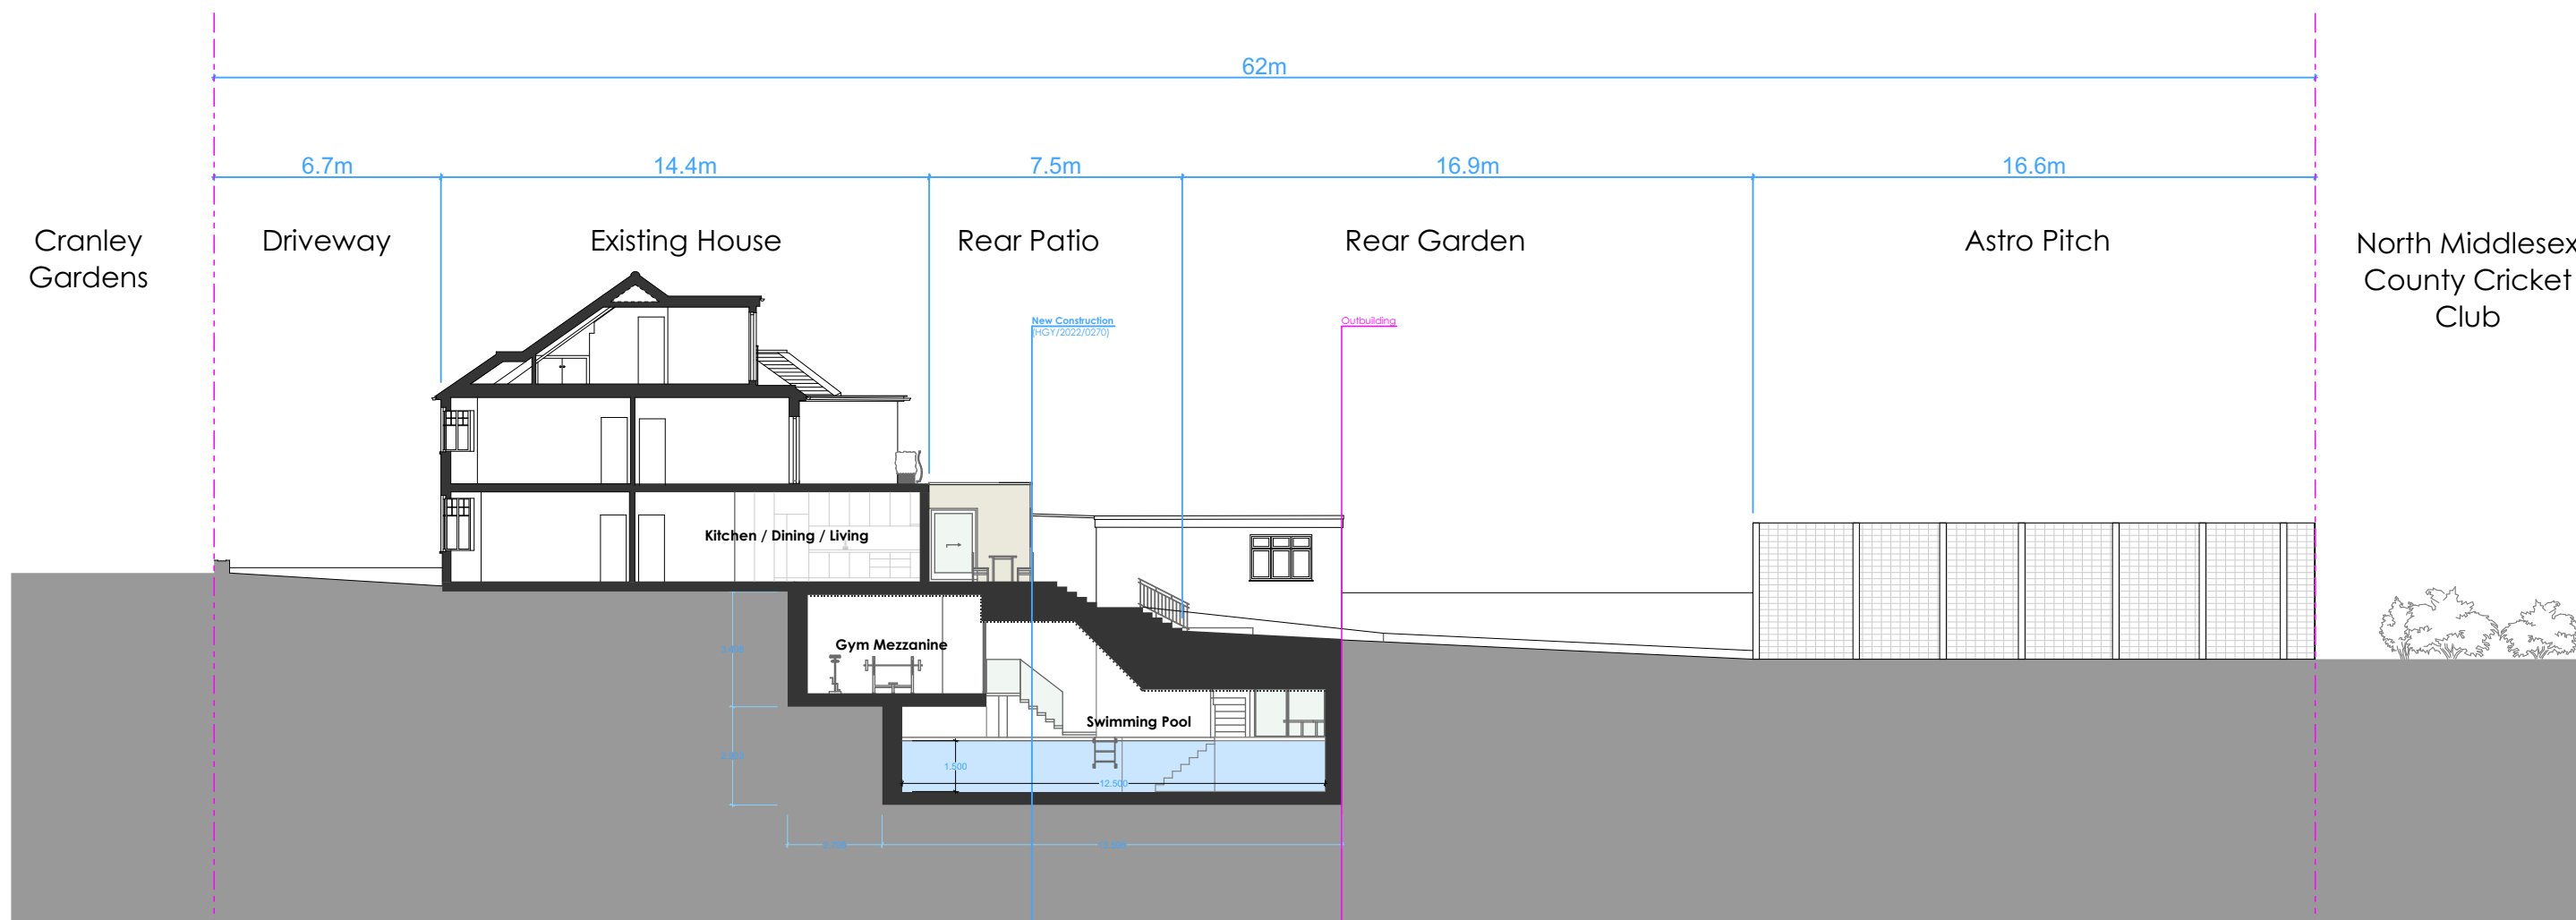

 CRAWFORD PARTNERSHIP Architecture & Interior Design a. 1a Muswell Hill London, N10 3TH t. 0208 444 2070 w. crawfordpartnership.co.uk	Section AA		SCALE: 1:200 @ A3	REV: Updated:		NOTES: Report all errors and discrepancies promptly to architects before proceeding with the works. Do not scale from drawing. Figured dimensions to be worked to in all cases. The contractor is responsible for checking dimensions, tolerances and references. All structural information to be taken from the structural engineer's drawings.
	PROJECT:	139 Cranley Gardens, N10 3AG	CLIENT:			
	DRAWING NO.:	2021-370/02-300	STATUS:			
	DRAWN:	DM	CHECKED:	AC		
			DATE:	24 March 2023		