





EXISTING FRONT ELEVATION

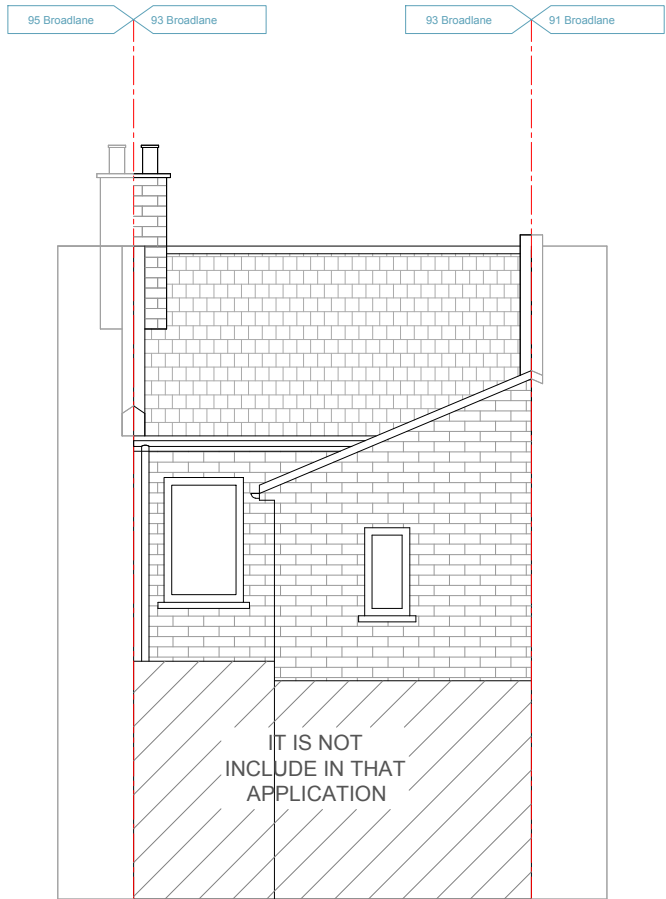

EXISTING REAR ELEVATION

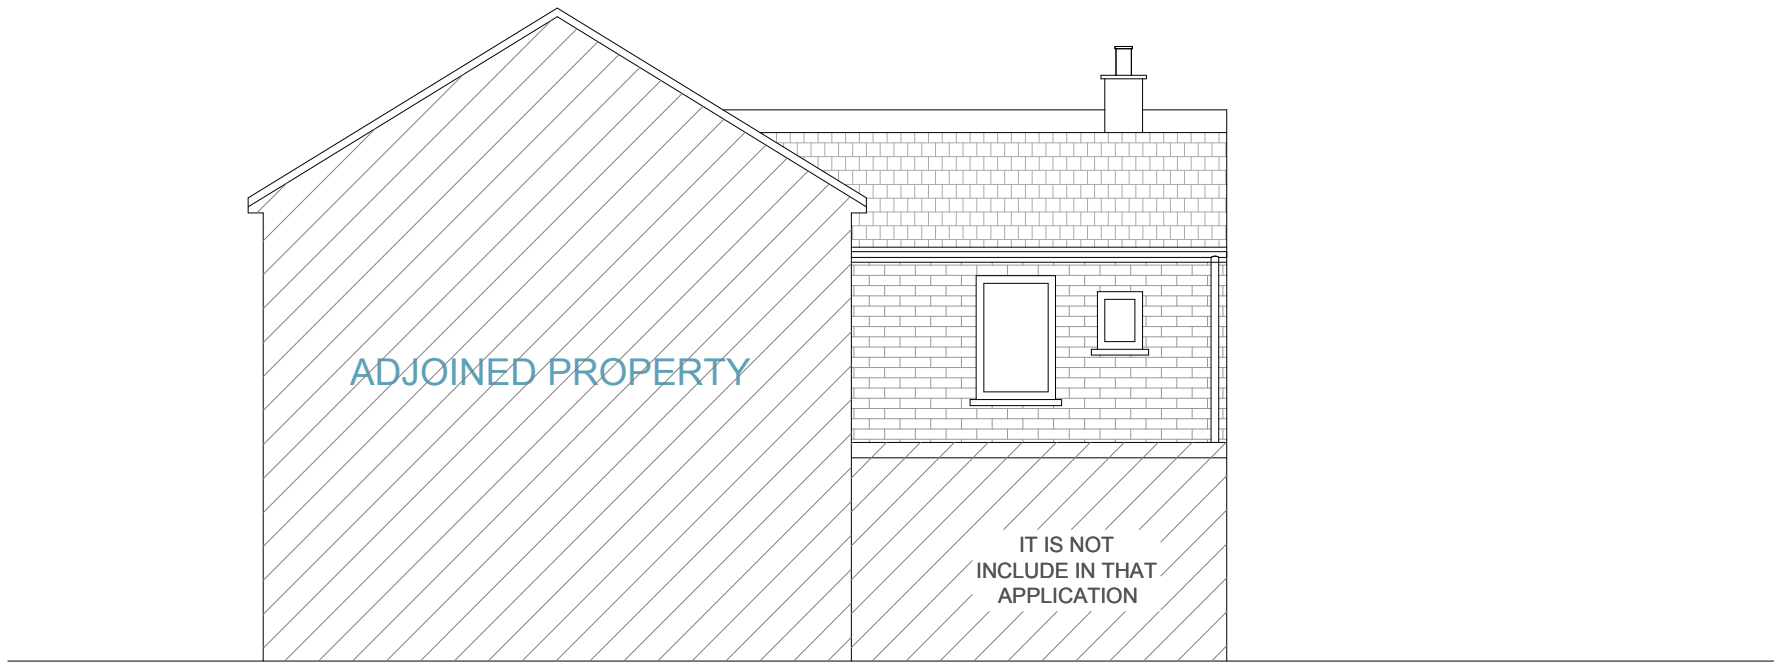

EXISTING SIDE ELEVATION

C
I
L
E
M

DESIGN STUDIO

CLIENT	
Mr Sami Ozkan	
PROJECT	First Floor
93 Broad Lane, N15 4DW	
TITLE	
EXISTING ELEVATIONS	
DATE	
20.03.2023	
SCALE	REF:
1:100	93 02

This drawing is prepared solely for design and planning submission purposes. It is not intended or suitable for either building regulations or construction purposes and should not be used for such.

The copyright of the drawing and designs remains with Cilem Design Studio. All copies are only for information about the application, they may not be used for any other purpose without the express written permission of Cilem Design Studio.

