



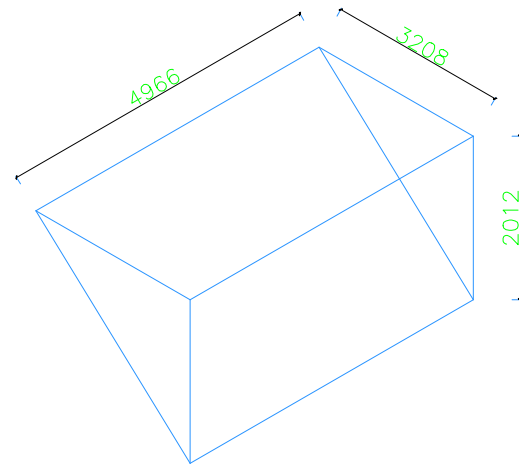

VOLUME = $\frac{1}{2} \times (4.966 \times 2.012 \times 3.02)$
= 15.09 Cu.m

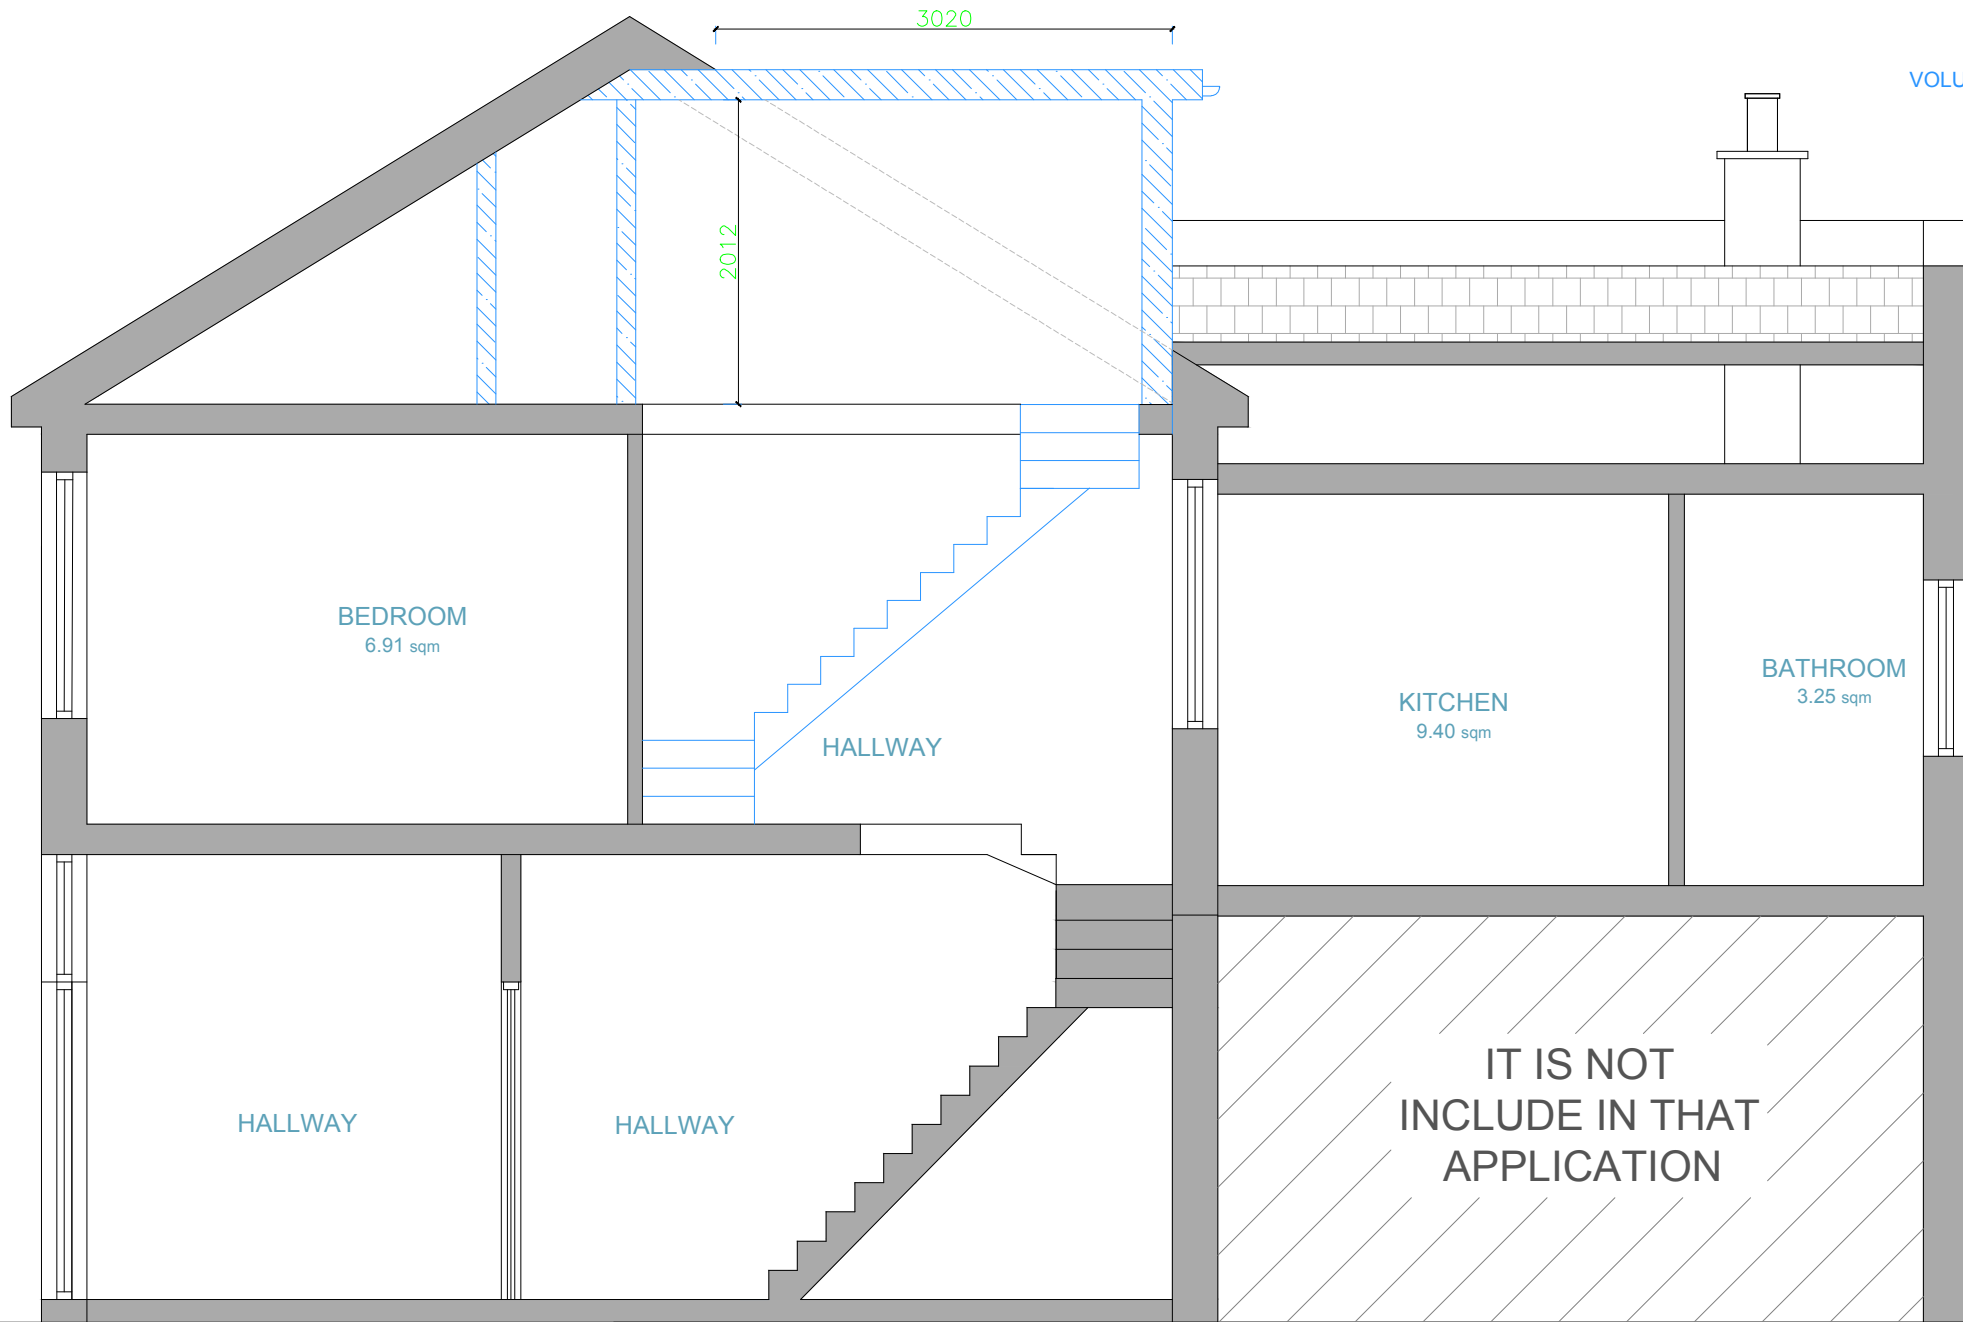

C
I
L
E
M

DESIGN STUDIO

CLIENT Mr Sami Ozkan	
PROJECT First Floor 93 Broad Lane, N15 4DW	
TITLE PROPOSED SECTION A-A	
DATE 20.03.2023	
SCALE 1:50	REF: 93 06

This drawing is prepared solely for design and planning submission purposes. It is not intended or suitable for either building regulations or construction purposes and should not be used for such.

The copyright of the drawing and designs remains with Cilem Design Studio. All copies are only for information about the application, they may not be used for any other purpose without the express written permission of Cilem Design Studio.

PROPOSED SECTION A-A

Scale 1:100 @A3

