



30 CONWAY ROAD TOTTENHAM N15 3BA - Location Plan

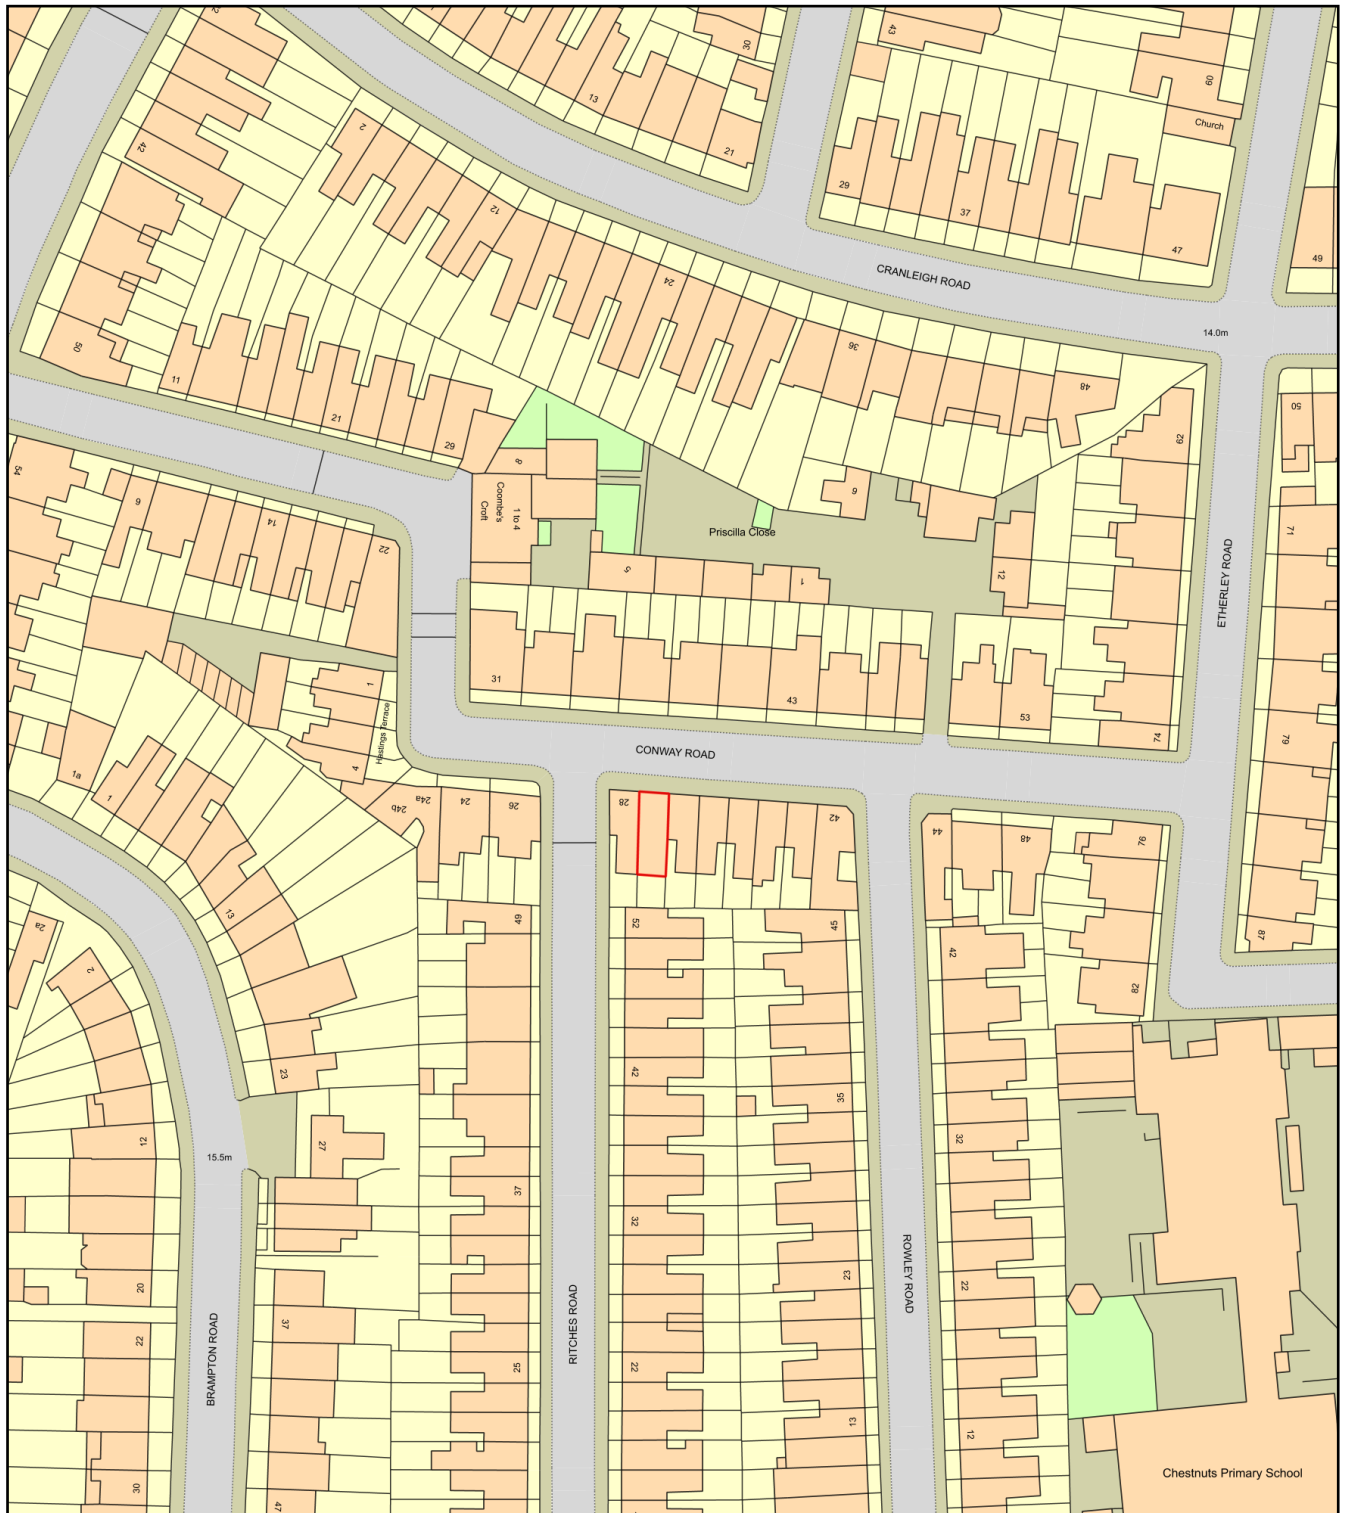

0 50
Metres

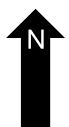

Plan Produced for: MR LUKE PARKINS

Date Produced: 27 Mar 2023

Plan Reference Number: TQRQM23086104344135

Scale: 1:1250 @ A4