

NOTES:
CONTRACTORS MUST VERIFY ALL DIMENSIONS
AT THE
SITE BEFORE COMENCING ANY WORK.

NO CONSTRUCTION WORK BEFORE BUILDING
CONTROL APPROVAL AND STRUCTURAL ENGINEER
CONFIRMATION.


ANY DISCREPANCIES TO BE REPORTED TO
GRIDKUNE.
ALL DRAWINGS ARE TO BE READ IN
CONJUNCTION WITH
ALL RELEVANT DRAWINGS AND
SPECIFICATIONS.

Rev	Description	Date
A		27/03/2023

PROJECT TITLE		
231 Hermitage Road N4 1NR		
Date	Project number	Drawing number
January 2023	6637	PR-E001

DRAWING TITLE	
Proposed 3D Front Elevation	
CLIENT	
Moidim Property Ltd	
Scale (@ A3)	Drawn by
	Sara



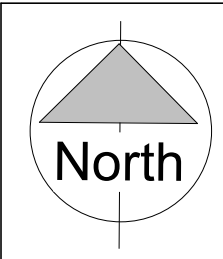

NOTES:
CONTRACTORS MUST VERIFY ALL DIMENSIONS
AT THE
SITE BEFORE COMENCING ANY WORK.
NO CONSTRUCTION WORK BEFORE BUILDING
CONTROL APPROVAL AND STRUCTURAL ENGINEER
CONFIRMATION.
ANY DISCREPANCIES TO BE REPORTED TO
GRIDKUNE.
ALL DRAWINGS ARE TO BE READ IN
CONJUNCTION WITH
ALL RELEVANT DRAWINGS AND
SPECIFICATIONS.

Rev	Description	Date
A		27/03/2023

PROJECT TITLE		
231 Hermitage Road N4 1NR		
Date	Project number	Drawing number
January 2023	6637	PR-E002


DRAWING TITLE	
Proposed 3D Rear Elevation	
CLIENT	
Moidim Property Ltd	
Scale (@ A3)	Drawn by
	Sara





1 Front Elevation
1 : 100

2 Rear Elevation
1 : 100

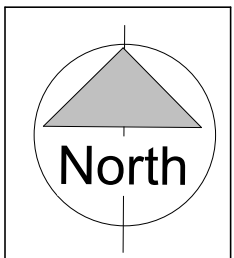


NOTES:
CONTRACTORS MUST VERIFY ALL DIMENSIONS AT THE SITE BEFORE COMMENCING ANY WORK.
NO CONSTRUCTION WORK BEFORE BUILDING CONTROL APPROVAL AND STRUCTURAL ENGINEER CONFIRMATION.
ANY DISCREPANCIES TO BE REPORTED TO GRIDKUNE.
ALL DRAWINGS ARE TO BE READ IN CONJUNCTION WITH ALL RELEVANT DRAWINGS AND SPECIFICATIONS.

Rev	Description	Date
A		27/03/2023

PROJECT TITLE 231 Hermitage Road N4 1NR		
Date January 2023	Project number 6637	Drawing number PR-E003


DRAWING TITLE Proposed Front and Rear Elevations	
CLIENT Moidim Property Ltd	
Scale (@ A3) 1 : 100	Drawn by Sara



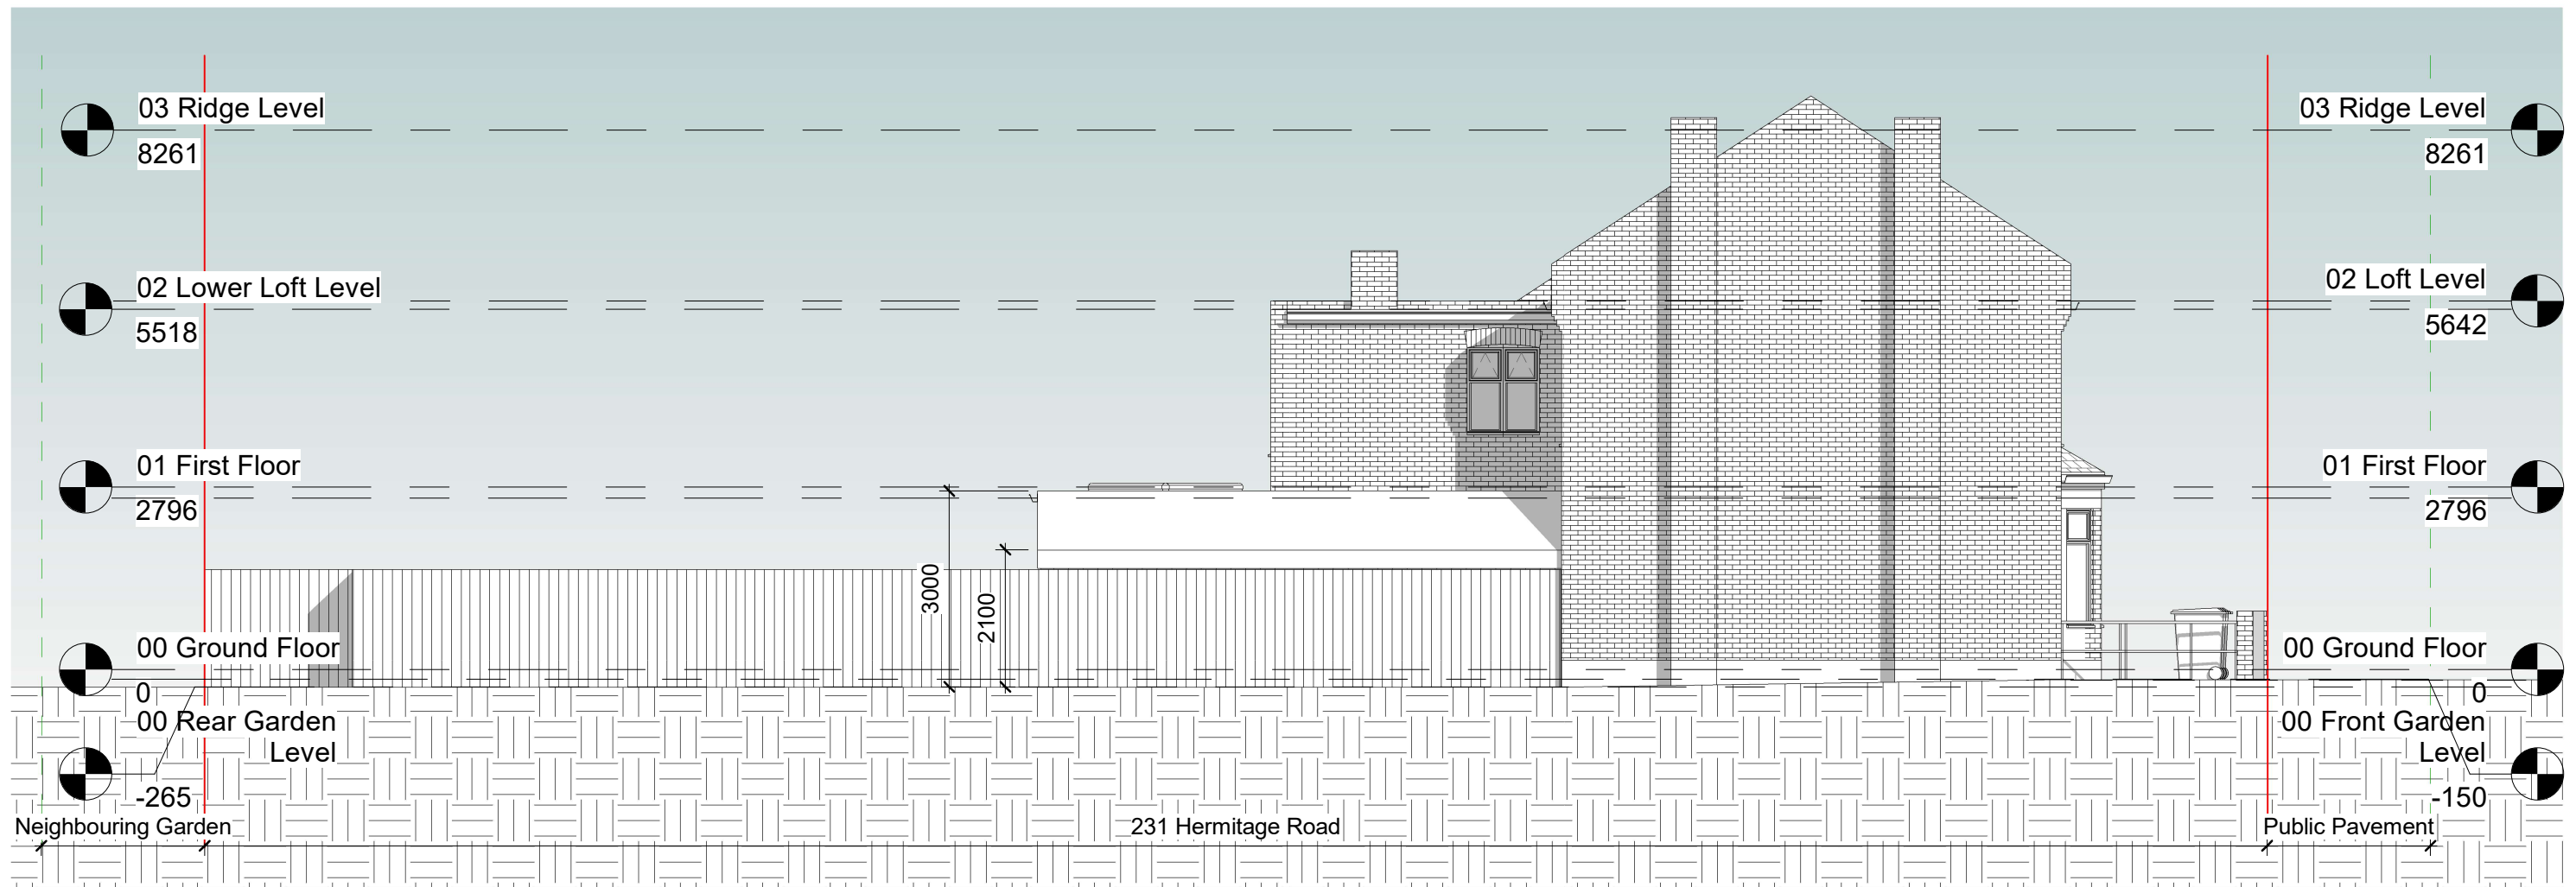

1 Side Elevation

1 : 100

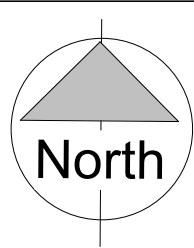

NOTES:
CONTRACTORS MUST VERIFY ALL DIMENSIONS AT THE SITE BEFORE COMMENCING ANY WORK.
NO CONSTRUCTION WORK BEFORE BUILDING CONTROL APPROVAL AND STRUCTURAL ENGINEER CONFIRMATION.
ANY DISCREPANCIES TO BE REPORTED TO GRIDKUNE.
ALL DRAWINGS ARE TO BE READ IN CONJUNCTION WITH ALL RELEVANT DRAWINGS AND SPECIFICATIONS.

Rev	Description	Date
A	Elevation fencing removed.	Dec-22

PROJECT TITLE

231 Hermitage Road
N4 1NR

Date
January 2023

Project number
6637

Drawing number
PR-E004

DRAWING TITLE

Proposed Side Elevation

CLIENT

Moidim Property Ltd

Scale (@ A3)
1 : 100

Drawn by
Sara






1 Location Map

1 : 1250





 Property Boundary

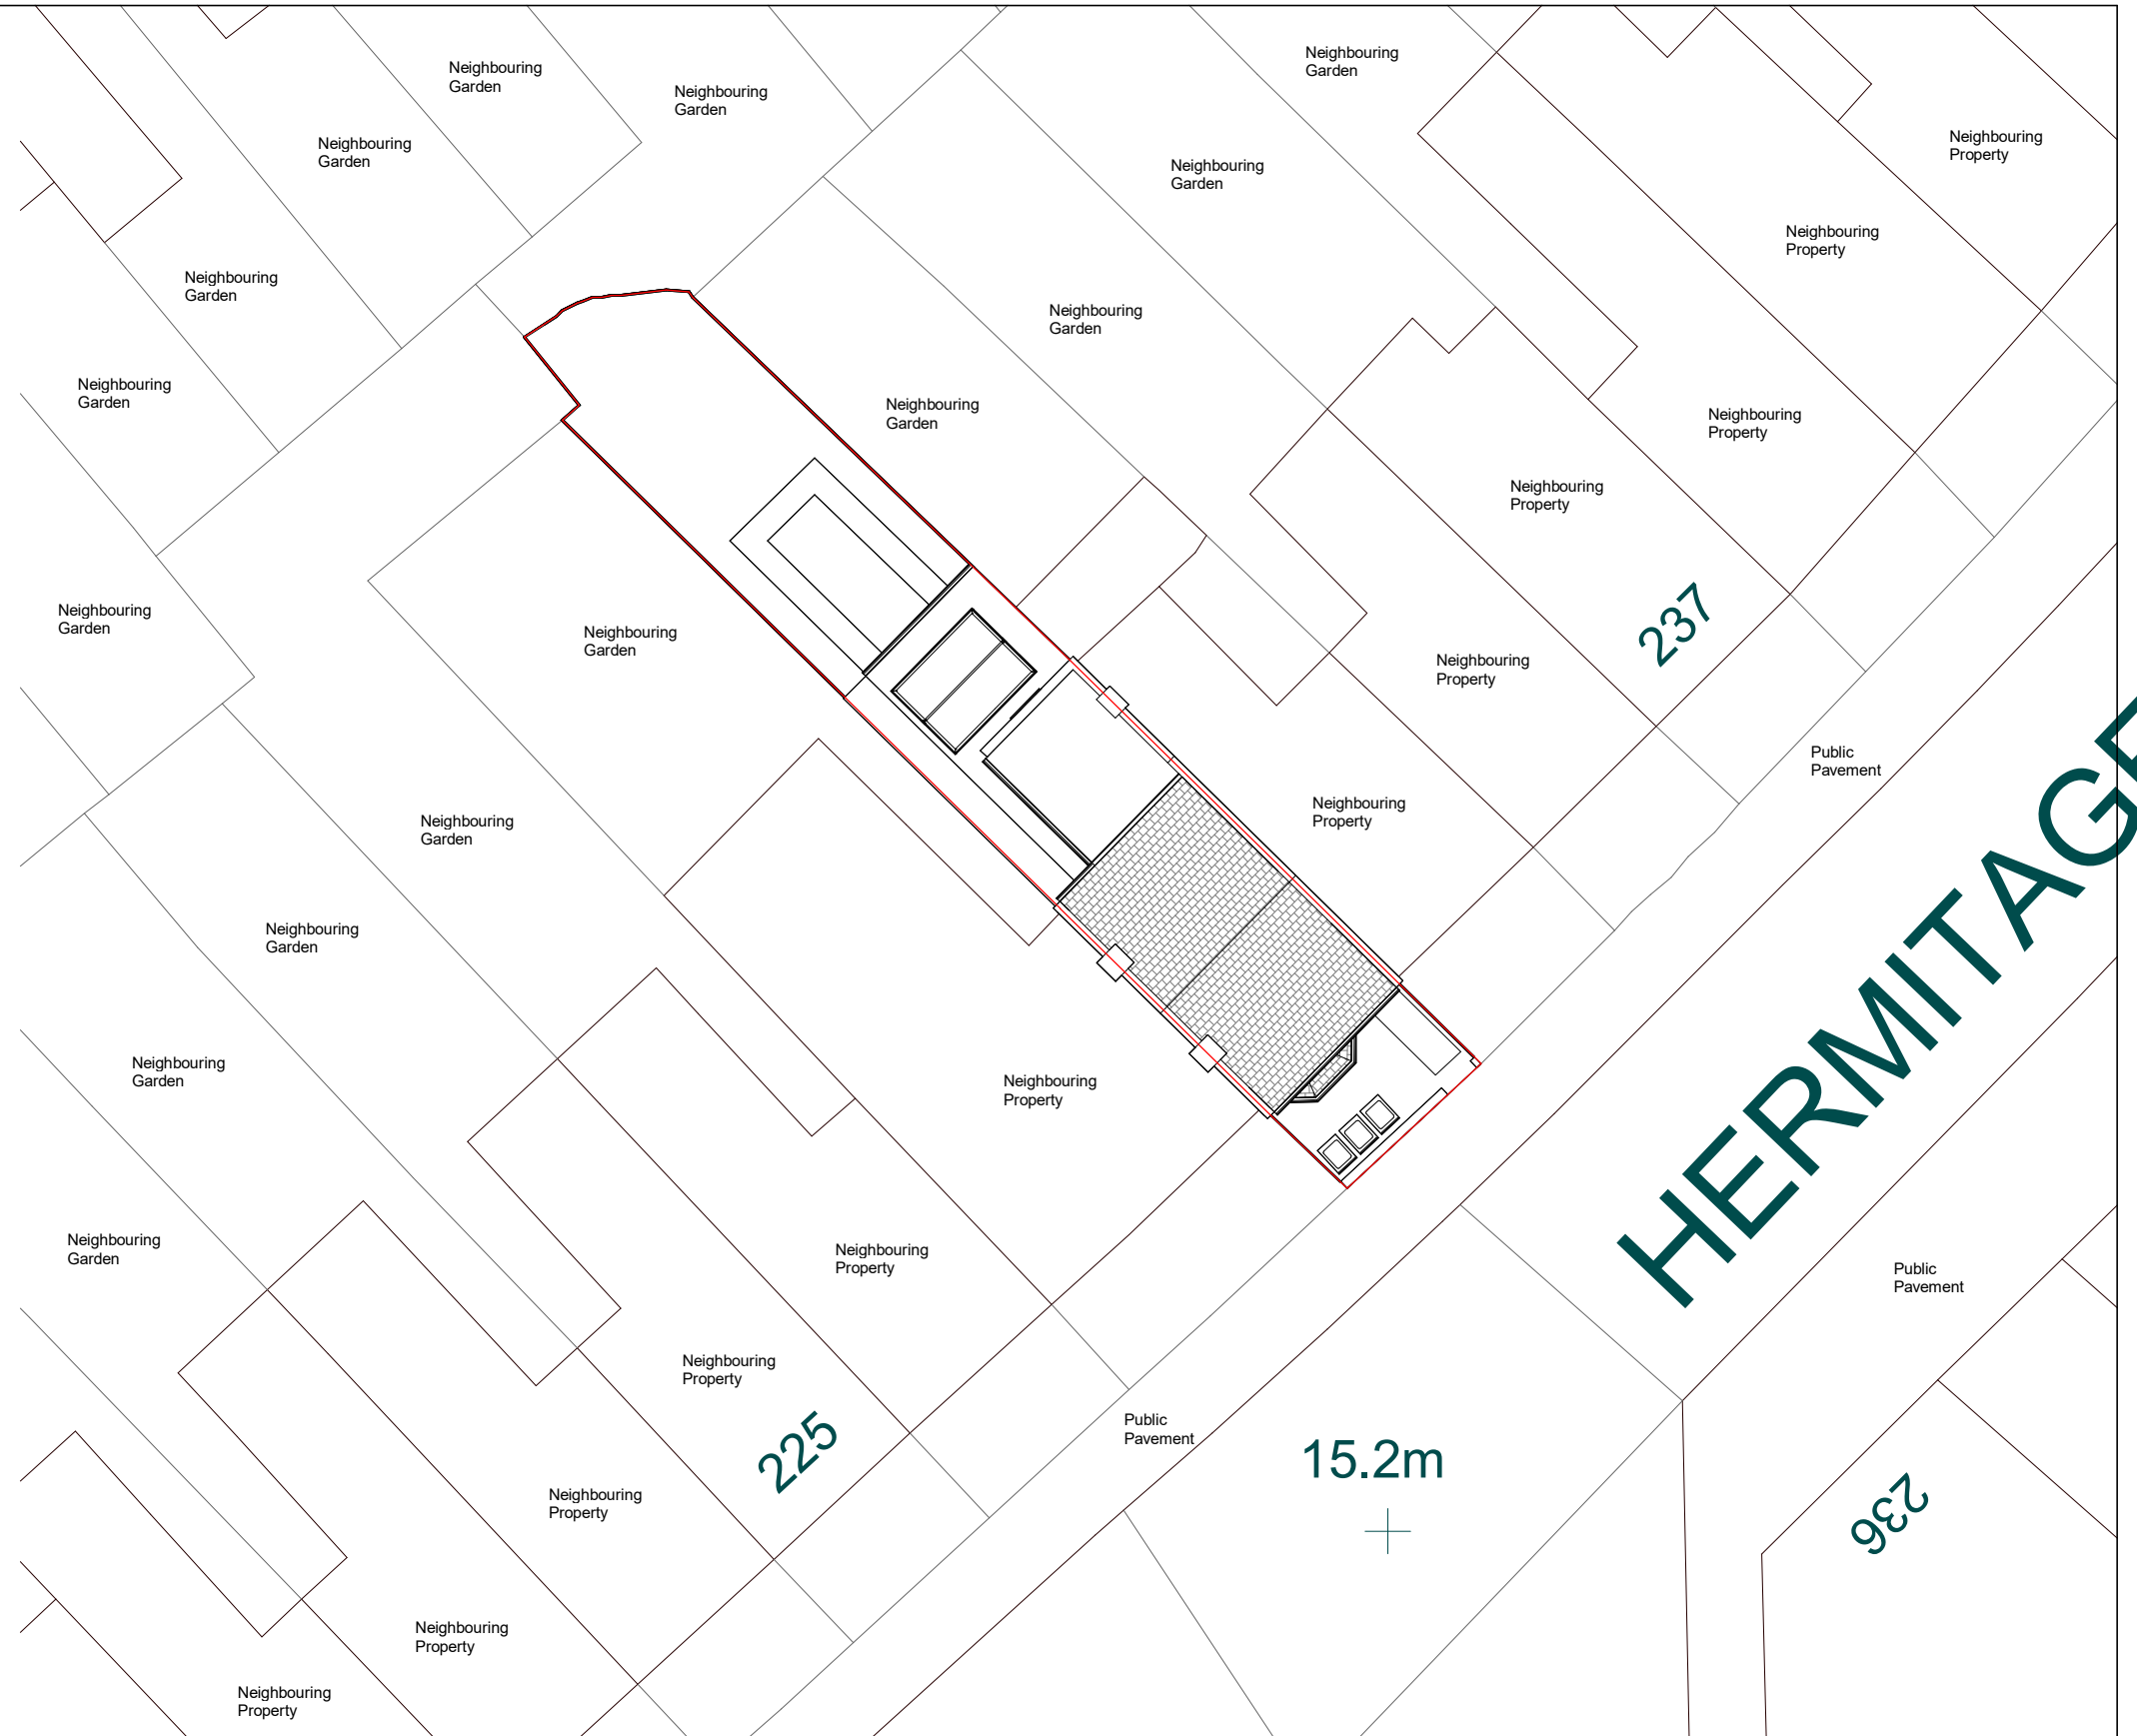

2 Block Plan

2 : 200

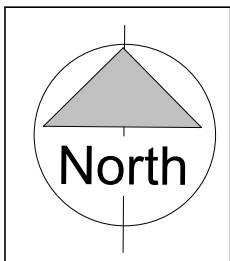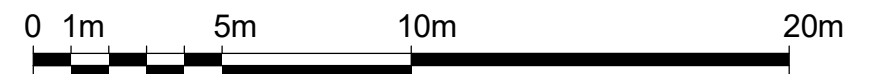

NOTES:
CONTRACTORS MUST VERIFY ALL DIMENSIONS AT THE SITE BEFORE COMMENCING ANY WORK.
NO CONSTRUCTION WORK BEFORE BUILDING CONTROL APPROVAL AND STRUCTURAL ENGINEER CONFIRMATION.
ANY DISCREPANCIES TO BE REPORTED TO GRIDKUNE.
ALL DRAWINGS ARE TO BE READ IN CONJUNCTION WITH ALL RELEVANT DRAWINGS AND SPECIFICATIONS.

Rev	Description	Date
A		27/03/2023

PROJECT TITLE		
231 Hermitage Road N4 1NR		
Date	Project number	Drawing number
January 2023	6637	PR-L001

DRAWING TITLE	
Proposed OS Map	
CLIENT	
Moidim Property Ltd	
Scale (@ A3)	Drawn by
As indicated	Sara



237

PR-E003
2

Morning Room
18.97 m²

Proposed 3.5M
3200

UP

4272

Kitchen
11.30 m²

3202

1202

WC
1.02 m²

DN Dining Room
12.25 m²

3765

3435

UP Entrance Hall
3.86 m²

Living Room
13.09 m²

3607

3518

PR-E004
1

PR-E003

1
PR-S001



237



237

PR-E003

2

PR-E004


1

PR-E003

PR-S001

1

1

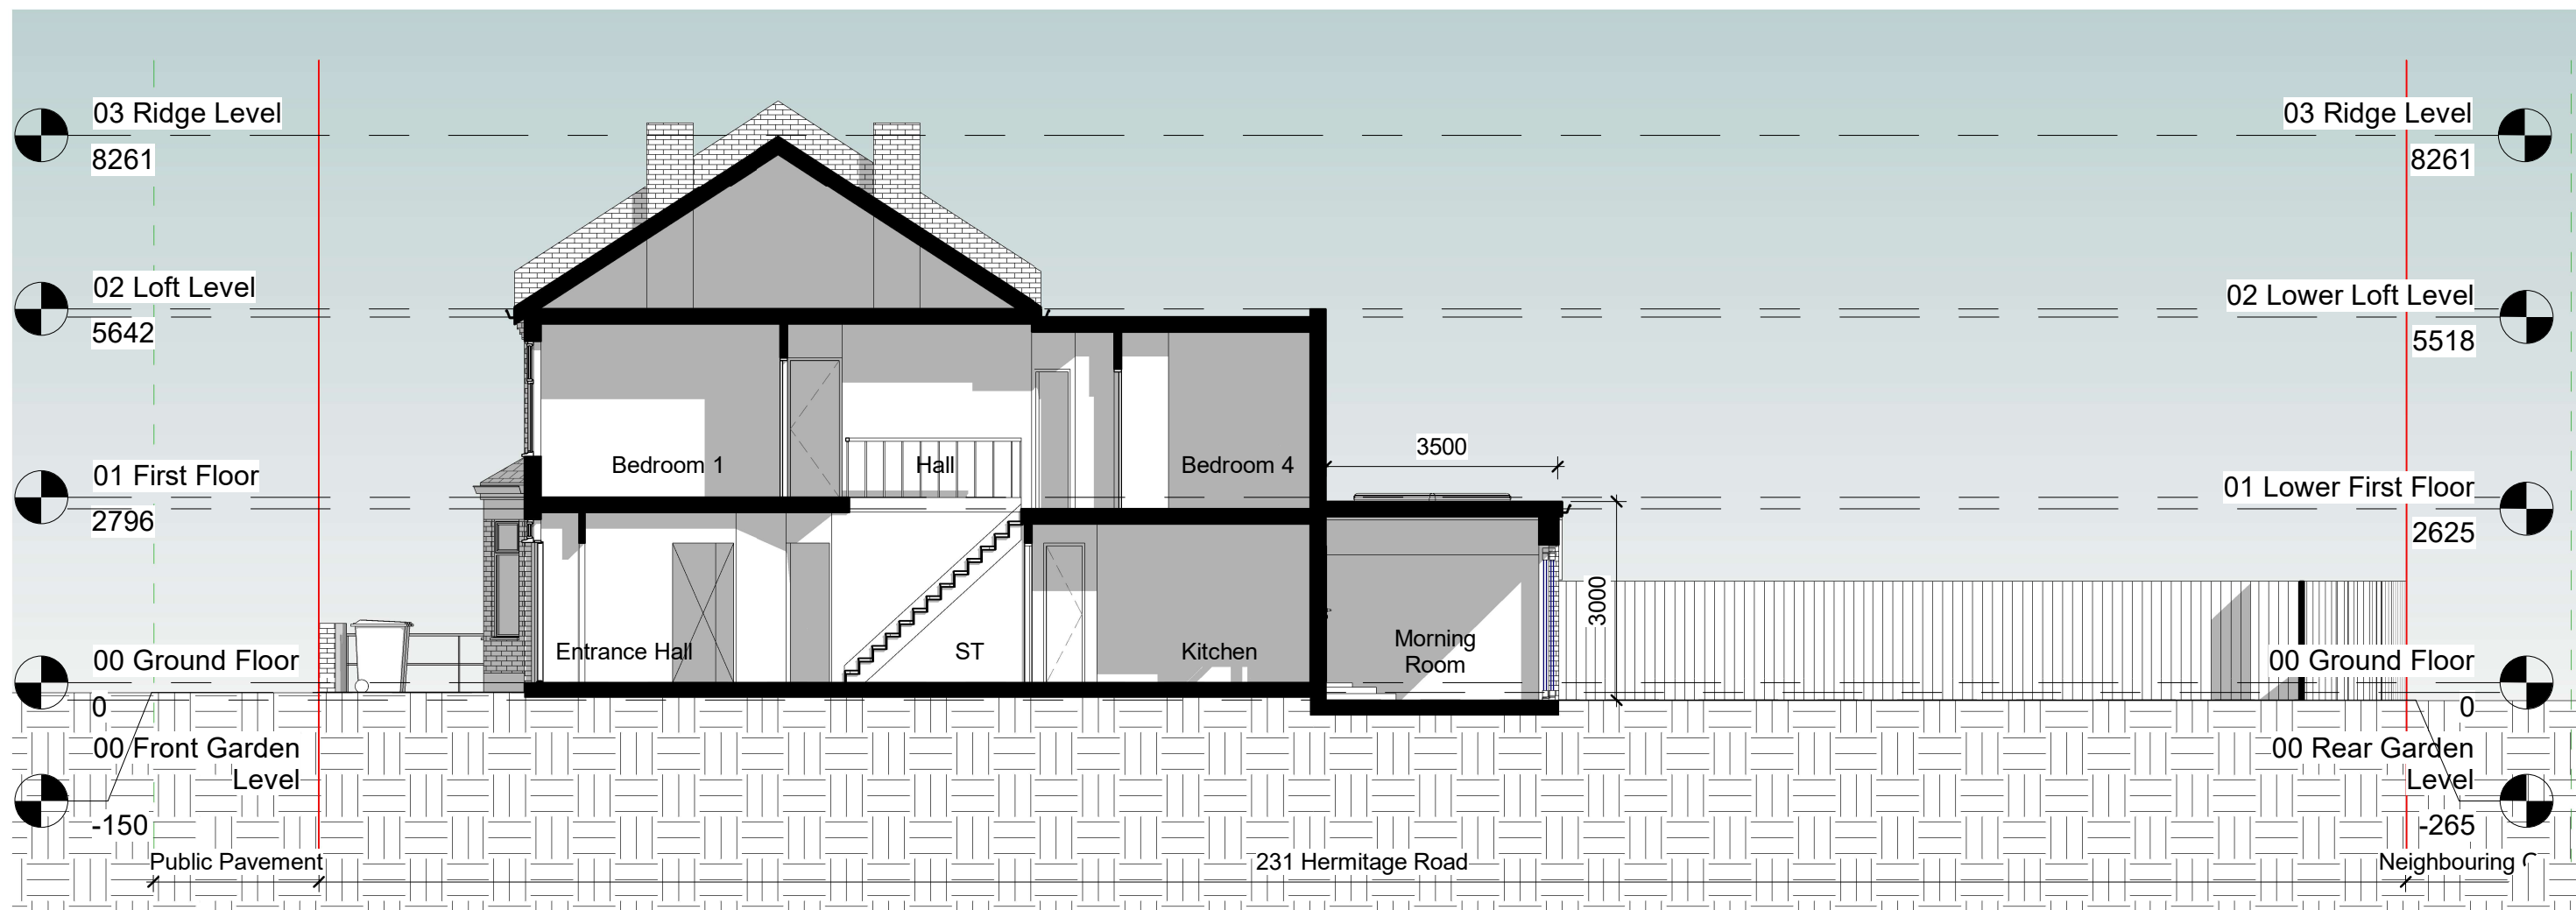

1 Section AA

1 : 100

