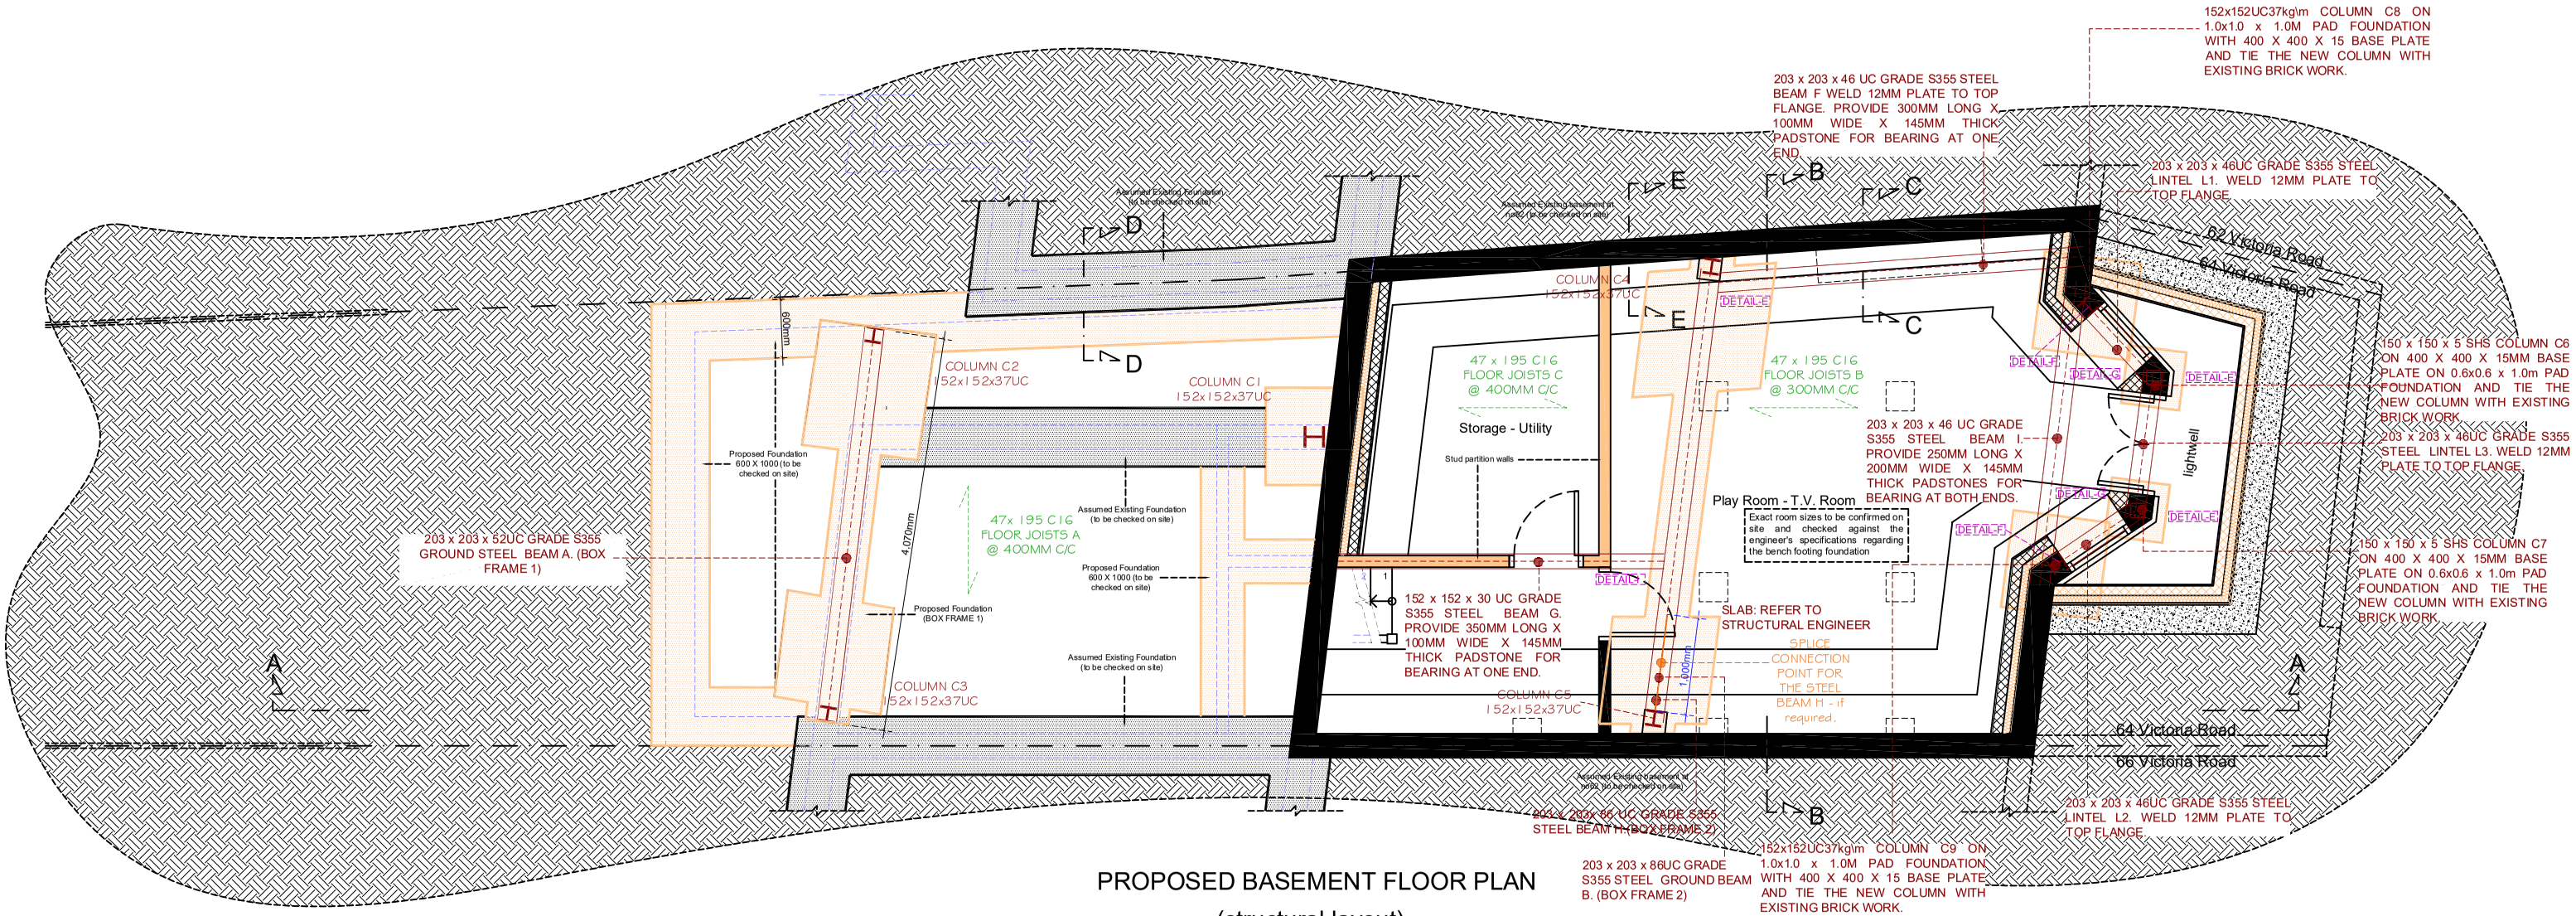

PROPOSED BASEMENT FLOOR PLAN

(structural layout)