



General Notes

| No. | Revision/Issue | Date |
|-----|----------------|------|
|-----|----------------|------|

Firm Name and Address

**GOAStudio London**  
**residential architecture limited**  
Hoxton Mix | 86-90 Paul Street | EC2A 4NE | London

Project Name and Address

Addition of a rear roof extension, addition of a rear ground floor extension, addition of an upper floor extension, internal and external alterations to a single family dwelling.

8 Southwood Lawn Road, N6 5SF, London

|         |               |       |                          |
|---------|---------------|-------|--------------------------|
| Project | 2303 Highgate | Sheet | EXISTING                 |
| Date    | March 2023    |       | LOCATION PLAN            |
| Scale   | 1:1250 @ A3   |       | <b>2303</b><br><b>00</b> |



General Notes

| No. | Revision/Issue | Date |
|-----|----------------|------|
|-----|----------------|------|

Firm Name and Address



**GOAStudio London**  
**residential architecture limited**  
Hoxton Mix | 86-90 Paul Street | EC2A 4NE | London

Project Name and Address

Addition of a rear roof extension, addition of a rear ground floor extension, addition of an upper floor extension, internal and external alterations to a single family dwelling.

8 Southwood Lawn Road, N6 5SF, London

|                          |                           |
|--------------------------|---------------------------|
| Project<br>2303 Highgate | Sheet<br>EXISTING         |
| Date<br>March 2023       | PROPOSED SITE PLAN        |
| Scale<br>1:500 @ A3      | <b>2303</b><br><b>100</b> |

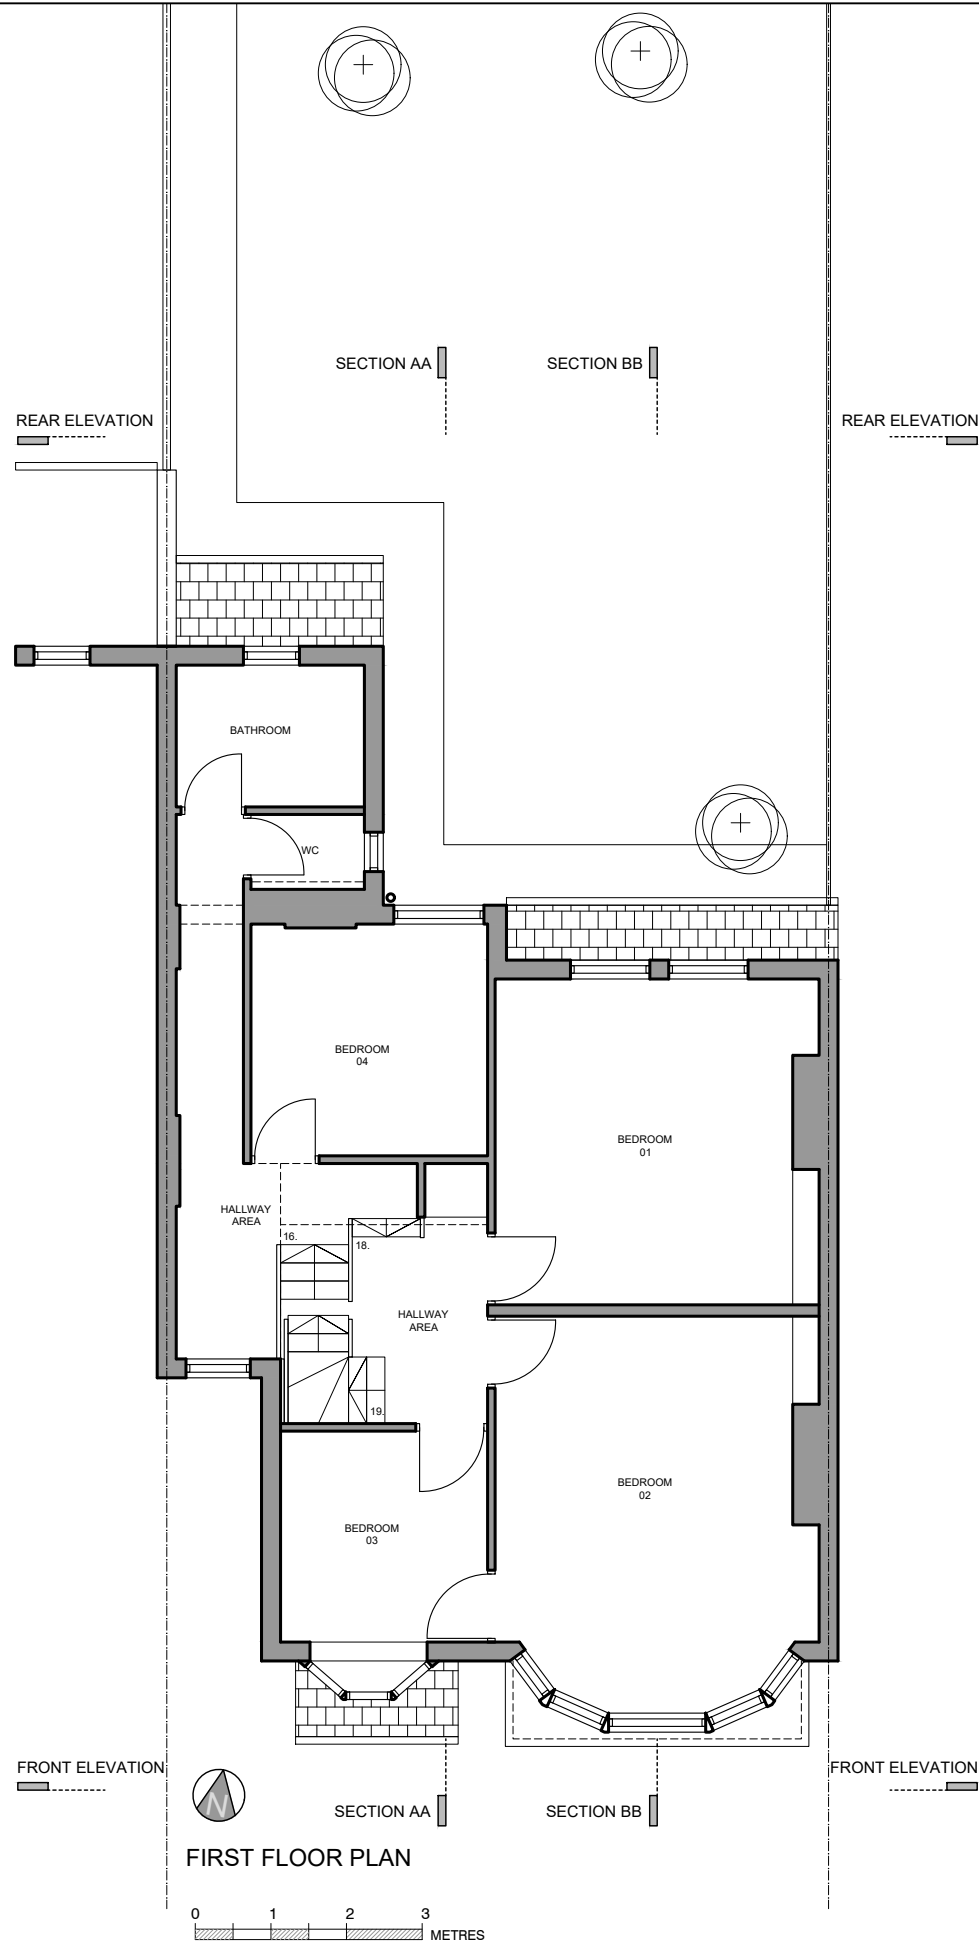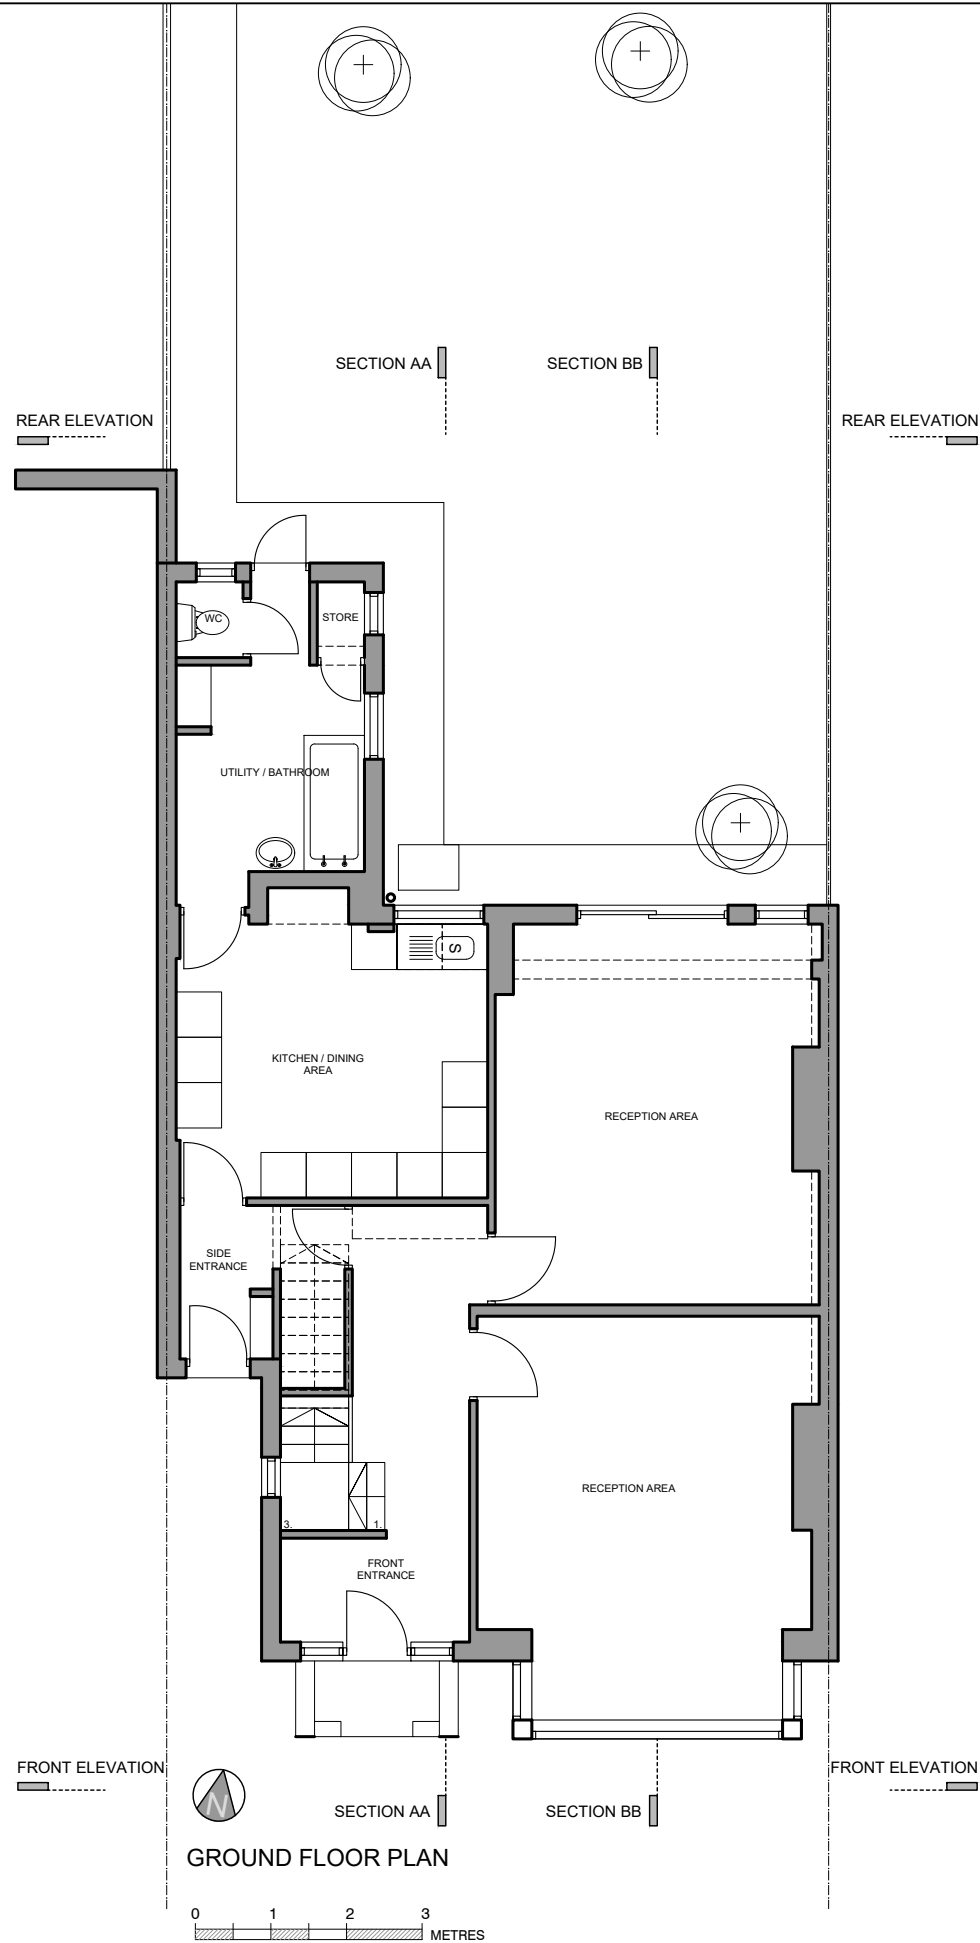

#### General Notes

| No. | Revision/Issue | Date |
|-----|----------------|------|
|-----|----------------|------|

#### Firm Name and Address

**GOAStudio London**  
**residential architecture limited**  
Hoxton Mix | 86-90 Paul Street | EC2A 4NE | London

#### Project Name and Address

Addition of a rear roof extension, addition of a rear ground floor extension, addition of an upper floor extension, internal and external alterations to a single family dwelling.

8 Southwood Lawn Road, N6 5SF, London

#### Project

2303 Highgate

#### Date

March 2023

#### Scale

1:100 @ A3

#### Sheet


EXISTING

#### GROUND FLOOR PLAN

FIRST FLOOR PLAN

**2301**

**01**


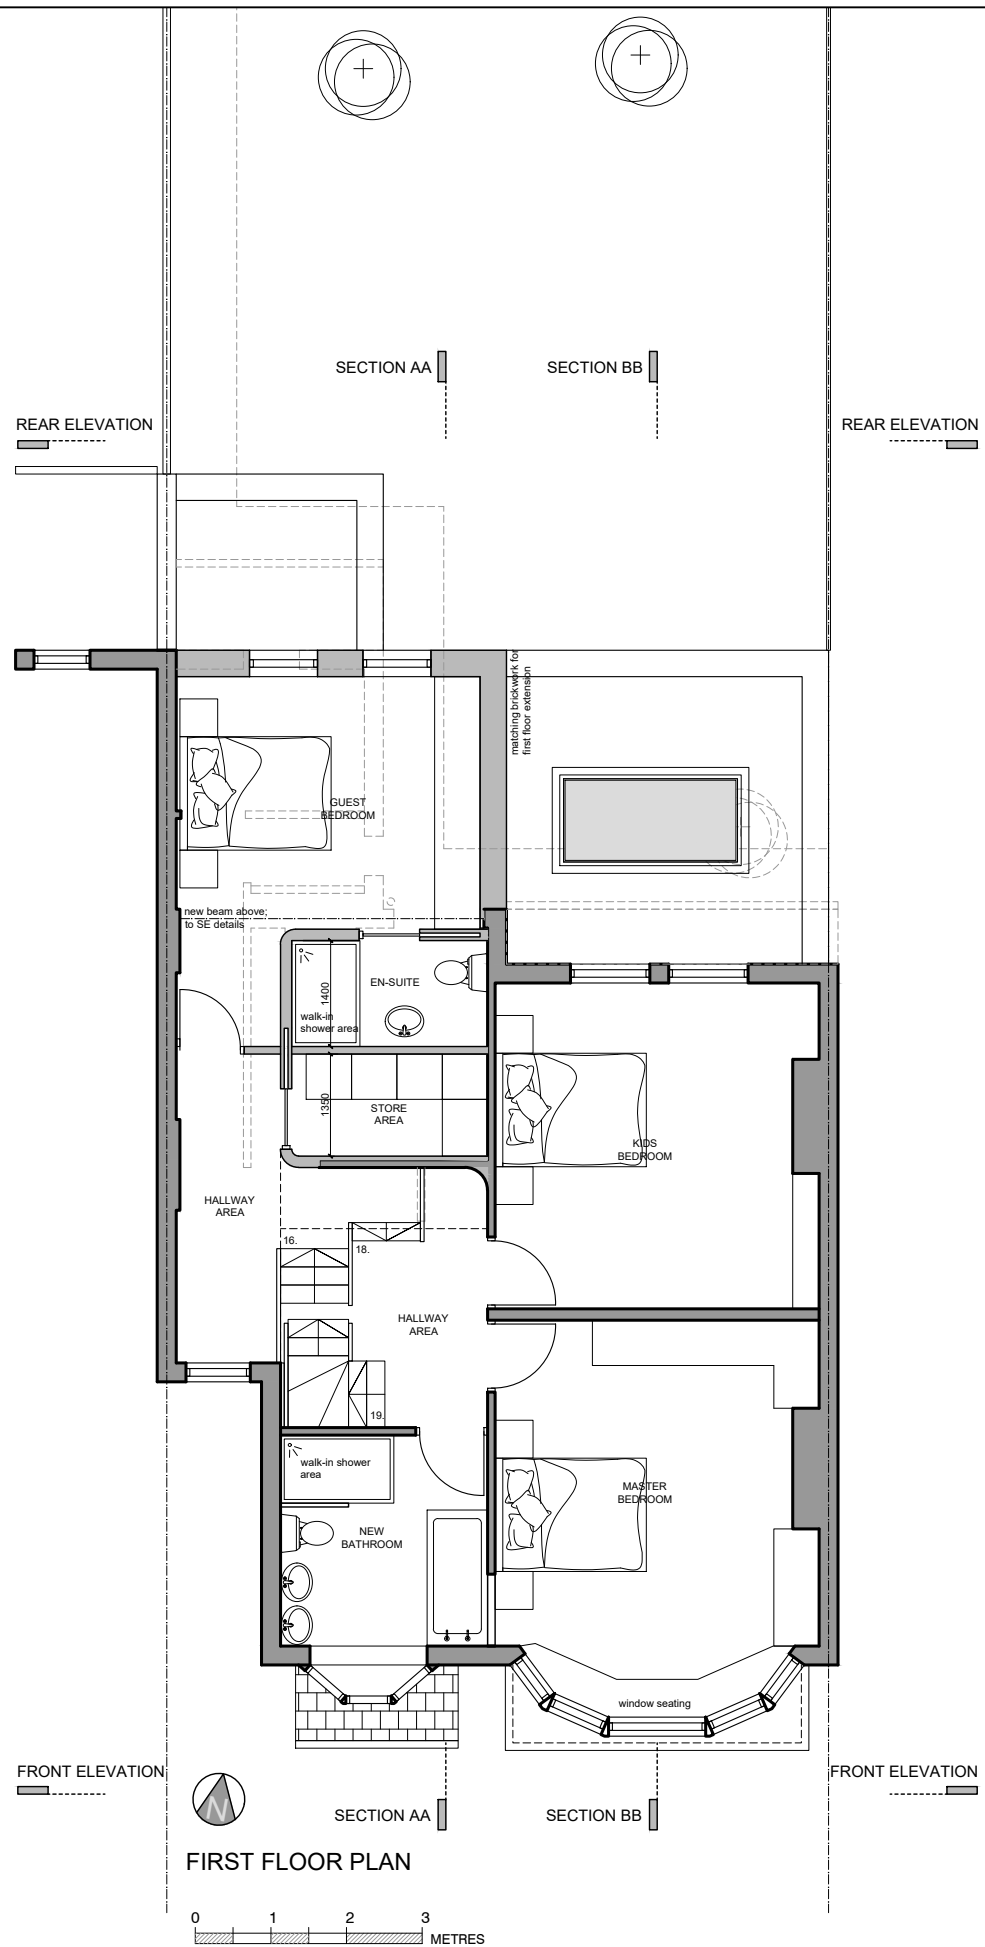


| General Notes |                |      |
|---------------|----------------|------|
|               |                |      |
|               |                |      |
|               |                |      |
| No.           | Revision/Issue | Date |

| Firm Name and Address   |
|---|
| <p style="font-size: 1.2em; margin: 0;"><b>GOAStudio London</b></p> <p style="font-size: 1.1em; margin: 0;"><b>residential architecture limited</b></p> <p style="font-size: 0.9em; margin: 5px 0 0 40px;">Hoxton Mix   86-90 Paul Street   EC2A 4NE   London</p> |

| Project Name and Address   |
|---|
| <p style="margin: 0;">Addition of a rear roof extension, addition of a rear ground floor extension, addition of an upper floor extension, internal and external alterations to a single family dwelling.</p> <p style="margin: 20px 0 0 40px;">8 Southwood Lawn Road, N6 5SF, London</p> |

| Project             | Sheet                                 |
|---------------------|---------------------------------------|
| 2303 Highgate       | PROPOSED                              |
| Date<br>March 2023  | GROUND FLOOR PLAN<br>FIRST FLOOR PLAN |
| Scale<br>1:100 @ A3 | <b>2301</b><br><b>31</b>              |

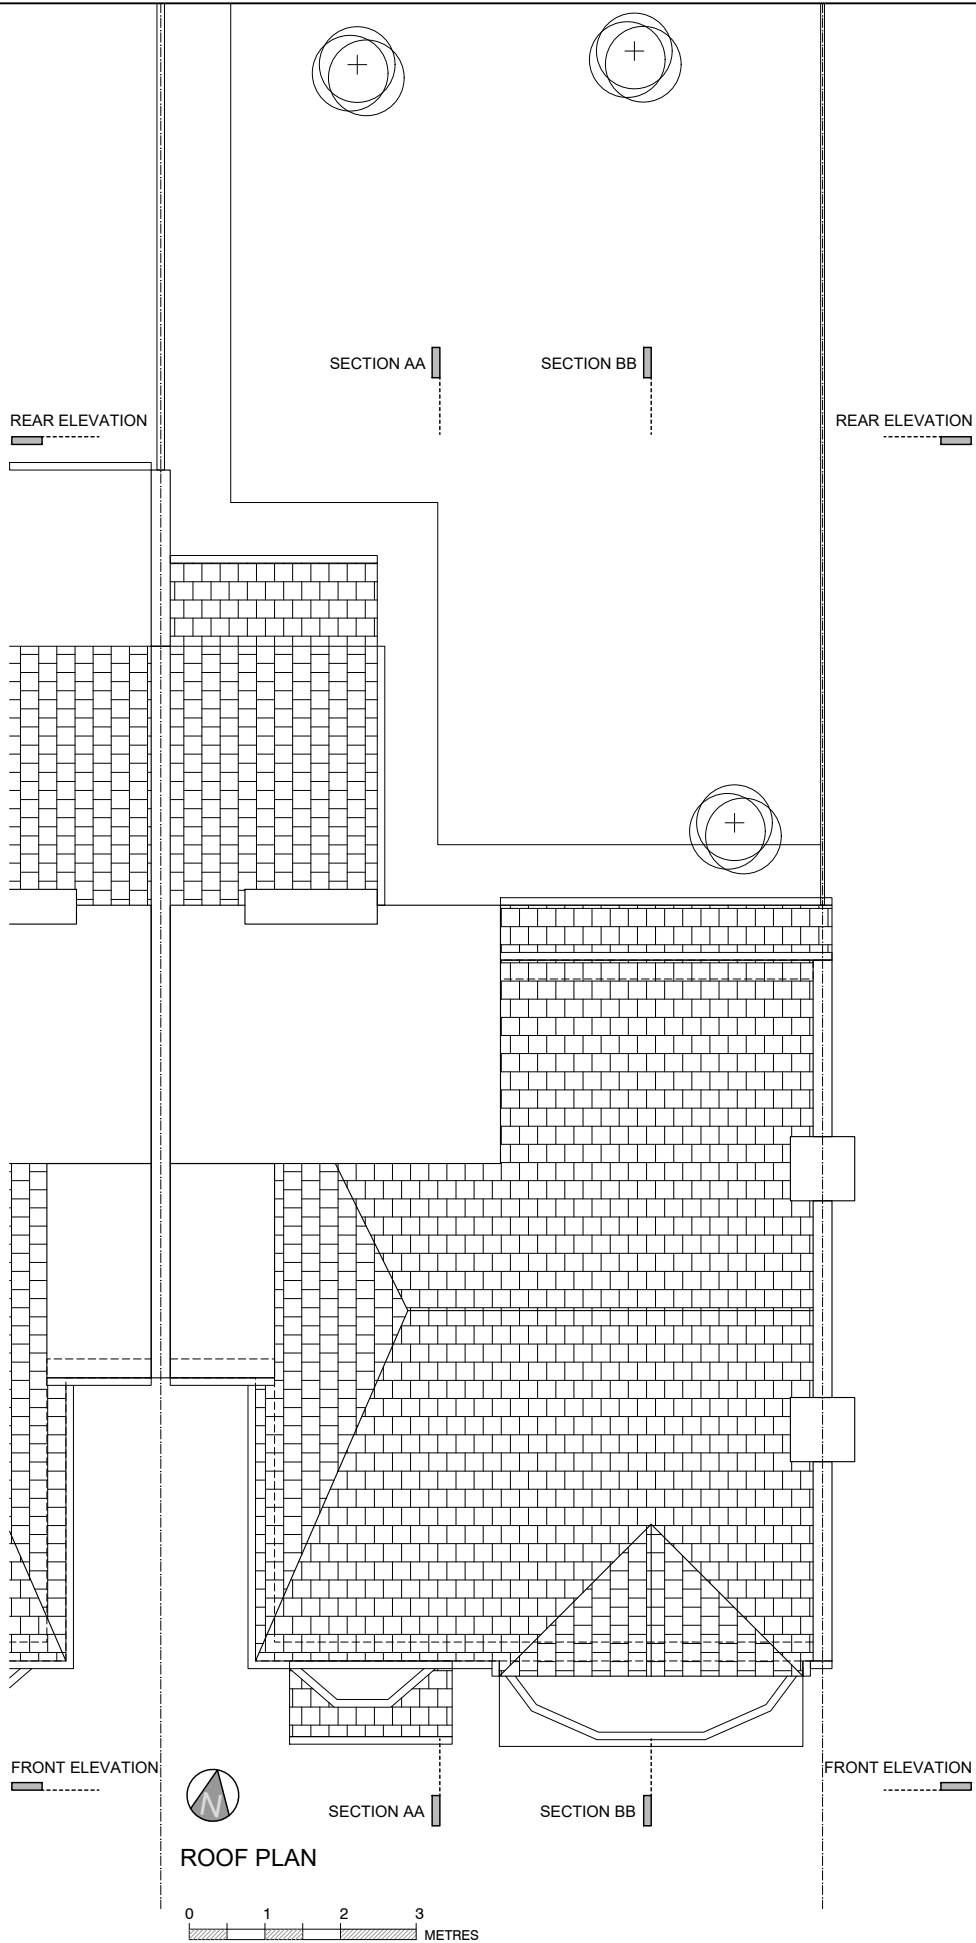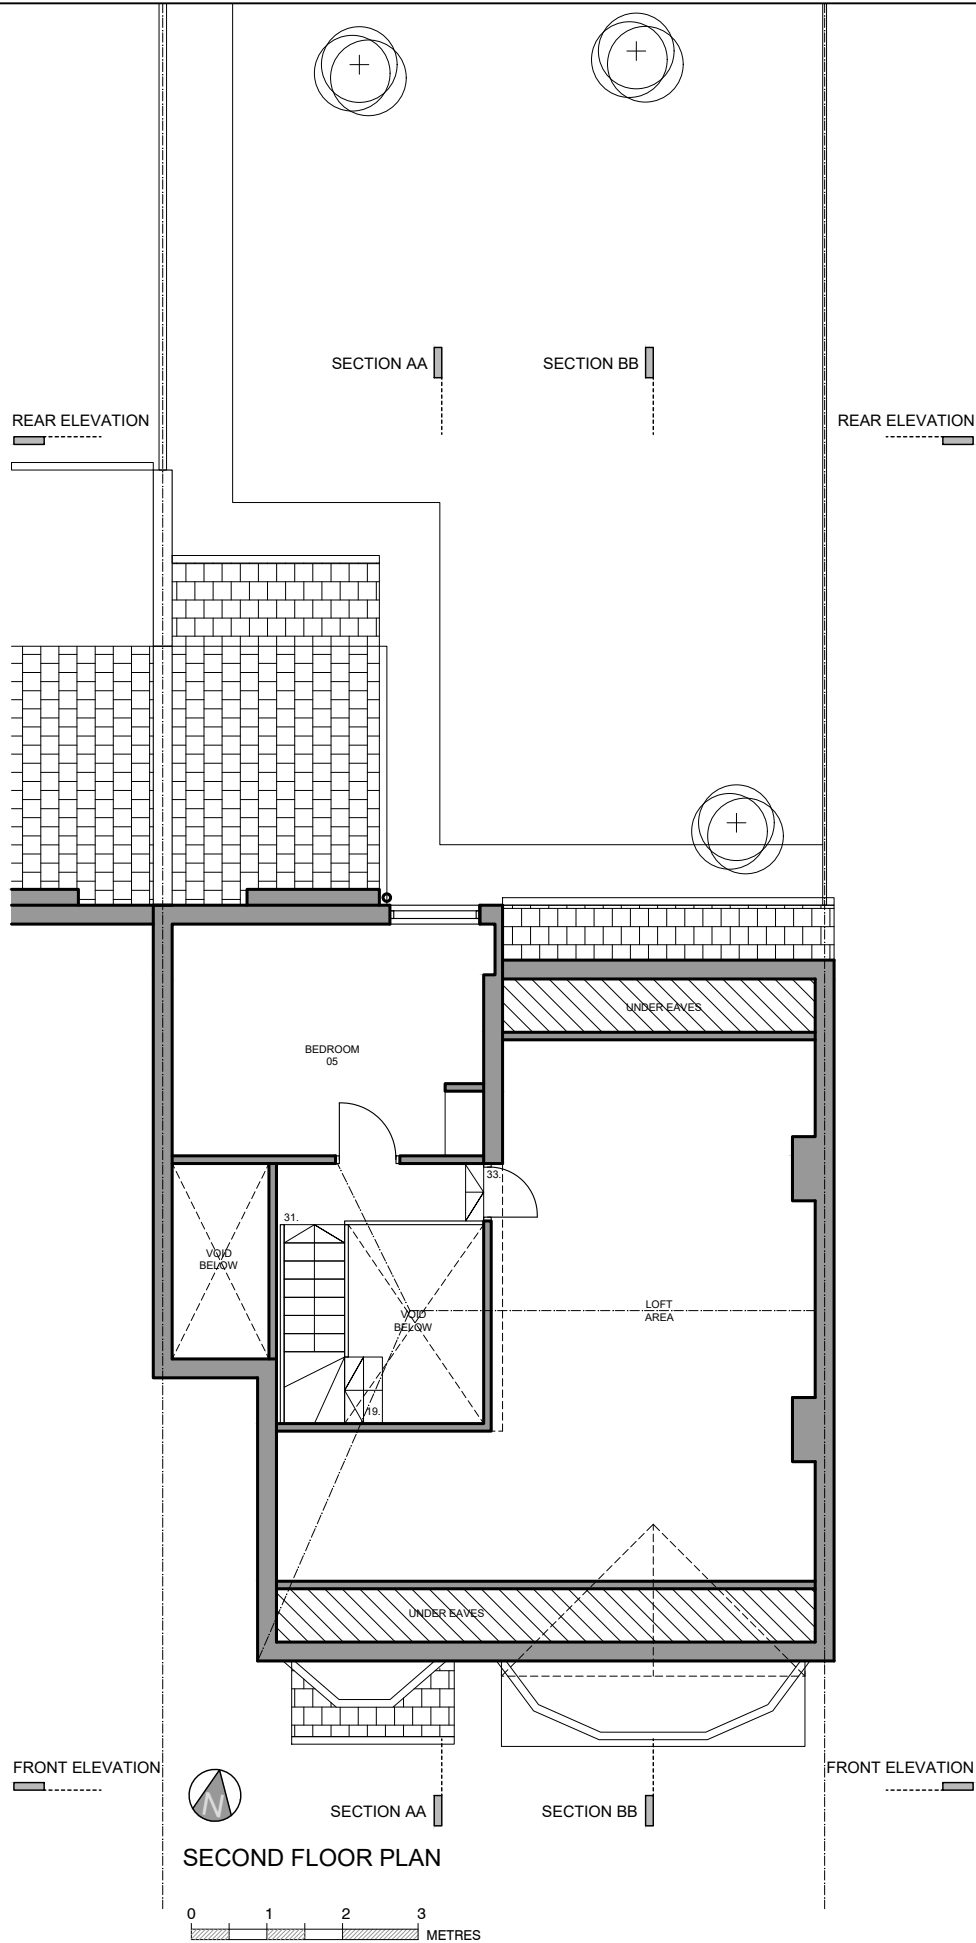

General Notes

| No. | Revision/Issue | Date |
|-----|----------------|------|
|-----|----------------|------|

Firm Name and Address



**GOAStudio London**  
**residential architecture limited**  
Hoxton Mix | 86-90 Paul Street | EC2A 4NE | London

Project Name and Address

Addition of a rear roof extension, addition of a rear ground floor extension, addition of an upper floor extension, internal and external alterations to a single family dwelling.

8 Southwood Lawn Road, N6 5SF, London

|                                 |                                              |
|---------------------------------|----------------------------------------------|
| <b>Project</b><br>2303 Highgate | <b>Sheet</b><br>EXISTING                     |
| <b>Date</b><br>March 2023       | <b>SECOND FLOOR PLAN</b><br><b>ROOF PLAN</b> |
| <b>Scale</b><br>1:100 @ A3      | <b>2301</b><br><b>02</b>                     |

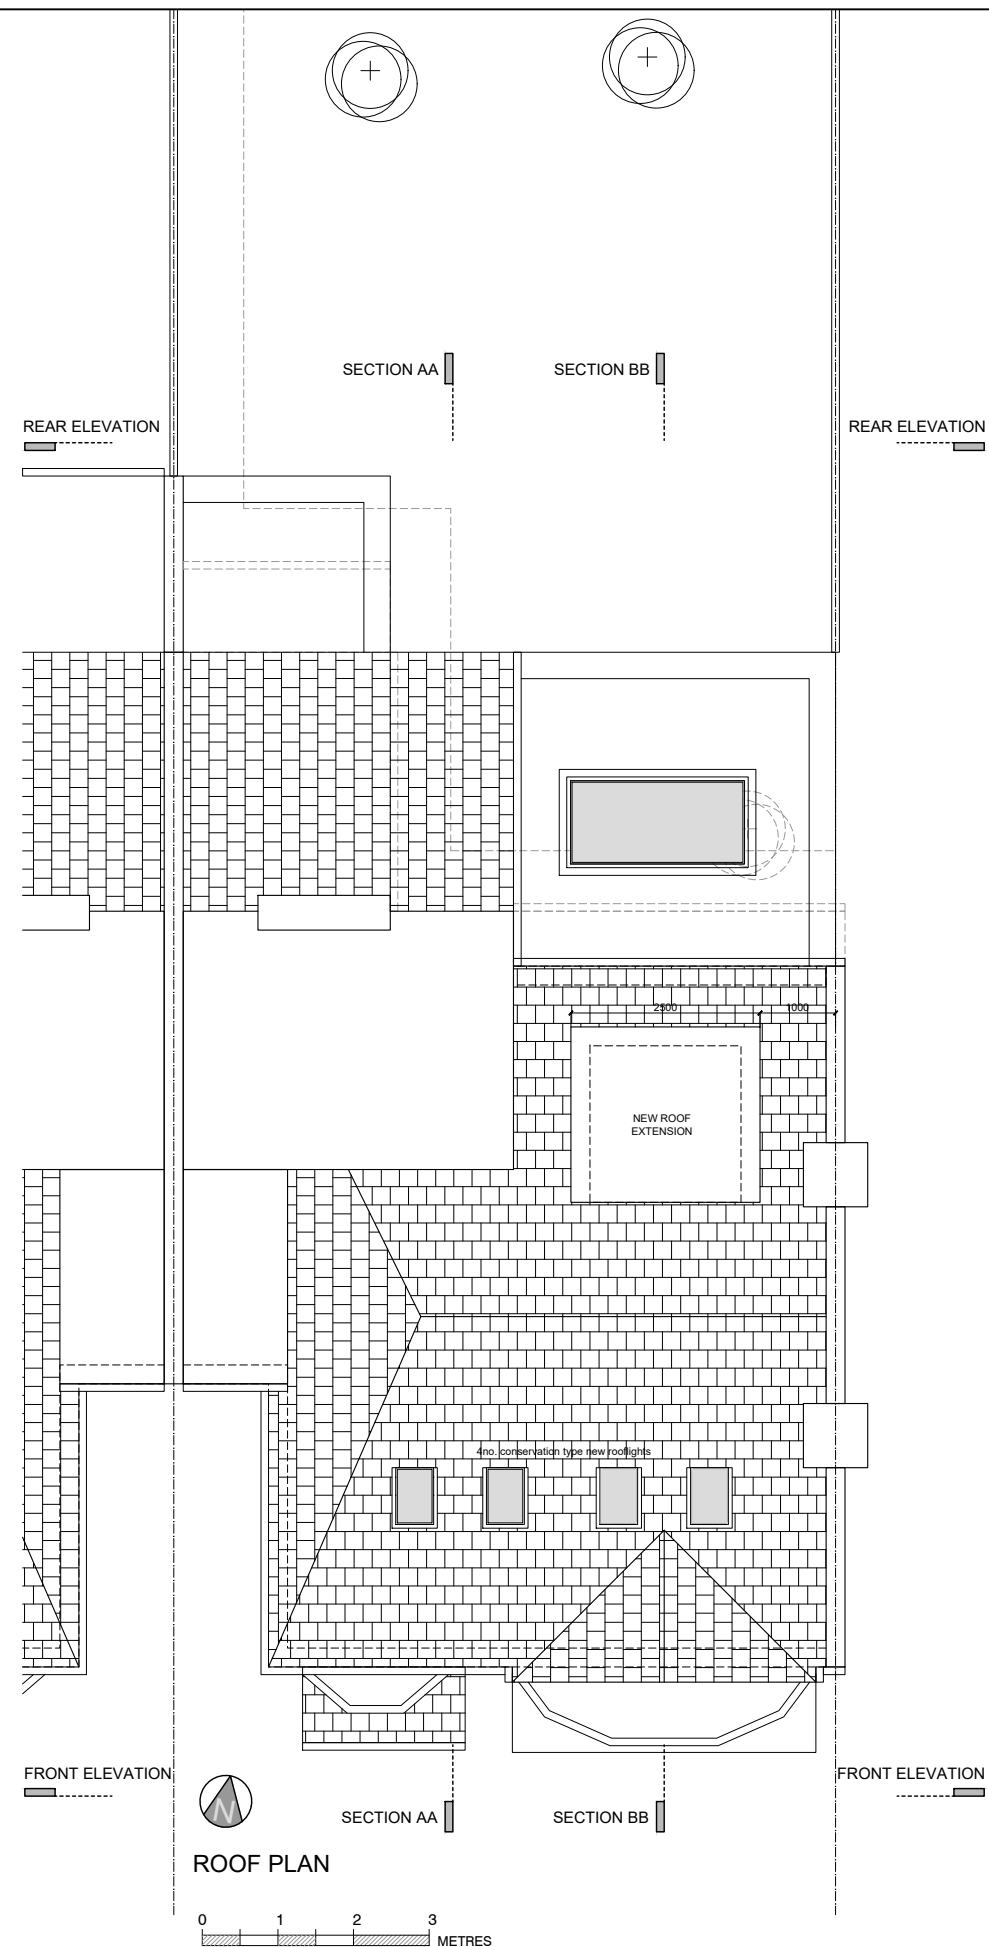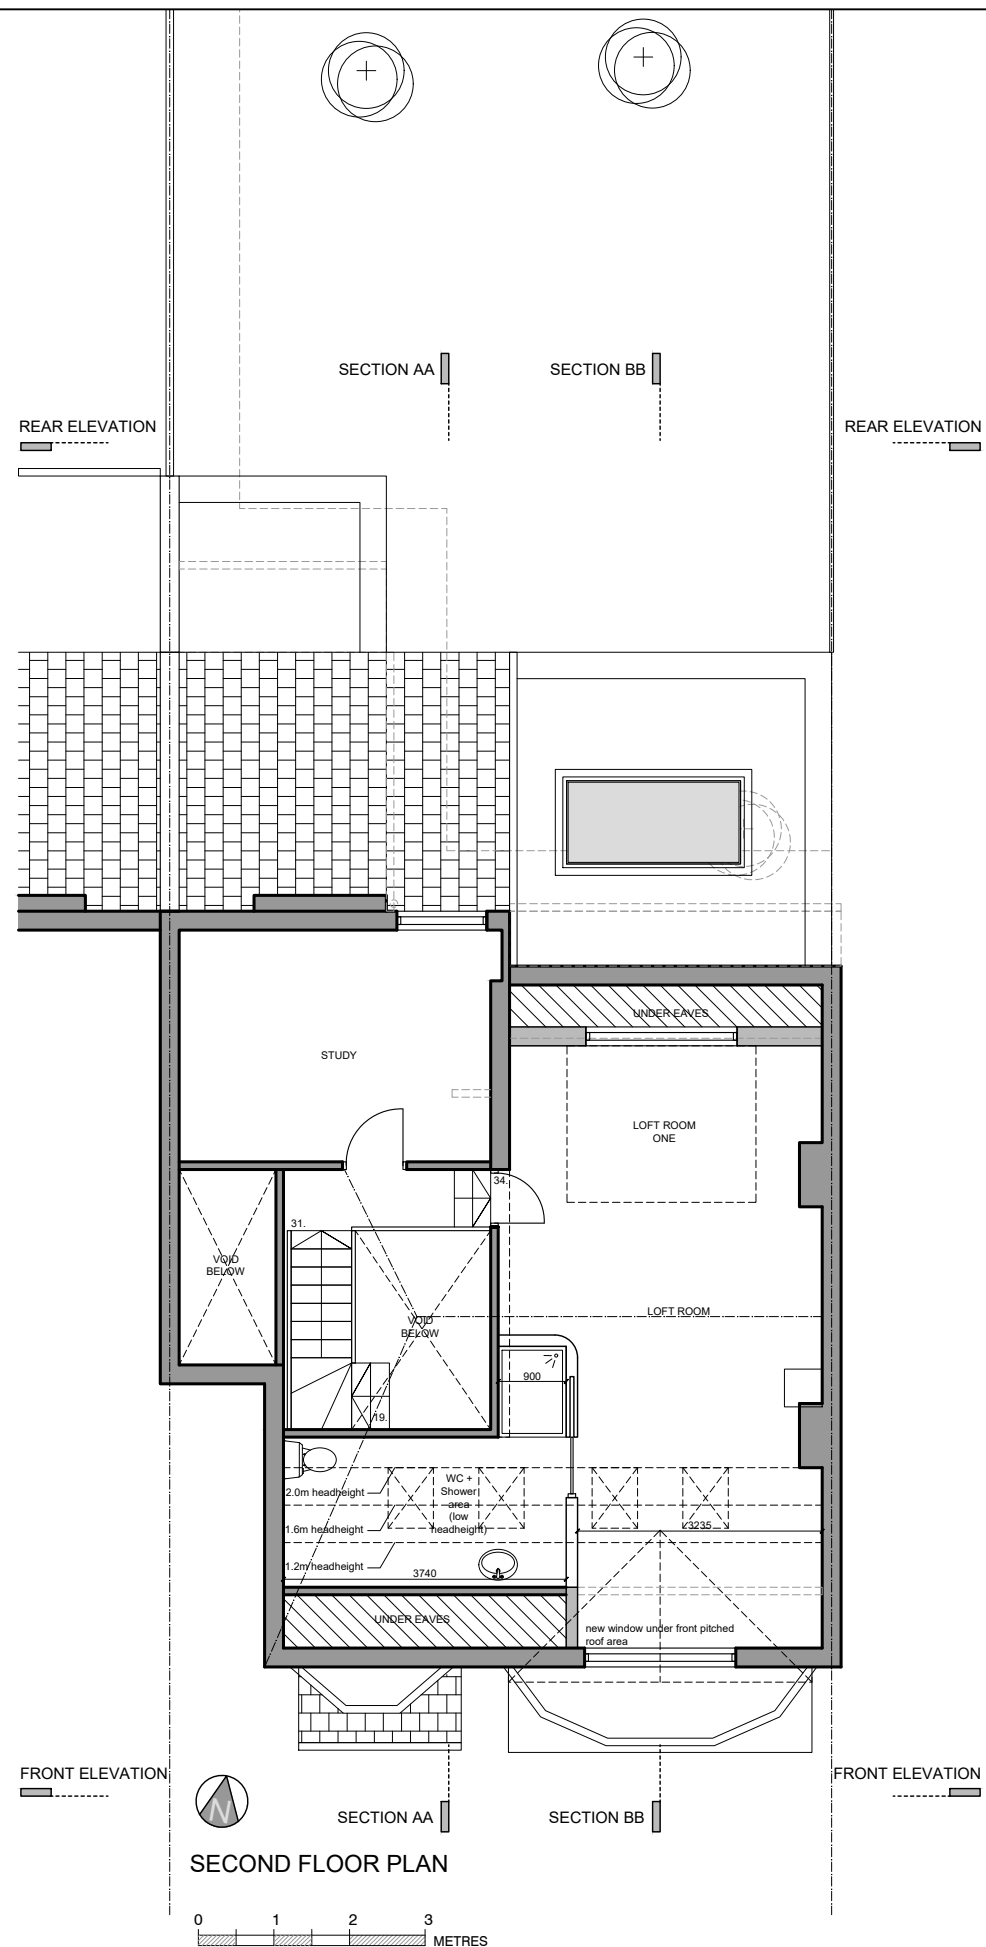

### General Notes

|     |                |      |
|-----|----------------|------|
|     |                |      |
|     |                |      |
| No. | Revision/Issue | Date |

|                              |
|------------------------------|
| <b>Firm Name and Address</b> |
|------------------------------|

**GOAStudio London**  
residential architecture limited  
Hoxton Mix | 86-90 Paul Street | EC2A 4NE | London

Project Name and Address


Addition of a rear roof extension, addition of a rear ground floor extension, addition of an upper floor extension, internal and external alterations to a single family dwelling.

8 Southwood Lawn Road, N6 5SF, London

|                                 |                                |
|---------------------------------|--------------------------------|
| <b>Project</b><br>2303 Highgate | <b>Sheet</b><br>PROPOSED       |
| <b>Date</b><br>March 2023       | SECOND FLOOR PLAN<br>ROOF PLAN |
| <b>Scale</b><br>1:100 @ A3      | <b>2301</b><br><b>32</b>       |



FRONT ELEVATION

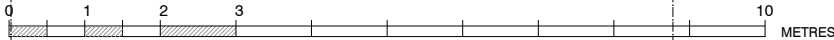

General Notes

|     |                |      |
|-----|----------------|------|
|     |                |      |
| No. | Revision/Issue | Date |

Firm Name and Address

GOAStudio London

residential architecture limited

Hoxton Mix | 86-90 Paul Street | EC2A 4NE | London

Project Name and Address


Addition of a rear roof extension, addition of a rear ground floor extension, addition of an upper floor extension, internal and external alterations to a single family dwelling.

8 Southwood Lawn Road, N6 5SF, London

|                                             |                                      |
|---------------------------------------------|--------------------------------------|
| <div>Project</div> <div>2303 Highgate</div> | <div>Sheet</div> <div>EXISTING</div> |
| <div>Date</div> <div>March 2023</div>       | <div>FRONT ELEVATION</div>           |
| <div>Scale</div> <div>1:100 @ A3</div>      | <div>2301</div> <div>03</div>        |



FRONT ELEVATION

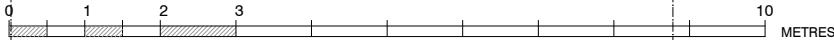

General Notes

|     |                |      |
|-----|----------------|------|
|     |                |      |
| No. | Revision/Issue | Date |

Firm Name and Address

GOAStudio London

residential architecture limited

Hoxton Mix | 86-90 Paul Street | EC2A 4NE | London

Project Name and Address

Addition of a rear roof extension, addition of a rear ground floor extension, addition of an upper floor extension, internal and external alterations to a single family dwelling.

8 Southwood Lawn Road, N6 5SF, London

|                                             |                                      |
|---------------------------------------------|--------------------------------------|
| <div>Project</div> <div>2303 Highgate</div> | <div>Sheet</div> <div>PROPOSED</div> |
| <div>Date</div> <div>March 2023</div>       | <div>FRONT ELEVATION</div>           |
| <div>Scale</div> <div>1:100 @ A3</div>      | <div>2301</div> <div>33</div>        |



SECTION AA

General Notes

</



|                       |  |
|-----------------------|--|
| Firm Name and Address |  |
|-----------------------|--|

Project Name and Address

8 Southwood Lawn Road, N6 5SF, London

|                                 |                                                                                          |
|---------------------------------|------------------------------------------------------------------------------------------|
| <b>Project</b><br>2303 Highgate | <b>Sheet</b><br><b>PROPOSED</b><br><br><b>SECTION AA</b><br><br><b>2301</b><br><b>34</b> |
| <b>Date</b><br>March 2023       |                                                                                          |
| <b>Scale</b><br>1:100 @ A3      |                                                                                          |



SECTION BB

### General Notes

|     |                |      |
|-----|----------------|------|
|     |                |      |
|     |                |      |
| No. | Revision/Issue | Date |

**Firm Name and Address**


**GOAStudio London**  
**residential architecture limited**  
Hoxton Mix | 86-90 Paul Street | EC2A 4NE | London

**Project Name and Address**


Addition of a rear roof extension, addition of a rear ground floor extension, addition of an upper floor extension, internal and external alterations to a single family dwelling.

8 Southwood Lawn Road, N6 5SF, London

|                                 |                          |
|---------------------------------|--------------------------|
| <b>Project</b><br>2303 Highgate | <b>Sheet</b><br>EXISTING |
| <b>Date</b><br>March 2023       | SECTION BB               |
| <b>Scale</b><br>1:100 @ A3      | <b>2301</b><br><b>05</b> |

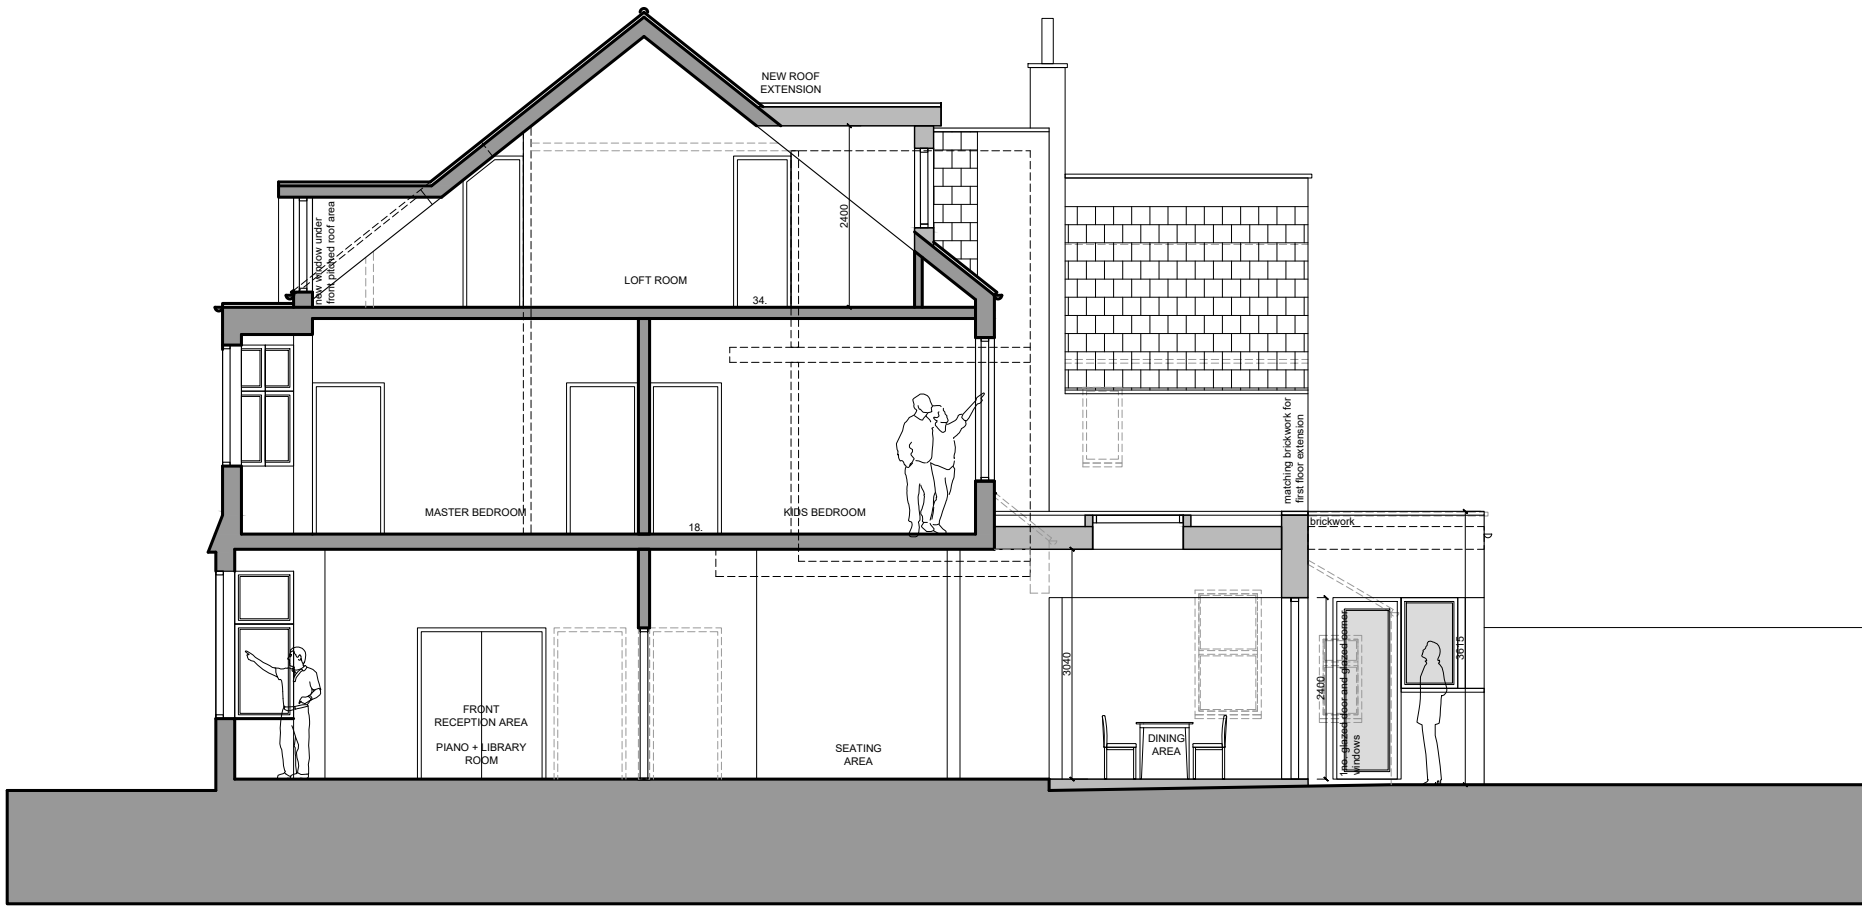

SECTION BB

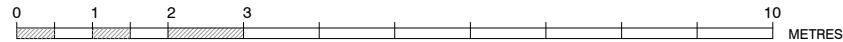

General Notes

| No. | Revision/Issue | Date |
|-----|----------------|------|
|-----|----------------|------|

Firm Name and Address

**GOAStudio London**  
**residential architecture limited**  
Hoxton Mix | 86-90 Paul Street | EC2A 4NE | London

Project Name and Address

Addition of a rear roof extension, addition of a rear ground floor extension, addition of an upper floor extension, internal and external alterations to a single family dwelling.

8 Southwood Lawn Road, N6 5SF, London

Project

2303 Highgate

Date

March 2023

Scale

1:100 @ A3

Sheet

PROPOSED


SECTION BB

**2301**

**35**



REAR ELEVATION

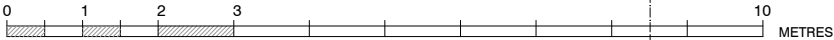

General Notes

|     |                |      |
|-----|----------------|------|
|     |                |      |
| No. | Revision/Issue | Date |

Firm Name and Address

**GOAStudio London**  
**residential architecture limited**  
Hoxton Mix | 86-90 Paul Street | EC2A 4NE | London

Project Name and Address

Addition of a rear roof extension, addition of a rear  
ground floor extension, addition of an upper floor  
extension, internal and external alterations to a single  
family dwelling.

8 Southwood Lawn Road, N6 5SF, London

Project

2303 Highgate

Date

March 2023

Scale

1:100 @ A3

Sheet

EXISTING


REAR ELEVATION

**2301**

**06**



REAR ELEVATION

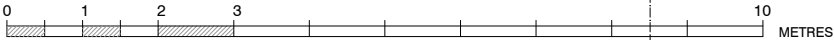

General Notes

|     |                |      |
|-----|----------------|------|
| No. | Revision/Issue | Date |
|-----|----------------|------|

Firm Name and Address

GOAStudio London  
residential architecture limited  
Hoxton Mix | 86-90 Paul Street | EC2A 4NE | London

Project Name and Address

Addition of a rear roof extension, addition of a rear ground floor extension, addition of an upper floor extension, internal and external alterations to a single family dwelling.  
8 Southwood Lawn Road, N6 5SF, London

|         |               |                |          |
|---------|---------------|----------------|----------|
| Project | 2303 Highgate | Sheet          | PROPOSED |
| Date    | March 2023    | REAR ELEVATION |          |
| Scale   | 1:100 @ A3    | 2301           | 36       |