


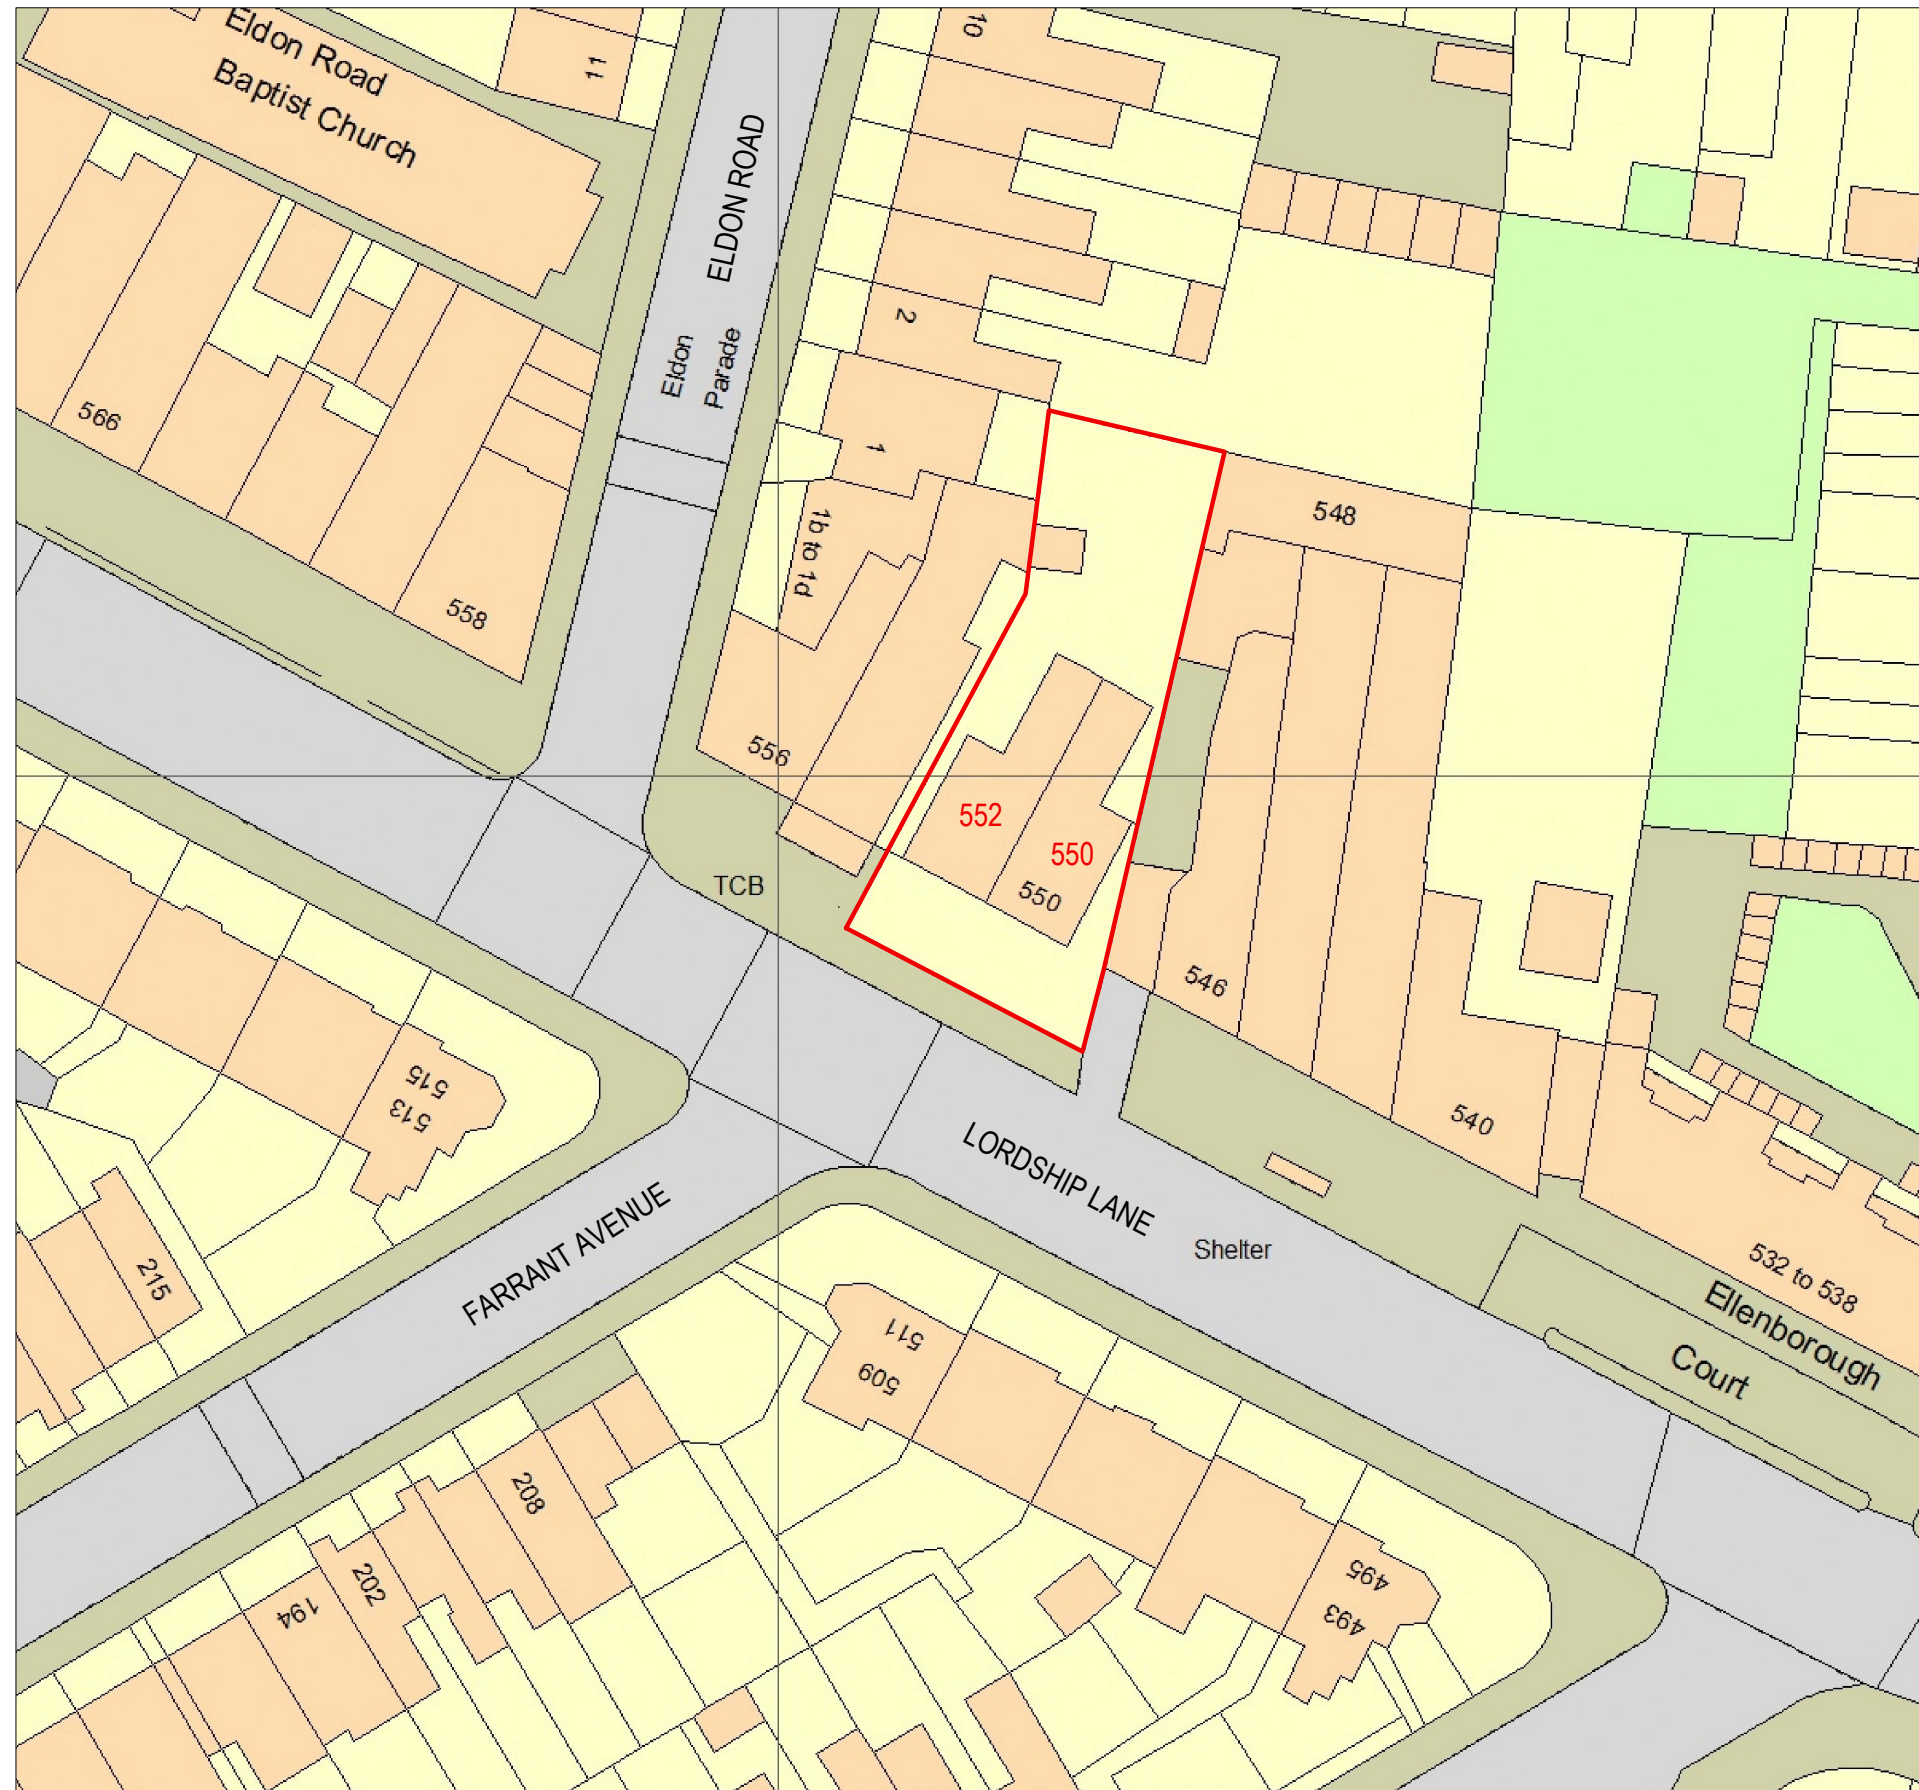

EXISTING BLOCK PLAN

scale 1:500

0 10 20 30m



scale 1:500

Notes

- 1- This drawing is prepared solely for design and planning submission purposes. It is not intended or suitable for either Building Regulations or Construction purposes and should not be used for such.
- 2- All Dimensions are in millimeters.
- 3- Dimensions are not to be scaled directly from drawings other than for Planning Purposes.
- 4- All dimensions are to be checked on site and the Architect is to be informed of any discrepancies before construction commences.
- 5- All references to drawings refer to current revision of that drawing.
- 6- The Copyright of this drawing belongs to Archpl Ltd.

Rev.	Date	Revisions
PLANNING		
 ARCH ARCHITECTURAL DESIGN STUDIO 400 West Green Road, West Green, London, N15 3PX Tel: 07842410527 Web: www.archpl.co.uk		
Client BIRCHTREE CARE GROUP LTD		
Project 550-552 Lordship Lane N22 5BY		
Scale	1/500@A3	Date 03/2023
Drawn By	VC	Checked By AEC
Project No.	23011	Drawing No. A100_2
Drawing title		Existing Block Plan
		Revision -