




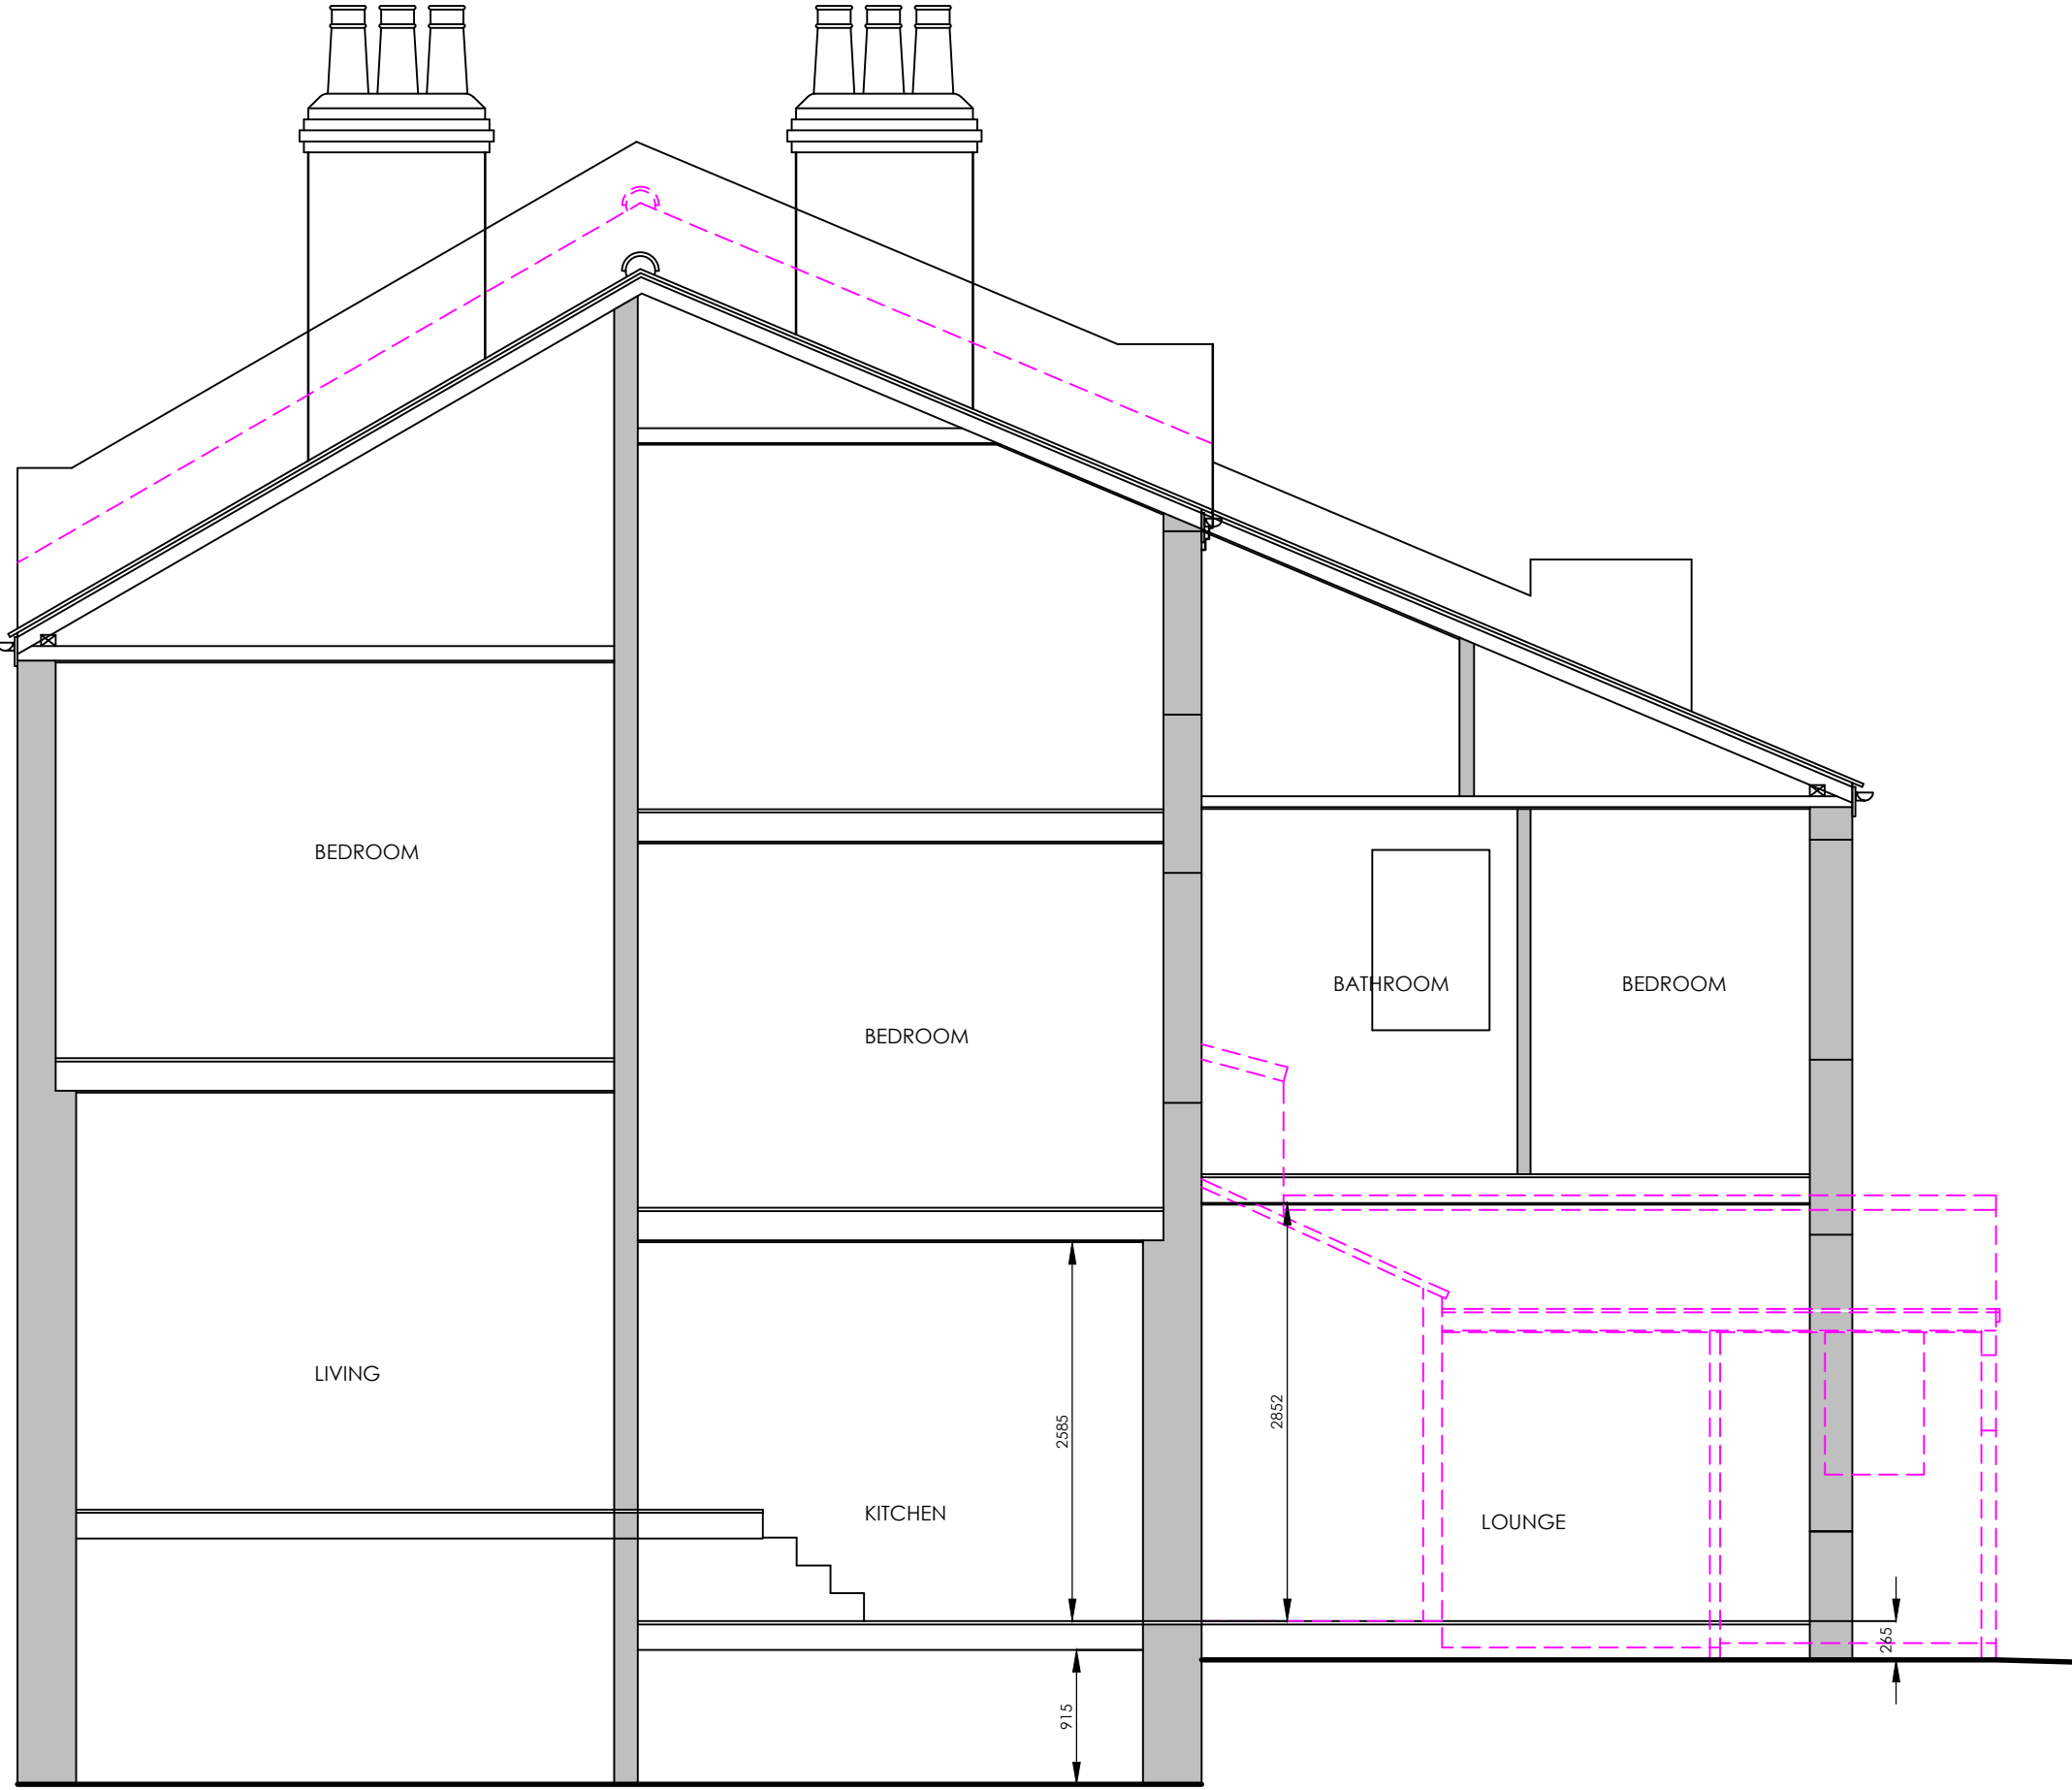

EXISTING SECTION 1:50

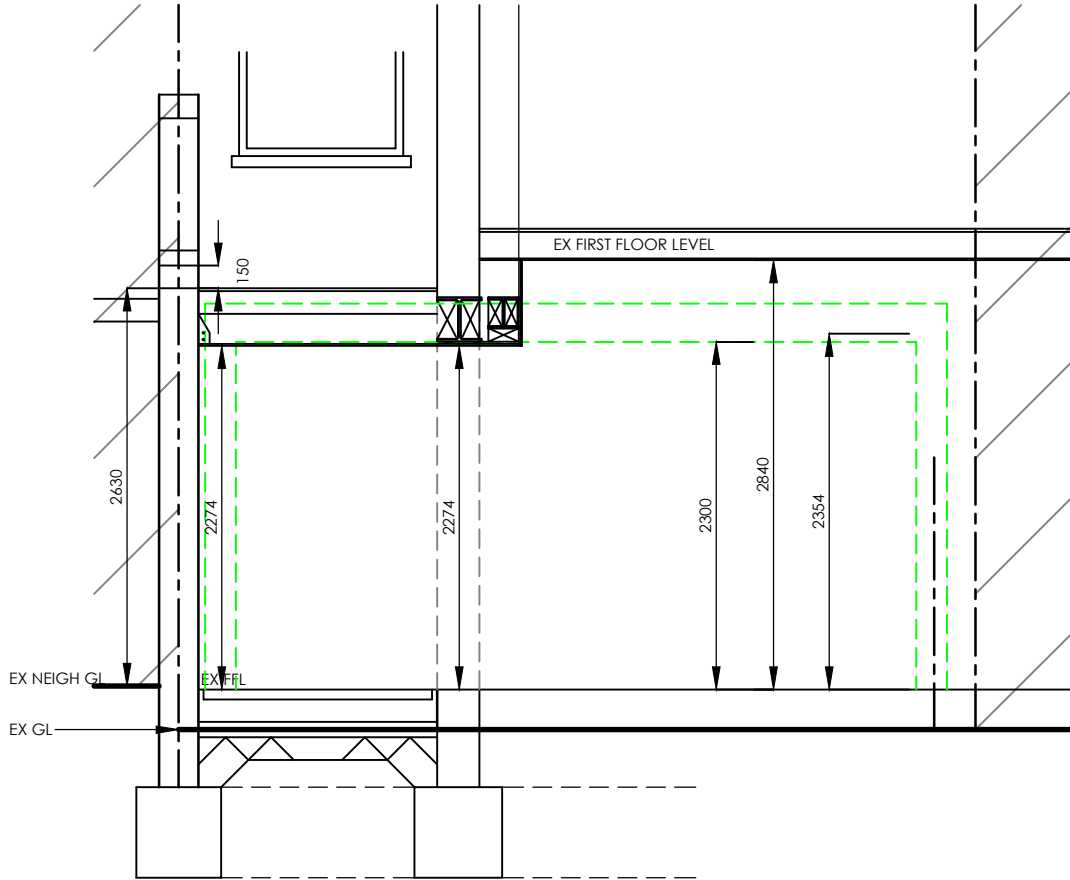

PROPOSED SECTION 1:50

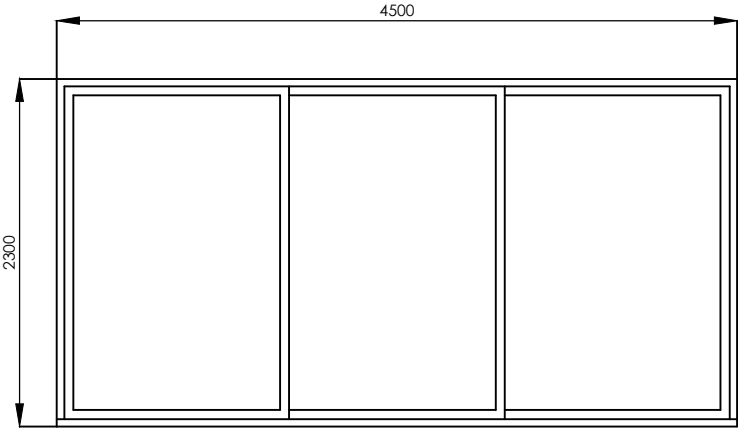

DOOR DETAILS 1:50

1M2M3M4M5M6M7M8M9M10M

1M2M3M4M5M

SCALE @ 1:100

SCALE @ 1:50

plusrooms

HOME EXTENSIONS

- KITCHEN EXTENSIONS
- LOFT CONVERSIONS
- REFURBISHMENTS

REVISION:

REV A - CLIENT AMENDMENTS - 14/03/23

REV B - SKYLIGHT AMENDMENTS - 16/03/23

REV C - DOOR AMENDMENT - 21/03/23

REV D - PLANNING SUBMISSION - 23/03/23

DRAWING:

EXISTING AND PROPOSED SECTIONS

DATE:

FEB 23

PROJECT:

PROPOSED SINGLE STOREY REAR EXTENSION

SCALE @ A1:

1:50

CLIENT:

BEN COLEMAN

DRAWING No.

P23-12.2

CLIENT ADDRESS:

50 SEYMOUR ROAD
LONDON
N8 0BE

ALL PLANS TO BE CHECKED BY CONTRACTORS FOR ACCURACY AND DIMENSIONS BEFORE WORKS ON SITE. ANY QUERIES MUST BE RELAYED TO DESIGNER AND DESIGNER MUST BE NOTIFIED OF ANY CHANGES TO THE DESIGN. ANY BUILDING WORKS MUST BE APPROVED BY ALL NECESSARY LOCAL AUTHORITY APPROVALS AND MUST BE COMPLETED AT CLIENTS OWN RISK. THE DRAWING REMAINS THE PROPERTY OF PLUS ROOMS AND MUST NOT BE REPRODUCED OR USED IN ANY MANNER WITHOUT THEIR CONSENT. ANY REVISIONS TO THE DRAWING MUST BE APPROVED BY PLUS ROOMS AND MUST BE COMPLETED AT CLIENTS OWN RISK. 

KITCHEN EXTENSIONS

LOFT CONVERSIONS

REFURBISHMENTS

PLUS ROOMS: Alexander house, 7, oaklands gate, Northwood, HA4 3AA | T: 0800 917 7127

Plus Rooms is a trading name of plusrooms.com Ltd. | Company Registration No. 7594728

Registered Office: Elwood House, 42 Lifford Road, Barnet, Herts, EN5 3PT | Directors James and Robert Bennett