




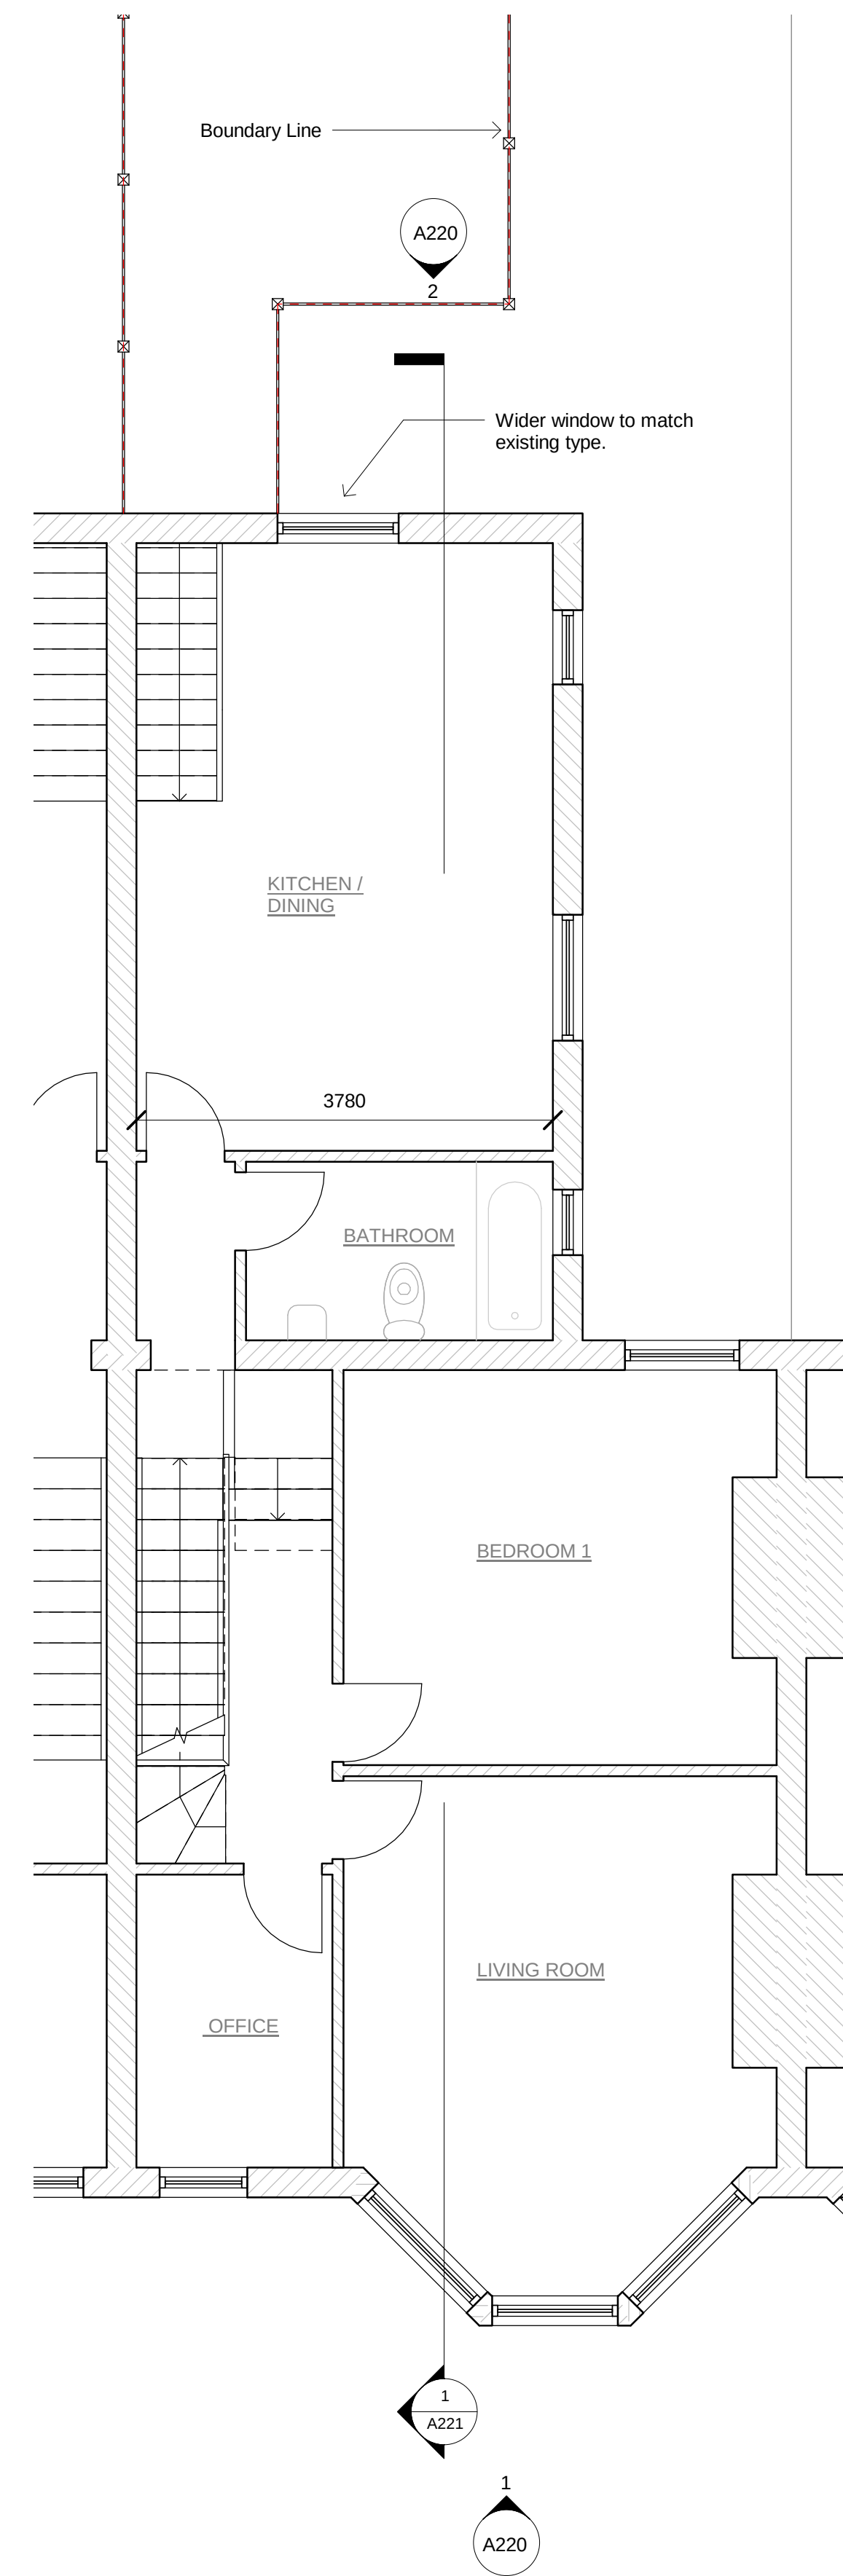


1. PROPOSED FIRST FLOOR

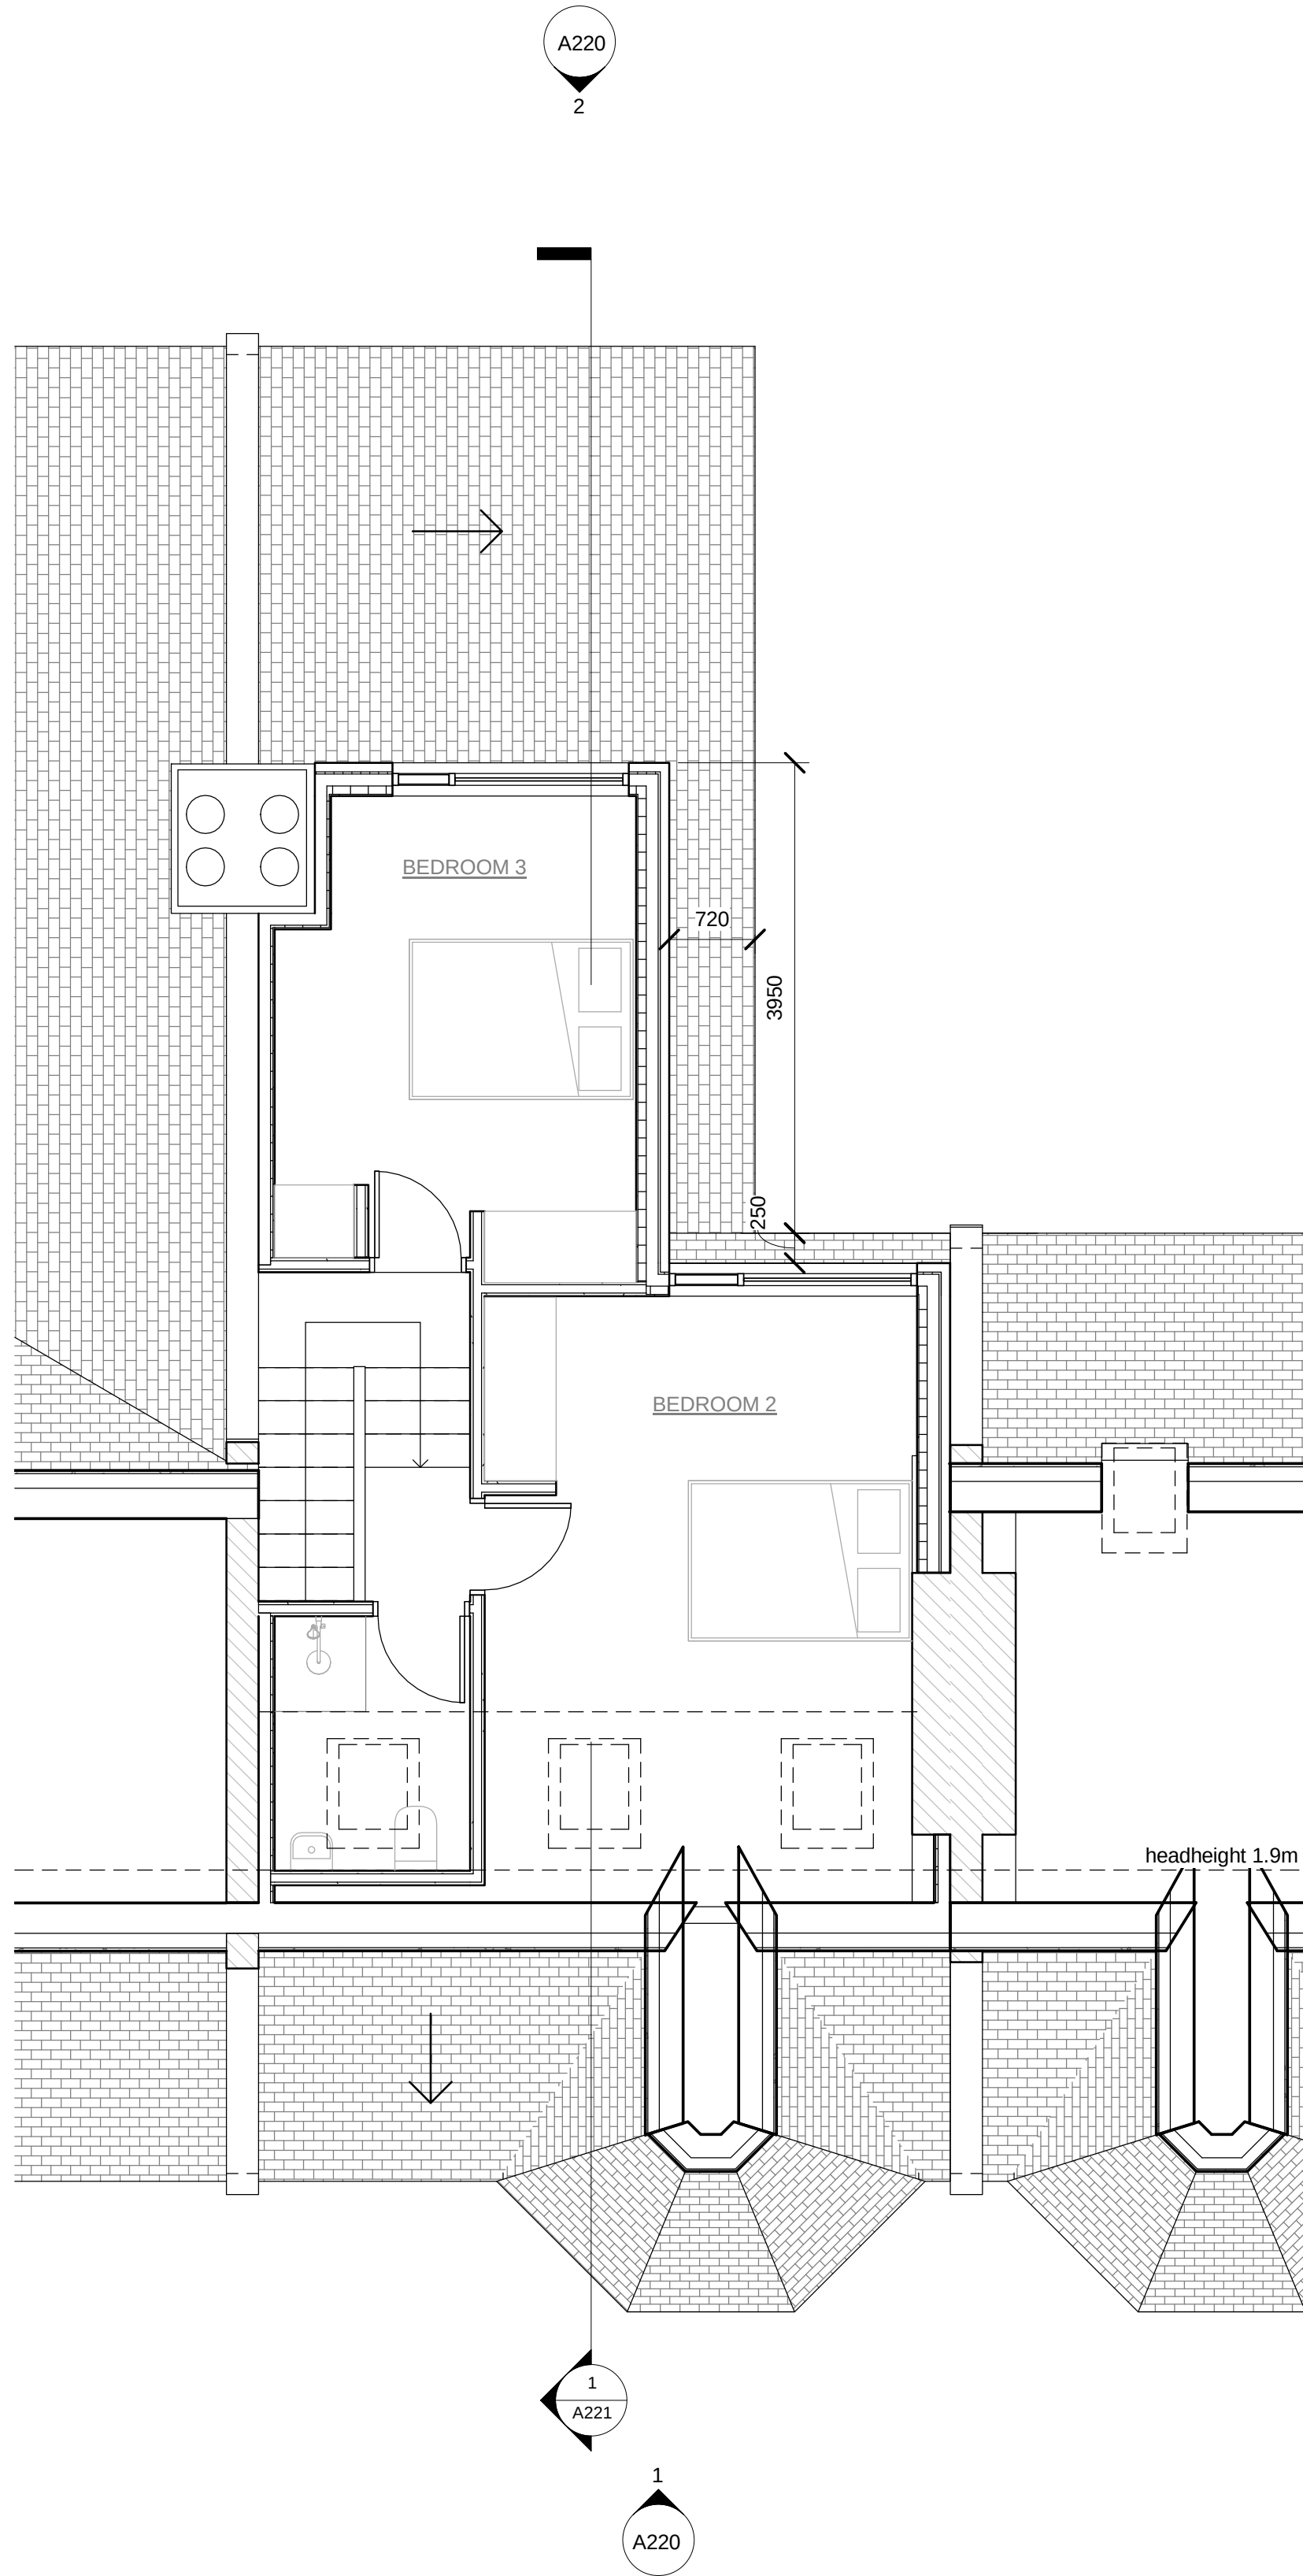

2. PROPOSED LOFT FLOOR

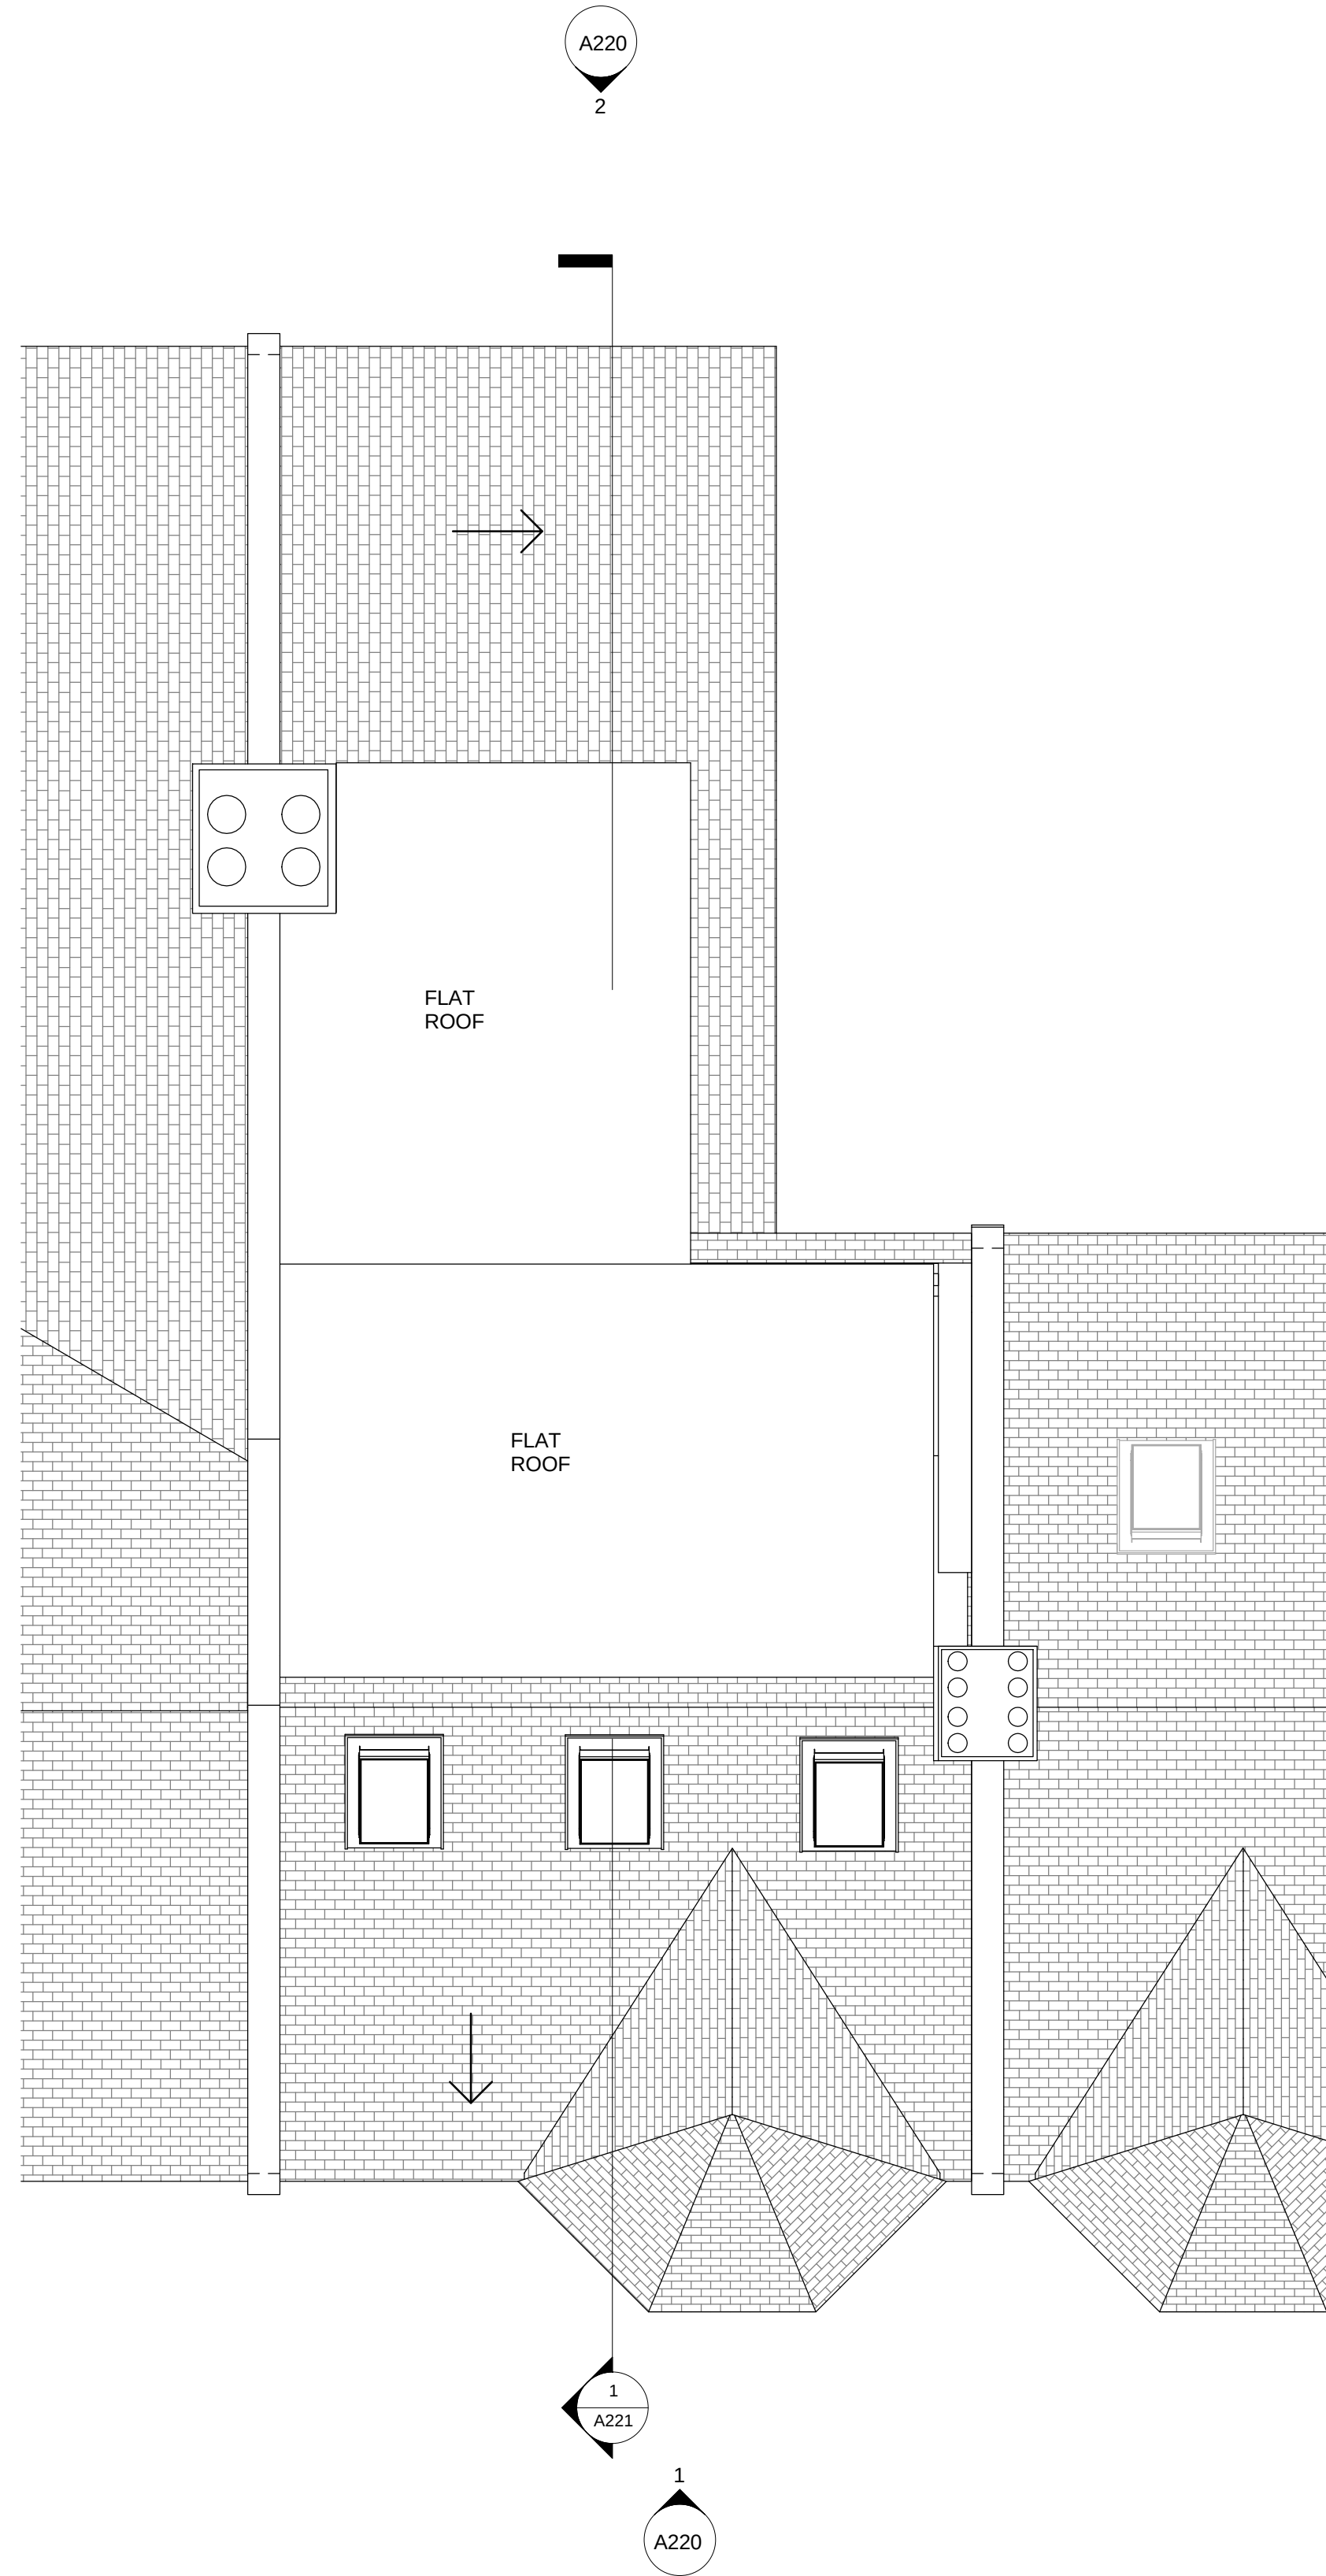

3. PROPOSED ROOF

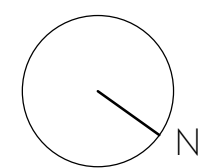

Date	Issue	Rev

82 CRESCENT
ROAD

Proposed Floor
Plans

Project number	22010
----------------	-------

Date	15.07.2022
------	------------

Drawn by	CANO
----------	------

A210

Scale @ A1	1 : 50
------------	--------