


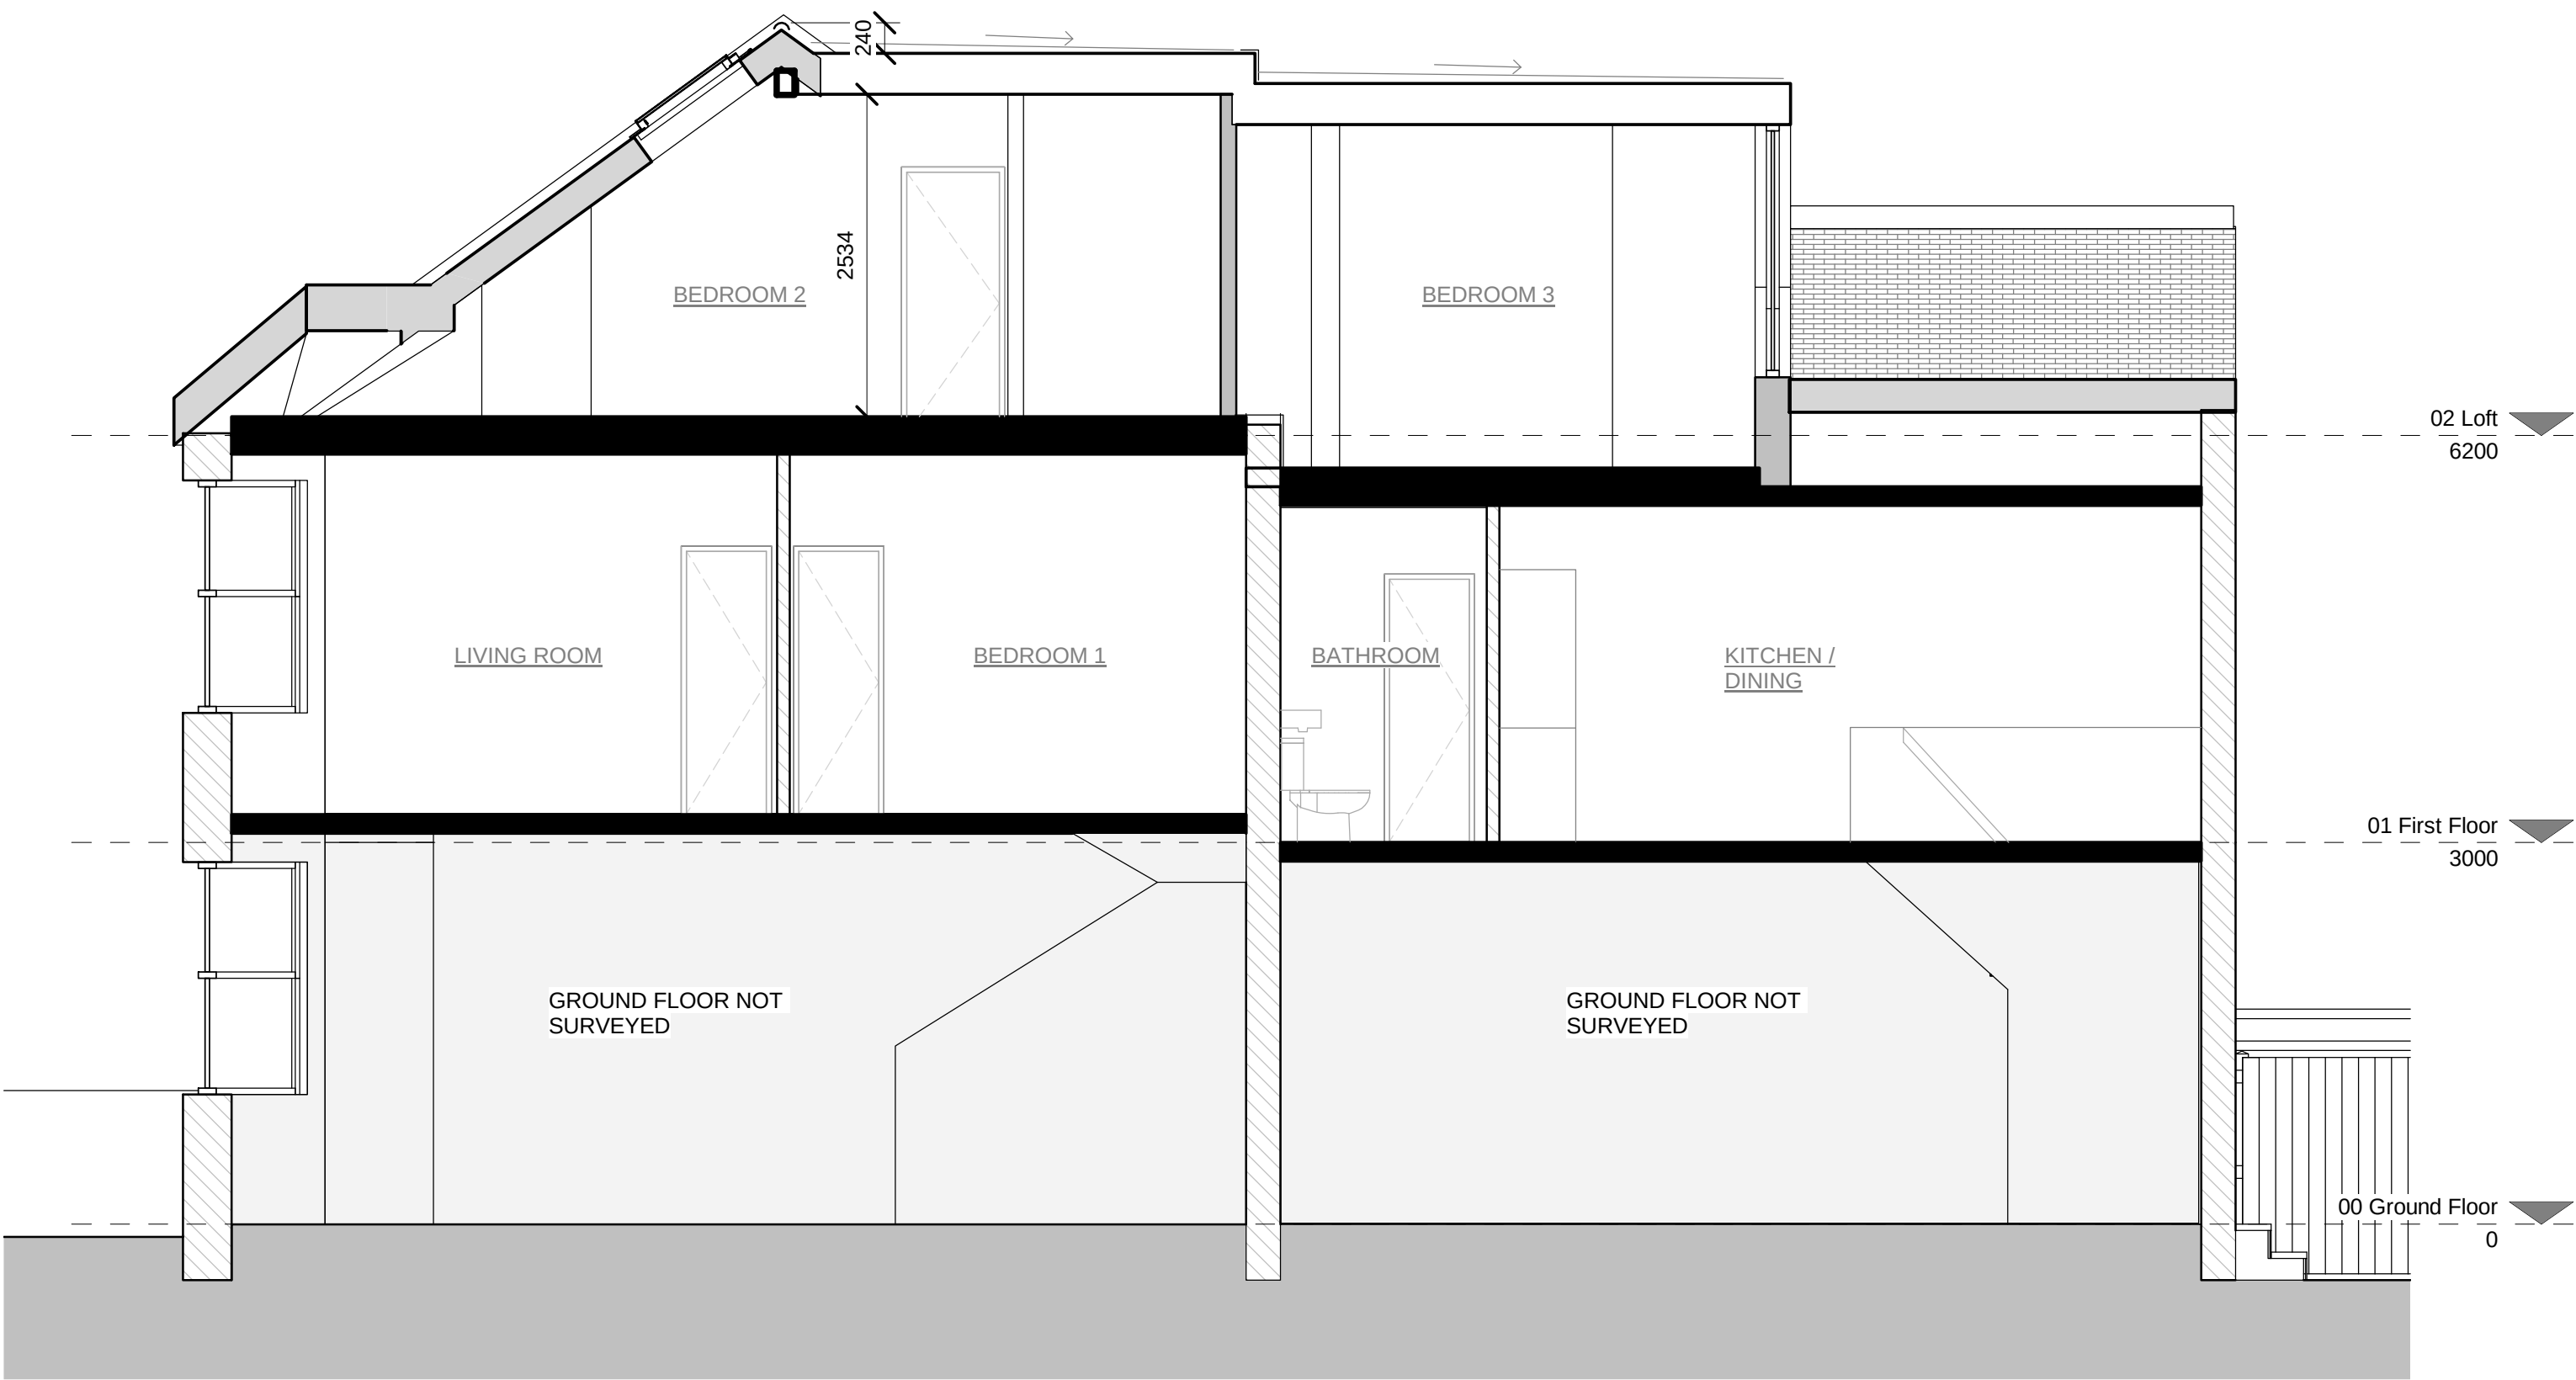

1. PROPOSED SECTION AA'

Drawings for information only. Do not scale dimensions from this drawing. All dimensions to be checked on site & any discrepancy reported immediately to the architects. This drawing is copyright & should not be copied or duplicated in any way without the consent of CANO architects Ltd. This drawing shall be read in conjunction with all other relevant drawings and specifications.

82
CRESCENT
ROAD

Proposed Section
AA'

Project number 22010

Date 15.07.2022

Drawn by CANO

A221

Scale @ A2 1 : 50