


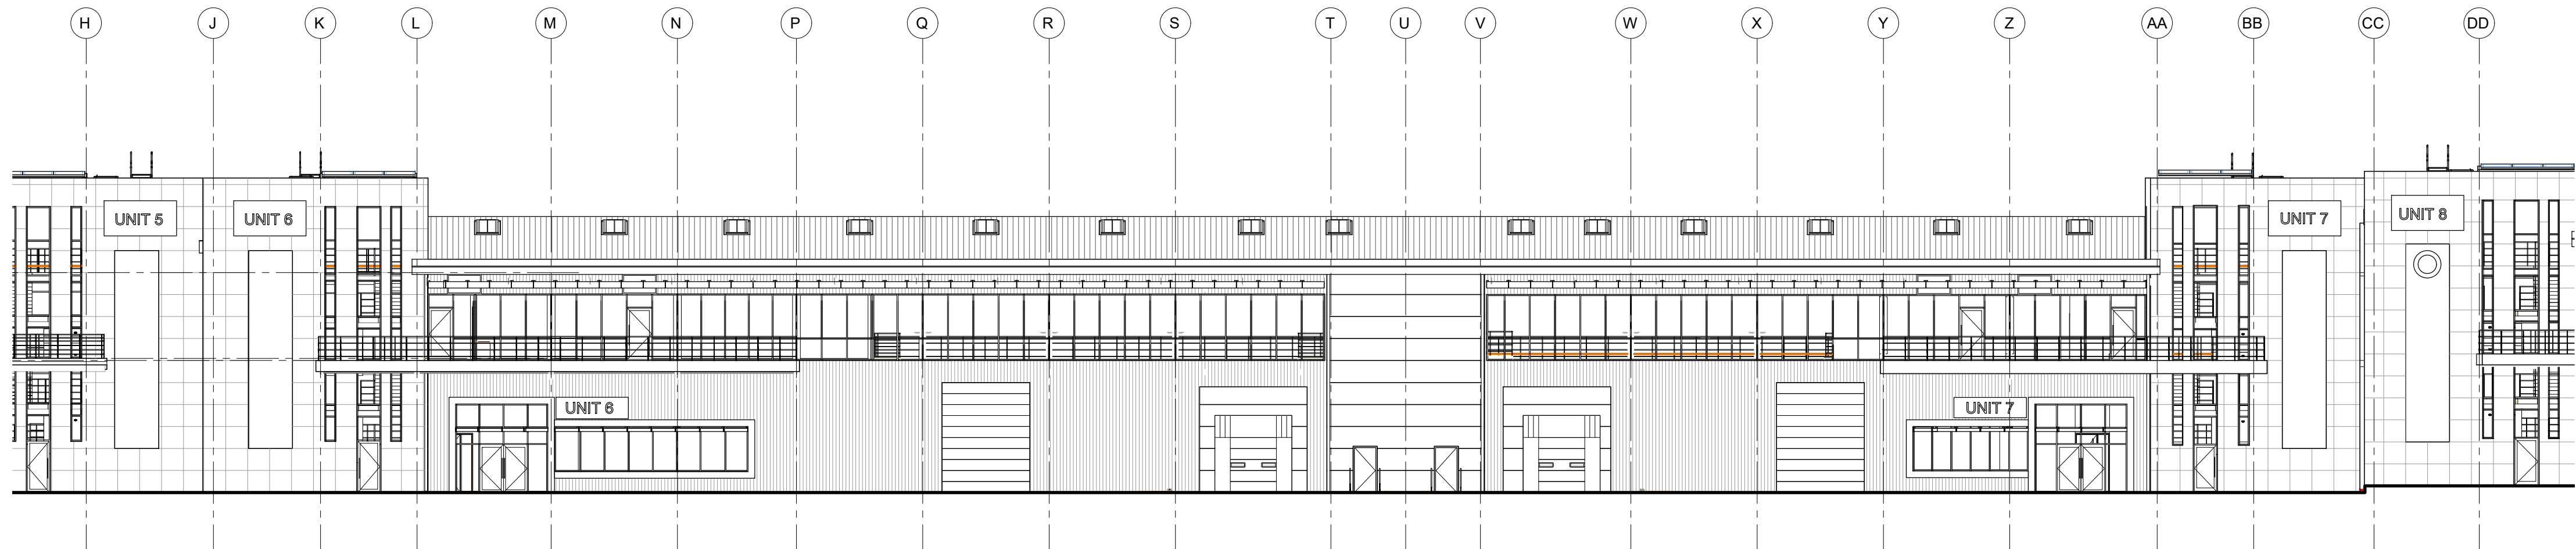


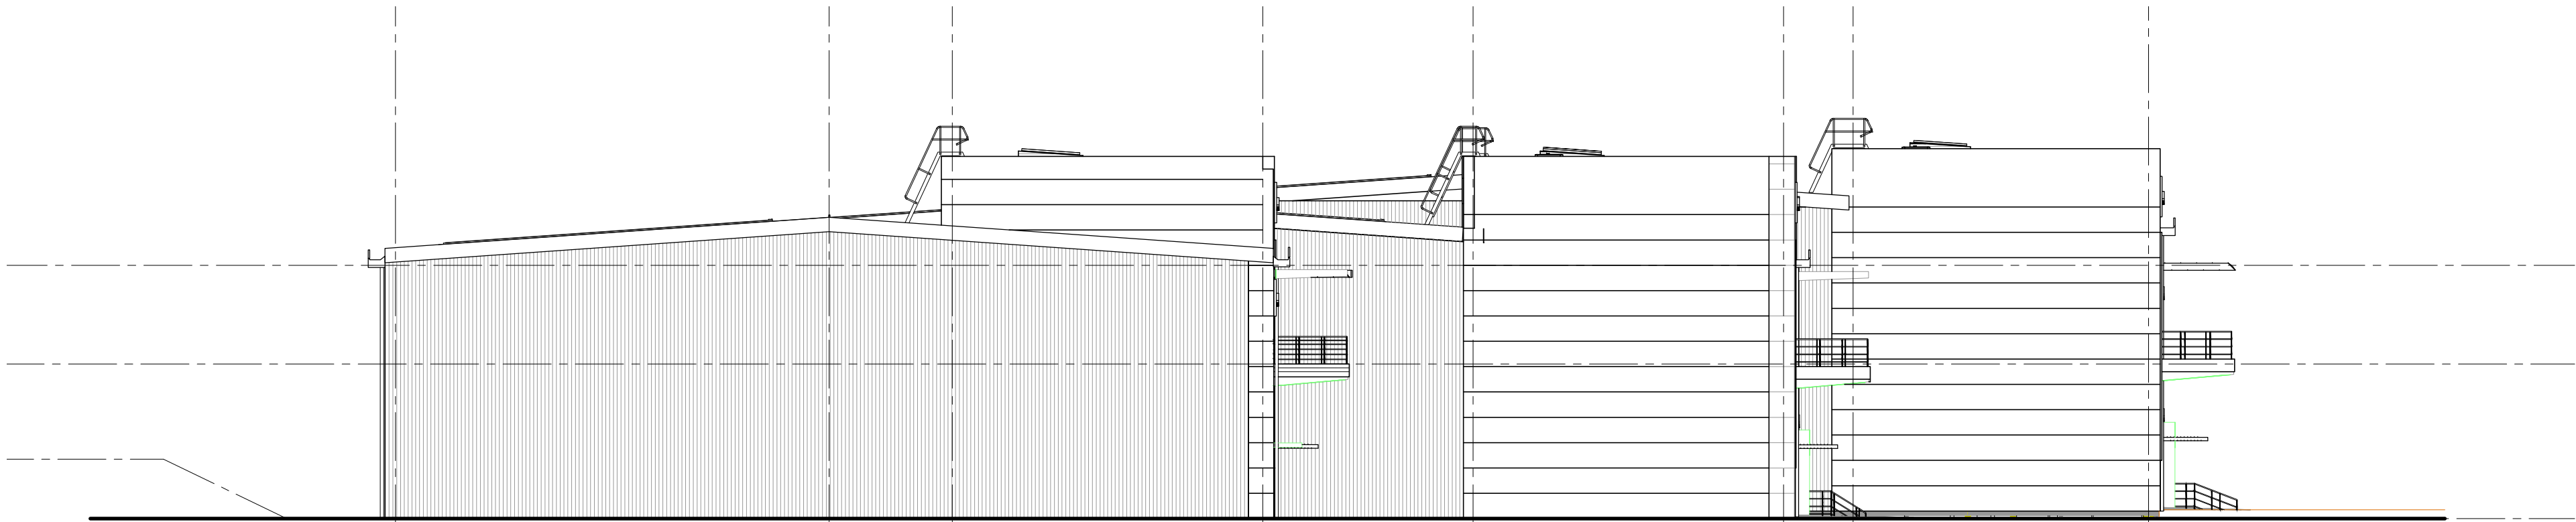


Elevation A

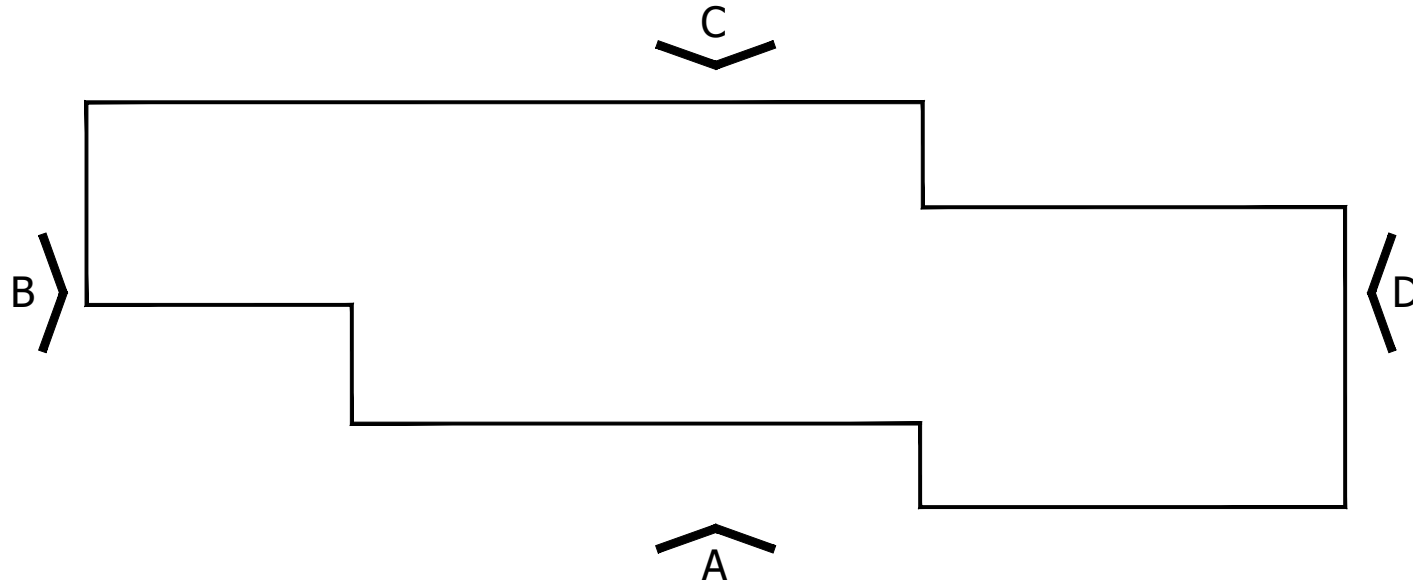


Elevation B

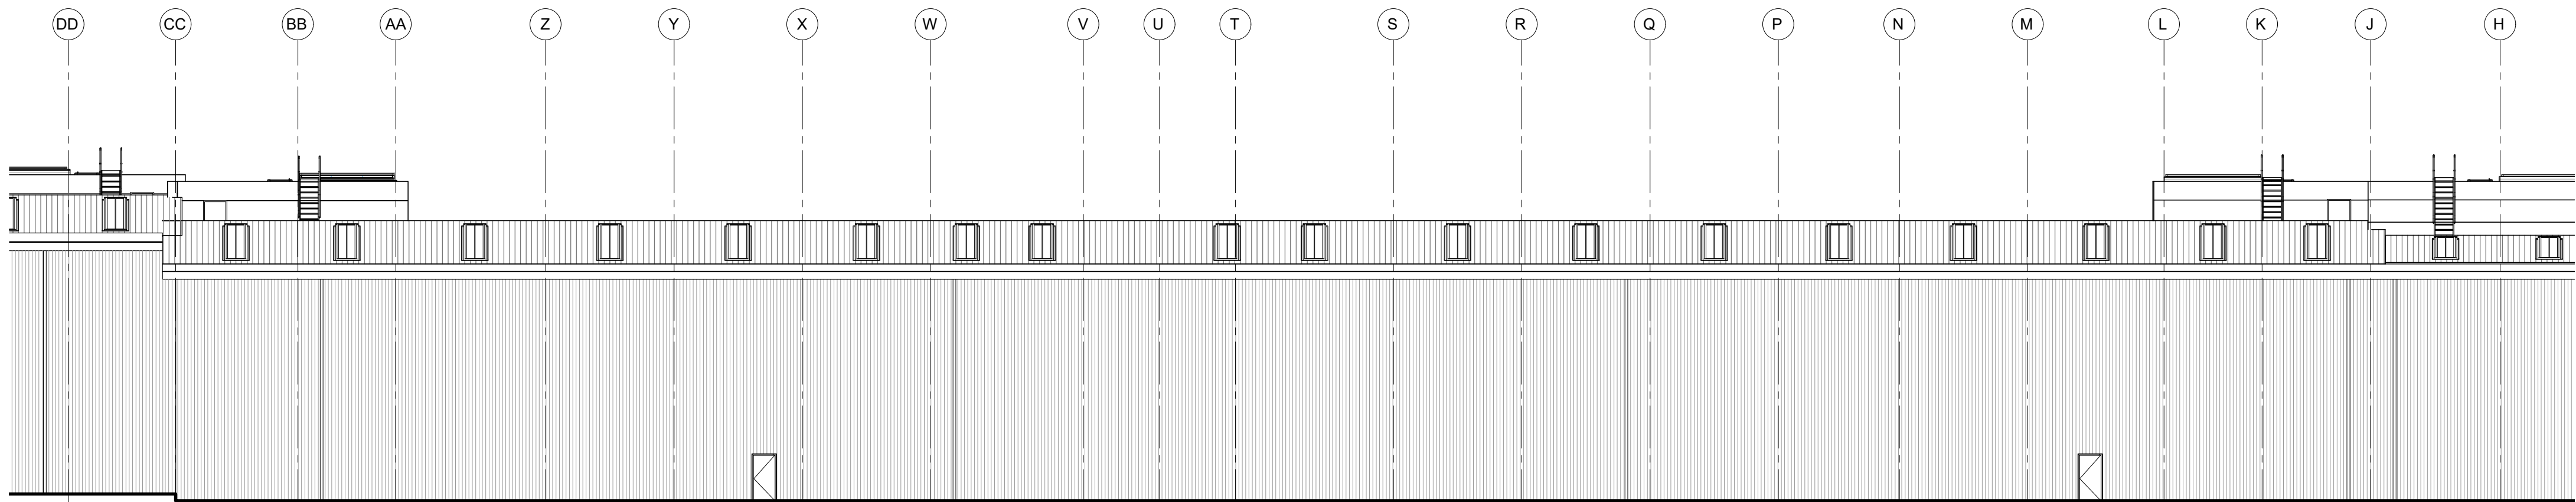

Elevation C

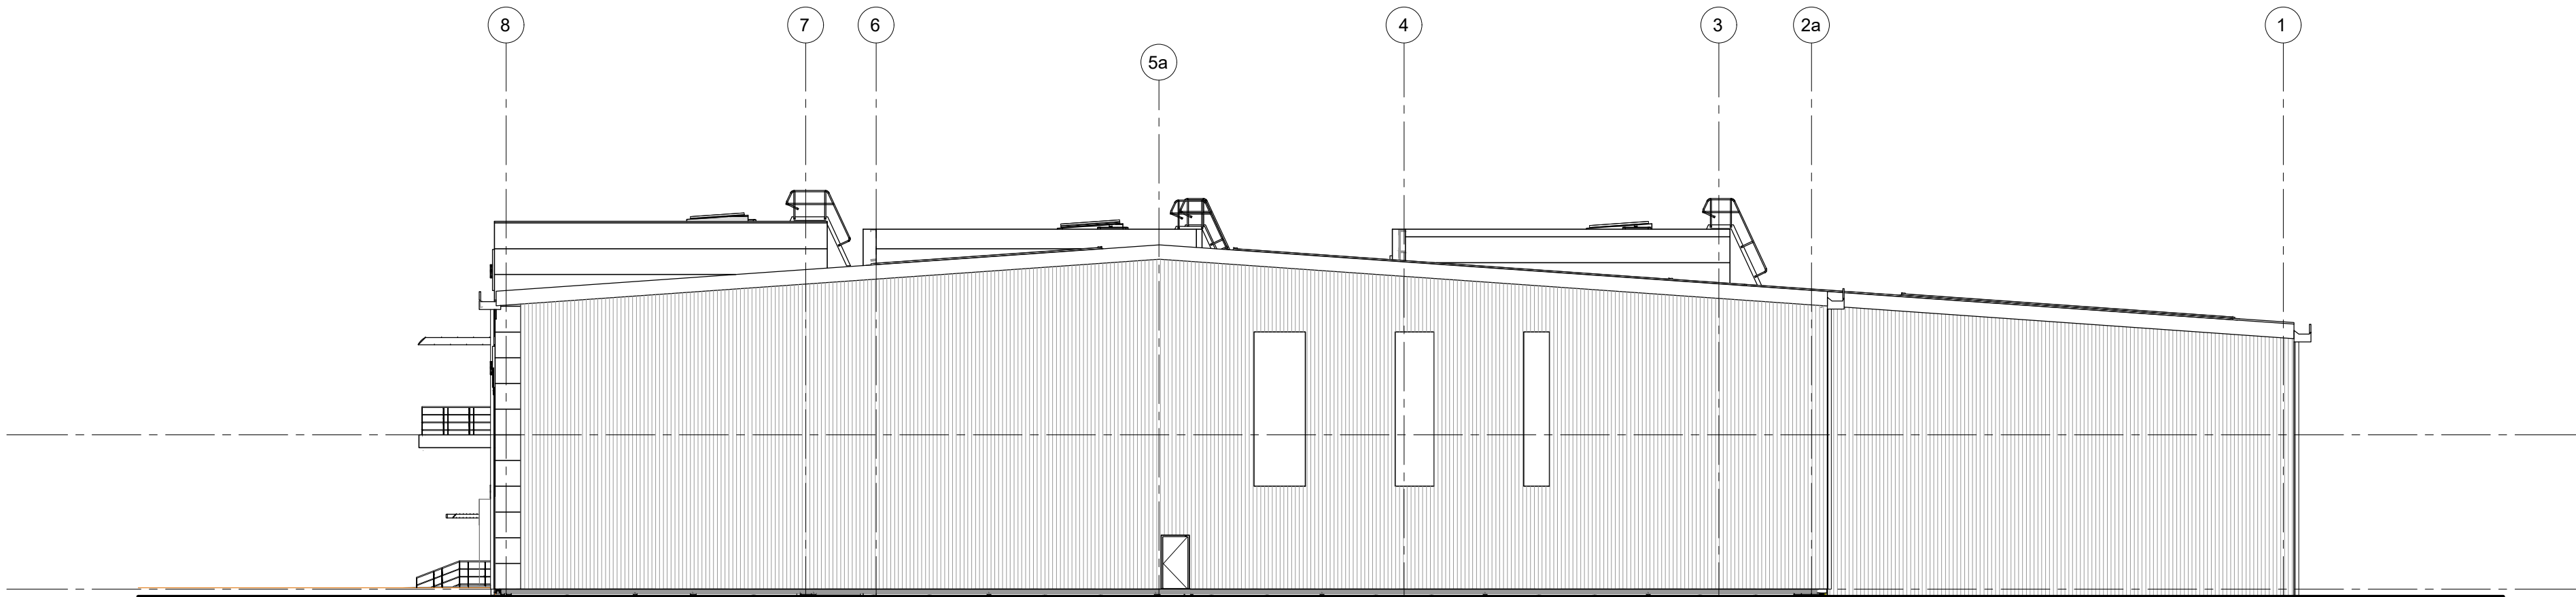

Elevation D

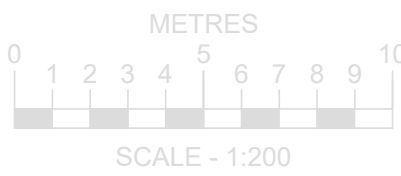

Revision:      Date:      Drawn:      Checked:

|    |          |
|----|----------|
| PL | Planning |
|----|----------|


Existing Elevations

Location:  
Units 6 + 7, Segro Park,  
Tottenham  
N17 7RP  
Client:

| UPRN             | Originator | Zone      | Level    | Type            | Role                 | Number   | Revision |
|------------------|------------|-----------|----------|-----------------|----------------------|----------|----------|
| SGTOT            | WBA        | EB        | ZZ       | DR              | A                    | PL-004   |          |
| Date: 10/03/2023 |            | Drawn: BP | Checked: | Scale: 1.200@a1 | Int Job No: 3500_178 | CAD REF: |          |

**WATSON BATTY**  
**ARCHITECTS**

Shires House, Shires Road  
Guiseley, Leeds LS20 8EU  
Leeds | Loughborough  
T: 01943 876 665  
E: enquiries@watsonbatty.com  
W: www.watsonbatty.com

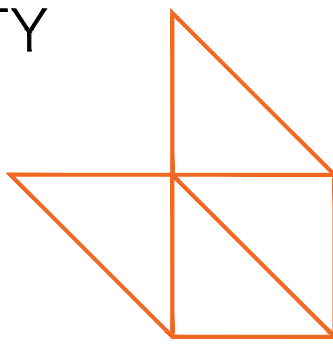

FUTURE BUILT

Note: Do not Scale from this drawing. All dimensions to be checked on site.