


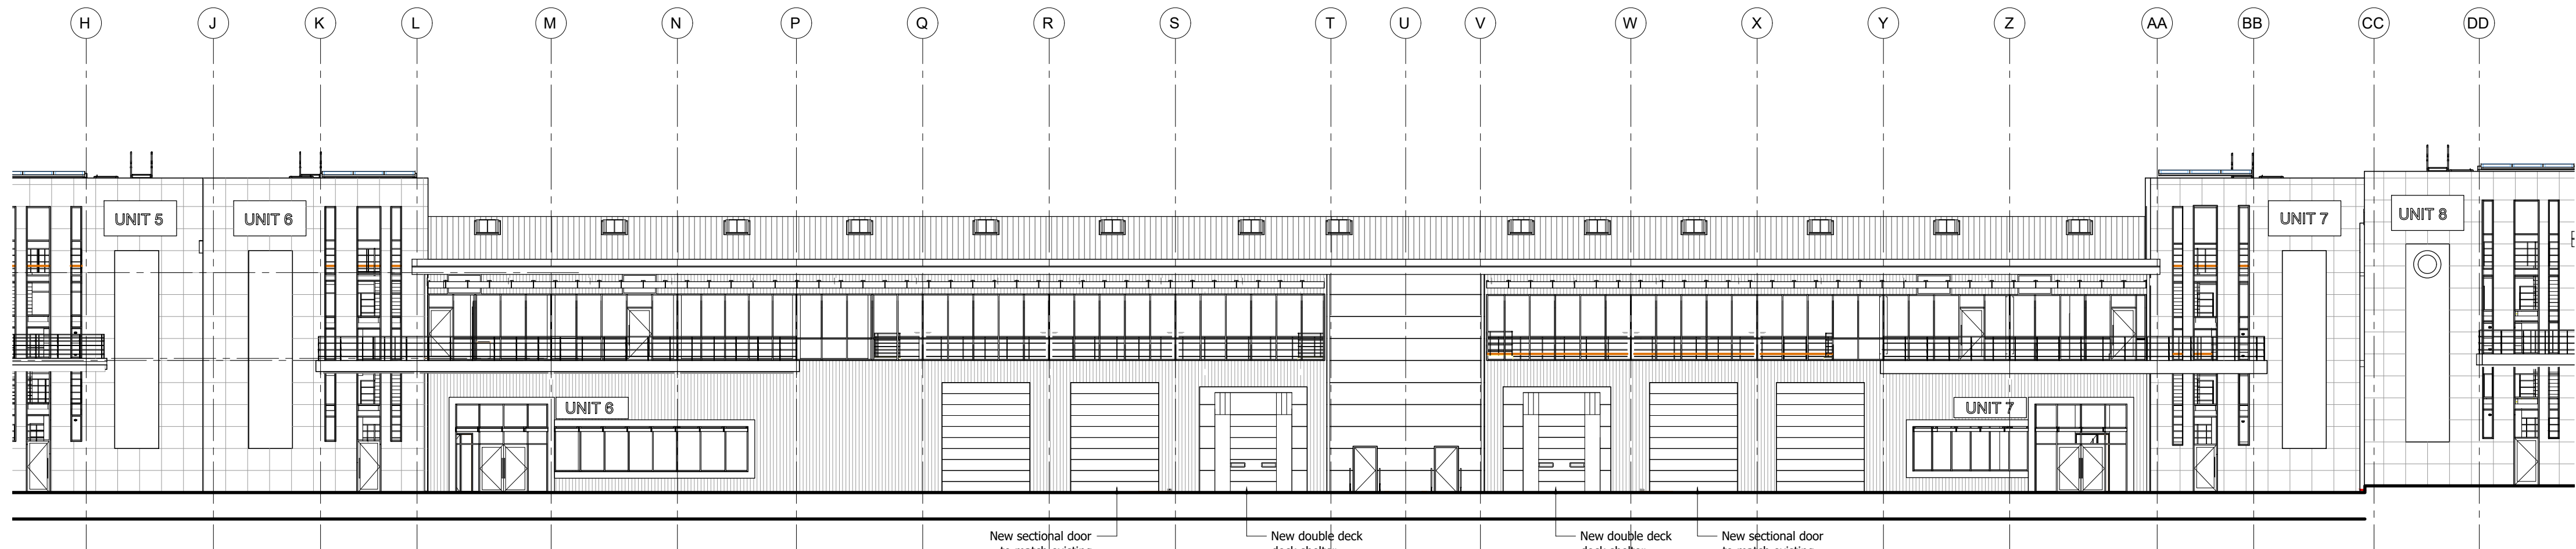


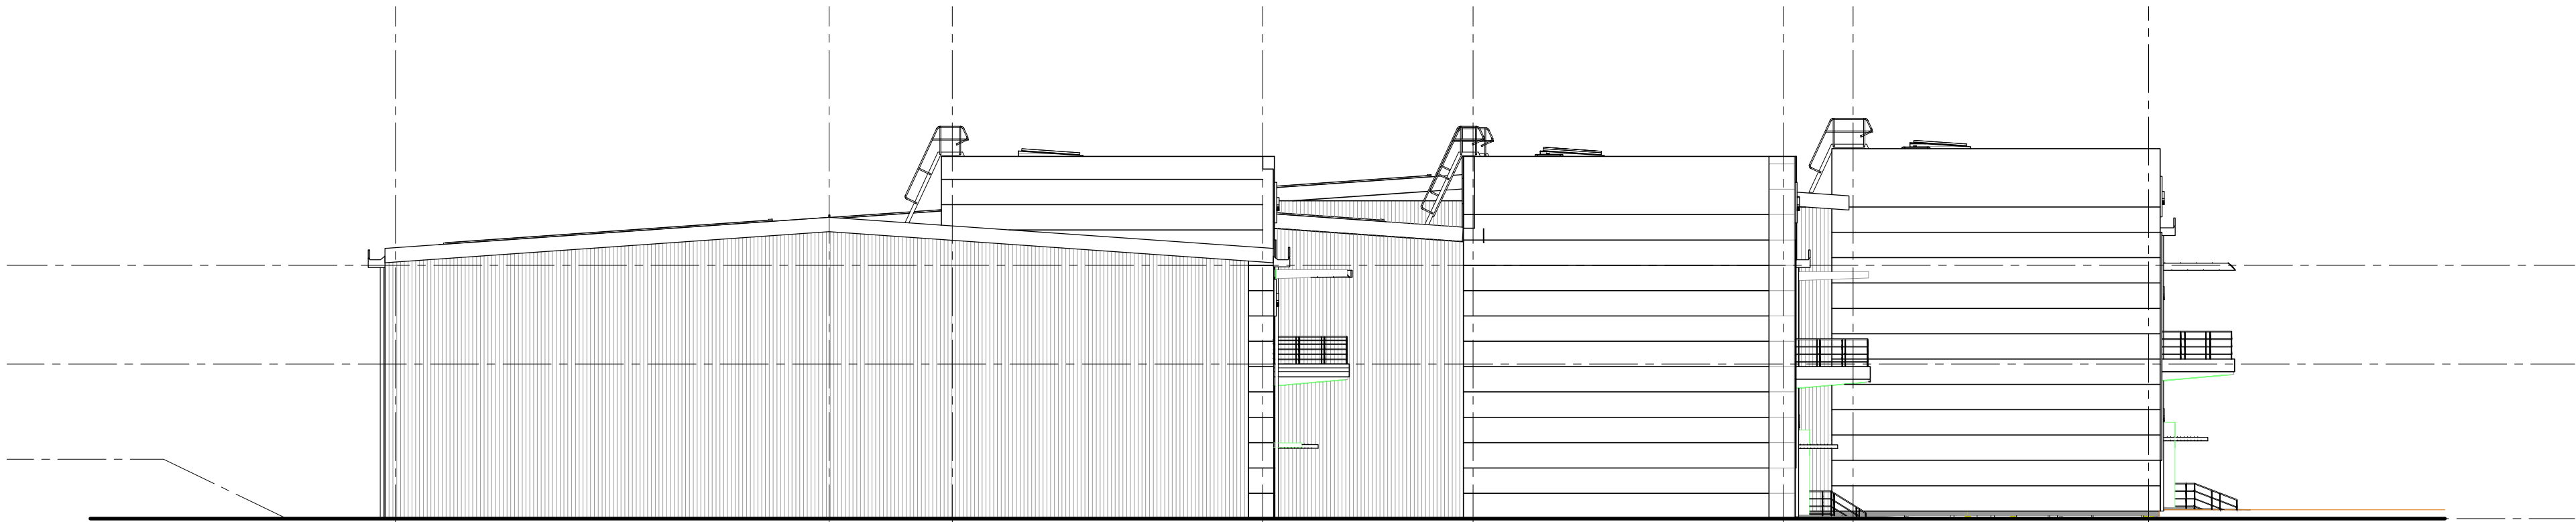


Elevation A

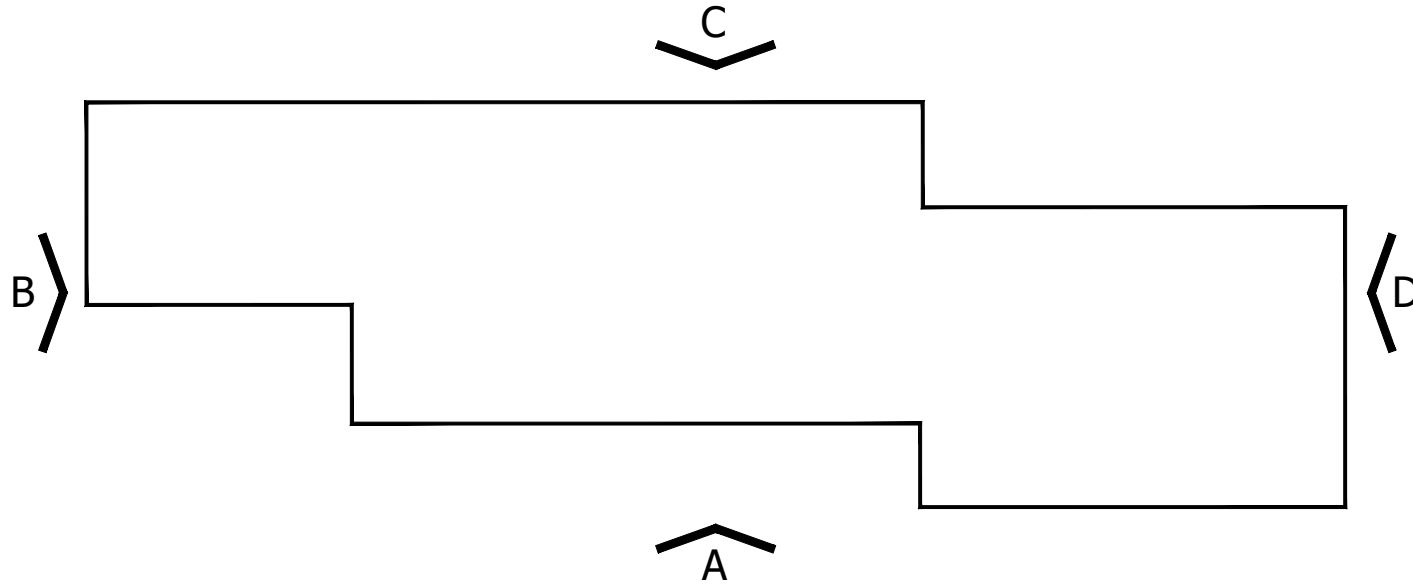


Elevation B

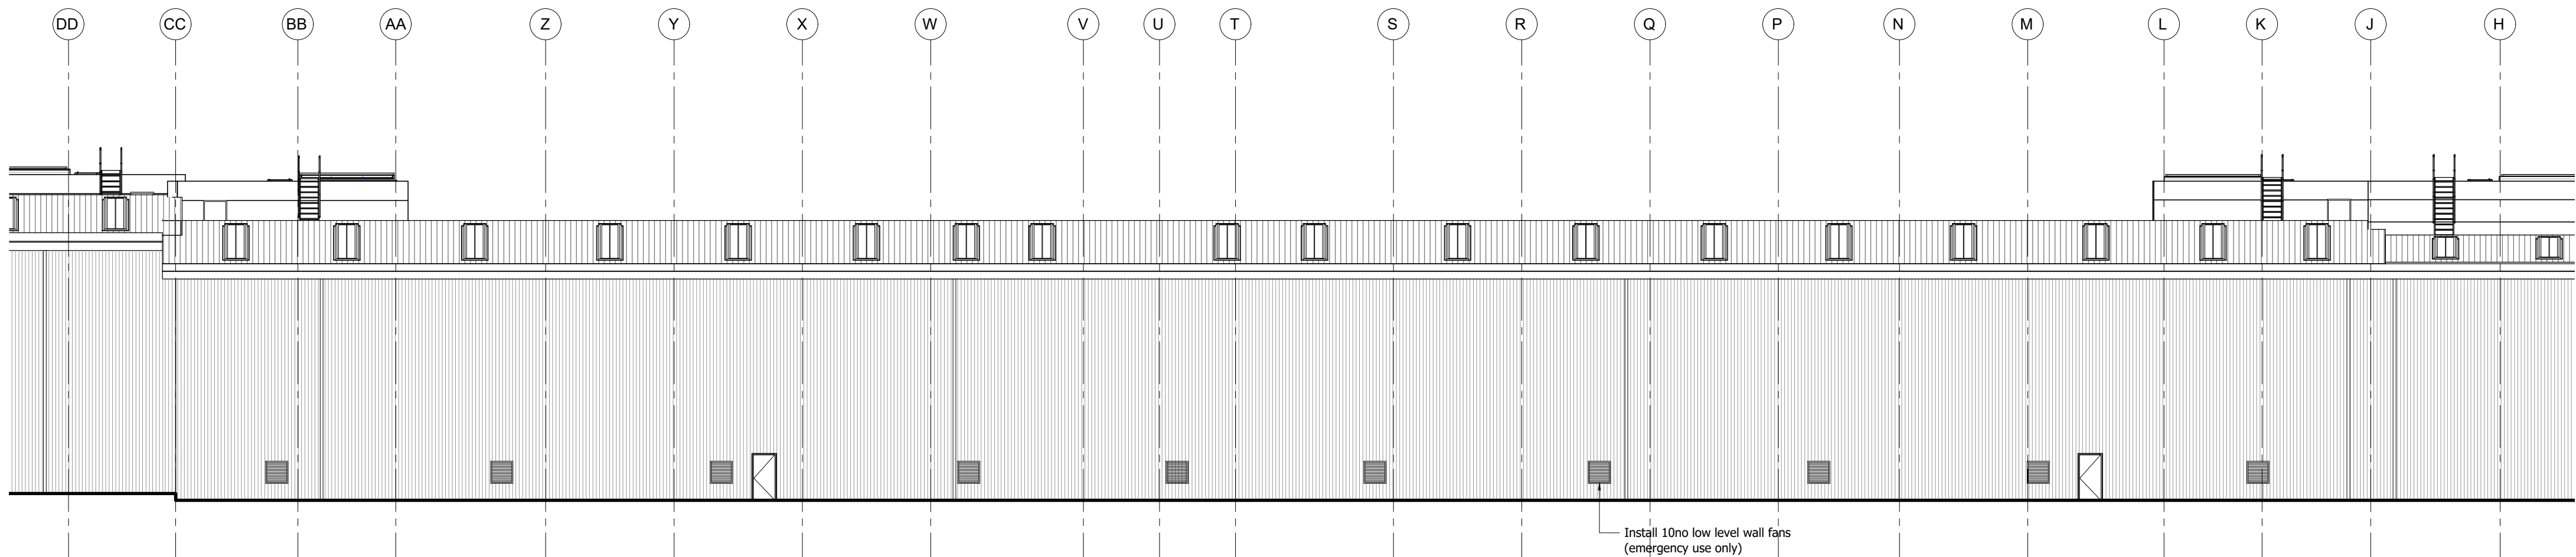

Elevation C

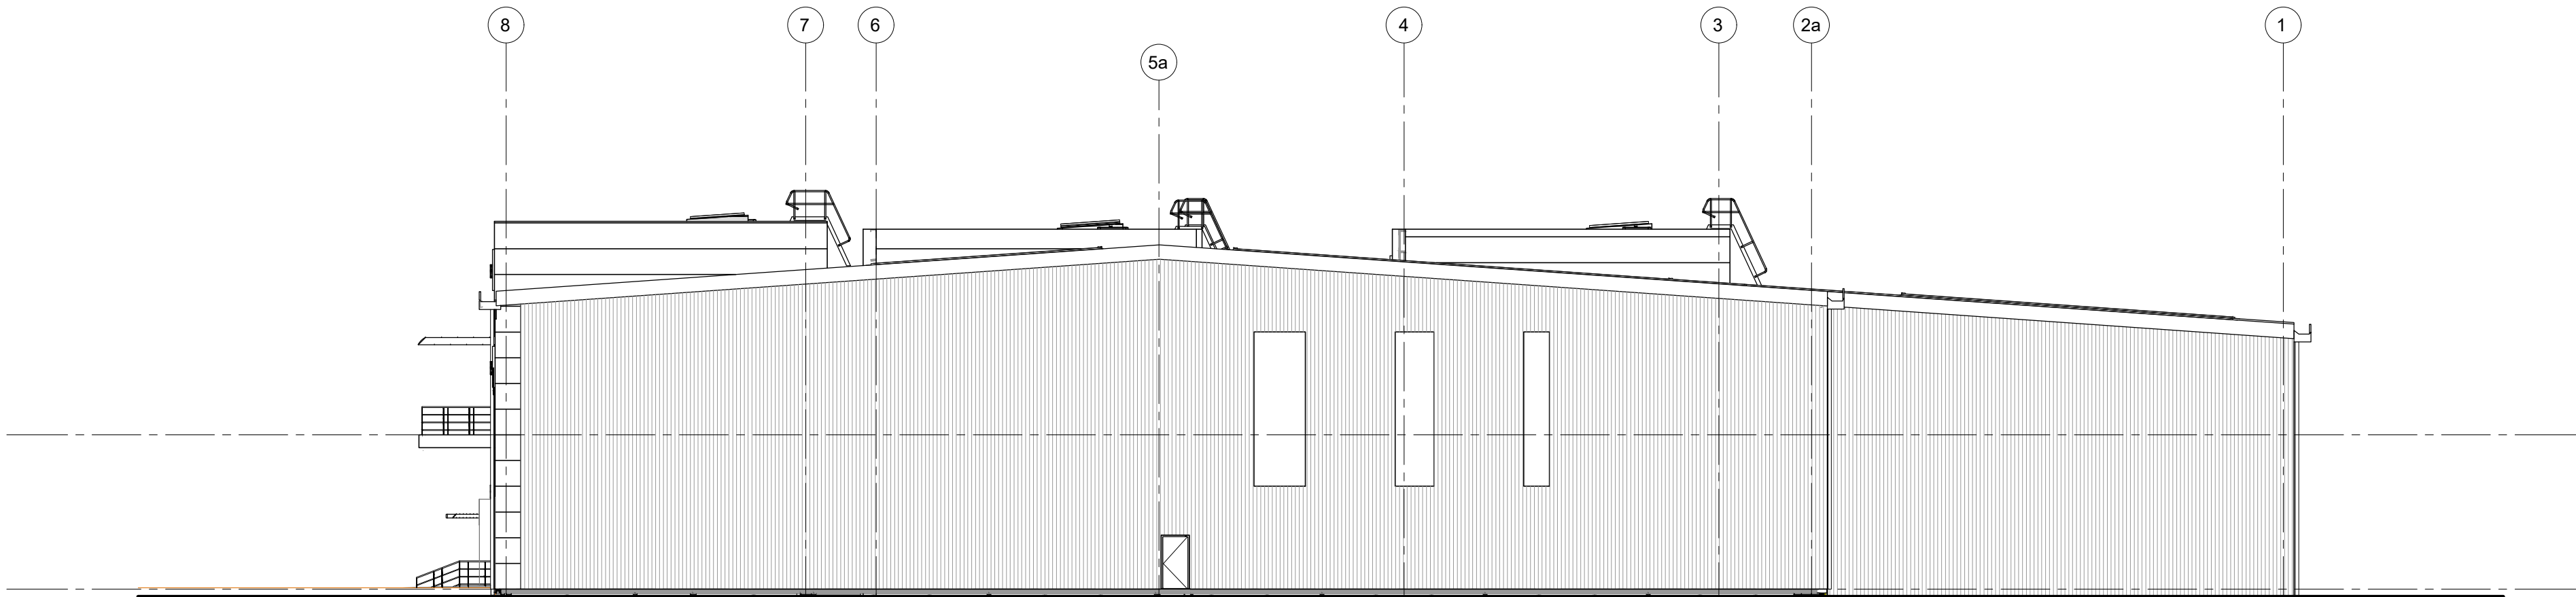

Elevation D

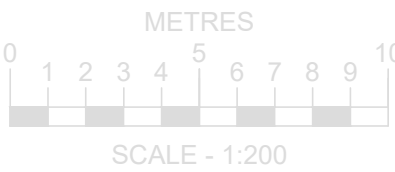

Revision: Date: Drawn: Checked:

PL	Planning
----	----------

Proposed Elevations

Location:
Units 6 + 7, Segro Park,
Tottenham
N17 7RP
Client:

UPRN	Originator	Zone	Level	Type	Role	Number	Revision
SGTOT	WBA	EB	ZZ	DR	A	PL-007	
Date:	10/03/2023	Drawn:	BP	Checked:		Scale:	1.200@a1
CAD REF:						Int Job No:	3500_178

WATSON BATTY
ARCHITECTS

Shires House, Shires Road
Guiseley, Leeds LS20 8EU
Leeds | Loughborough

T: 01943 876 665
E: enquiries@watsonbatty.com
W: www.watsonbatty.com

FUTURE BUILT

Note: Do not Scale from this drawing. All dimensions to be checked on site.