



OIL/AIR/WATER CABINET

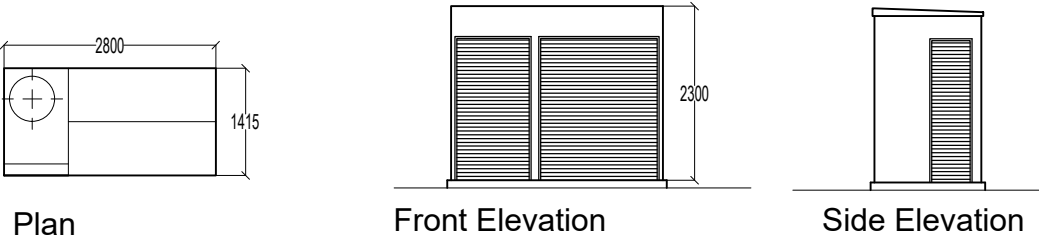

Oil/Air/Water cabinet, including 1100 litre lube oil tank and dispenser, compressor and tyre inflation equipment and handwash/screenwash top up. Facility housed in prefabricated steel cabinet with roller shutter access doors.
Dark green paint finish

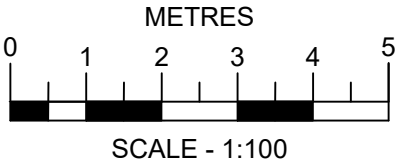

Revised: Date: Drawn: Checked:

Suitability: PL	Planning
--------------------	----------

Proposed External Details


Location:
Units 6 + 7, Segro Park,
Tottenham
N17 7RP
Client:

UPRN	Originator	Zone	Level	Type	Role	Number	Revision
SGTOT	WBA	SI	ZZ	DR	A	PL-008	
Date: 10/03/2023 Drawn: BP Checked: Scale: 1:100@a3 Int Job No: 3500_178							
CAD REF:							

WATSON BATTY
ARCHITECTS

Shires House, Shires Road
Guiselley, Leeds LS20 8EU
Leeds | Loughborough

T: 01943 876 665
E: enquiries@watsonbatty.com
W: www.watsonbatty.com

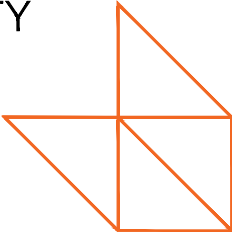

FUTURE BUILT

Note: Do not Scale from this drawing. All dimensions to be checked on site.