



REVISION No.	REVISION NOTES	DATE
-	-	-

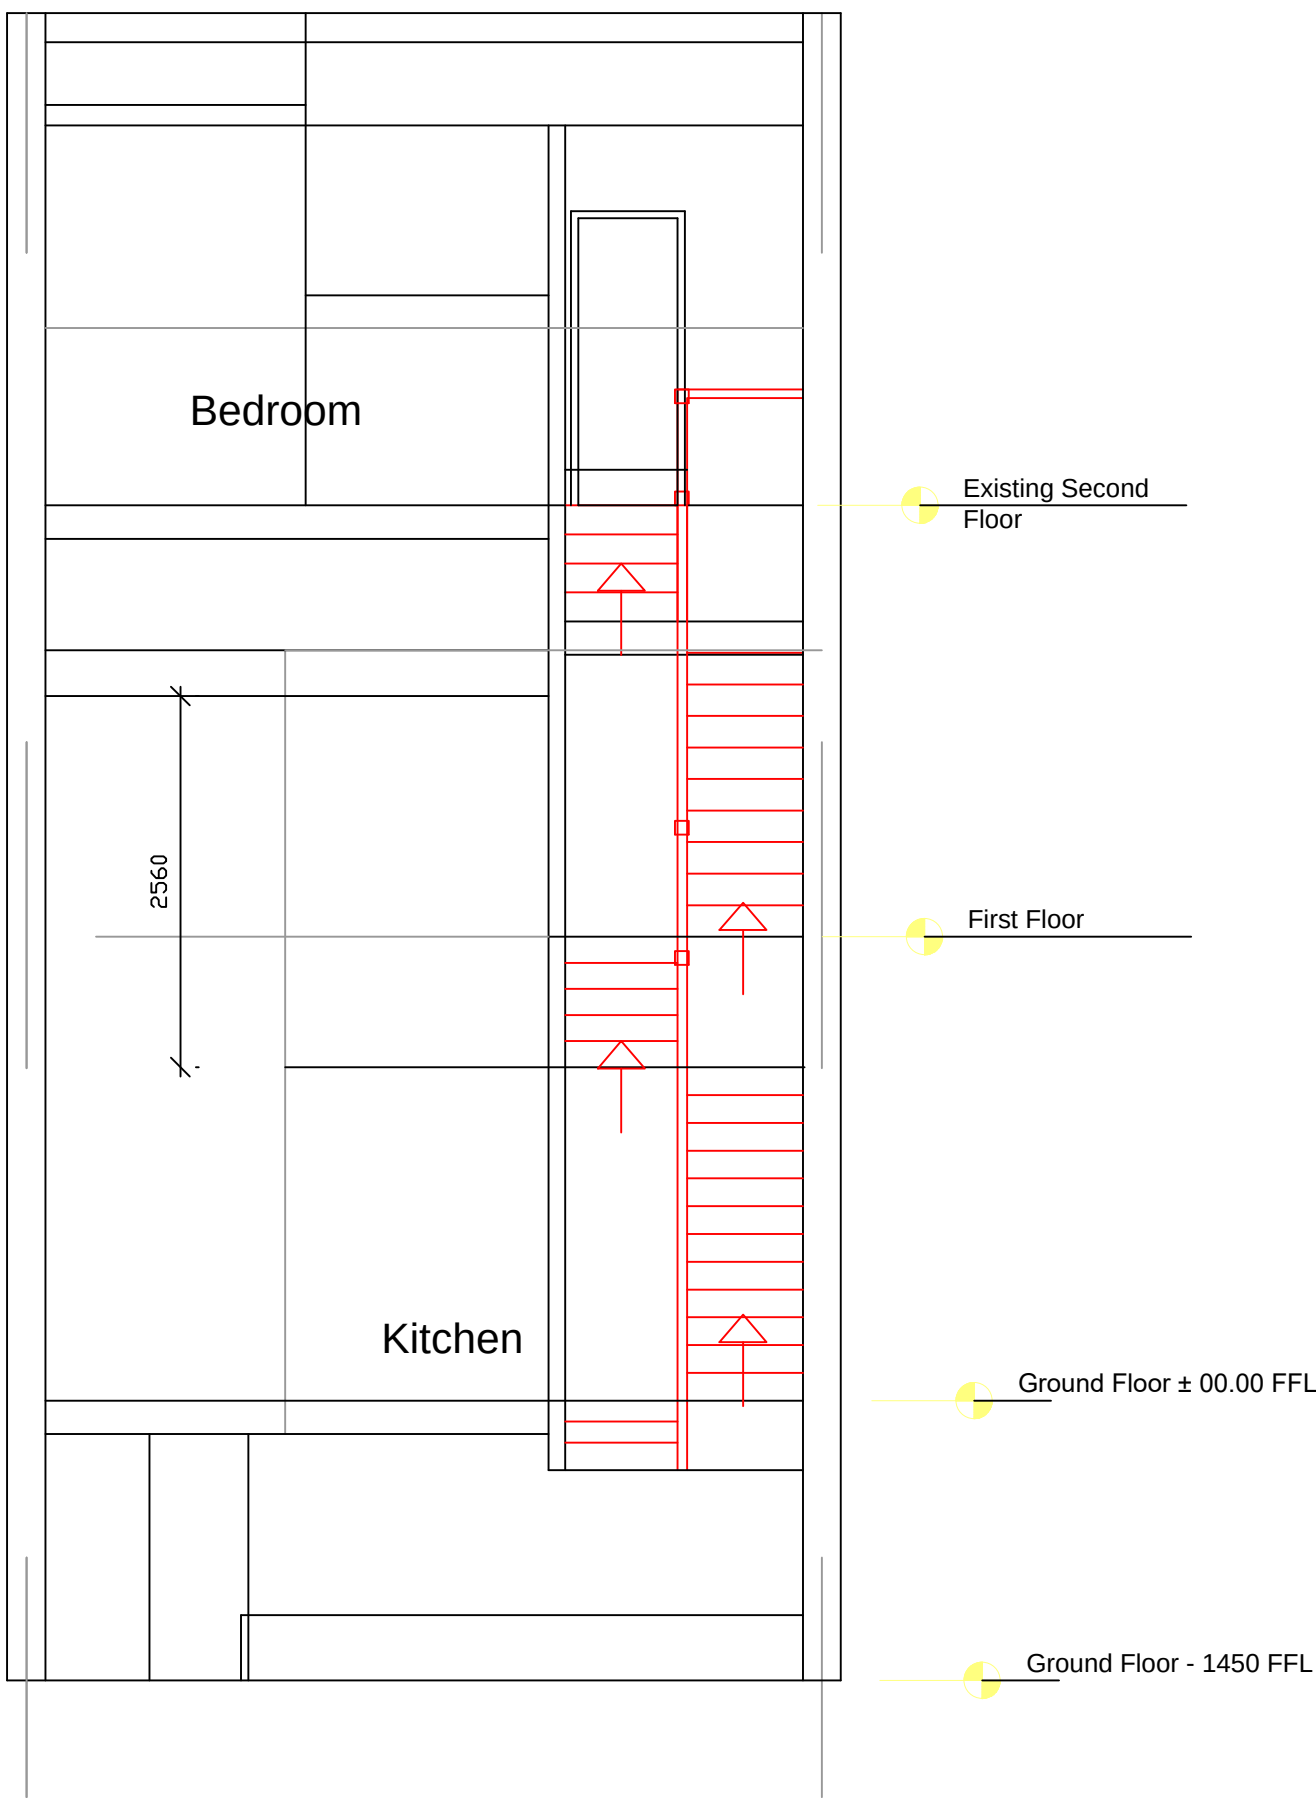


SIDE SECTION

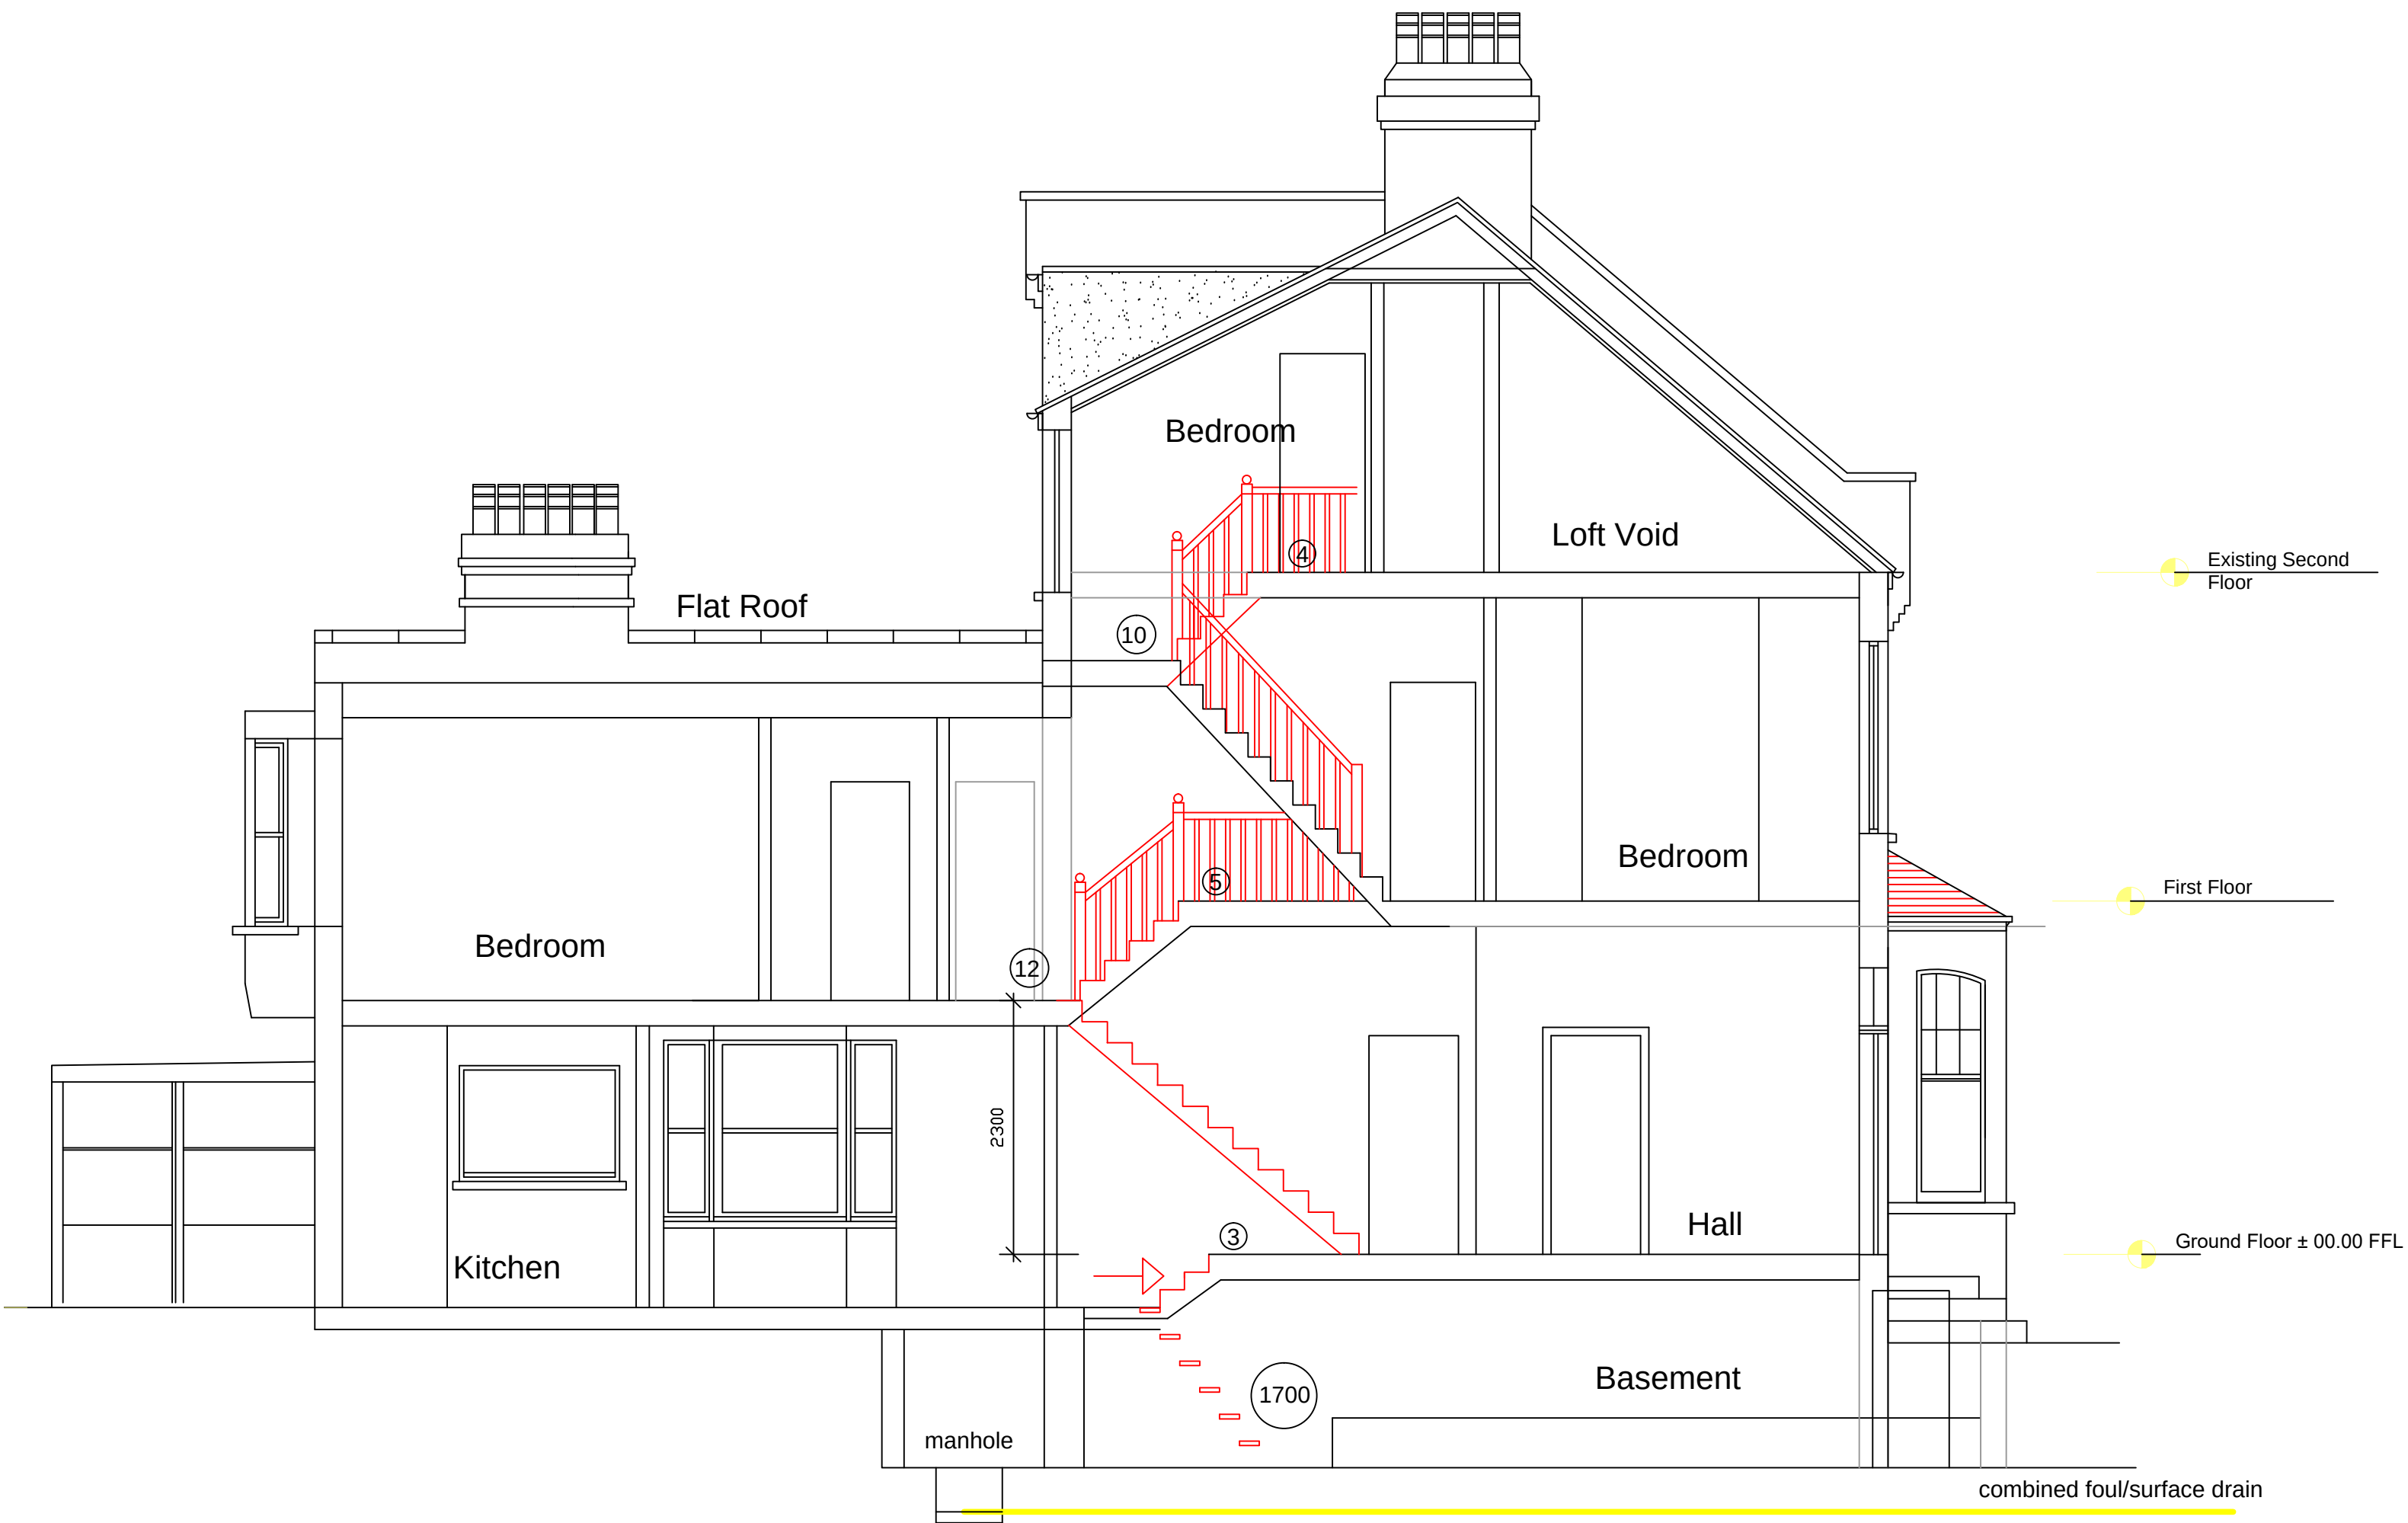


LONG SECTION

BUILDING REGULATIONS ISSUE 27 03 2023
PLANNING ISSUE 27-03-2023

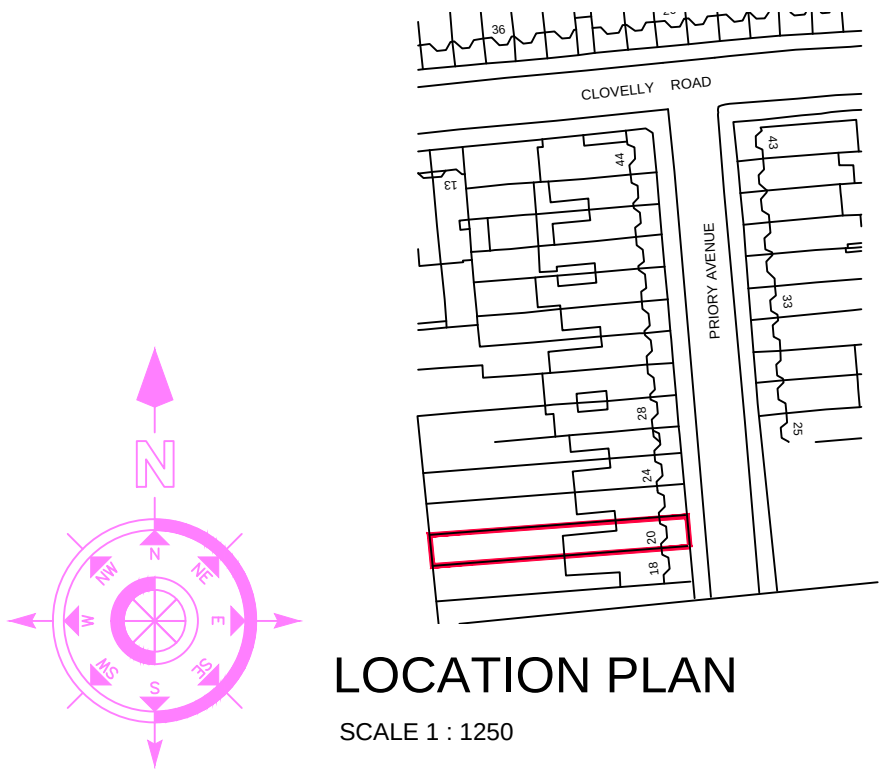

LOCATION PLAN
SCALE 1 : 1250

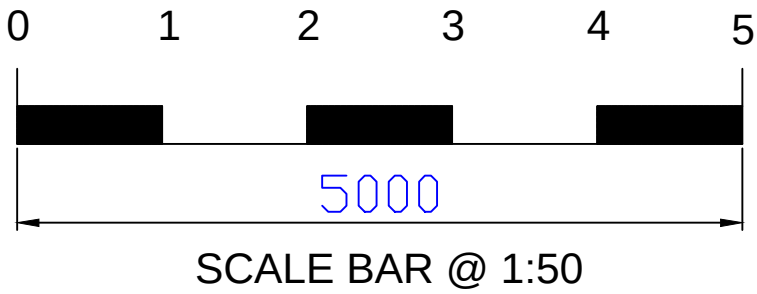

SCALE BAR @ 1:50



BRYAN CONNOR ASSOCIATES LIMITED
DESIGN & PLANNING CONSULTANTS

2 TREGARON AVENUE LONDON N8 9EY Tel: 020 8340 9294 Mob: 07958738247
Email: bryan.connor@outlook.com Web: bca-design.net

THIS DRAWING IS THE PROPERTY OF BRYAN CONNOR ASSOCIATES LTD AND MAY NOT BE REPRODUCED WITHOUT WRITTEN CONSENT

PROJECT: 20 PRIORY AVENUE LONDON N8 7RN

CLIENT: KATYA GUY

DESCRIPTION: EXISTING SECTIONS

DRAWING No. 2301-05 SCALE. 1:50 @ A1
REVISION. - DATE. 04/01/23

NO DIMENSIONS TO BE SCALED FROM THIS DRAWING.