REVISION No.	REVISION NOTES	DATE
-	-	-

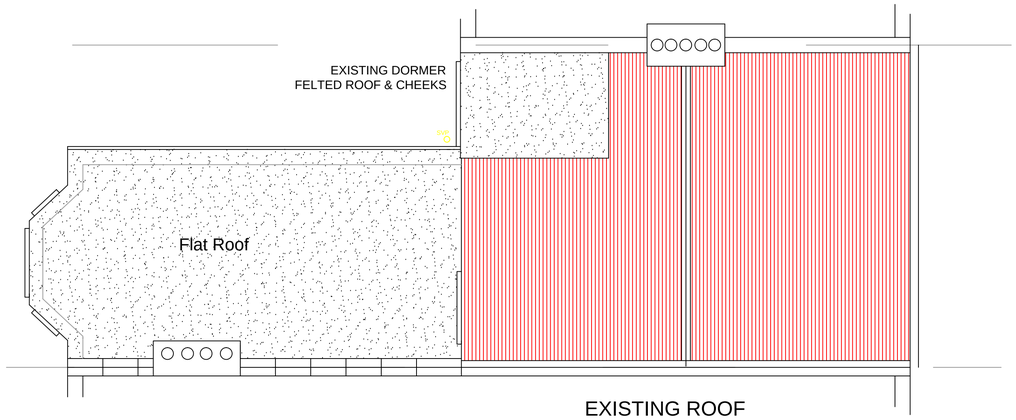

EXISTING ROOF

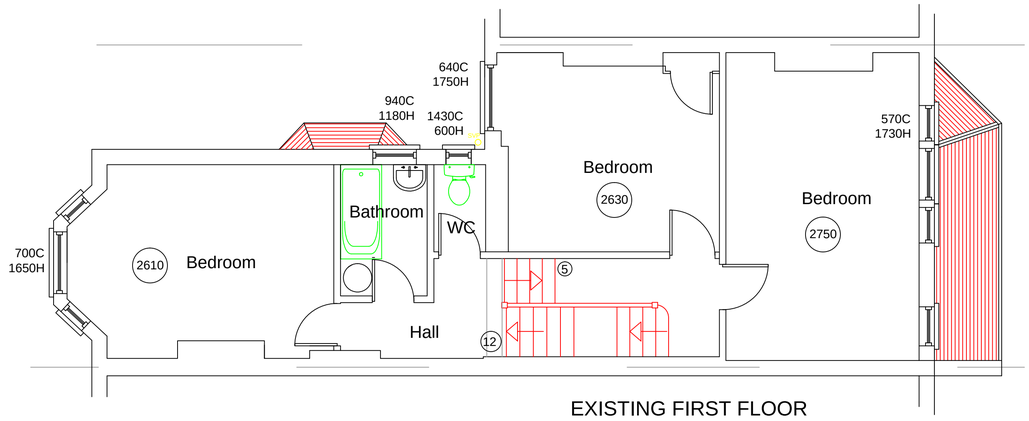

EXISTING FIRST FLOOR

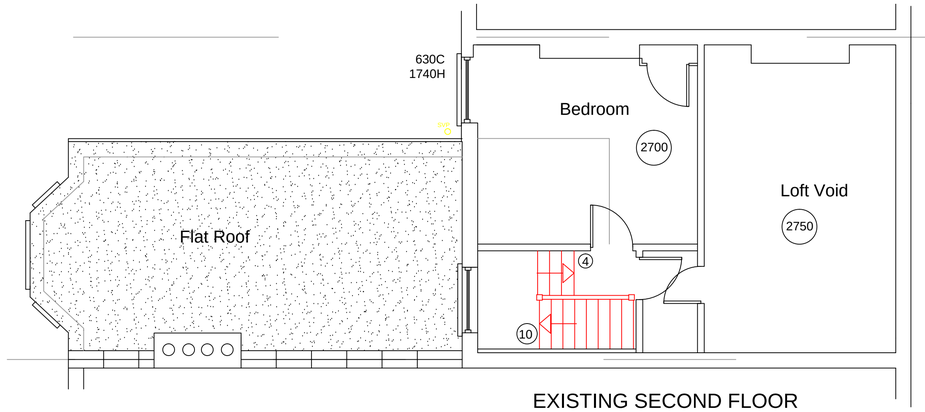

EXISTING SECOND FLOOR

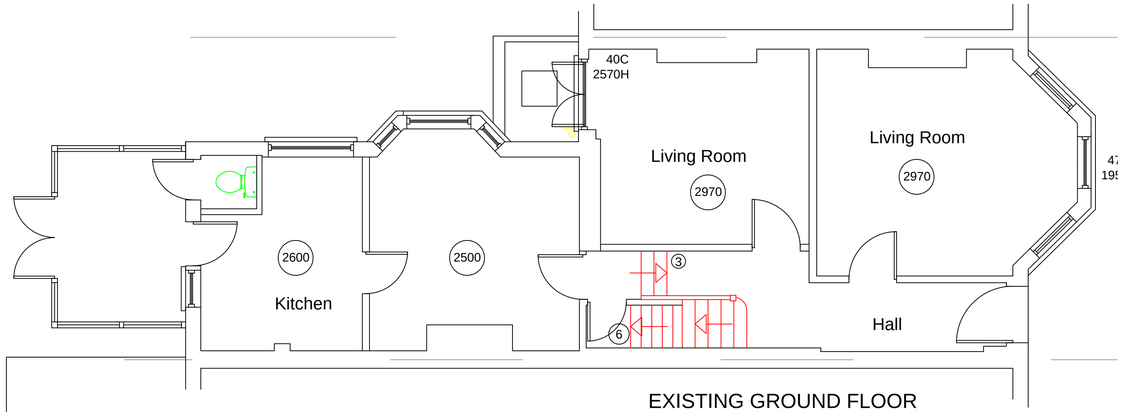

EXISTING GROUND FLOOR

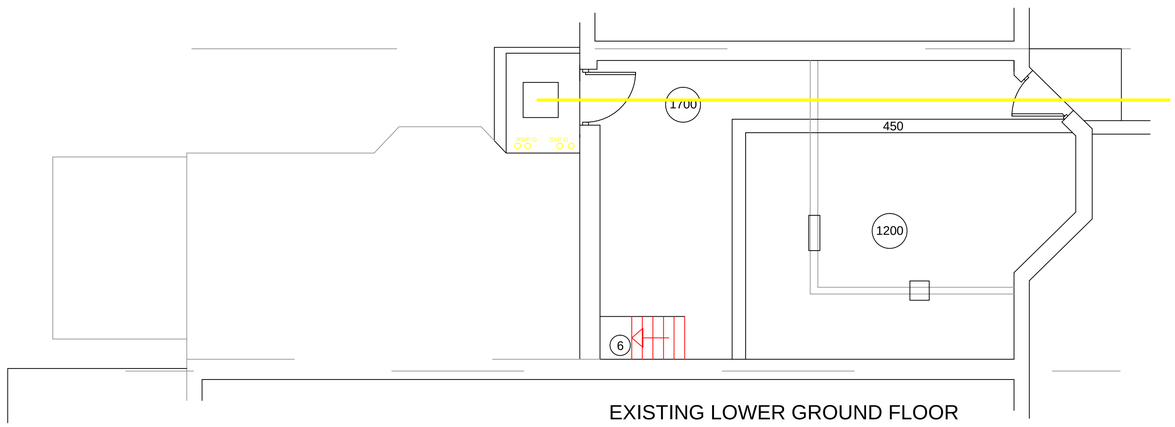

EXISTING LOWER GROUND FLOOR

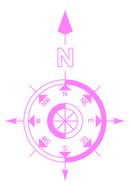

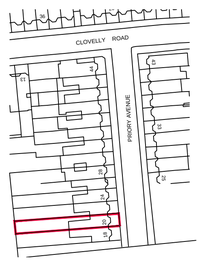

LOCATION PLAN

SCALE 1 : 1250

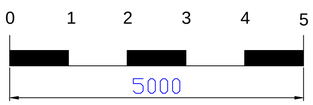

SCALE BAR @ 1:50

BUILDING REGULATIONS ISSUE 27 03 2023

PLANNING ISSUE 27-03-2023

BRYAN CONNOR ASSOCIATES LIMITED

DESIGN & PLANNING CONSULTANTS

2 TREGARON AVENUE LONDON N8 9EY Tel: 020 8340 9294 Mob: 07958738247

Email: bryan.connor@outlook.com Web: bca-design.net

THIS DRAWING IS THE PROPERTY OF BRYAN CONNOR ASSOCIATES LTD AND MAY NOT BE REPRODUCED WITHOUT WRITTEN CONSENT

PROJECT: 20 PRIORY AVENUE LONDON N8 7RN

CLIENT: KATYA GUY

DESCRIPTION: EXISTING PLANS

DRAWING No. 2301-01 SCALE. 1:50 @ A1

REVISION. - DATE. 04/01/23

NO DIMENSIONS TO BE SCALED FROM THIS DRAWING.