



All dimensions in millimetres. Where dimensions are not given, drawings must not be scaled and the matter referred back to the Designer.
All dimensions and conditions are to be checked on site by the contractor prior to commencing work. The contractor is responsible for checking that there is no conflict between site dimensions and drawn dimensions.
In the event of any detail or dimensional conflict between drawings, the matter must be referred back to the designer for clarification.



Block Plan

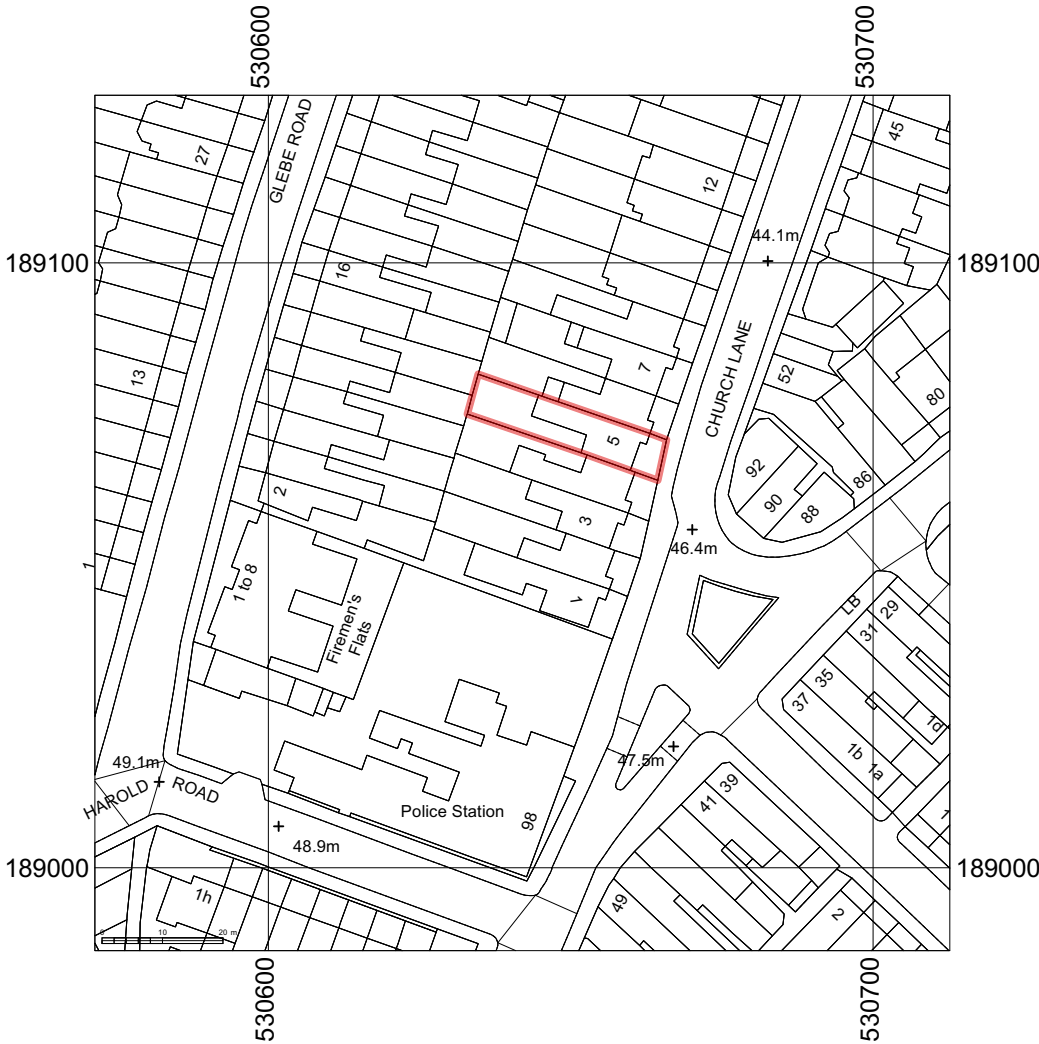

Location Plan

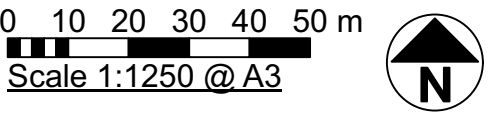

starctec

architecture • interiors • landscape

Flat 1, 5 Church Lane, London, N8 7BU

Location and Block Plans Drg. No. 589 AP 99

88 Netherlands Road • London • EN5 1BU

T: +44 (0)208 492 1433 E: office@starctec.co.uk

Scale 1:1250, 200@A3

This drawing is copyright © 2022 Starctec Ltd.

Follow the drawings [exactly](#). If you find errors or omissions ask for clarification. Do not proceed without revised instructions. No dimensions to be scaled