



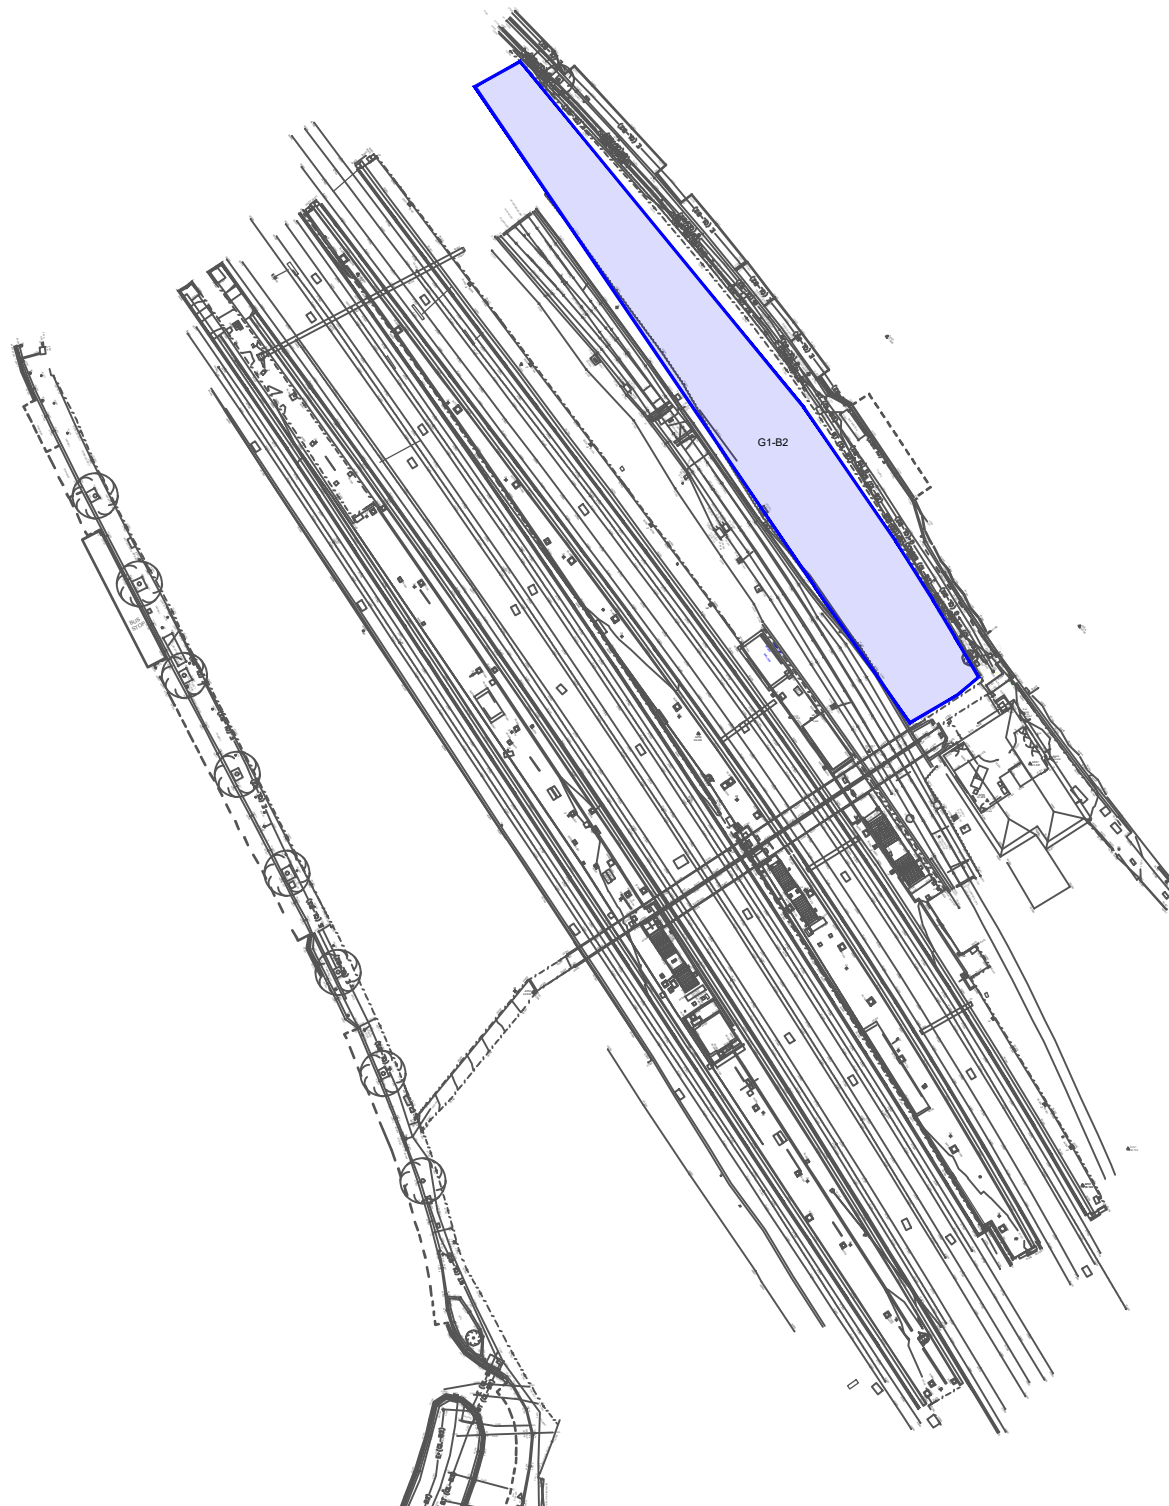

LEGEND:

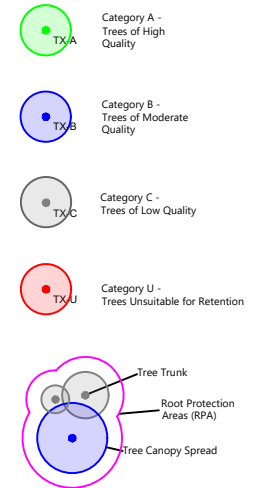

Client :
Bridgeway

Project:
Alexandra Palace

Drawing Title :
Tree Constraints Plan

Dwg No.
RSE_3212_TCP

Rev :
V1

Dwn By :
AA

Scale :
1:1000@A4

Date :
17/07/2020

RammSanderson Ltd
East Midlands: Osprey House, Merlin Way, Ilkeston, DE7 4BA T: 0115 930 2493
West Midlands: Chase View Barn, Dunsdon Business Village, Stafford, ST18 9AB T: 01785 711 575
Yorkshire: The Former Library, 10 Leeds Road, Sheffield, S9 3TY
www.rrammSanderson.com