


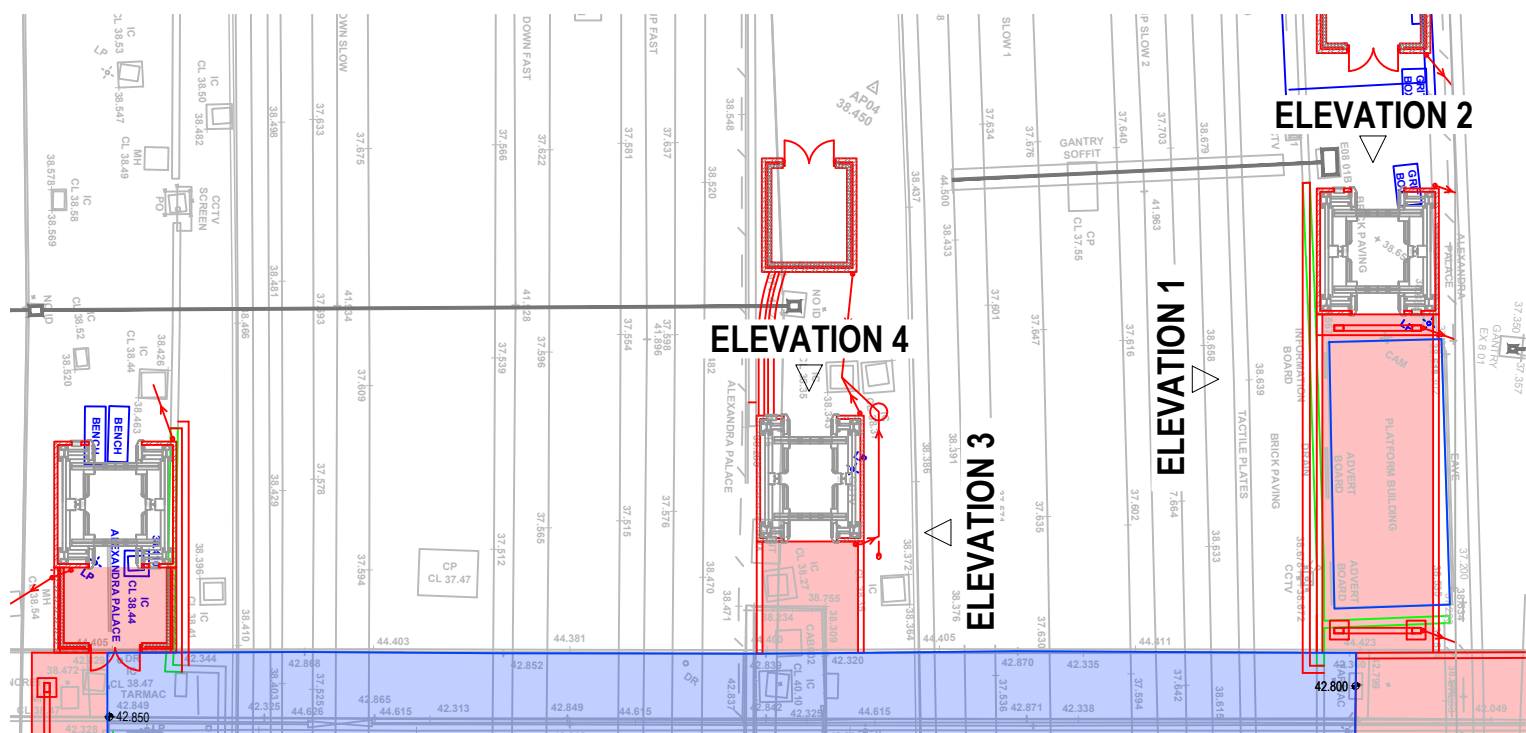

KEY PLAN

SCALE 1:200

LEGEND/NOTES

1. ALL DIMENSIONS IN MILLIMETRES UNLESS NOTED OTHERWISE. ALL LEVELS IN METRES UNLESS NOTED OTHERWISE.

2. THIS IS A FORM 001 'APPROVAL IN PRINCIPLE' DESIGN


3. THIS DRAWING IS TO BE READ IN CONJUNCTION WITH ALL OTHER RELEVANT DOCUMENTS, INCLUDING:-

DOCUMENTS

167190-NRD-ECM1-AAP-F01-ECV-200001 (FORM 001 REPORT)

DRAWINGS LIST

REFER TO COMPLETE LIST SHOWN ON DRAWING
167190-NRD-ECM1-AAP-DRG-ECV-200000

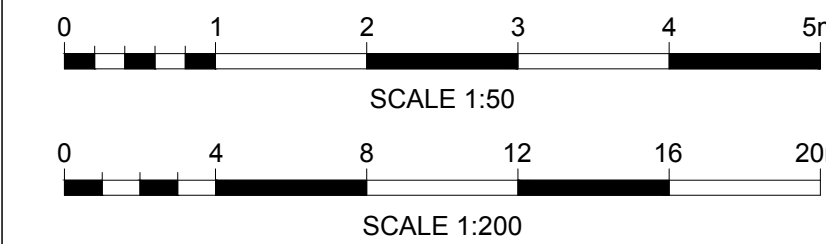

REV	DATE	DESCRIPTION OF REVISIONS	DRAWN	CHKD	APPRD
A01	99/99/99	FORM 1 SUBMISSION	CI	CT	SP

SAFETY HEALTH AND ENVIRONMENTAL INFORMATION

THE HAZARDS AND RISKS ASSOCIATED WITH THE WORKS SHOWN ON THIS DRAWING AND DESCRIBED IN THE SCHEDULE OF WORKS ARE CONSIDERED TO BE WITHIN THE REASONABLE, NORMAL AND ACCEPTABLE LIMITS FOR GENERAL BUILDING AND MAINTENANCE WORKS. PLEASE REFER TO DESIGNER RISK ASSESSMENT

DOCUMENT REF: 167190-NRD-ECM1-AAP-RSA-ECV-200001

STATUS: FORM 001 SUITABILITY CODE



York I.C.C. Leeman Road, York, YO26 4ZD
Tel: 033 085 49683 Web: www.networkrail.co.uk

PROJECT :
ALEXANDRA PALACE STATION
ACCESS FOR ALL SCHEME

DRAWING TITLE :
PROPOSED LIFT ELEVATIONS
SHEET 1 OF 2

DESIGNED	P BENNETT	SIGNED		DATE	14.04.20
DRAWN	C INKLEY	SIGNED		DATE	14.04.20
CHECKED	C TEARE	SIGNED		DATE	14.04.20
APPROVED	S PARKER	SIGNED		DATE	14.04.20

SCALE (B A1 SHEET SIZE - B41 x 594)
AS SHOWN

DRAWING NUMBER	167190-NRD-ECM1-AAP-DRG-ECV-2000018	REVISION	A01
----------------	-------------------------------------	----------	-----