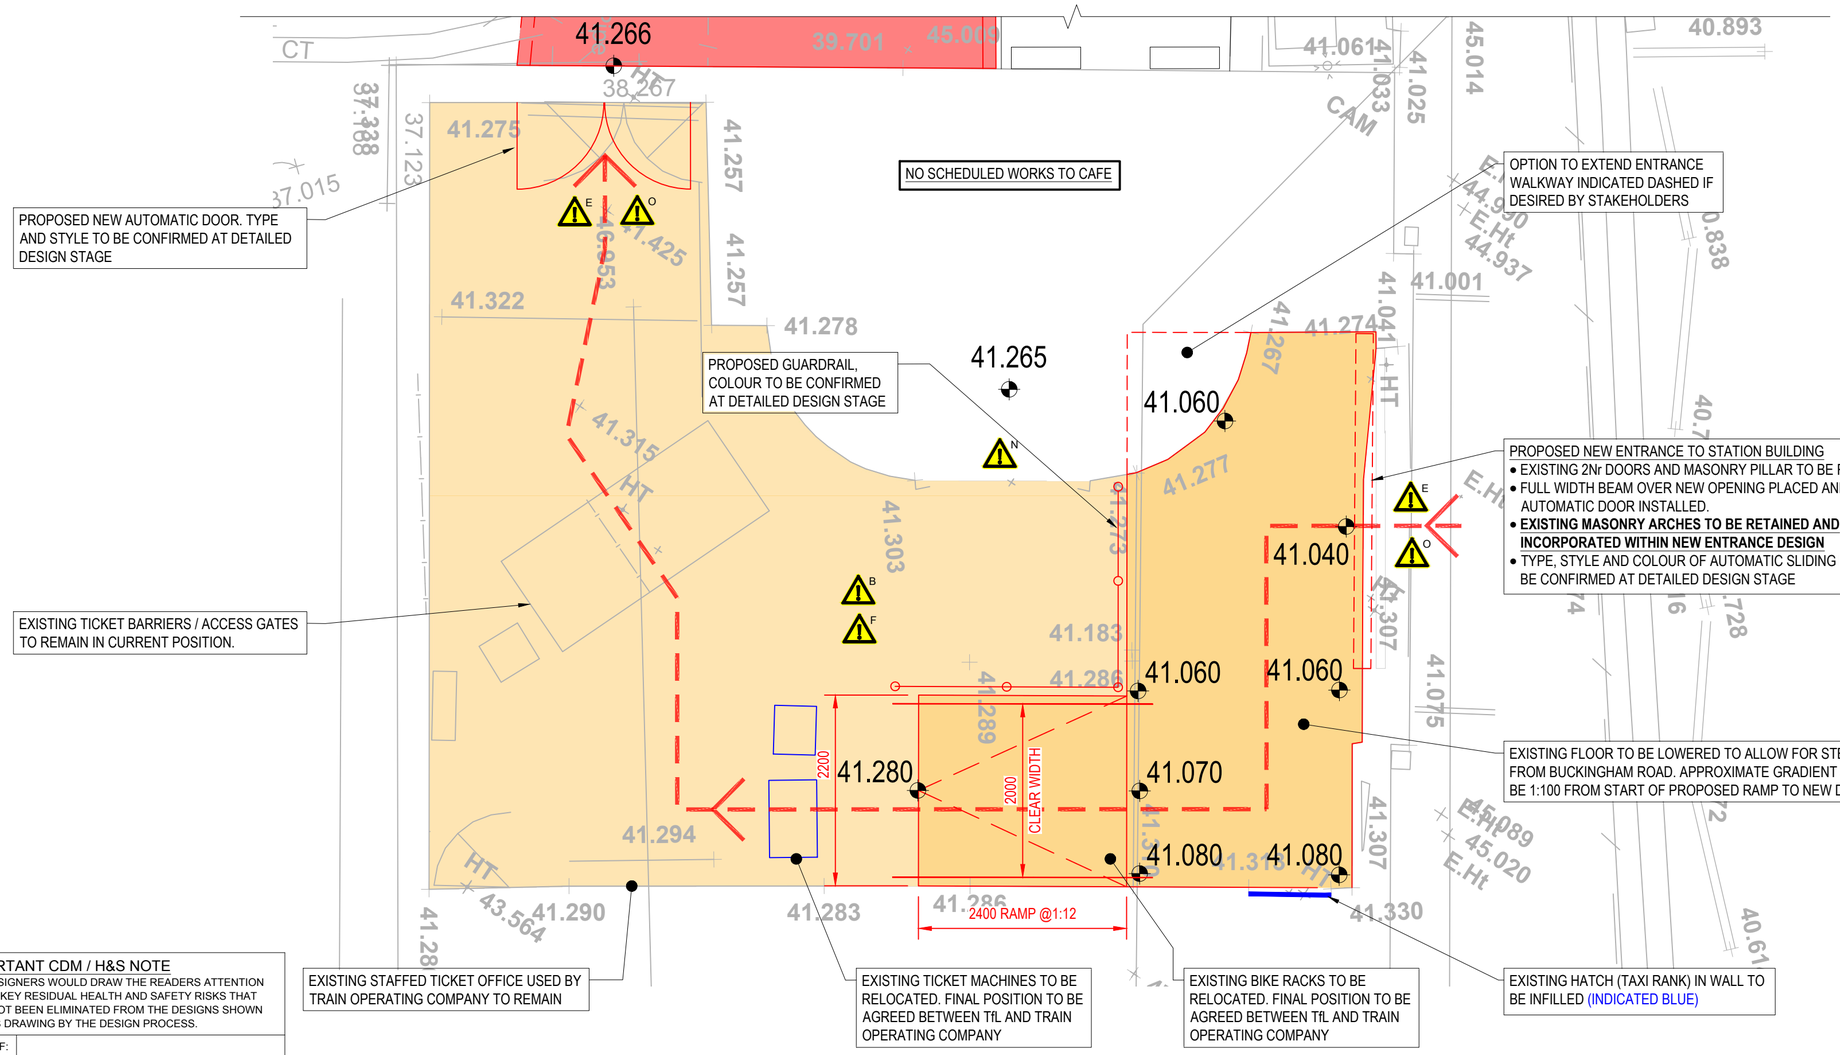


PROPOSED GENERAL ARRANGEMENT OF STATION BUILDING

SCALE 1:50

IMPORTANT CDM / H&S NOTE

THE DESIGNERS WOULD DRAW THE READERS ATTENTION TO THE KEY RESIDUAL HEALTH AND SAFETY RISKS THAT HAVE NOT BEEN ELIMINATED FROM THE DESIGNS SHOWN ON THIS DRAWING BY THE DESIGN PROCESS.

DRA REF:	
B	BUILDING SERVICES
E	PASSENGER FLOWS
F	UNKNOWN CONDITION OF STATION BUILDING FLOOR
N	LEASED BUILDING SPACE
O	DISRUPTION TO STATION OPERATIONS DURING WORKS

FOR MORE DETAILED INFORMATION ON THE HIGHLIGHTED HAZARDS, REFER TO THE DESIGNER'S RISK ASSESSMENT FOR THIS PROJECT

'EVERYDAY' LOW RISK HAZARDS AND THOSE HAZARDS WHICH SHOULD BE OBVIOUS TO A COMPETENT CONTRACTOR HAVE NOT BEEN INDICATED ON THIS DRAWING

SHOULD ANY ADDITIONAL HAZARDS BE IDENTIFIED DURING THE COURSE OF THE WORKS, THE CONTRACTOR SHALL NOTIFY ALL RELEVANT MEMBERS OF THE PROJECT TEAM

0 1 2 3 4 5m

SCALE 1:50

LEGEND/NOTES

1. ALL DIMENSIONS IN MILLIMETRES UNLESS NOTED OTHERWISE. ALL LEVELS IN METRES UNLESS NOTED OTHERWISE.
2. **THIS IS A FORM 001 'APPROVAL IN PRINCIPLE' DESIGN**
3. THIS DRAWINGS IS TO BE READ IN CONJUNCTION WITH ALL OTHER RELEVANT DOCUMENTS INCLUDING:-
 - 167190-NRD-ECM1-AAP-F01-ECV-200001 (BUILDING & CIVILS FORM 001 REPORT)
 - 167190-NRD-ECM1-AAP-F01-EPT-400001 (MECHANICAL & ELECTRICAL FORM 001 REPORT)
 - 167190-NRD-ECM1-AAP-REP-ETL-000001 (TELECOMS REPORT)
4. THE TOPOGRAPHICAL INFORMATION FOR THIS DRAWING HAS BEEN PROVIDED BY 'BRIDGEWAY CONSULTING LIMITED' ON DRAWING NUMBER BDG0411-BCL-DWG-SUR-000002 REVISION A01 ON 4TH NOVEMBER 2016
5. EXISTING STATION SIGNAGE, EQUIPMENT AND FURNITURE IS TO BE PLACED IN SAFE STORAGE FOR THE DURATION OF THE WORKS. UPON COMPLETION STATION SIGNAGE, EQUIPMENT AND FURNITURE IS TO BE RELOCATED IN AGREEMENT WITH NETWORK RAIL AND TRAIN OPERATING COMPANY (CURRENTLY GREAT NORTHERN)

KEY

- NETWORK RAIL BOUNDARY
- REMAIN / UNCHANGED ITEMS
- MODIFIED / MOVED ITEMS
- REDUNDANT / REMOVED ITEMS
- NEW / PROPOSED ITEMS
- TEMPORARY ITEMS

REV	DATE	DESCRIPTION OF REVISIONS	DRAWN	CHK'D	APPR'D
A01	14.04.20	FORM 001 SUBMISSION	CI	CT	SP

SAFETY HEALTH AND ENVIRONMENTAL INFORMATION

THE HAZARDS AND RISKS ASSOCIATED WITH THE WORKS SHOWN ON THIS DRAWING AND DESCRIBED IN THE SCHEDULE OF WORKS ARE CONSIDERED TO BE WITHIN THE REASONABLE, NORMAL AND ACCEPTABLE LIMITS FOR GENERAL BUILDING AND MAINTENANCE WORKS. PLEASE REFER TO DESIGNER RISK ASSESSMENT

DOCUMENT REF: 167190-NRD-ECM1-AAP-RSA-ECV-200001

STATUS	SUITABILITY CODE
FORM 001	

CLIENT: Network Rail

DESIGNER: DESIGN DELIVERY | Network Rail

York I.C.C. Leeman Road, York, YO26 4ZD
Tel: 033 085 49683 Web: www.networkrail.co.uk

PROJECT :

ALEXANDRA PALACE
ACCESS FOR ALL SCHEME

DRAWING TITLE :

PROPOSED GENERAL ARRANGEMENT TO STATION BUILDING

DESIGNED	P BENNETT	SIGNED	DATE 14.04.20
DRAWN	C INKLEY	SIGNED	DATE 14.04.20
CHECKED	C TEARE	SIGNED	DATE 14.04.20
APPROVED	S PARKER	SIGNED	DATE 14.04.20

SCALE (@ A2 SHEET SIZE = 594 x 420)	ELR	MILEAGE
AS SHOWN	ECM1	4 miles 1716 yards

DRAWING NUMBER	REVISION
167190-NRD-ECM1-AAP-DRG-ECV-200012	A01

CAD TEMPLATE : NRDD-YORK-A2-v1.0.dwt