

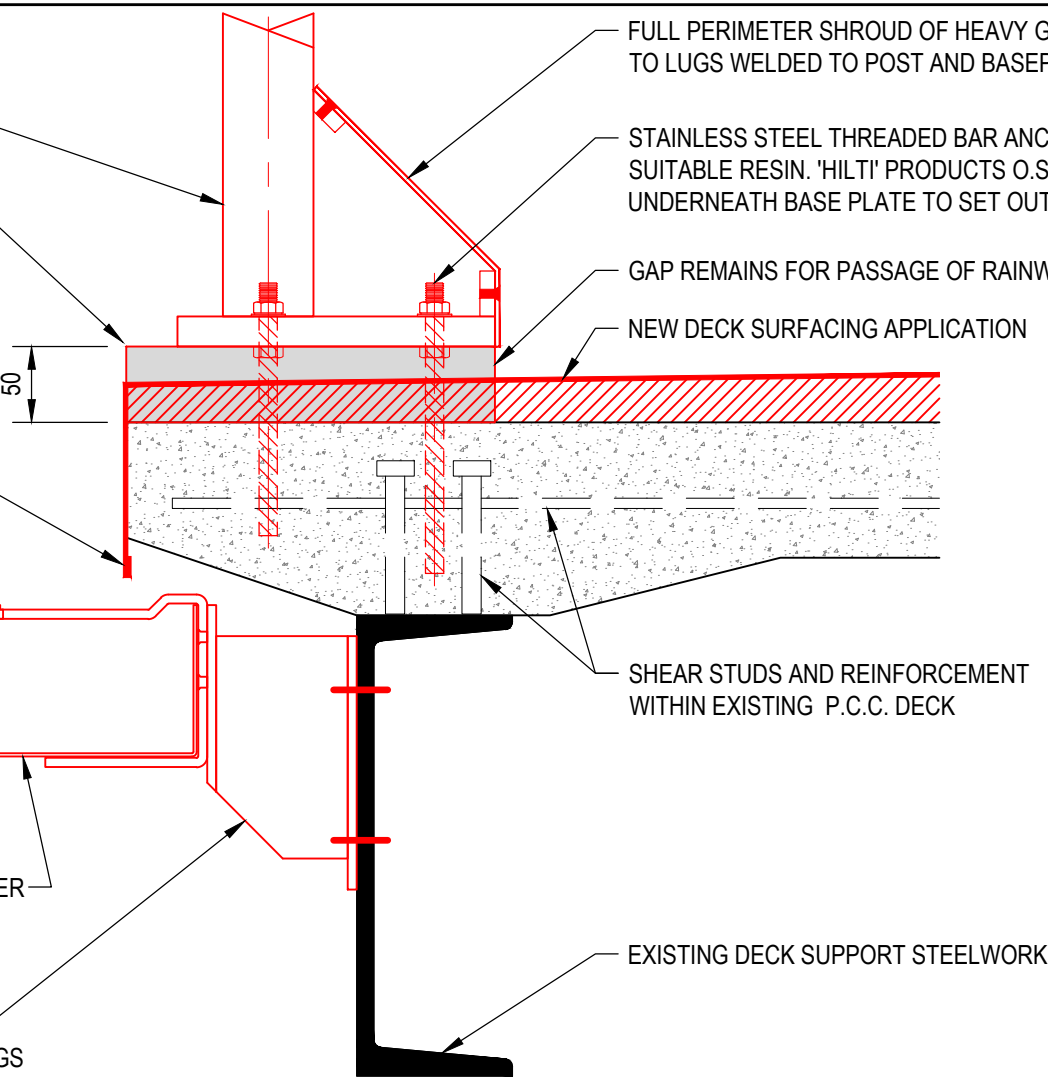


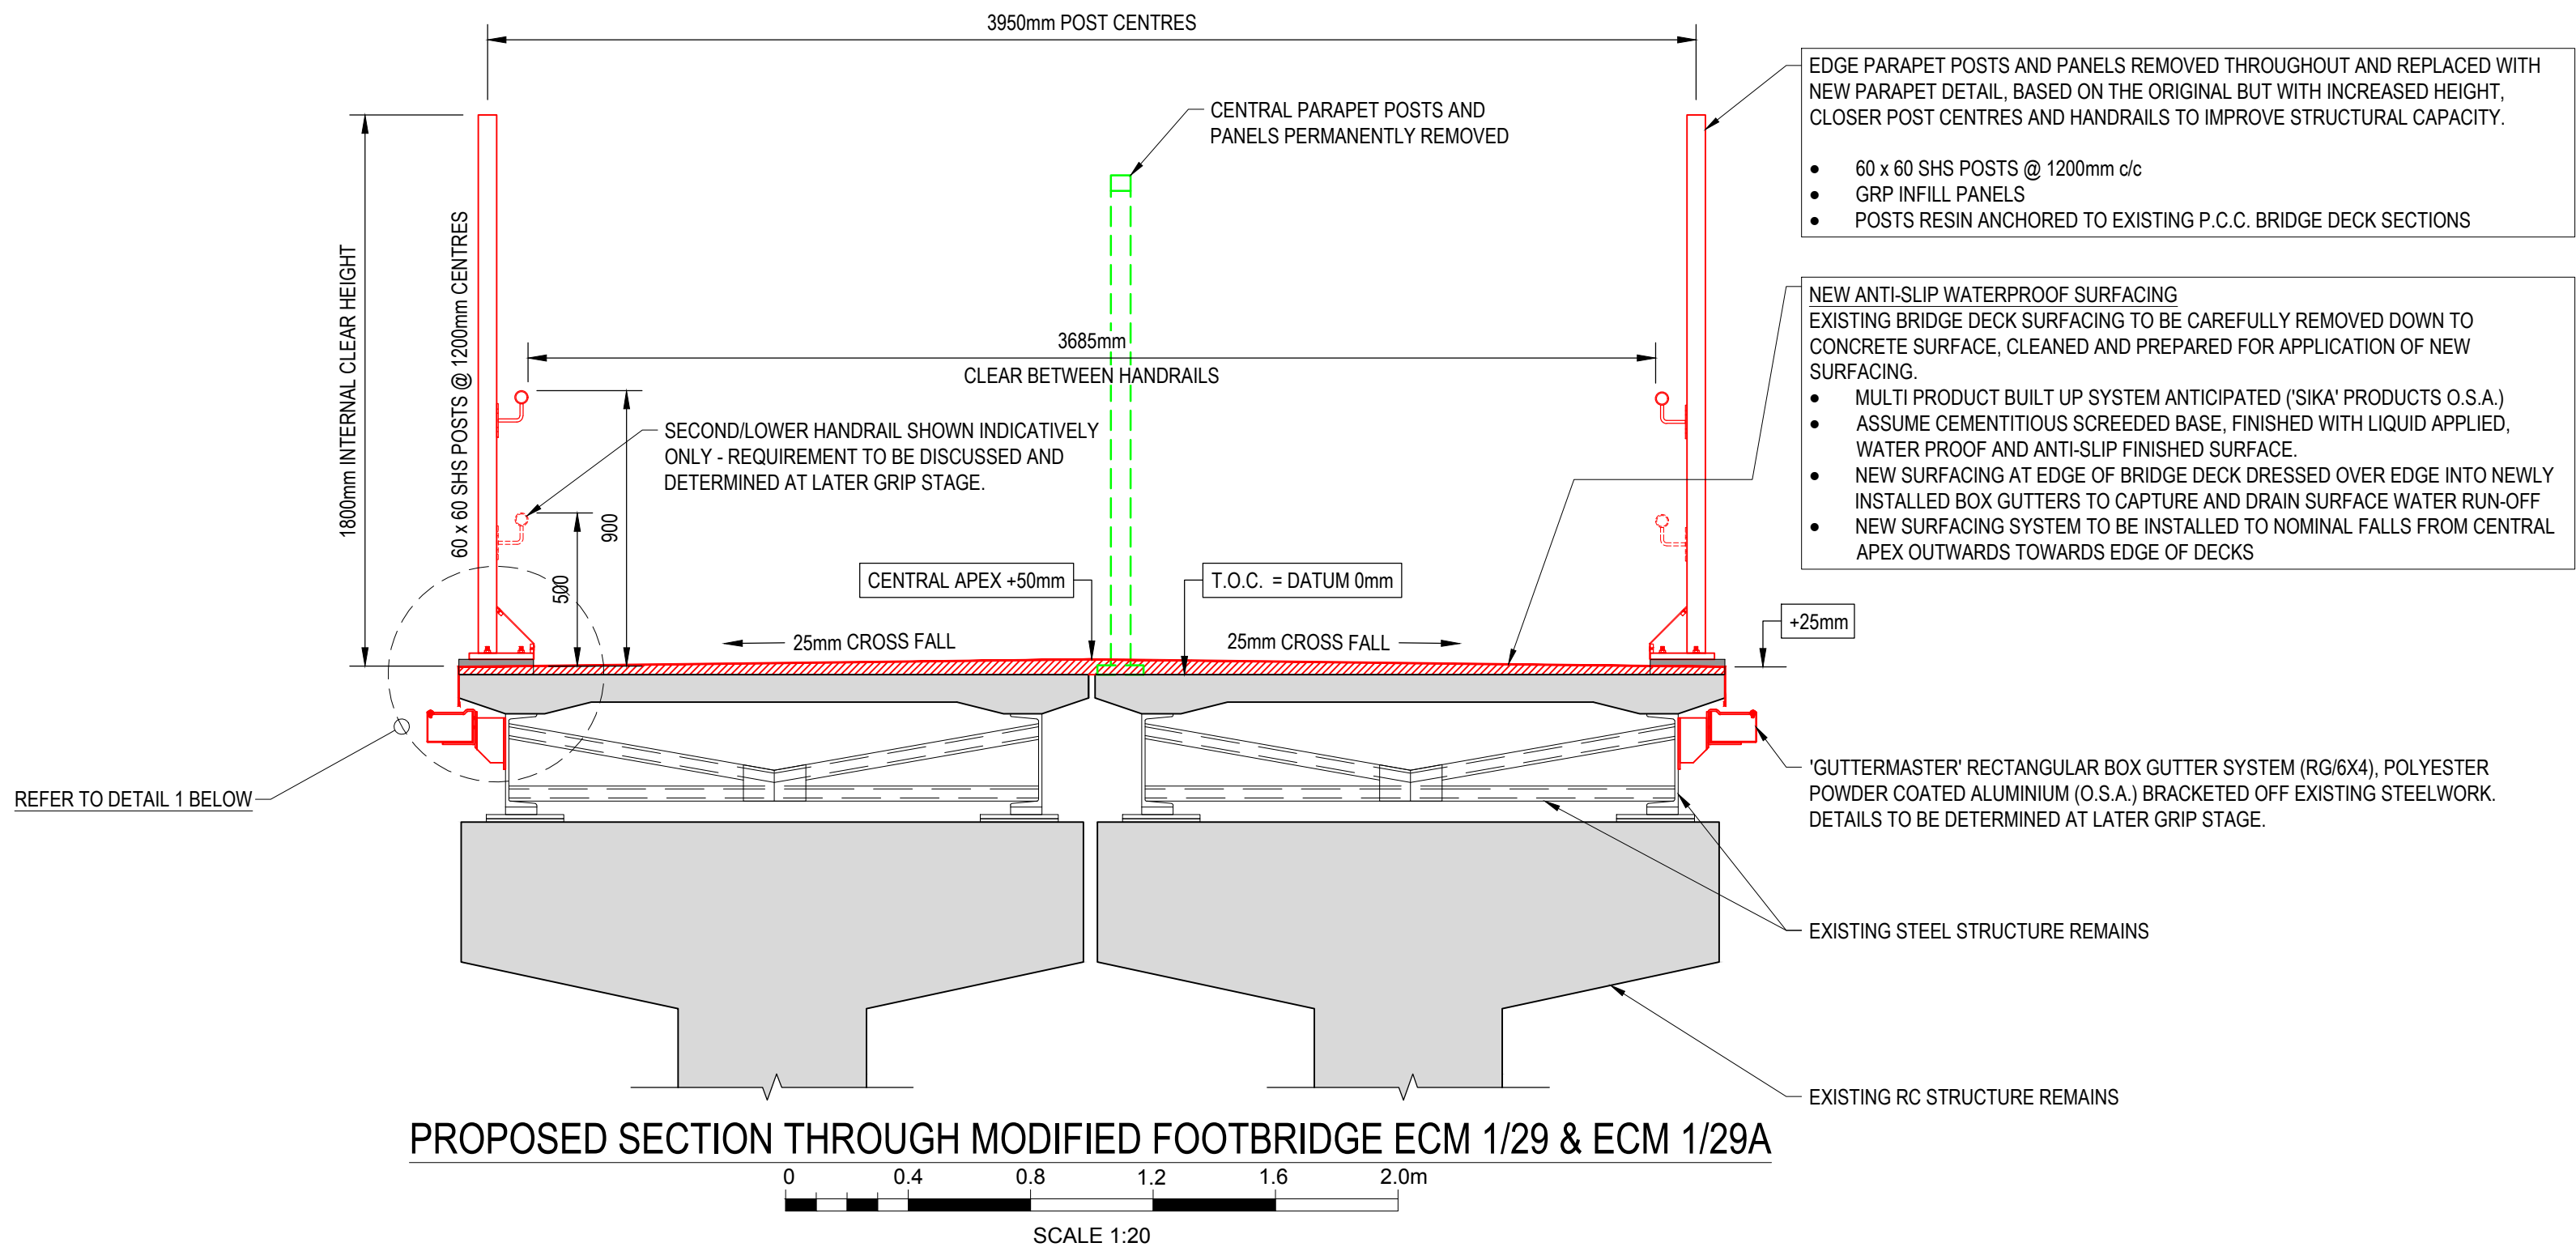


DETAIL 1 - SECTION

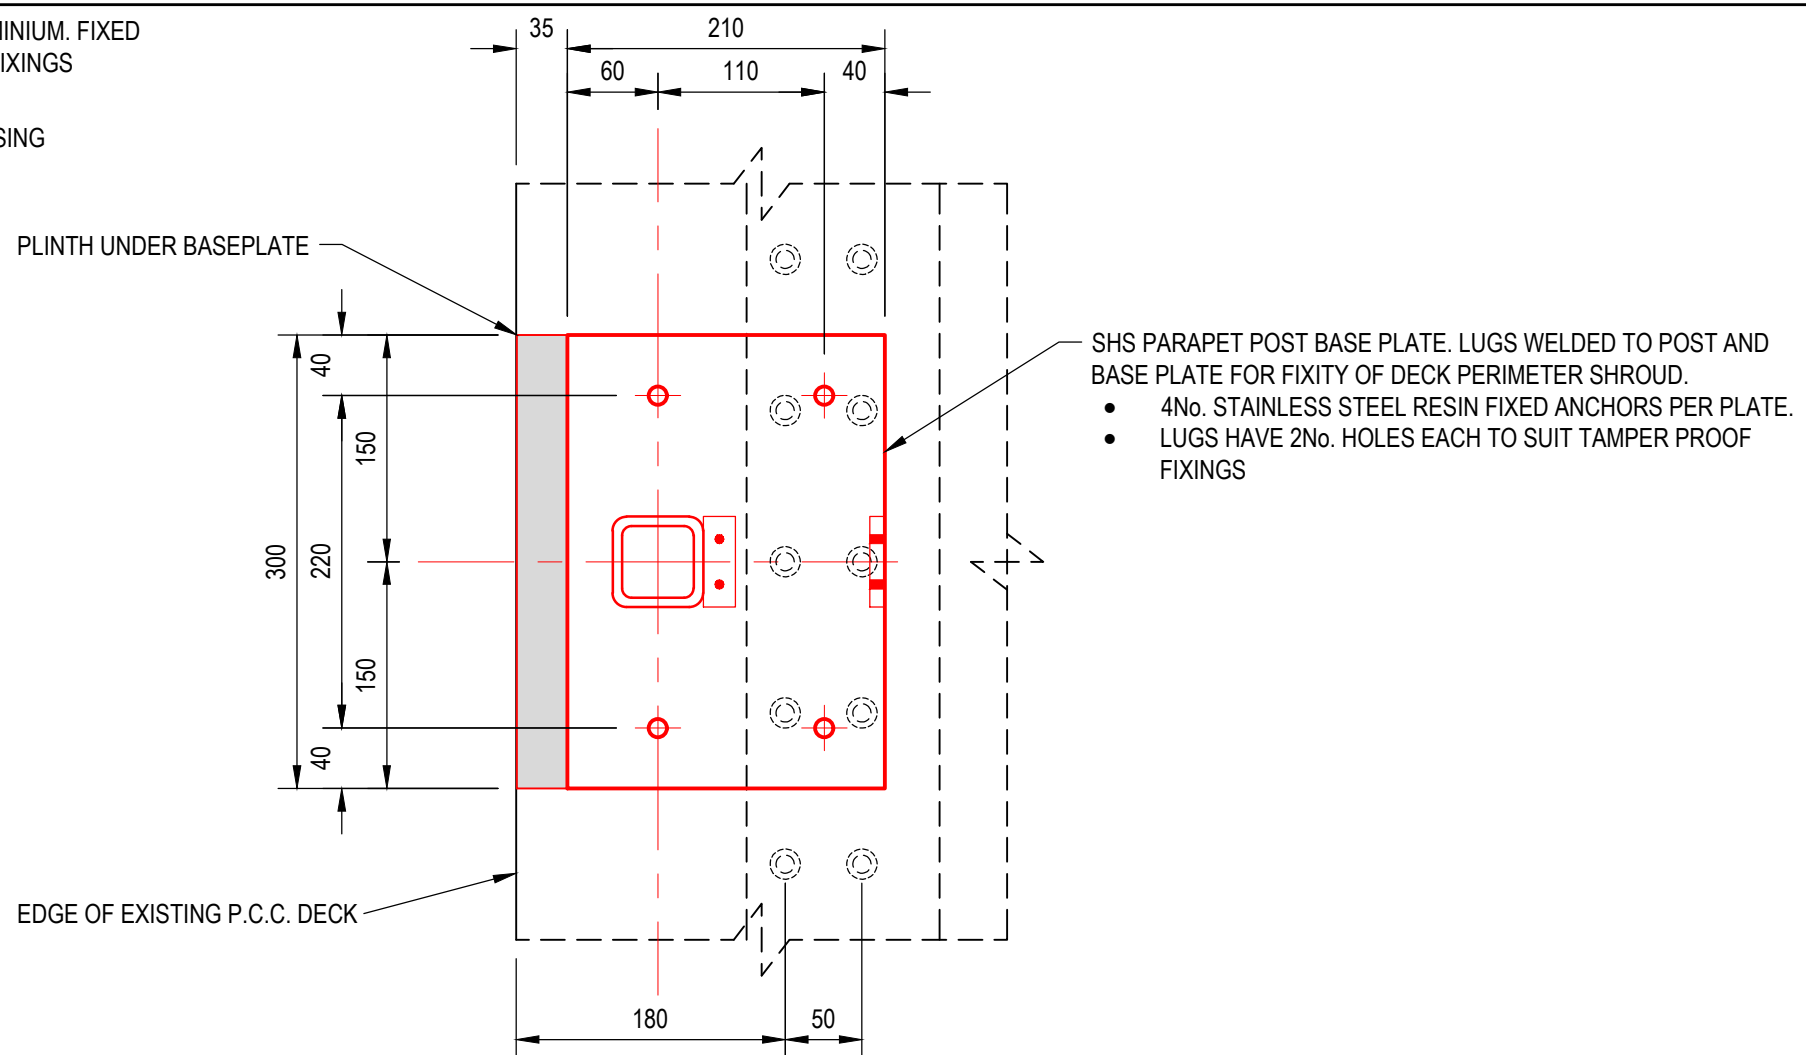

DETAIL 1 - PLAN

(SHROUD, GUTTER AND DESK FINISHES OMITTED FOR CLARITY)

DETAIL 1 - PROPOSED PARAPET POST FIXING AND DECK PERIMETER DETAILS

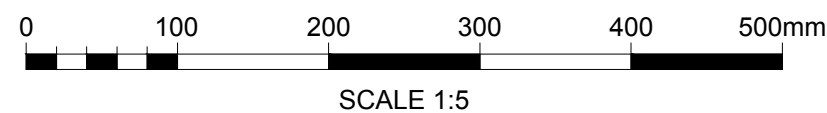

LEGEND/NOTES

1. ALL DIMENSIONS IN MILLIMETRES UNLESS NOTED OTHERWISE. ALL LEVELS IN METRES UNLESS NOTED OTHERWISE.
2. THIS DRAWING IS TO BE READ IN CONJUNCTION WITH ALL OTHER RELEVANT F001 DESIGN SUBMISSION DOCUMENTATION INCLUDING:-
 - F001 DOCUMENT FOR EACH DISCIPLINE
 - DESIGN DRAWINGS
 - DESIGNERS RISK ASSESSMENTS
3. THE EXISTING DETAILS INDICATED ON THIS DRAWING ARE EXTRACTED FROM 'CIVIL EXAMINATION FRAMEWORK AGREEMENT 2009-2014 (CEFA) FINAL ASSESSMENT REPORT' DATED APRIL 2013
4. ALL DETAILS AND PRODUCTS ARE TO BE DETERMINED AT LATER GRIP STAGE DESIGN
5. ALL PRODUCTS ARE TO BE DEEMED 'OR SIMILAR APPROVED' AND INSTALLED TO THE MANUFACTURERS SPECIFICATION AND INSTRUCTIONS.

A01	17.04.20	FORM 001 SUBMISSION	CJT	PB	SP
REV	DATE	DESCRIPTION OF REVISIONS	DRAWN	CHKD	APPRD

SAFETY HEALTH AND ENVIRONMENTAL INFORMATION

THE HAZARDS AND RISKS ASSOCIATED WITH THE WORKS SHOWN ON THIS DRAWING AND DESCRIBED IN THE SCHEDULE OF WORKS ARE CONSIDERED TO BE WITHIN THE REASONABLE, NORMAL AND ACCEPTABLE LIMITS FOR GENERAL BUILDING AND MAINTENANCE WORKS. PLEASE REFER TO DESIGNER RISK ASSESSMENT

DOCUMENT REF: 167190-NRD-ECM1-AAP-RSA-ECV-200001

STATUS: FORM 001 SUITABILITY CODE



York I.C.C. Leeman Road, York, YO26 4ZD
Tel: 033 085 49683 Web: www.networkrail.co.uk

PROJECT: ALEXANDRA PALACE ACCESS FOR ALL SCHEME

DRAWING TITLE: MODIFICATIONS TO EXISTING STATION FOOTBRIDGE DECK AND PARAPETS

DESIGNED	C. TEARE	SIGNED	<i>C. Teare</i>	DATE	17.04.20
DRAWN	C. TEARE	SIGNED	<i>C. Teare</i>	DATE	17.04.20
CHECKED	P. BENNETT	SIGNED	<i>P. Bennett</i>	DATE	17.04.20
APPROVED	S PARKER	SIGNED	<i>S. Parker</i>	DATE	17.04.20

SCALE (B A3 SHEET SIZE = 594 x 420) AS SHOWN

DRAWING NUMBER	167190-NRD-ECM1-AAP-DRG-ECV-200020	REVISION	A01
----------------	------------------------------------	----------	-----