



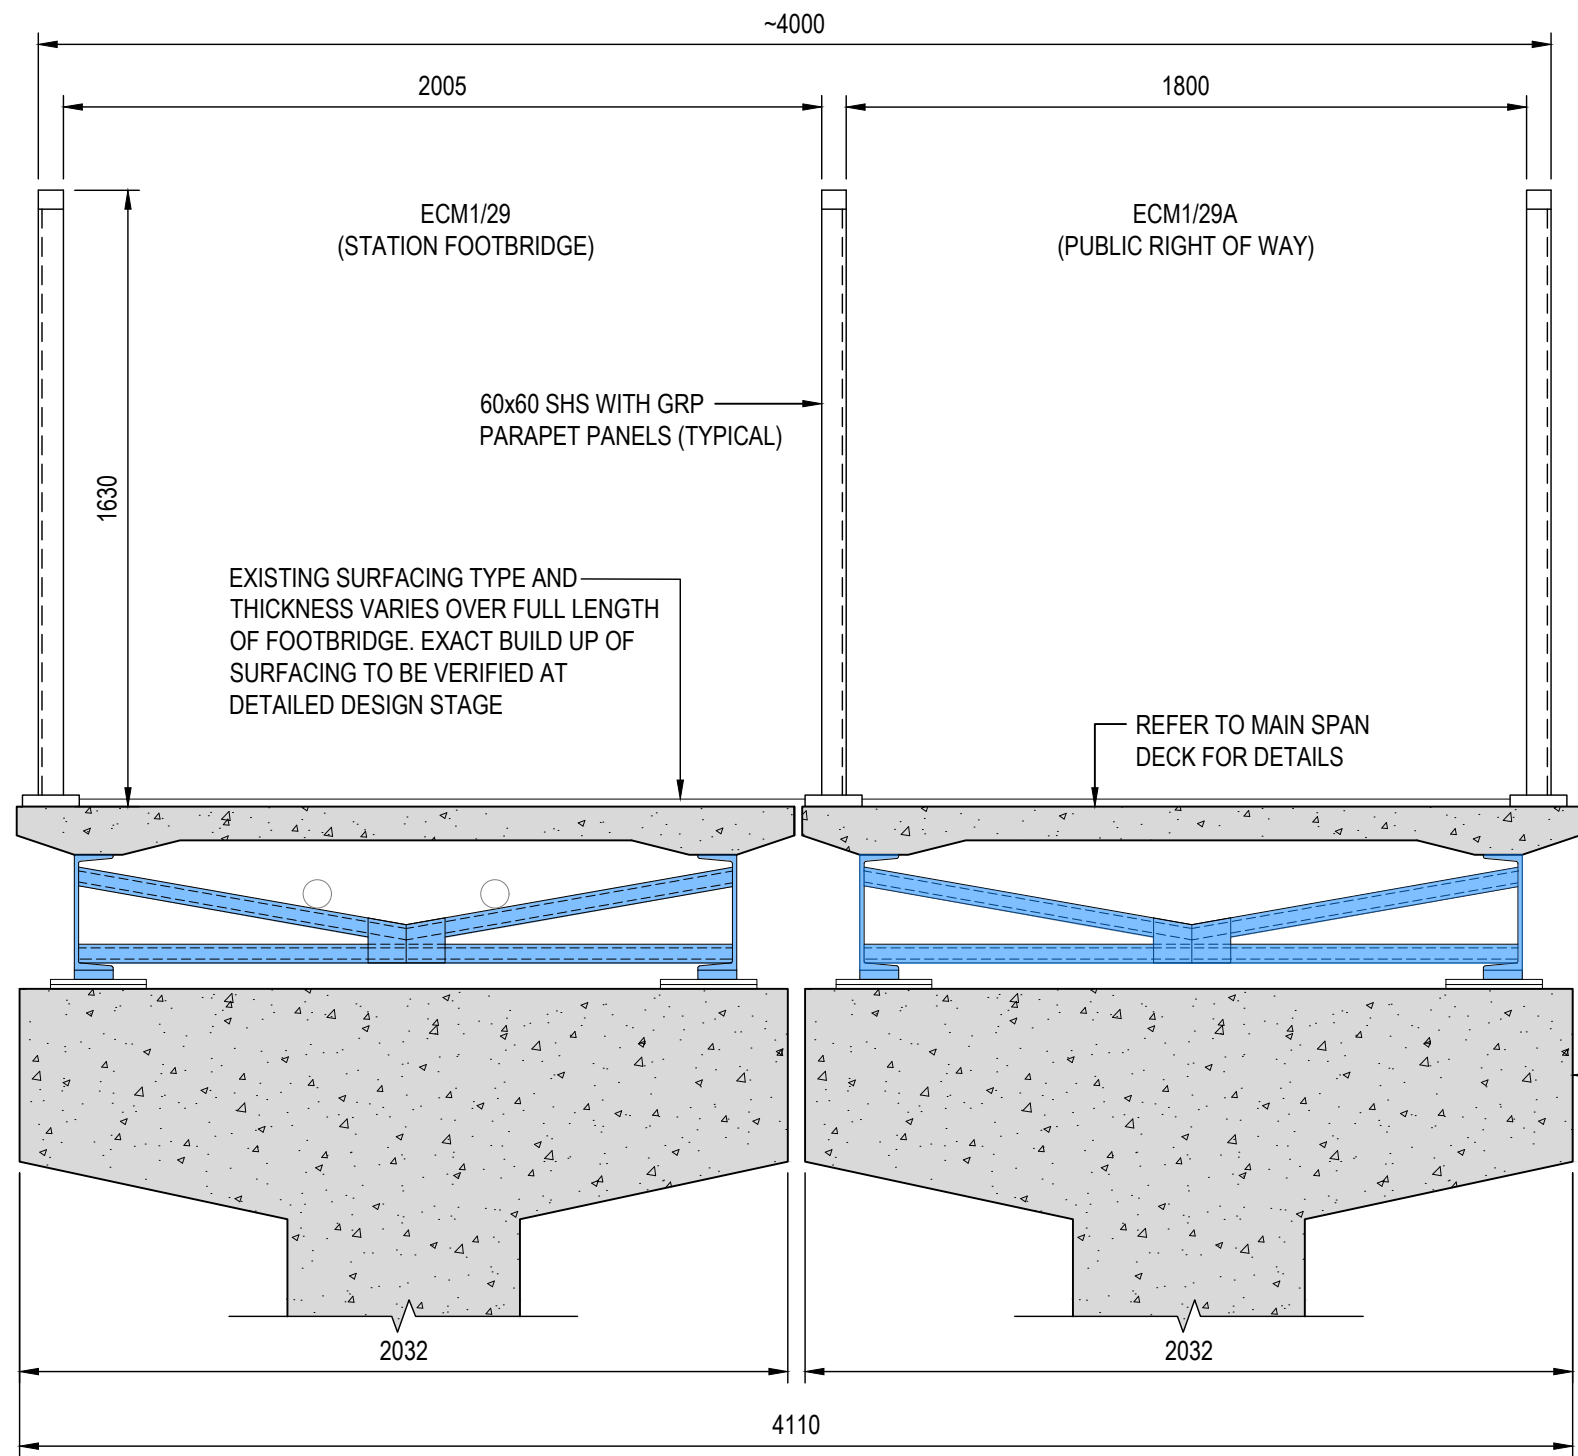


SECTION THROUGH EXISTING FOOTBRIDGE
SCALE 1:20




TYPICAL VIEW OF FOOTBRIDGE WITH
CONCRETE SURFACING FINISH

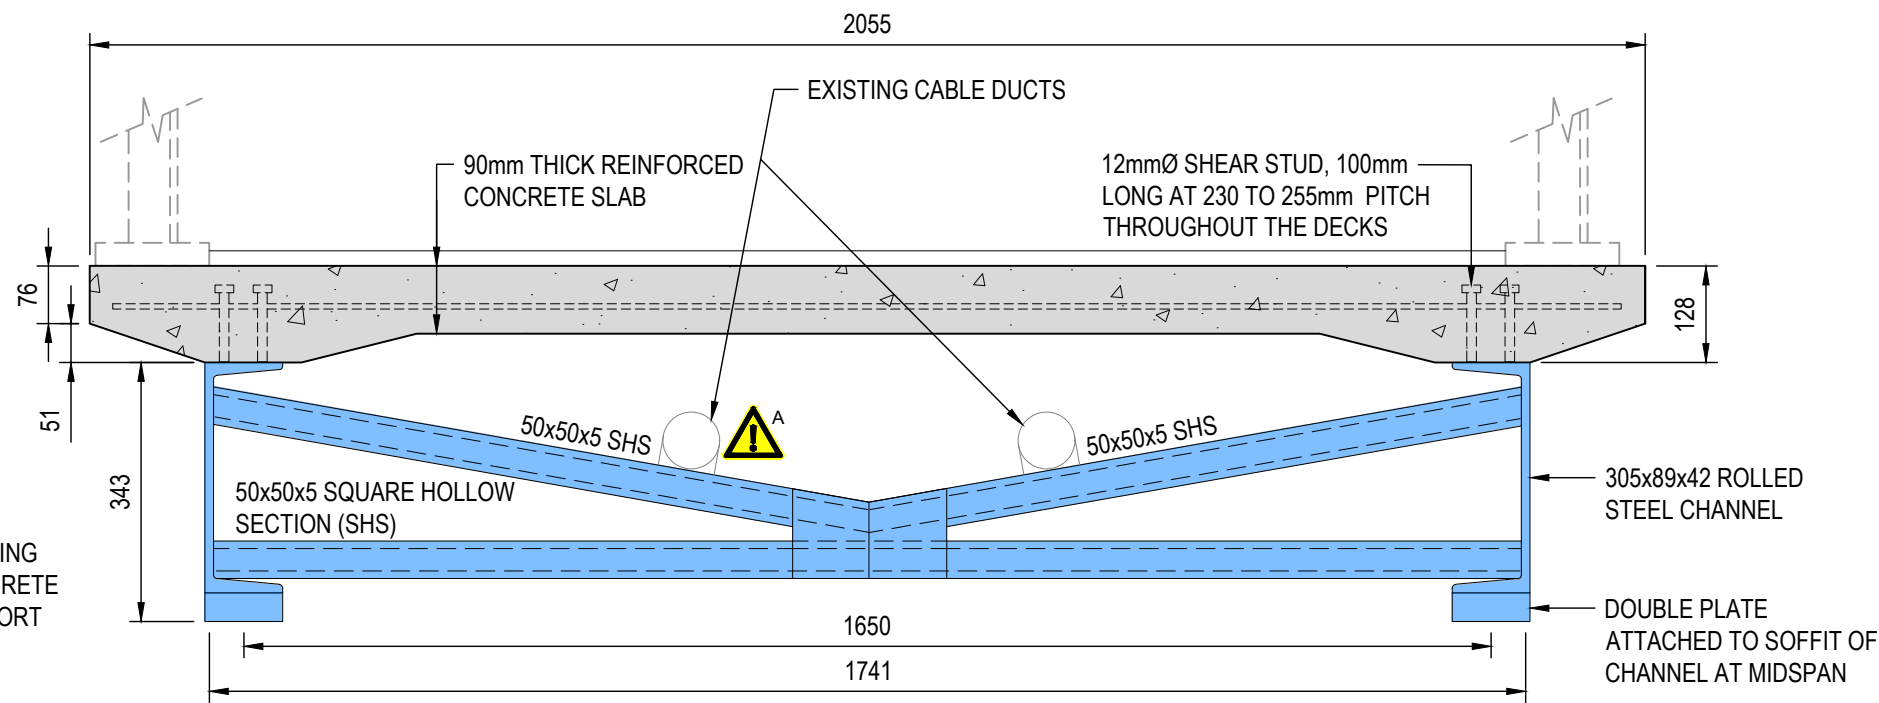

SECTION THROUGH MAIN SPAN DECK
SCALE 1:10

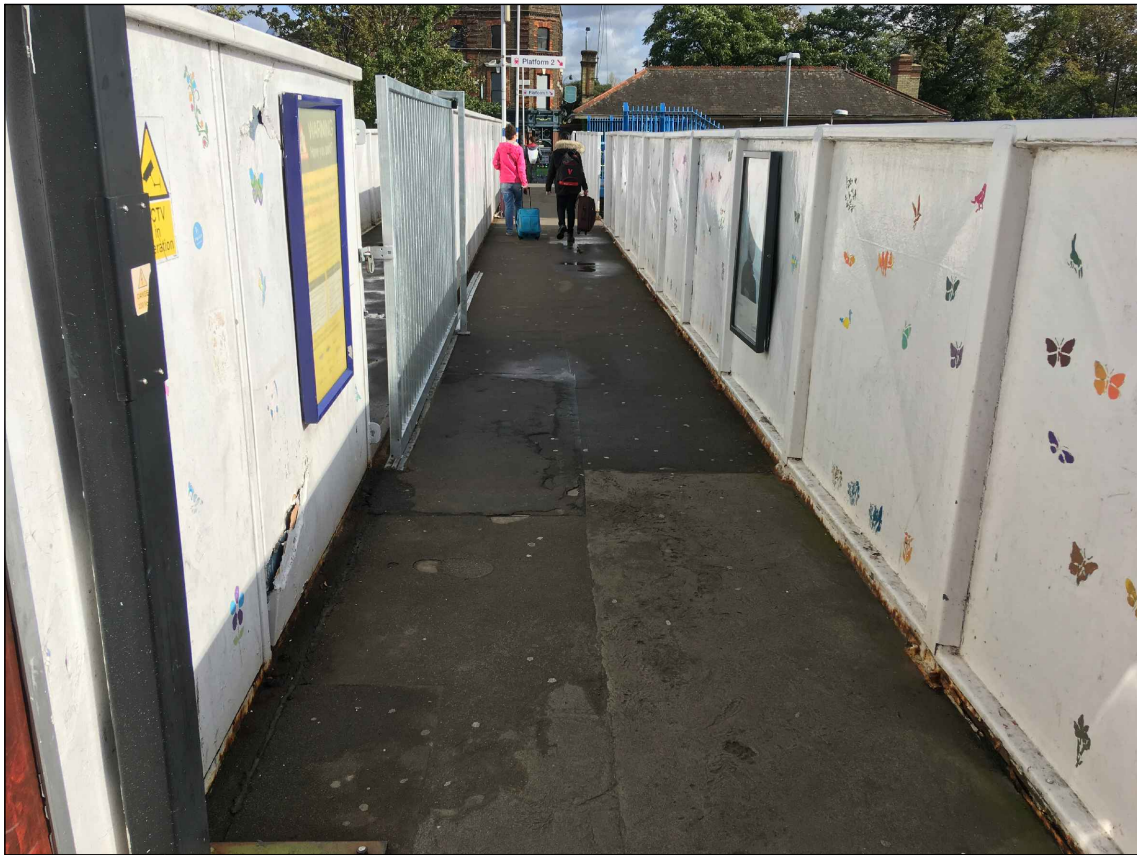

TYPICAL VIEW OF FOOTBRIDGE WITH
ASPHALT SURFACING FINISH

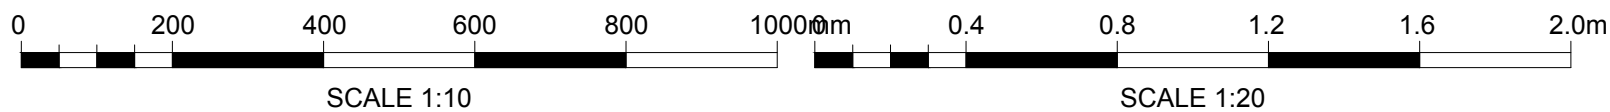

LEGEND/NOTES

- ALL DIMENSIONS IN MILLIMETRES UNLESS NOTED OTHERWISE. ALL LEVELS IN METRES UNLESS NOTED OTHERWISE.
- THIS IS A FORM 001 'APPROVAL IN PRINCIPLE' DESIGN**
- THIS DRAWINGS IS TO BE READ IN CONJUNCTION WITH ALL OTHER RELEVANT DOCUMENTS INCLUDING:-

167190-NRD-ECM1-AAP-F01-ECV-200001 (BUILDING & CIVILS FORM 001 REPORT)

167190-NRD-ECM1-AAP-F01-EPT-400001 (MECHANICAL & ELECTRICAL FORM 001 REPORT)

167190-NRD-ECM1-AAP-REP-ETL-000001 (TELECOMS REPORT)
- ALL DIMENSIONS TO BE CHECKED AND VERIFIED PRIOR TO COMMENCEMENT OF ANY WORKS

IMPORTANT CDM / H&S NOTE
THE DESIGNERS WOULD DRAW THE READERS ATTENTION TO THE KEY RESIDUAL HEALTH AND SAFETY RISKS THAT HAVE NOT BEEN ELIMINATED FROM THE DESIGNS SHOWN ON THIS DRAWING BY THE DESIGN PROCESS.

DRA REF: **A** BURIED / CONCEALED SERVICES

FOR MORE DETAILED INFORMATION ON THE HIGHLIGHTED HAZARDS, REFER TO THE DESIGNER'S RISK ASSESSMENT FOR THIS PROJECT

'EVERYDAY' LOW RISK HAZARDS AND THOSE HAZARDS WHICH SHOULD BE OBVIOUS TO A COMPETENT CONTRACTOR HAVE NOT BEEN INDICATED ON THIS DRAWING. SHOULD ANY ADDITIONAL HAZARDS BE IDENTIFIED DURING THE COURSE OF THE WORKS, THE CONTRACTOR SHALL NOTIFY ALL RELEVANT MEMBERS OF THE PROJECT TEAM

A01	14.04.20	FORM 001 SUBMISSION	CI	CT	SP
REV	DATE	DESCRIPTION OF REVISIONS	DRAWN	CHKD	APPROD
SAFETY HEALTH AND ENVIRONMENTAL INFORMATION					
THE HAZARDS AND RISKS ASSOCIATED WITH THE WORKS SHOWN ON THIS DRAWING AND DESCRIBED IN THE SCHEDULE OF WORKS ARE CONSIDERED TO BE WITHIN THE REASONABLE, NORMAL AND ACCEPTABLE LIMITS FOR GENERAL BUILDING AND MAINTENANCE WORKS. PLEASE REFER TO DESIGNER RISK ASSESSMENT DOCUMENT REF: 167190-NRD-ECM1-AAP-RSA-ECV-200001					
STATUS			SUITABILITY CODE		
FORM 001					
CLIENT					
NetworkRail					
DESIGNER					
DESIGN DELIVERY NetworkRail					
York I.C.C. Leeman Road, York, YO26 4ZD Tel: 033 085 49683 Web: www.networkrail.co.uk					
PROJECT :					
ALEXANDRA PALACE ACCESS FOR ALL SCHEME					
DRAWING TITLE :					
EXISTING SECTIONS TO FOOTBRIDGE					
DESIGNED	P BENNETT		SIGNED		DATE 14.04.20
DRAWN	C INKLEY		SIGNED		DATE 14.04.20
CHECKED	C TEARE		SIGNED		DATE 14.04.20
APPROVED	S PARKER		SIGNED		DATE 14.04.20
SCALE (@ A2 SHEET SIZE = 594 x 420) AS SHOWN		ELR ECM1	MILEAGE 4 miles 1716 yards		
DRAWING NUMBER 167190-NRD-ECM1-AAP-DRG-ECV-200008					REVISION A01