



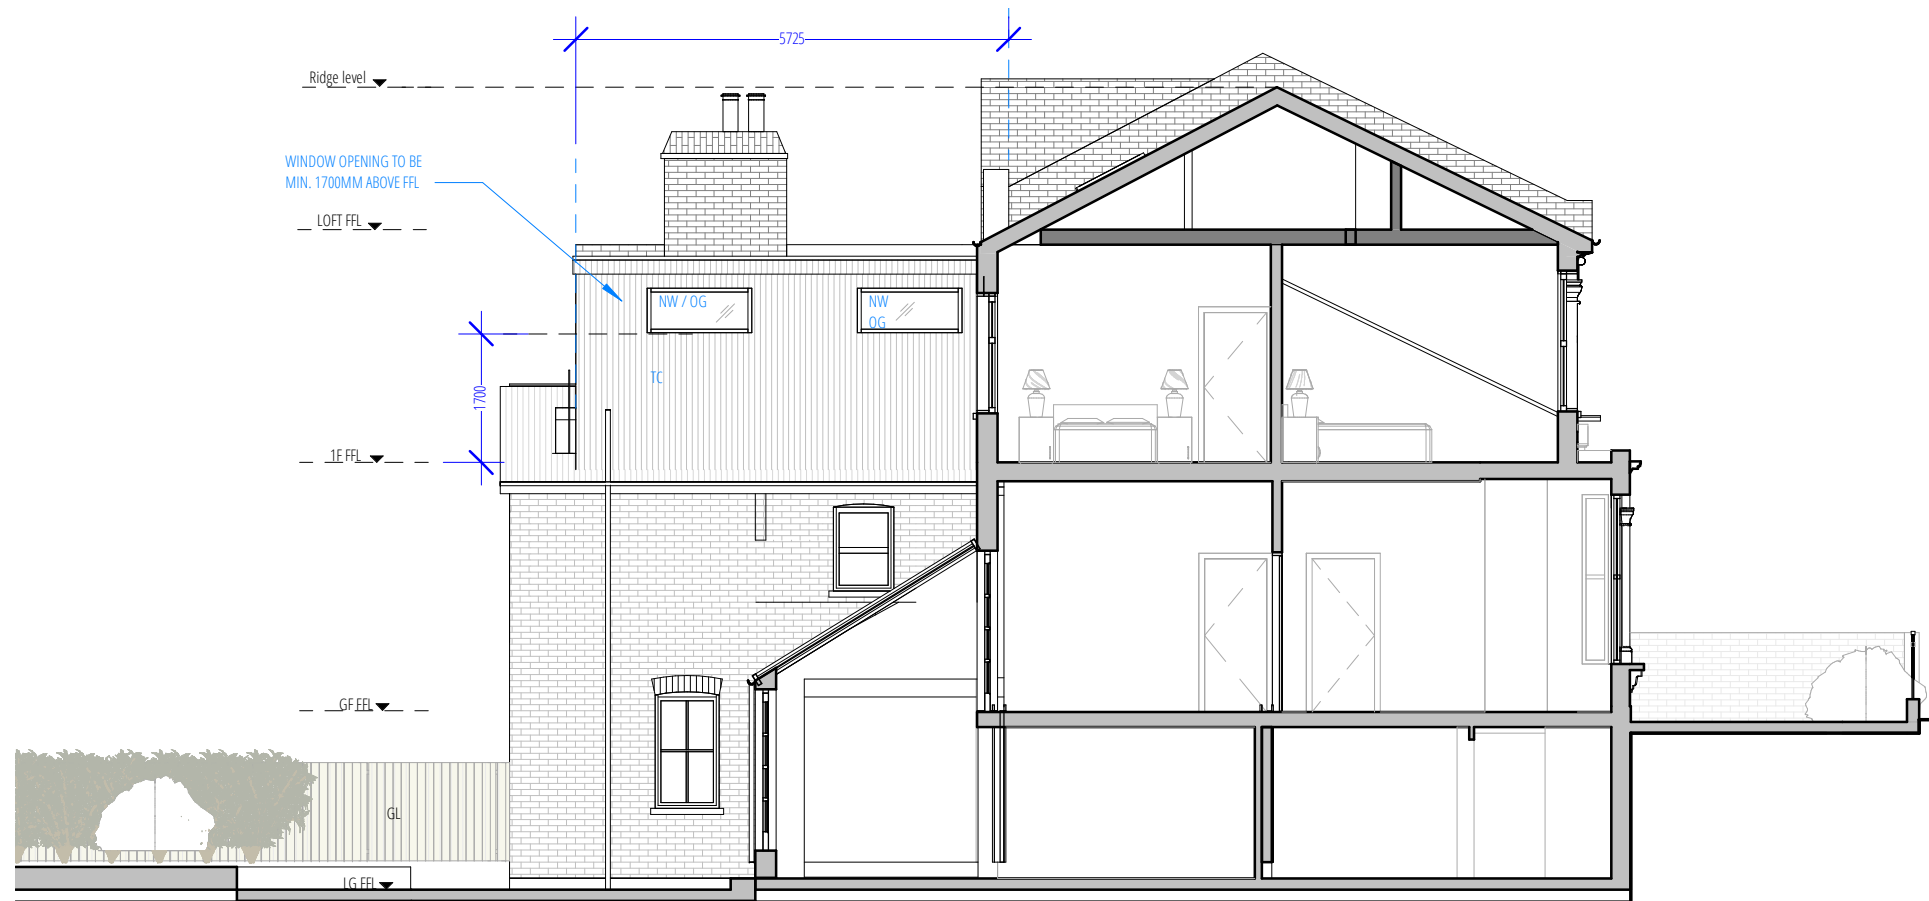


01 PROPOSED SECTION AA  
1:100 @ A3

KEY:


- SITE BOUNDARY
- EXISTING STRUCTURE
- PROPOSED STRUCTURE
- OP OPAQUE & SAFETY GLAZING
- ENTRANCE
- EXISTING STRUCTURE
- NW DARK GREY FRAME WINDOWS / DOOR
- RL BLACK ROOFLIGHT
- RT ROOF TILE TO MATCH EXISTING
- TC DARK GREY CLADDING
- 1HR FIRE RATED PARTITION
- FD30s 30mins FIRE DOOR WITH SMOKE SEAL
- (SA) (HD) SMOKE / HEAT DETECTORS

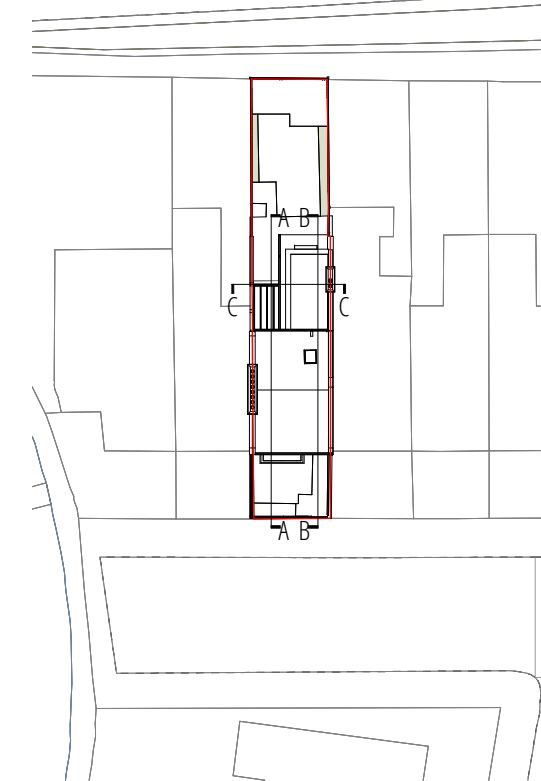

04 KEY PLAN  
1:500 @ A3

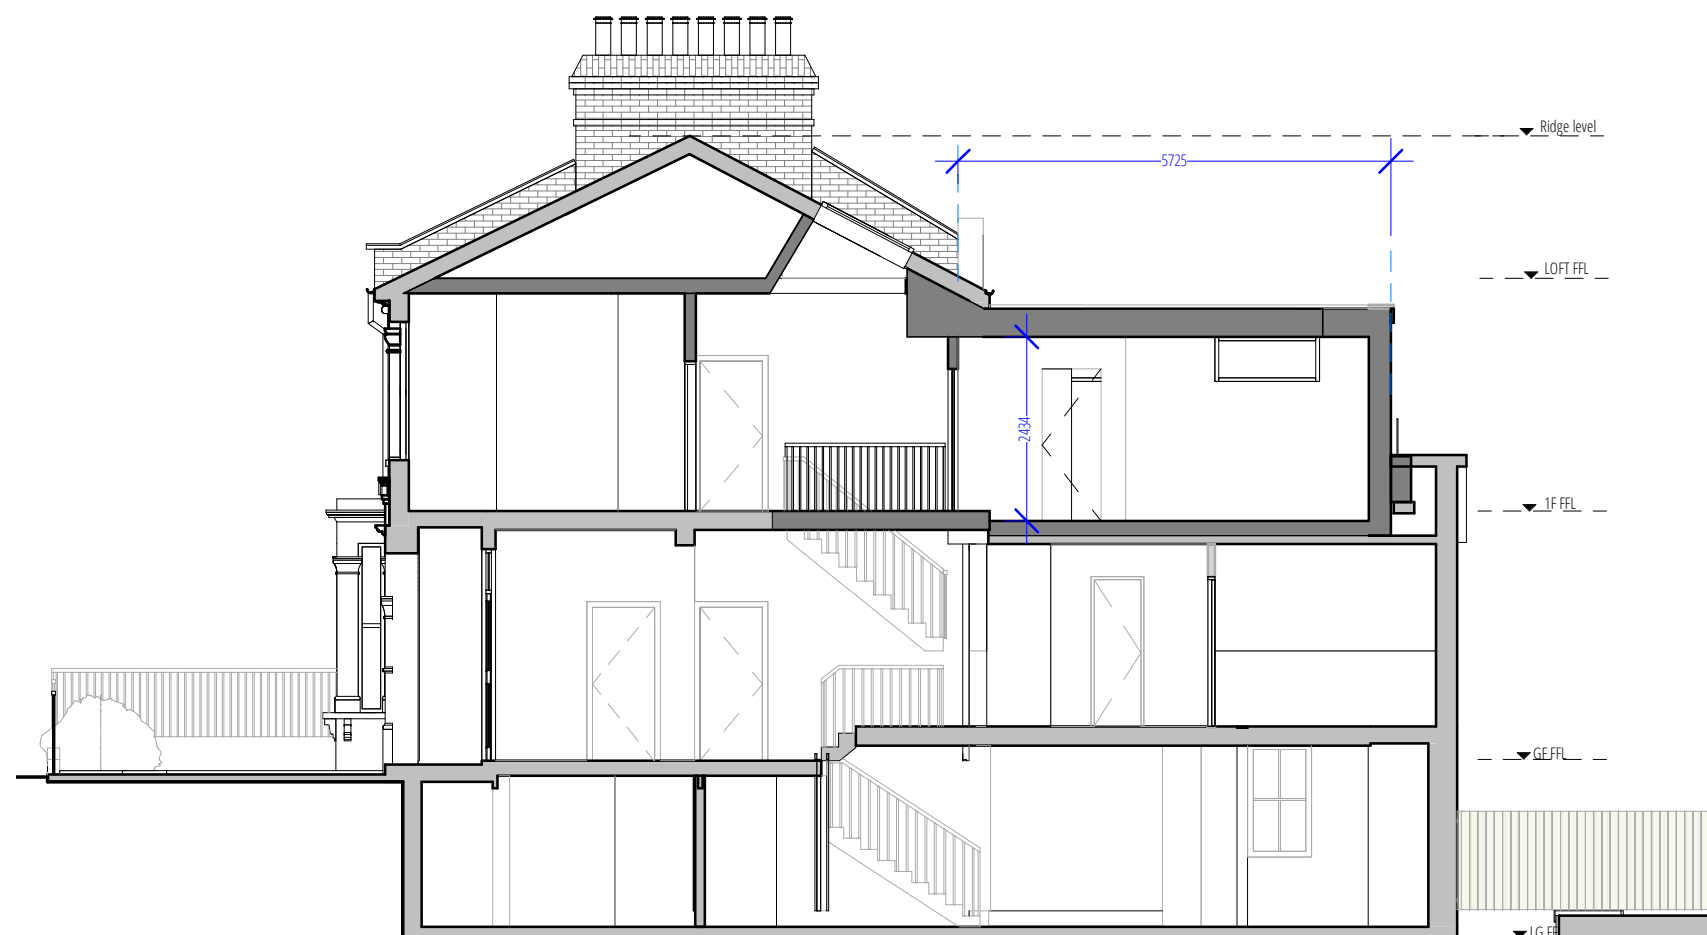

02 PROPOSED SECTION BB  
1:100 @ A3

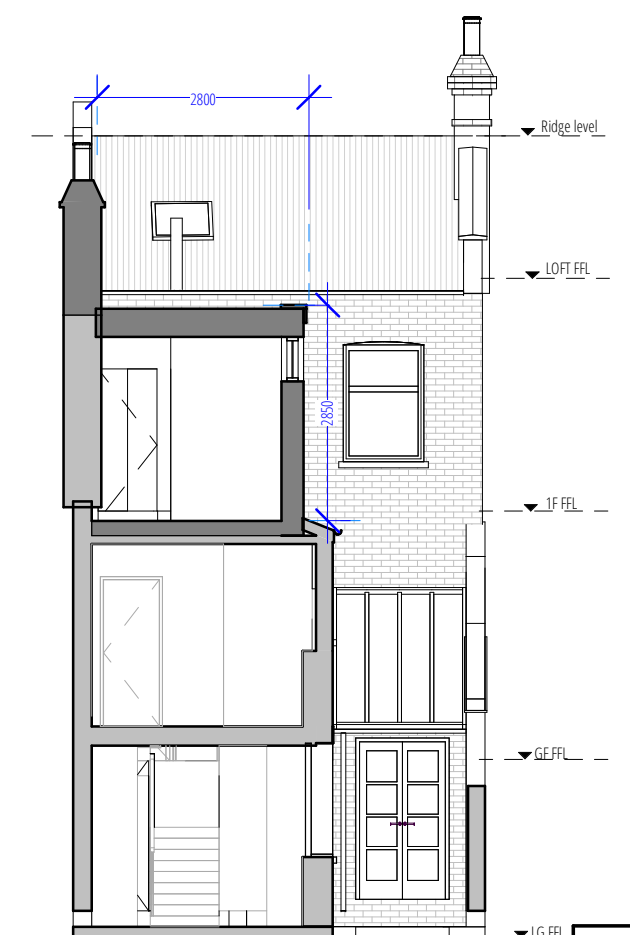

03 PROPOSED SECTION CC  
1:100 @ A3

PD APP - 1F ROOF EXENSION

0 1 1:100 @ A3 5M

J79 STUDIO

T: +44 (0)7742 071 052  
W: info@j79studio.co.uk

Unit 312  
Wey House  
15 Church Street  
Weybridge  
KT13 8NA

PERMITTED DEVELOPMENT APP 01

FOR CLIENT

CONFIRM ALL DESIGN WITH CLIENT ON SITE  
BUILDING CONTROL APPROVAL TBC  
ALL DIMENSION TO BE CHECKED ON SITE

This drawing is the property of J79 Studio. Copyright is reserved & this drawing is issued on the condition that it is not copied, reproduced, retained or disclosed to any unauthorised person, either wholly or in part, without our consent. Do not scale from this drawing. Check all dimensions on site. Any errors please notify architect in the first instance.

| Rev                          | Date     | Note         |
|------------------------------|----------|--------------|
| P1                           | 26-03-23 | SKETCH ISSUE |
| PROJECT                      |          |              |
| 79 Lothair Road North N4 1ER |          |              |
| DRAWING TITLE                |          |              |
| PROPOSED SECTIONS            |          |              |
| STATUS                       |          |              |
| PLANNING APPLICATION         |          |              |
| DRAWN BY                     |          | CHECKED BY   |
| Author                       |          | Checker      |

| PROJECT NO. | DATE     | SCALE    |
|-------------|----------|----------|
| 1944        | MAR 2023 | 1:100@A3 |
| DRAWING NO. | REVISION |          |
| A27         | P1       |          |