

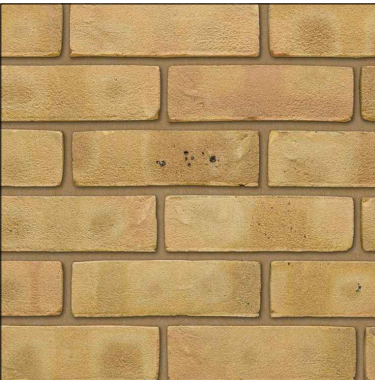


REVISION:

REV/DATE

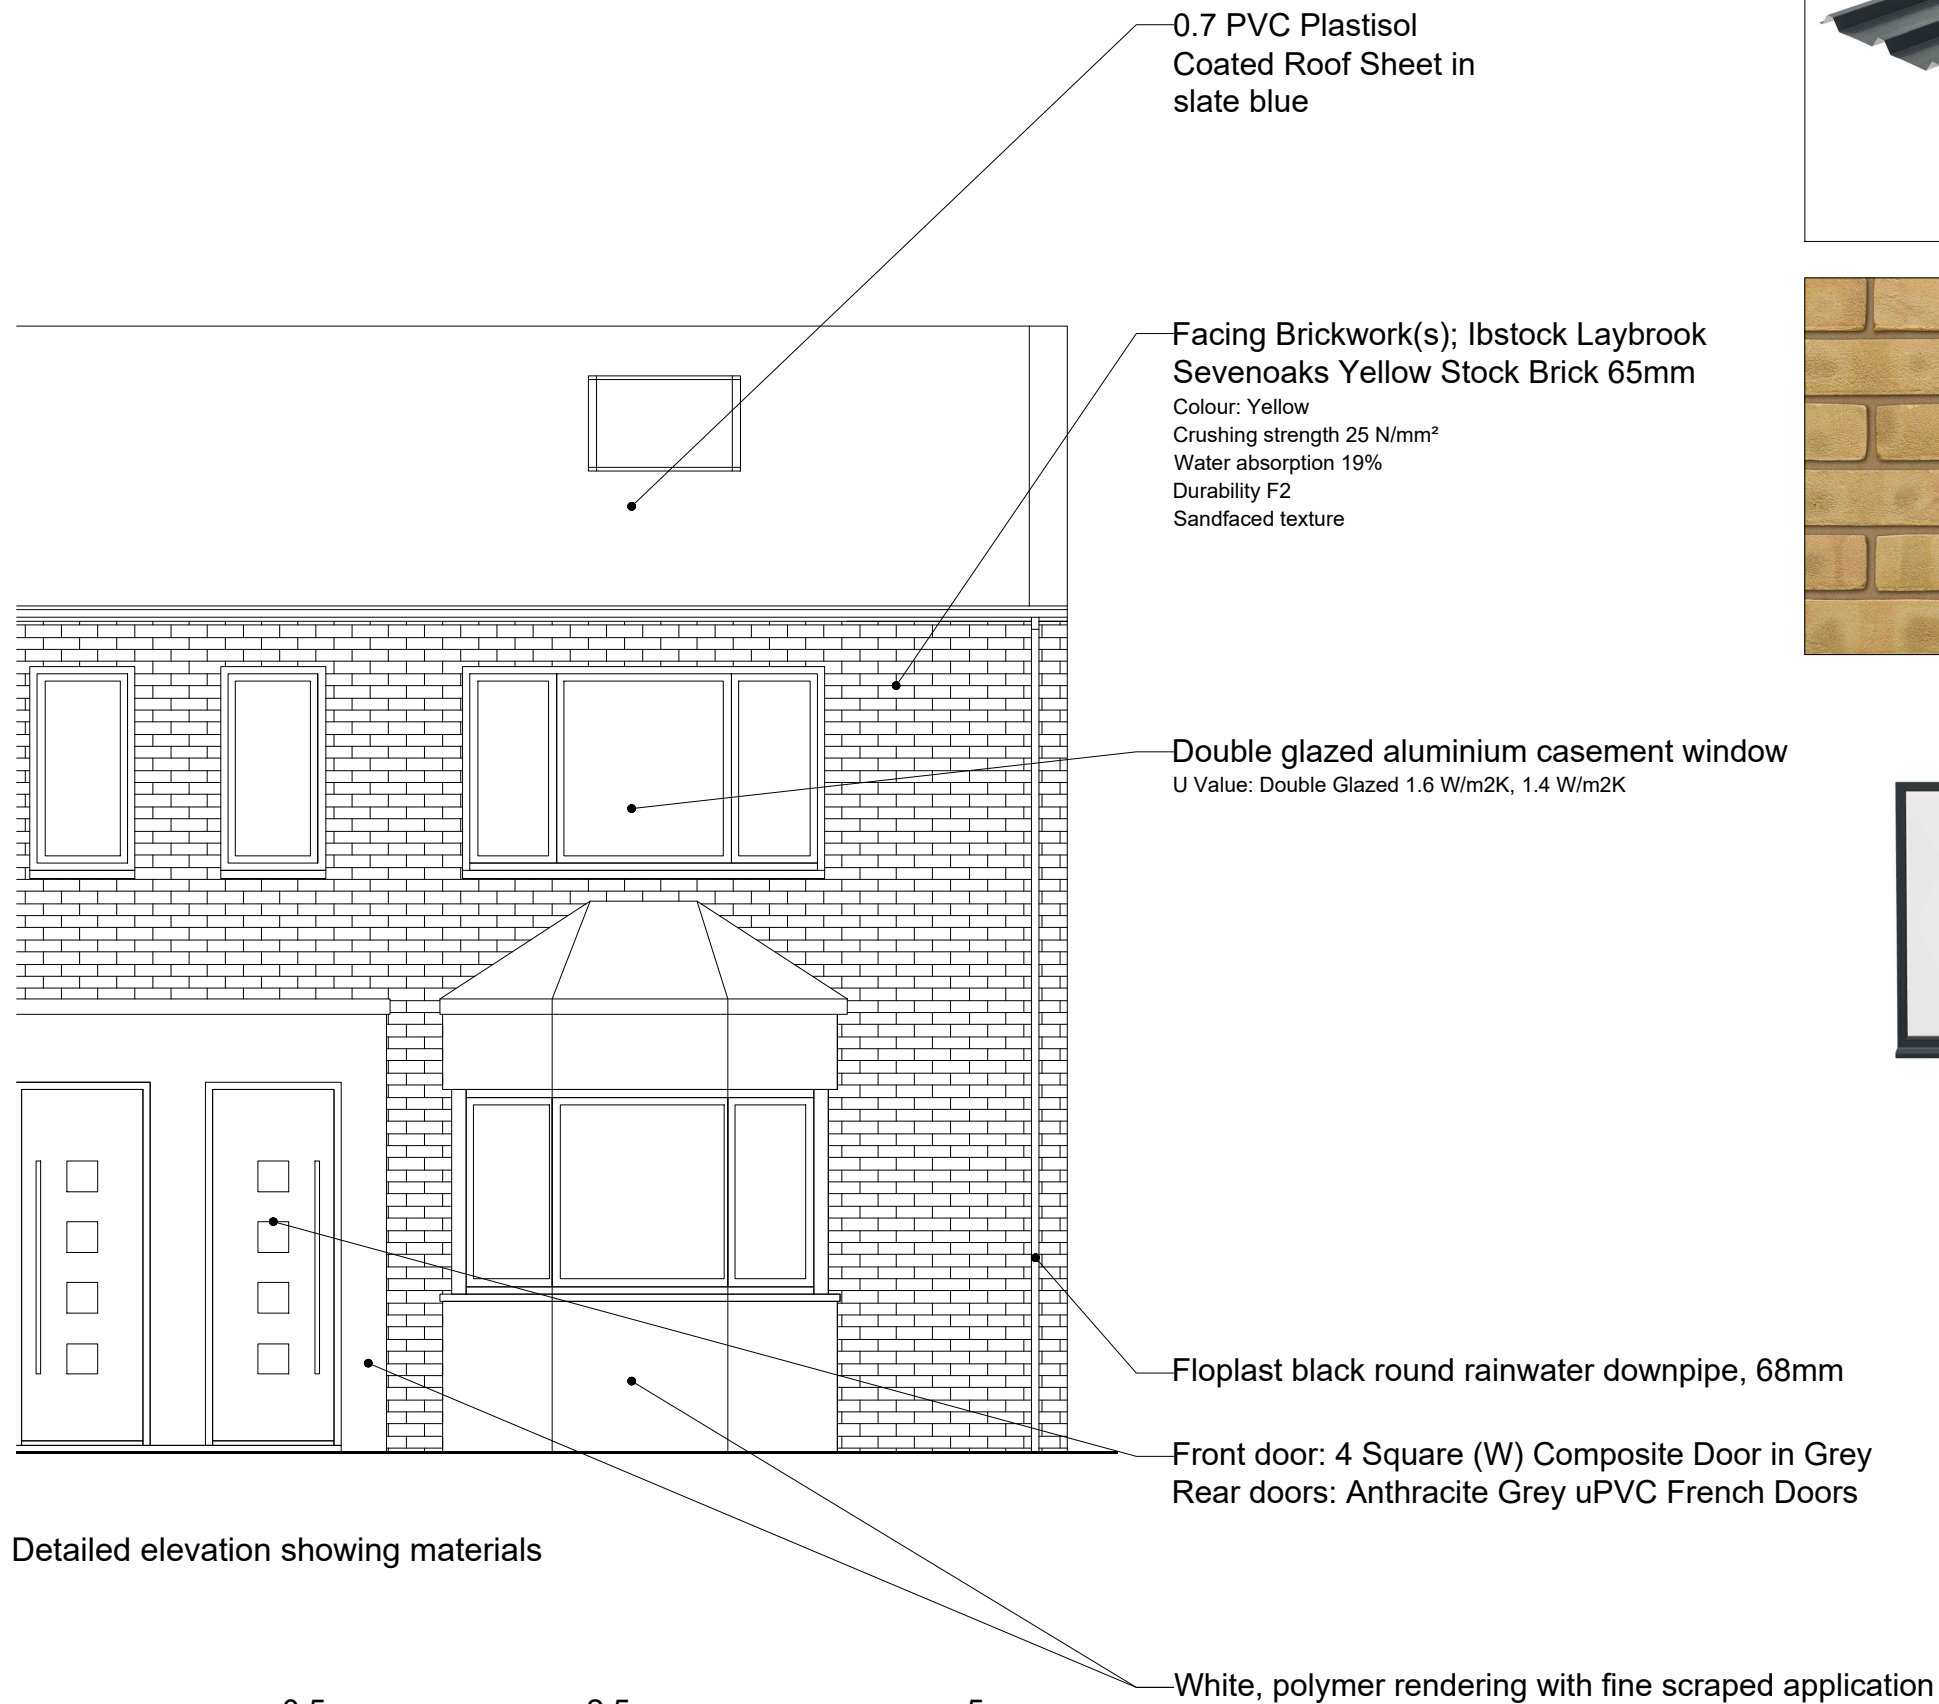

Detailed elevation showing materials

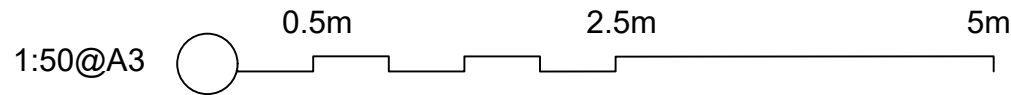

All dimensions to be checked on site before any works commence.

This drawing is the copyright of Jamie Sleep Design Limited and shall not be copied, used or reproduced in anyway without prior written consent.

Bilal Ustun Limited
457 to 461 High Road
N22 8JD

CLIENT

156-402

DWG NO.

Details as proposed

TITLE

22nd March 2023

DATE

As noted

SCALE

JS

DRAWN

CONSTRUCTION

STAGE