


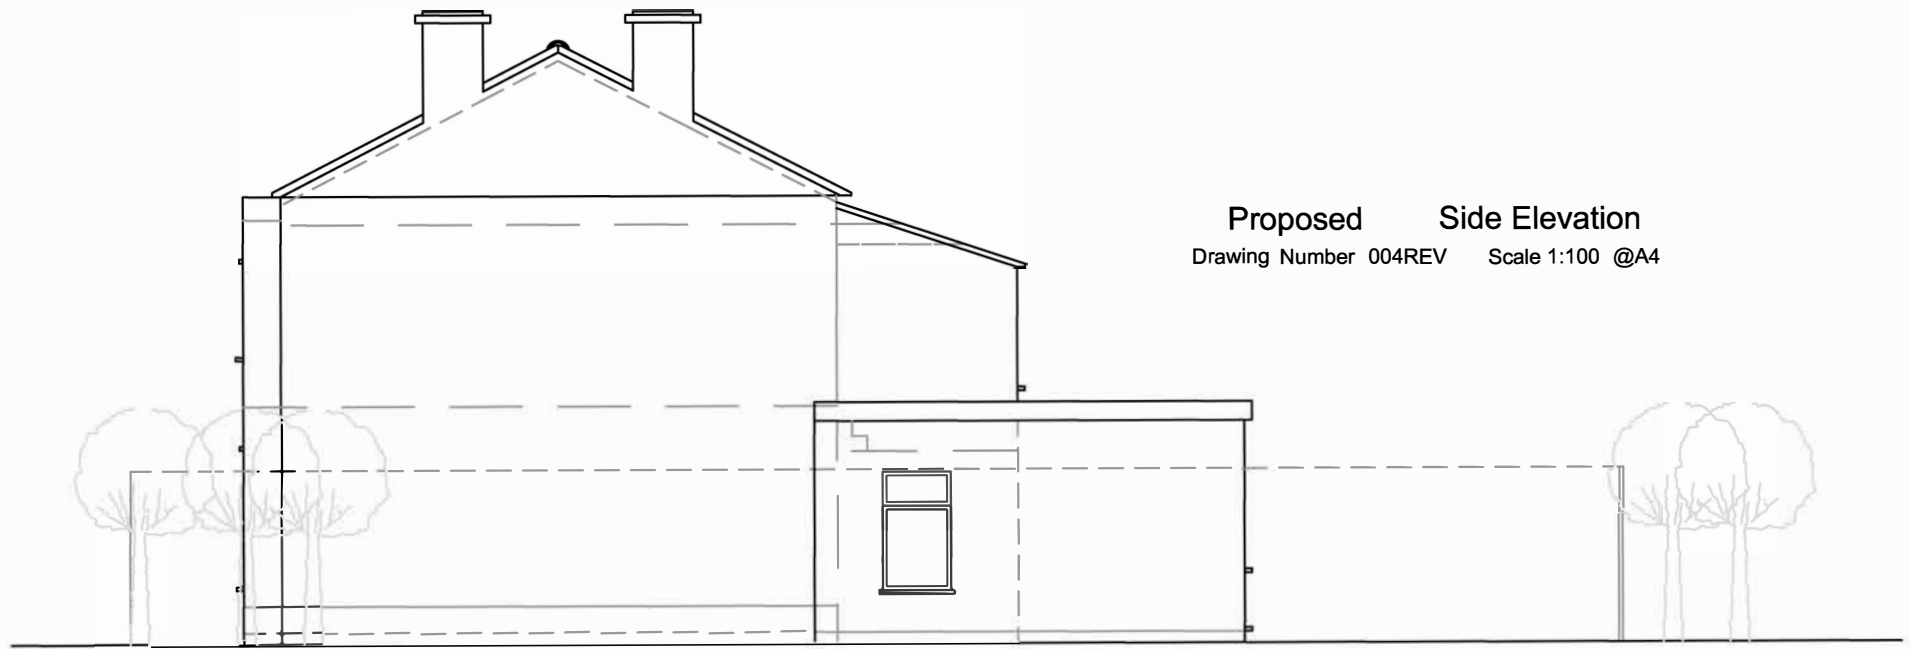

Proposed Side Elevation
Drawing Number 004REV Scale 1:100 @A4



Existing Side Elevation
Drawing Number 004REV Scale 1:100 @A4