



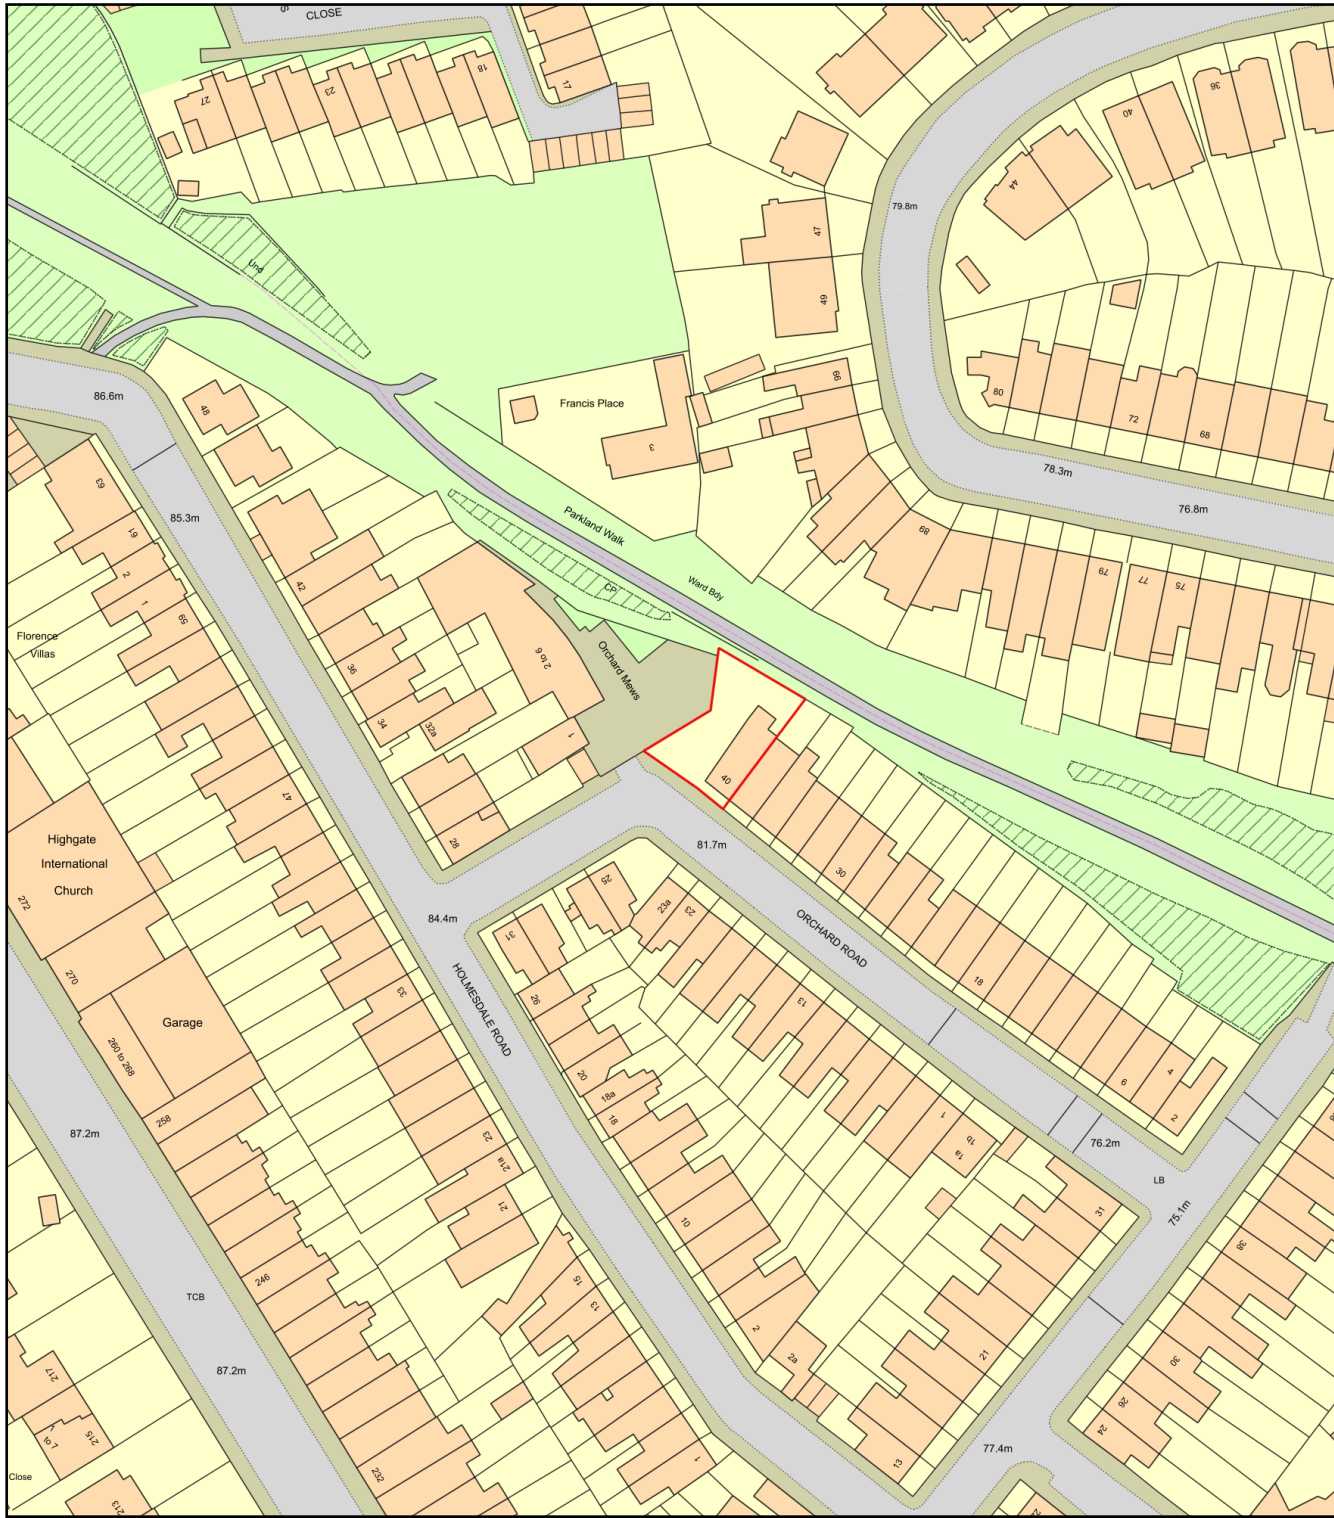

0m 20m

Location Plan

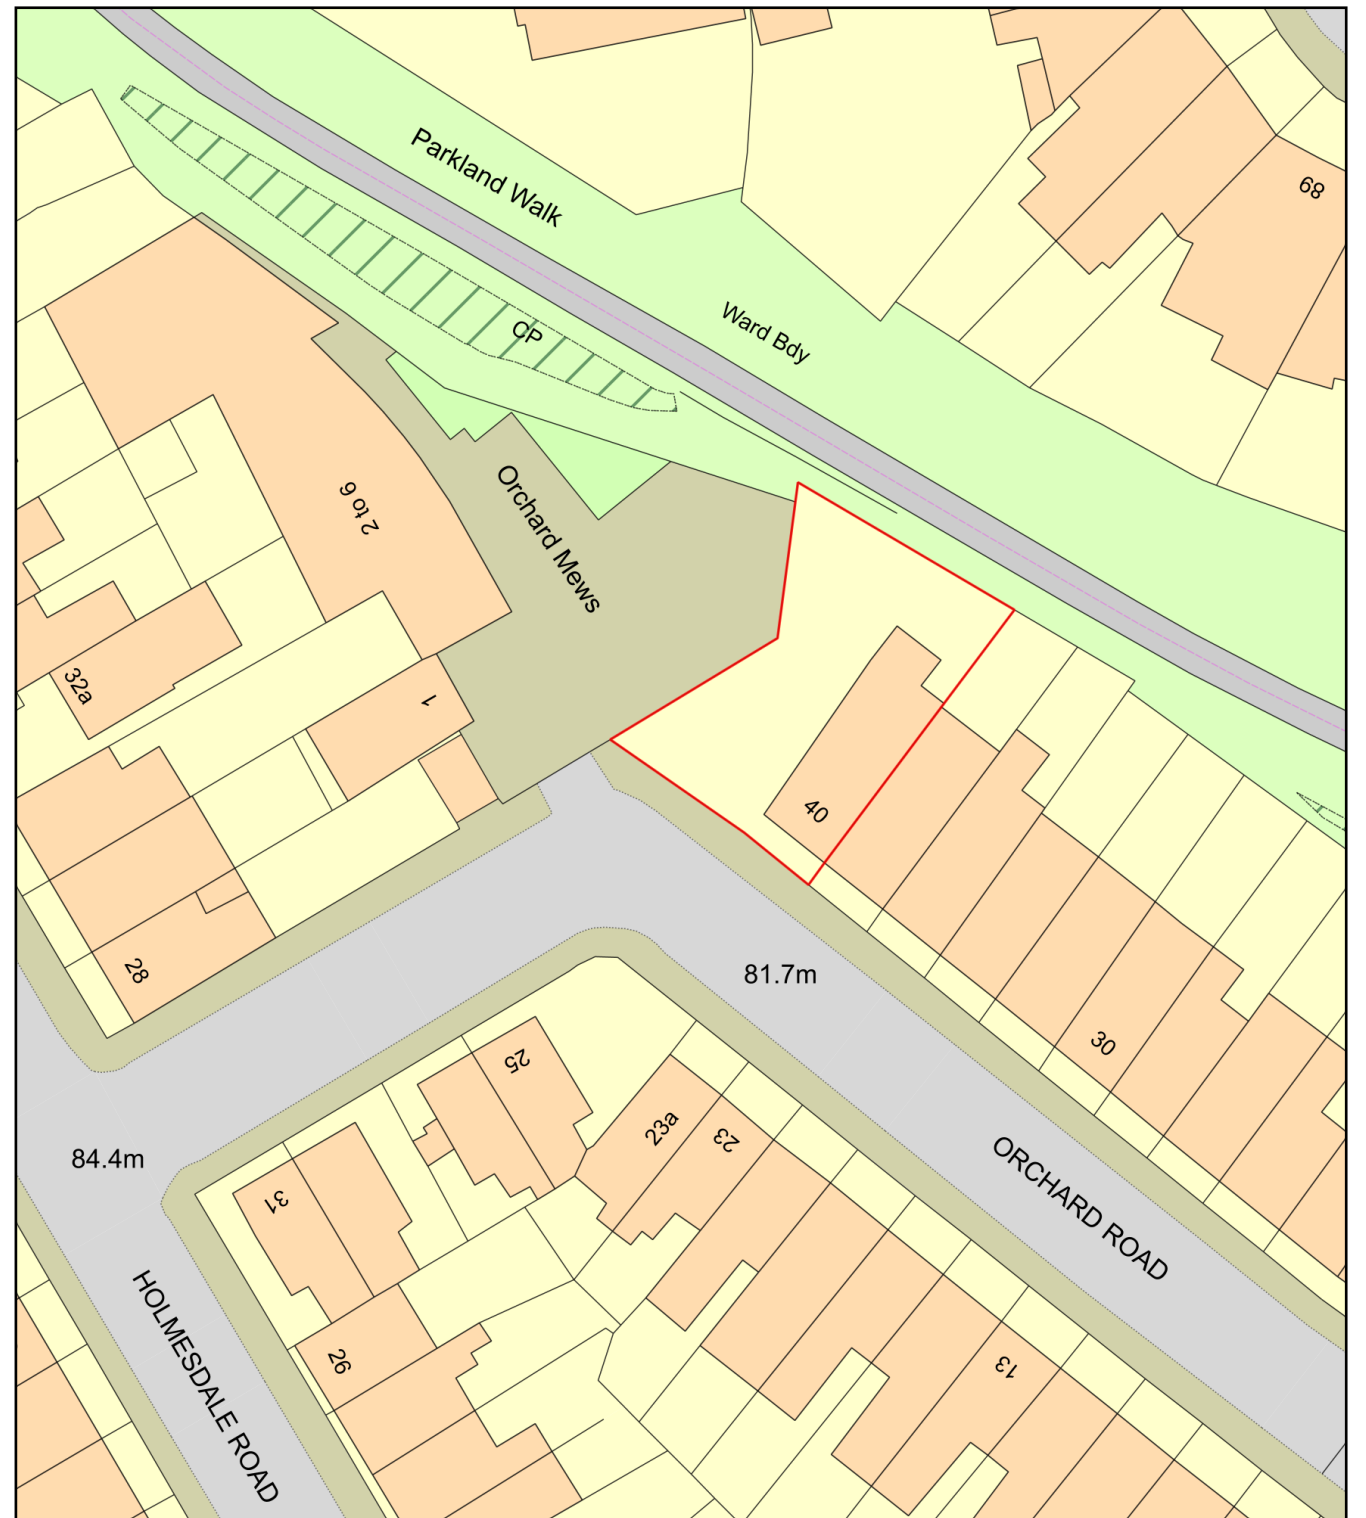

0m 50m

Block Plan



Location Plan 1:1250 and Block Plan 1:500

Address: 40 Orchard Road, London N6 5TR

Scale: 1:1250 and 1:500 at A3

Do not scale. All dimensions to be confirmed on site.
Information contained in this drawing is the sole copyright
of the designer and is not to be reproduced without permission.

Drawing No: 23.03.28_Orchard Road

AP

Sheet 1 of 10

28.03.2023