
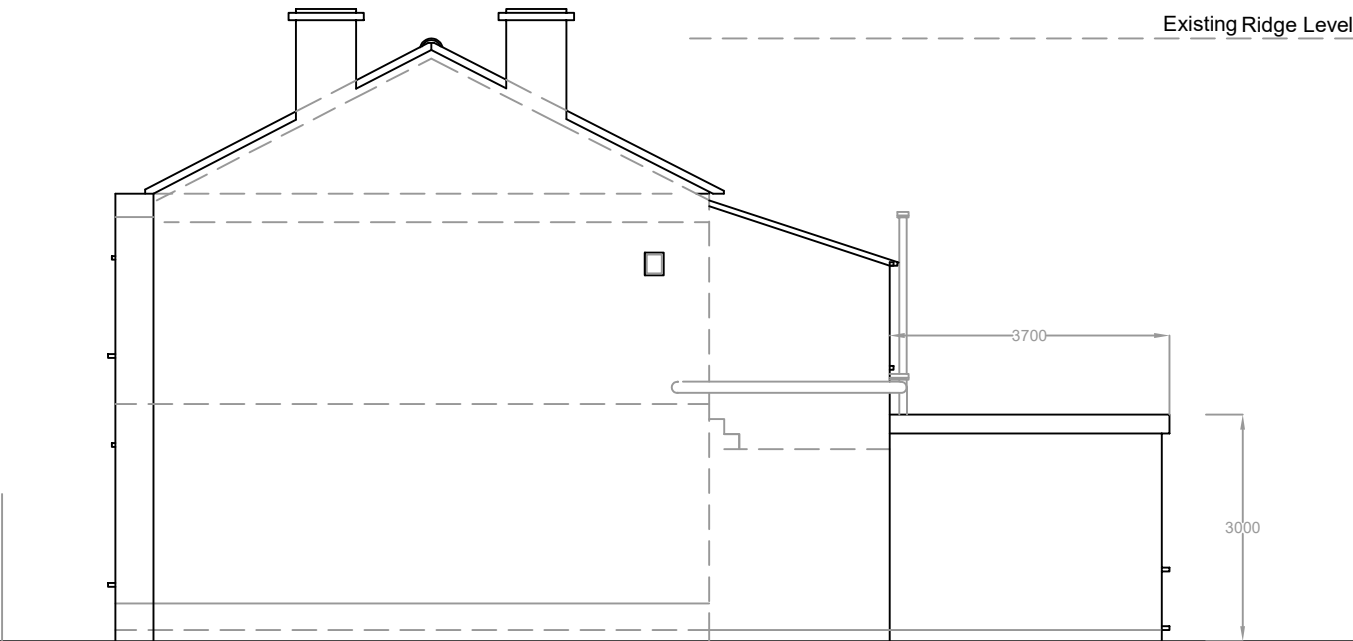


Existing Side Elevation

Scale 1:100

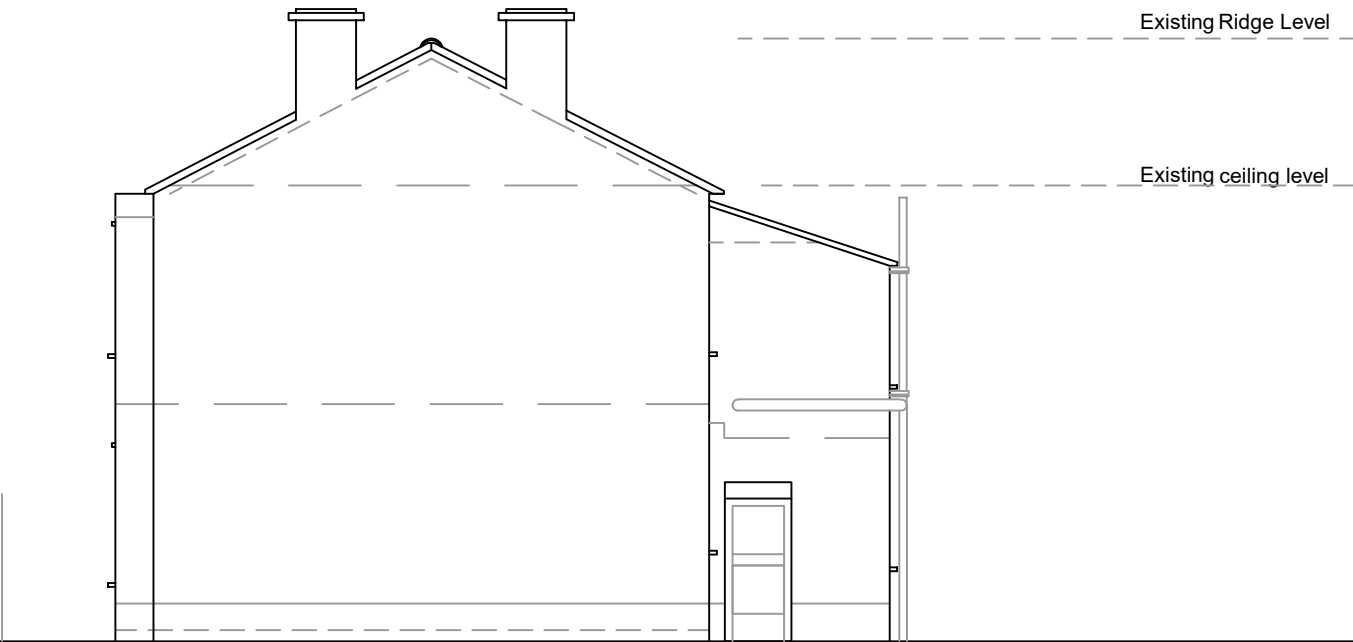

Proposed Side Elevation

Scale 1:100



	May 2021	86 Arnold Rd
	Drawing No. 004	London N15 4JH
	Scale 1:100 @ A4	Side Elevations