


NOTES

- *Vision panels to external doors*
- *Vertical blinds to windows*
- *All internal doors to be half hour fire doors*
- *Polycarb diffusers to wet areas only*
- *Emergency lights*

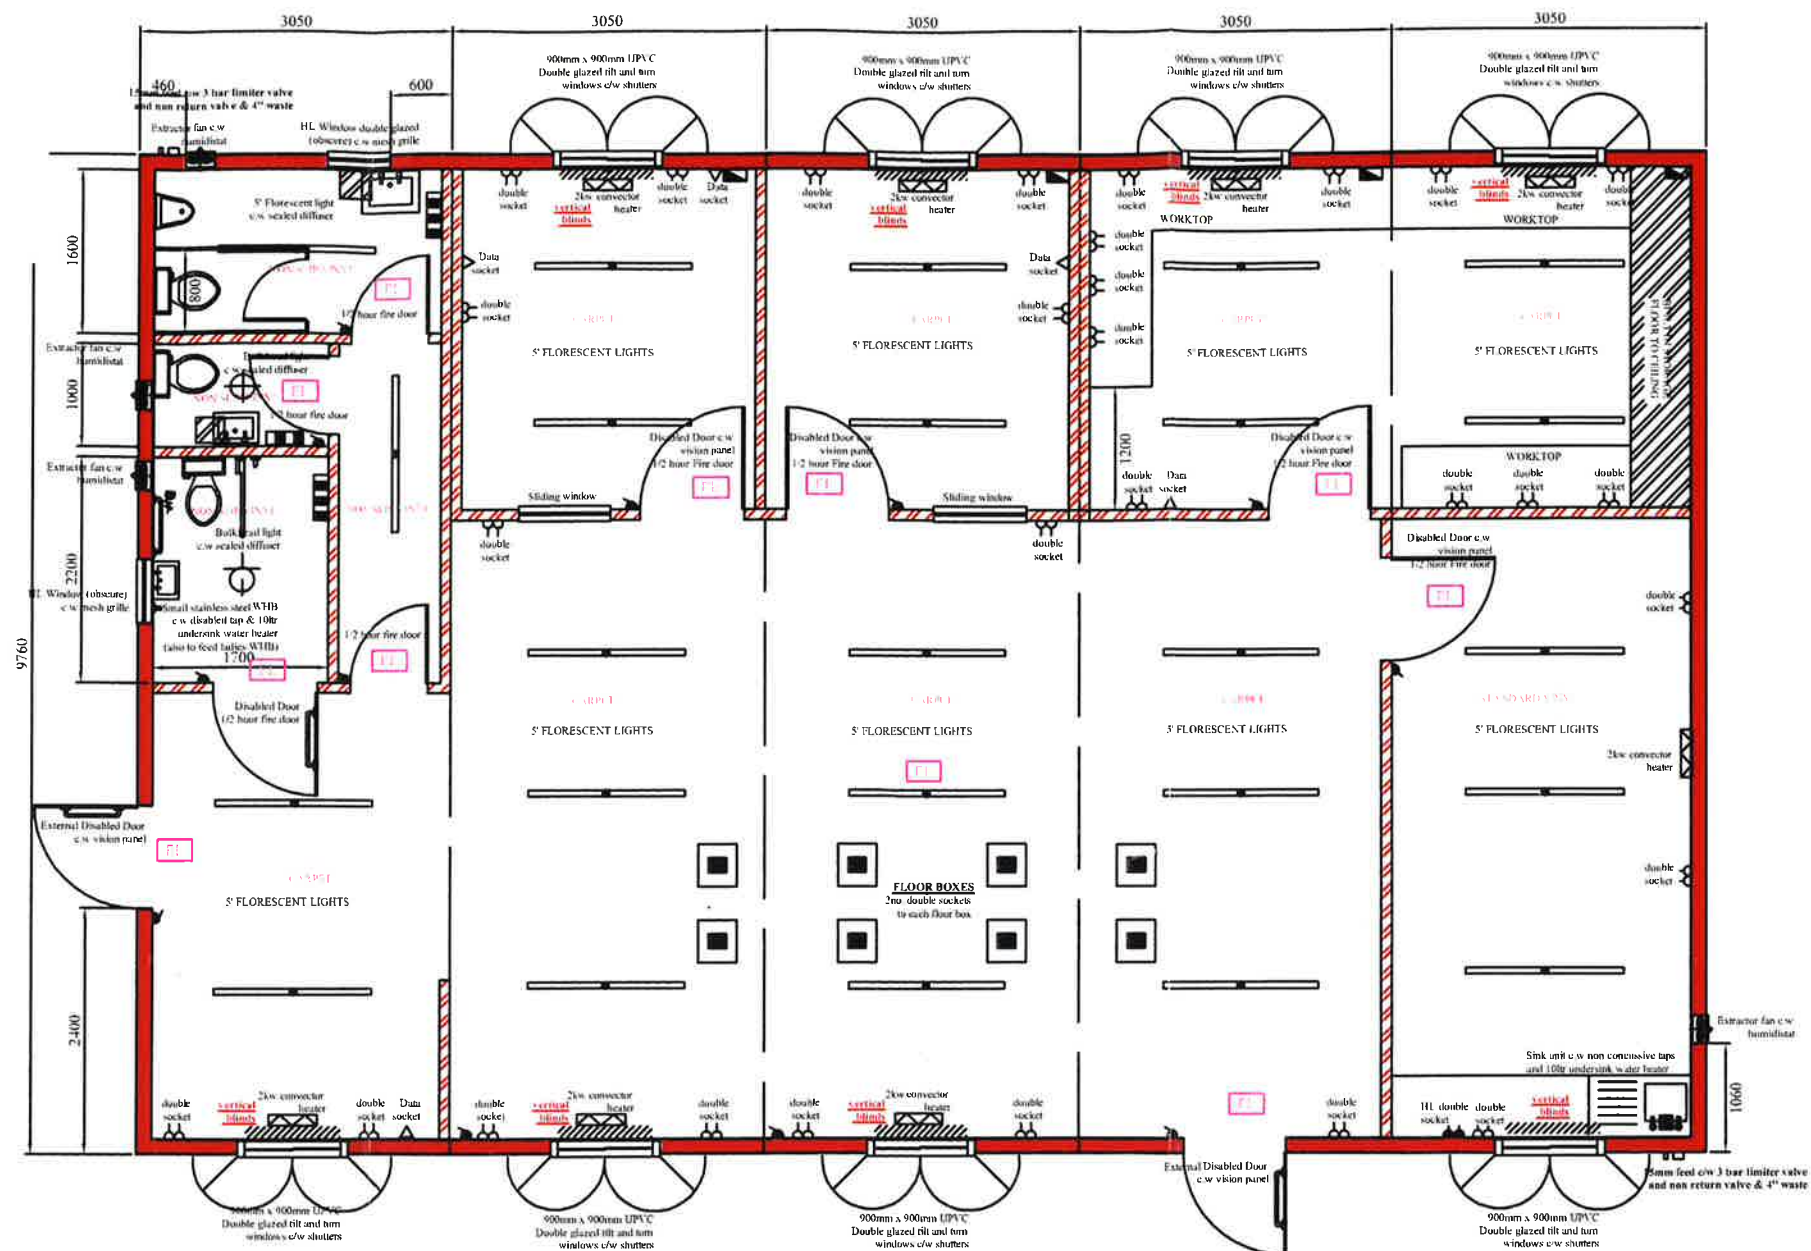

Fittings	Y	N	initials
Jacklegs		x	
Forkpockets		x	

General Spec	type	initials
wallboards	6mm eco board WHITE	
flooring	SEE LAYOUT	
flat/profiled	FLAT	

Drawing No.	Stack-2631
Job No.	

Checked and signed off by:	
Customer:	
Sales:	
Production:	

Amendments/Additions to Specification
BUILT TO CURRENT BUILDING REGS L2A U VALUES
CARPET - COLOUR TBC
STANDARD VINYL - TBC
NON SLIP VINYL - TBC

Hale Village Management Ltd
Estates office
Mill Mead road
London
N17 9QQ

HALE VILLAGE
LONDON N17

PROJECT TITLE		
Temporary Portacabins at Hale Village		
DRAWING TITLE		SCALE
Temporary Portacabin details		N/A
DRAWING NO	DRAWN BY	DATE
HV003EP	Stackright	21/10/2015
CAD FILE NAME		REVISION
VW_HV temp Portacabin		A