




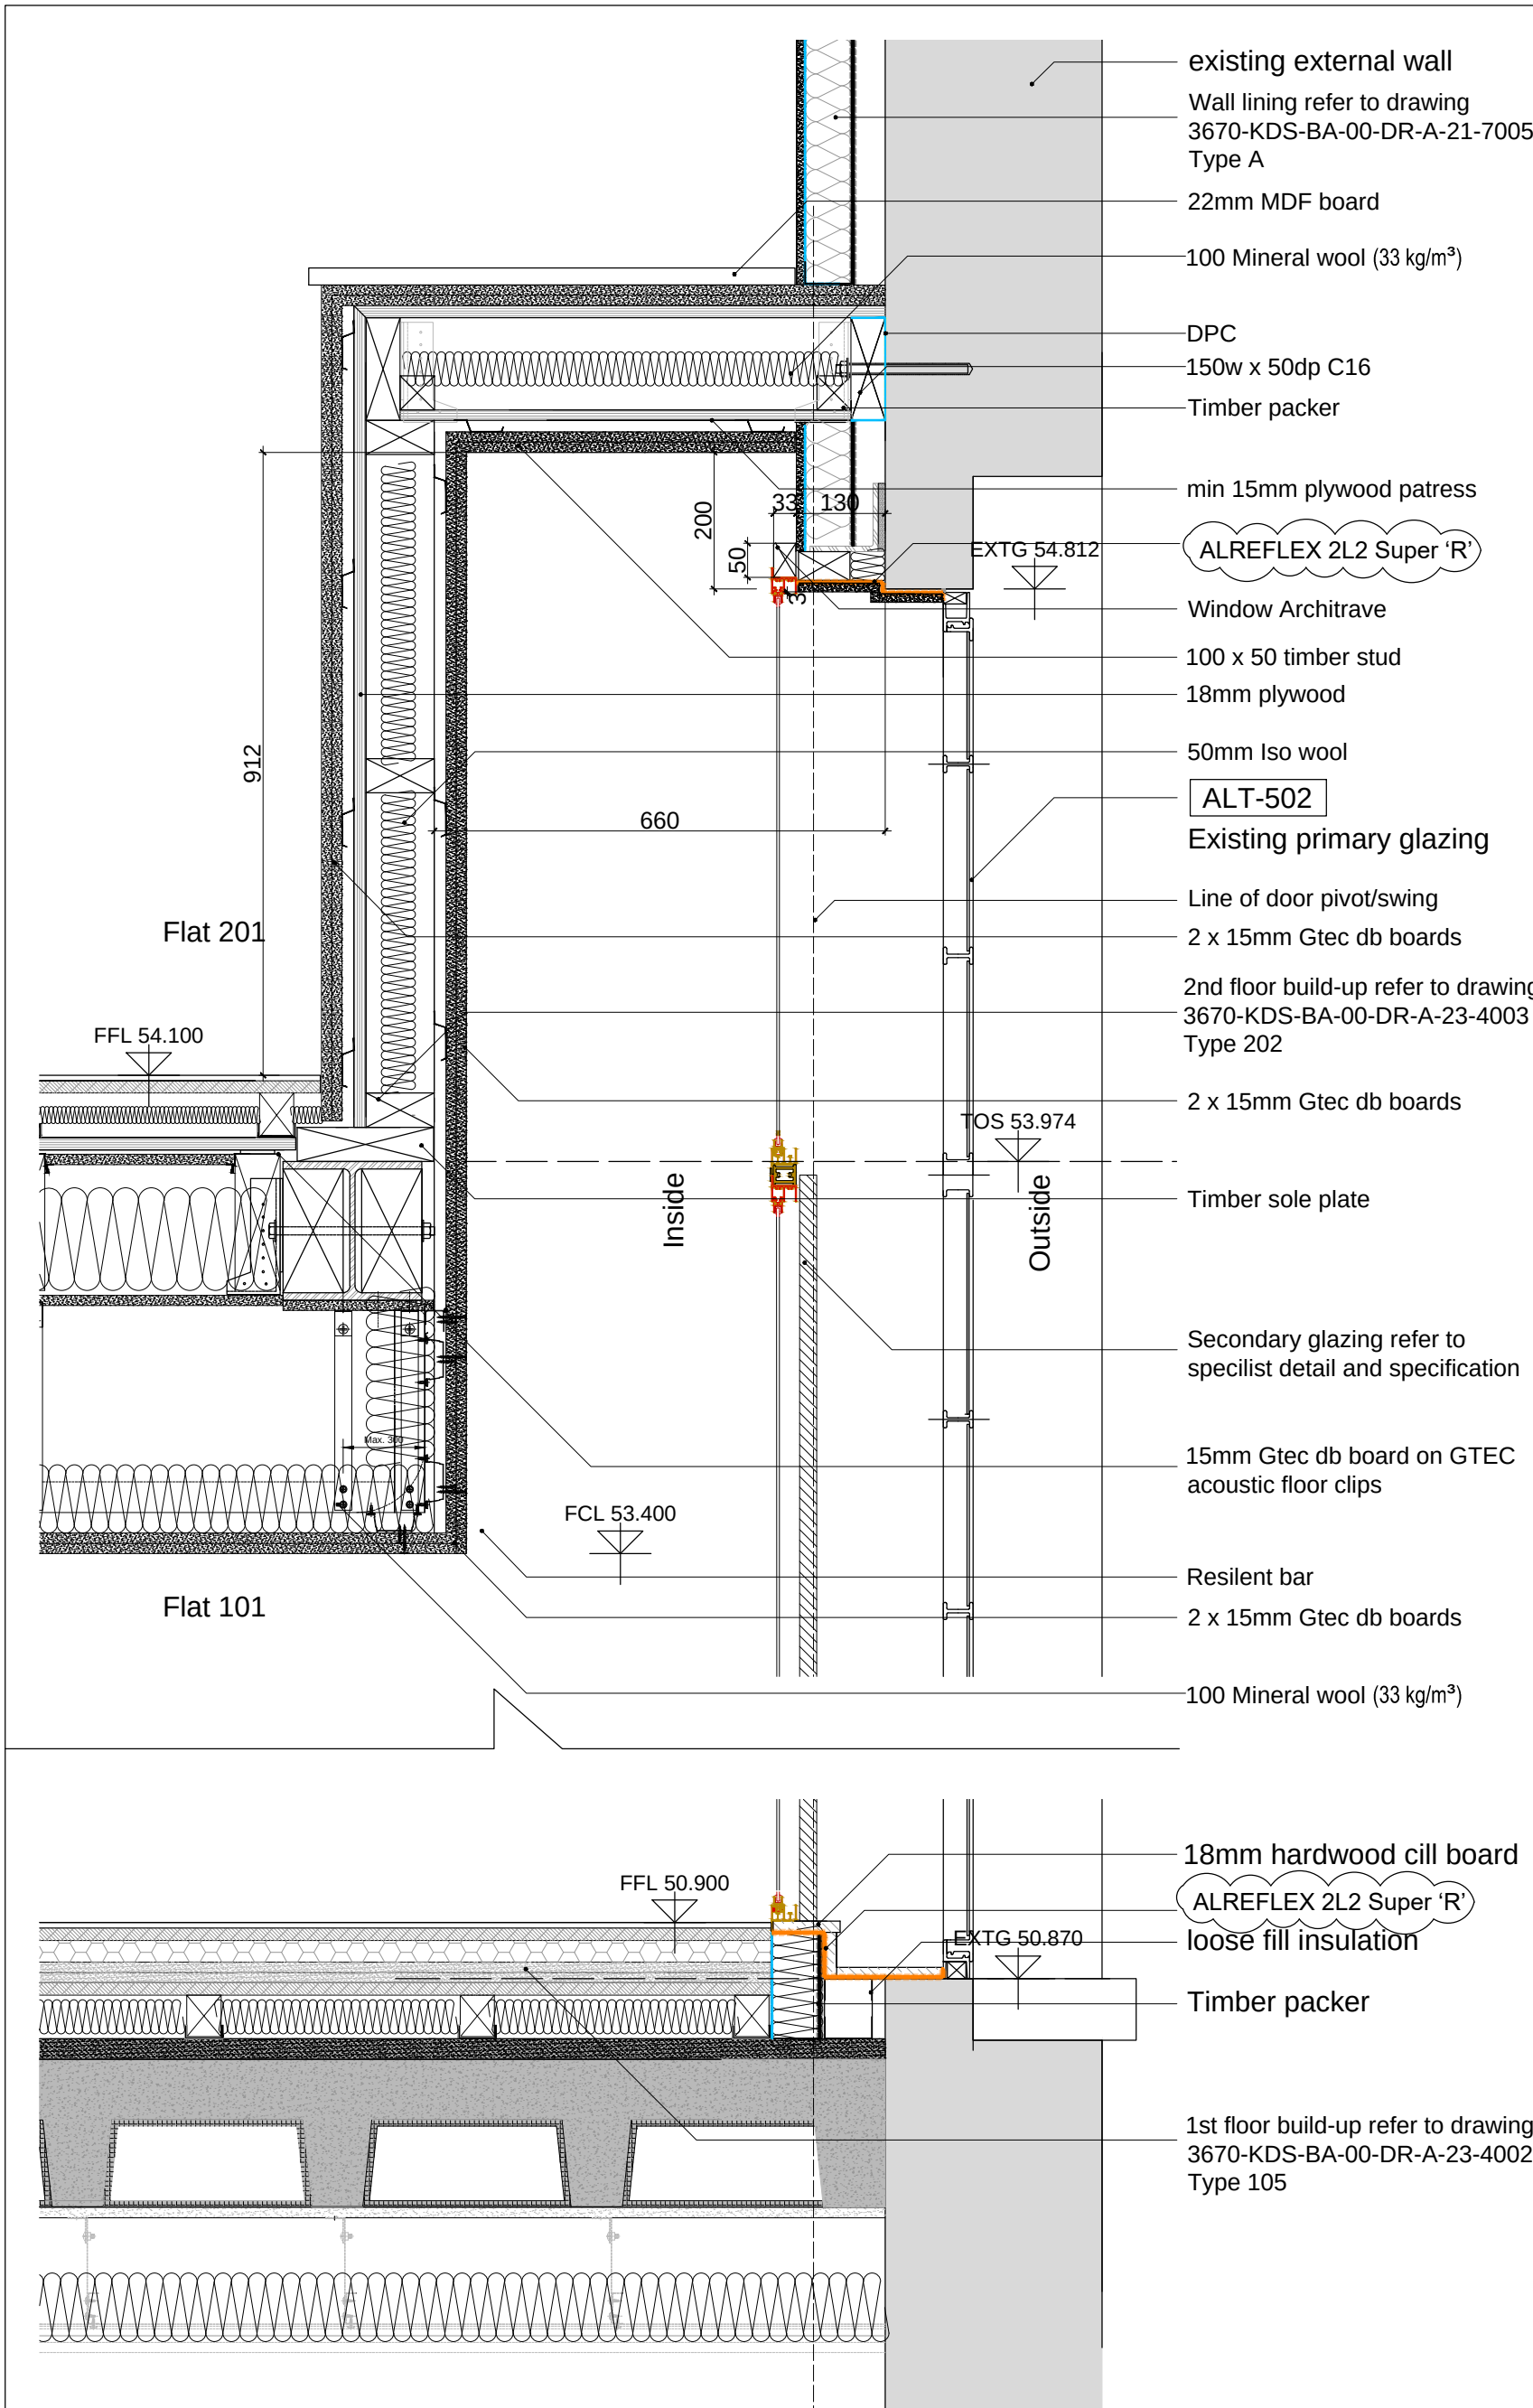


04 W-L01-02 GLAZING & BULKHEAD SECTION C
1:10

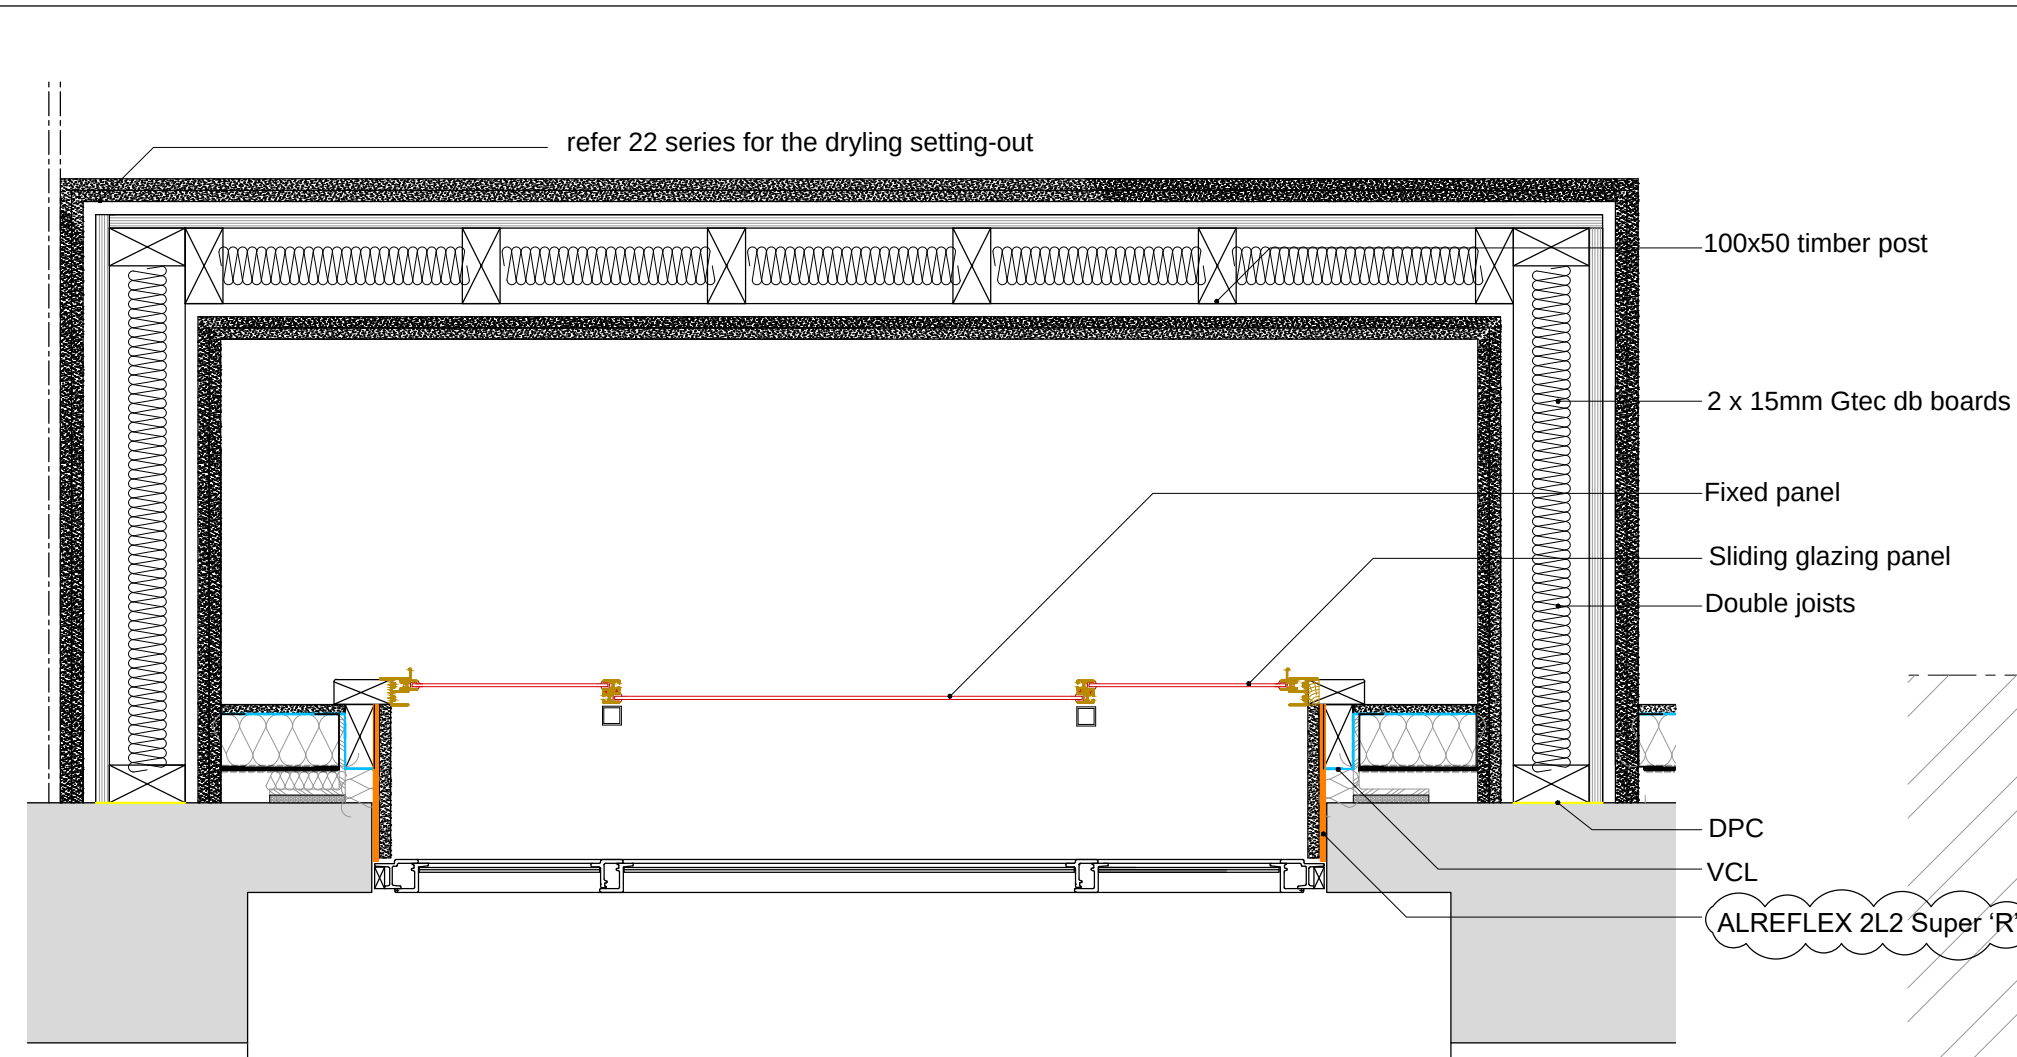


02 W-L01-02 GLAZING & BULKHEAD SECTION-PLAN A-A
1:10

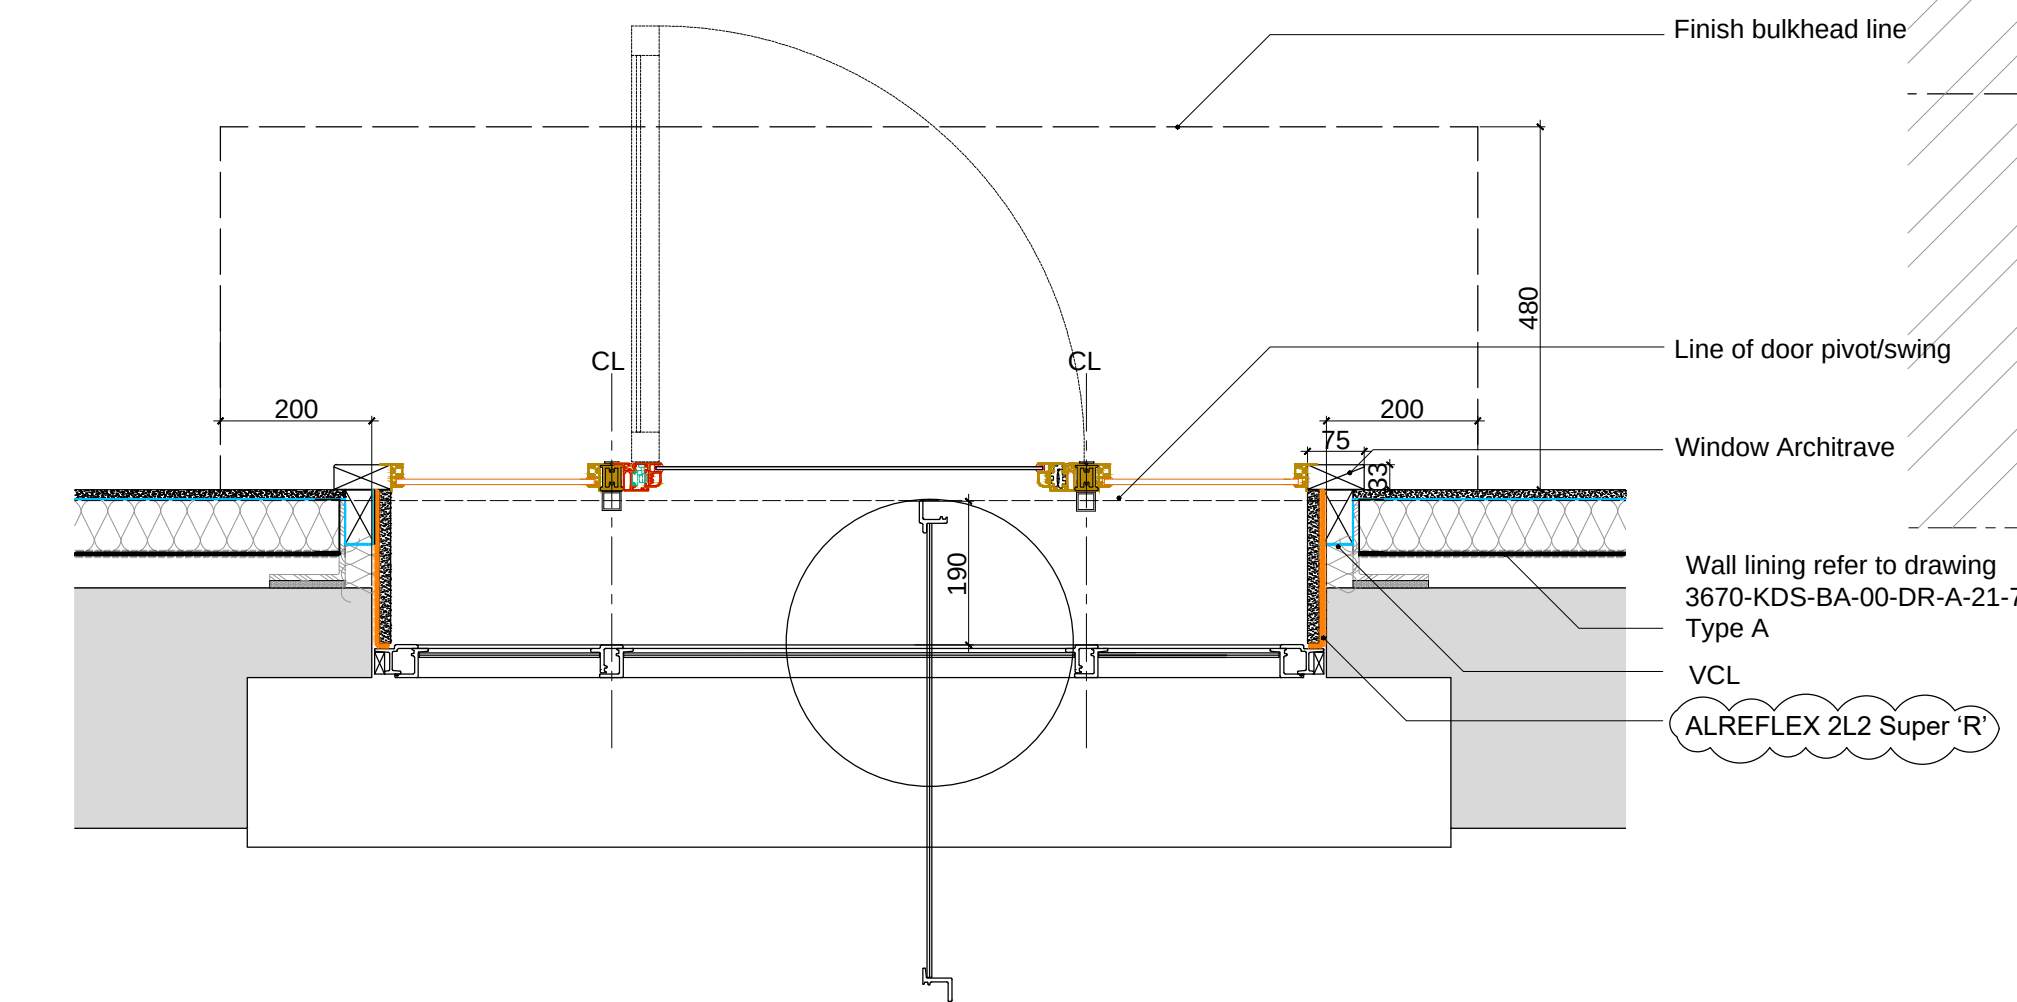

03 W-L01-02 GLAZING & BULKHEAD SECTION-PLAN B-B
1:10

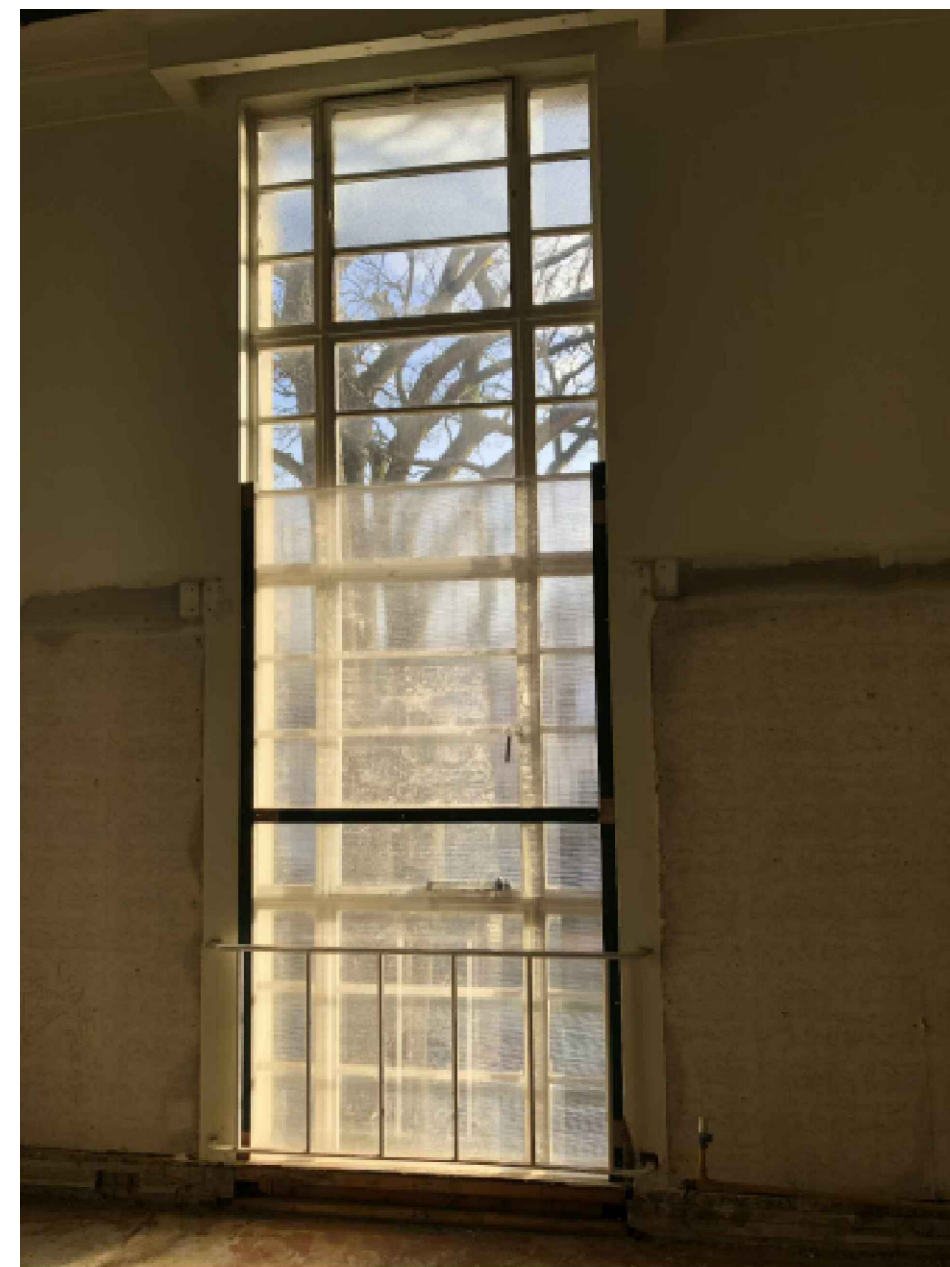

05 SITE EXISTING WINDOW PHOTOGRAPH

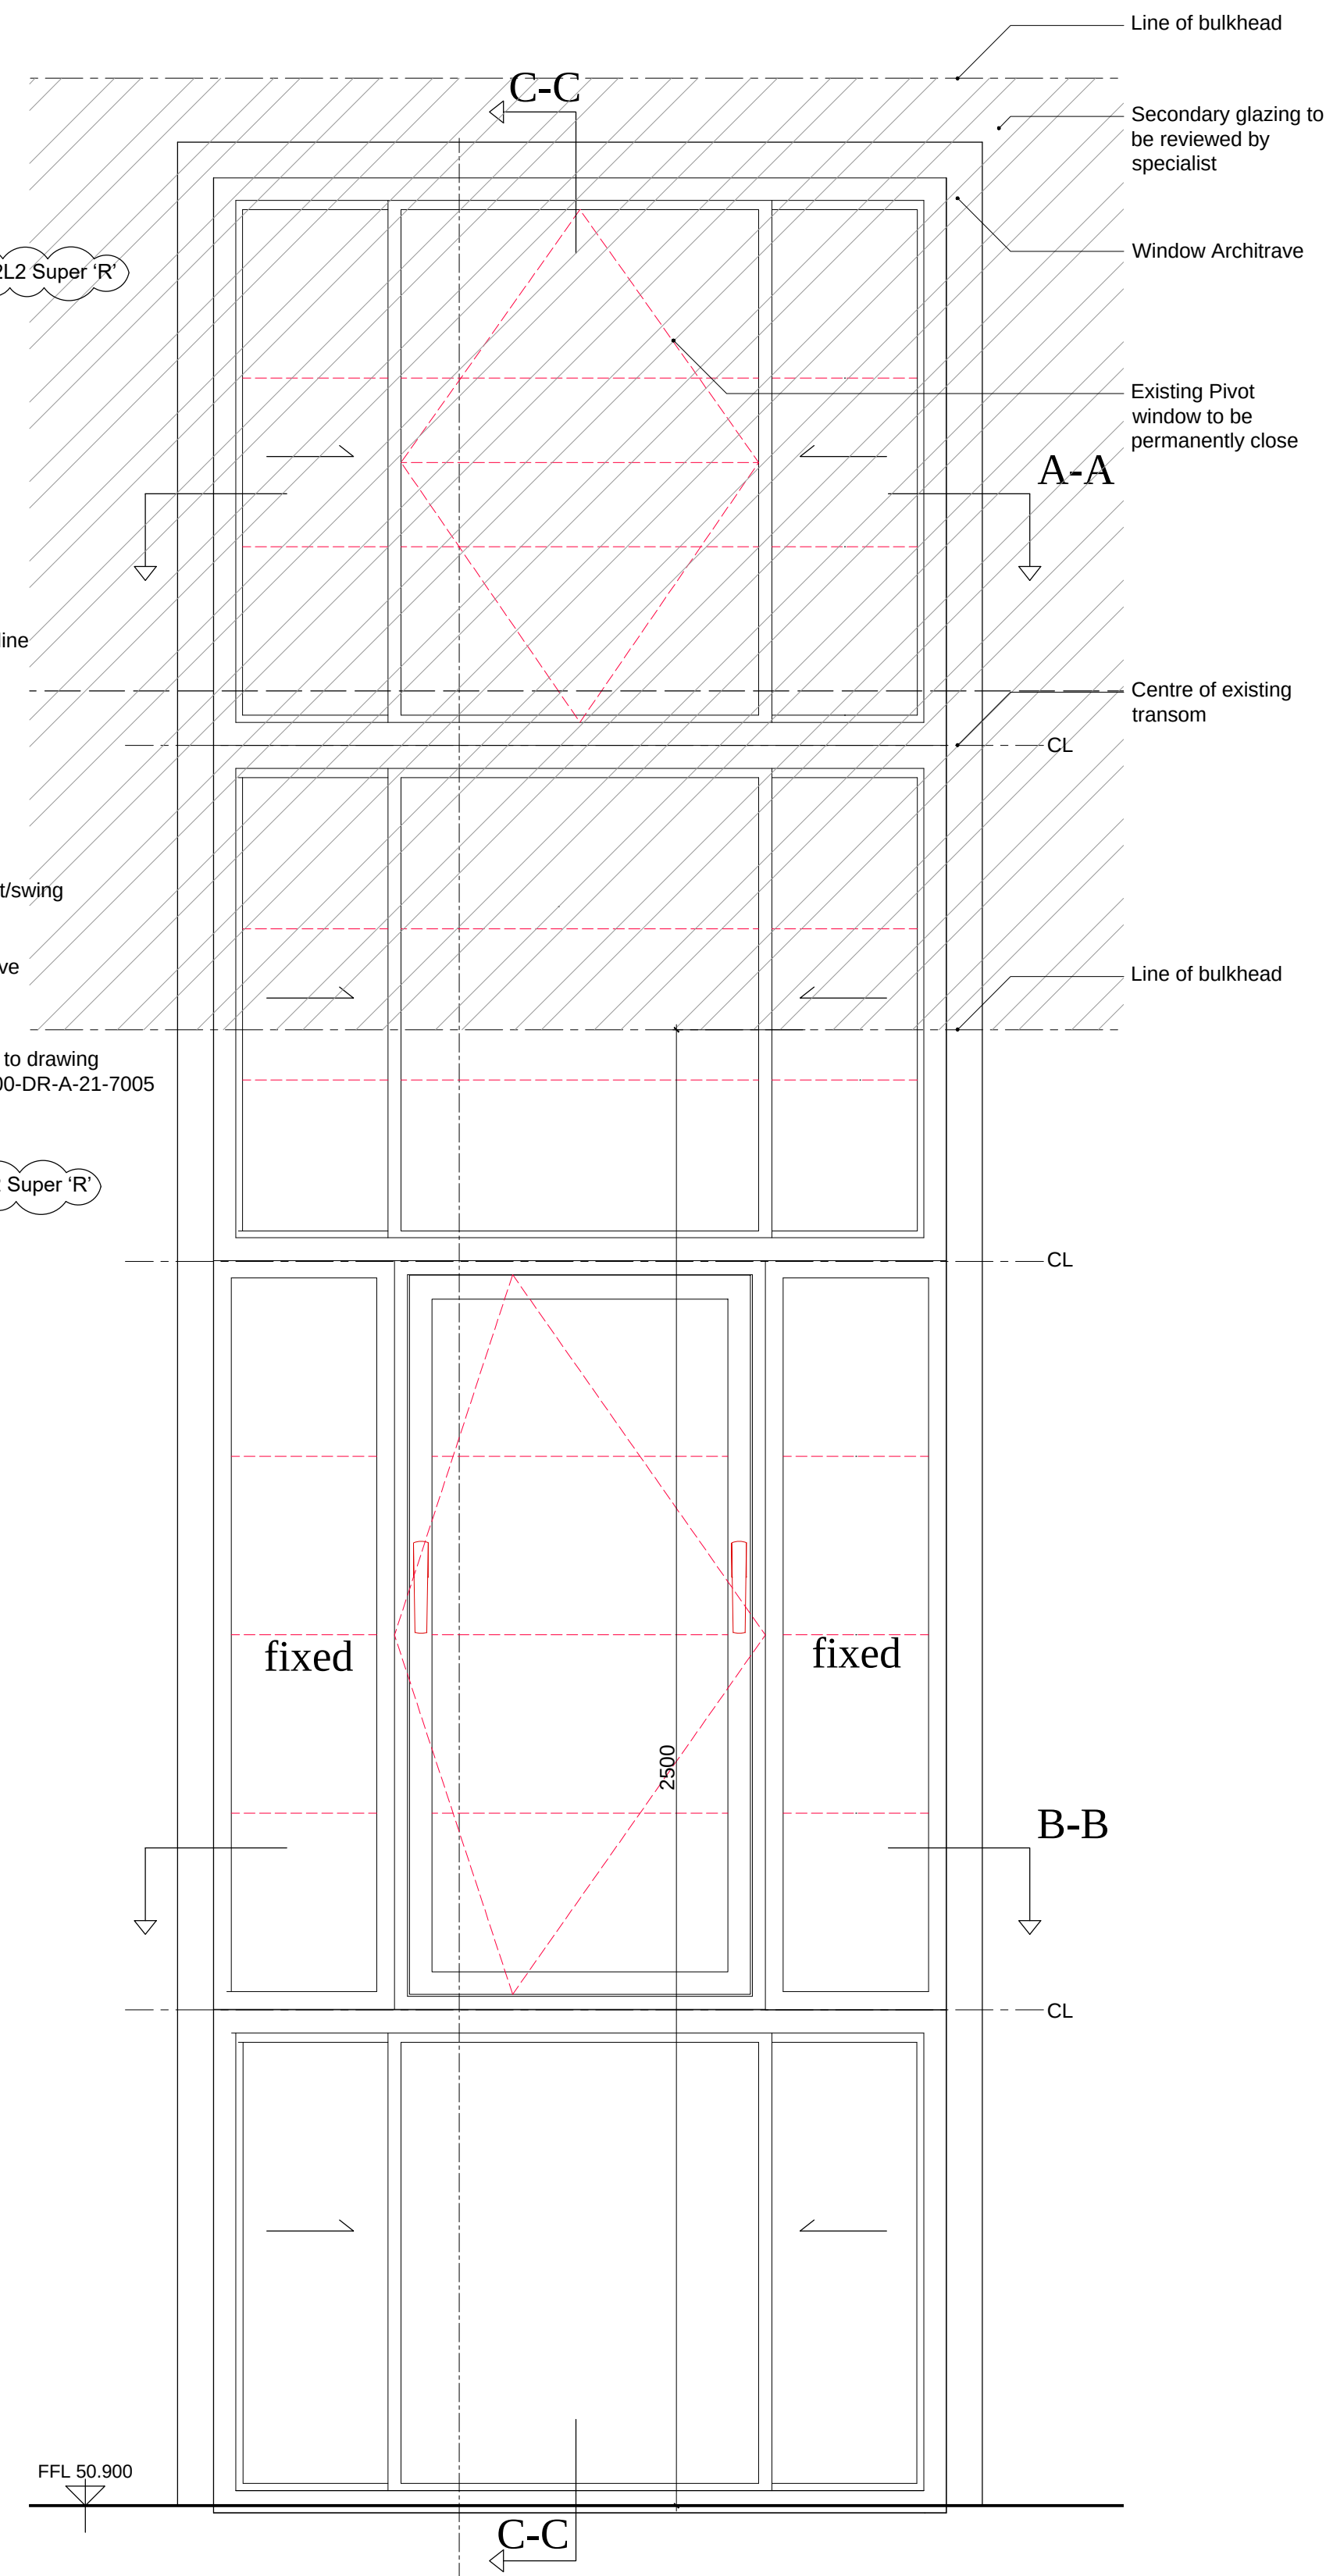


01 W-L01-02 GLAZING & BULKHEAD ELEVATION
1:10

© KDS & Associates Ltd
No part of this drawing may be reproduced without written consent.
All contractors must visit site and be responsible for taking and checking all dimensions relating to this work.
Do not scale from this drawing.

REVISION NOTES			
P1	22-12-2020	AC	ISSUE FOR INFORMATION
C1	26-03-2021	AC	ISSUE FOR CONSTRUCTION
C2	14-12-2022	AC	Added 6.5mm Alreflex 2L2 & Revised Window Cill

READ IN CONJUNCTION WITH
STRUCTURAL ENGINEER DRAWING
1862/AXP 154 FOR THE BULKHEAD
DETAILS

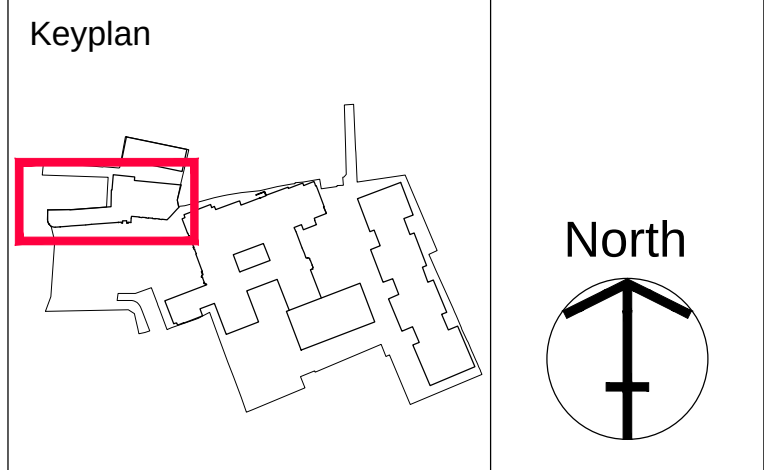

Armore GROUP
ARDMORE CONSTRUCTION LTD
6 WHARF STUDIOS,
25 WHARF ROAD,
LONDON, N1 7GR
TEL: 0208-344 0300
www.ardmoregroup.co.uk

KDS ASSOCIATES LTD
TECHNICAL ARCHITECTURAL MANAGEMENT CONSULTANTS
101 THE BLACKFRIARS FOUNDRY
156 BLACKFRIARS ROAD
LONDON SE1 6EN
0203 355 0775
www.kdsassociates.co.uk

CONSTRUCTION

PROJECT / DRAWING TITLE
HORNSEY TOWN HALL
BROADWAY ANNEX
N8 9JJ

DRAWING TITLE
APARTMENTS W-L01-02
SECONDARY GLAZING & BULKHEAD DETAILS

DATE / DRAWN BY 18-06-19 AC	SCALE 1:10@A1
PROJECT / DRAWING NO 3670-KDS-BA-XX-DR-A-31-4510	REV C2